




WESTSIDE REGIONAL INTERCEPTOR & LIFT STATION - PHASE 2 FOR THE CITY OF FRANKLIN, INDIANA

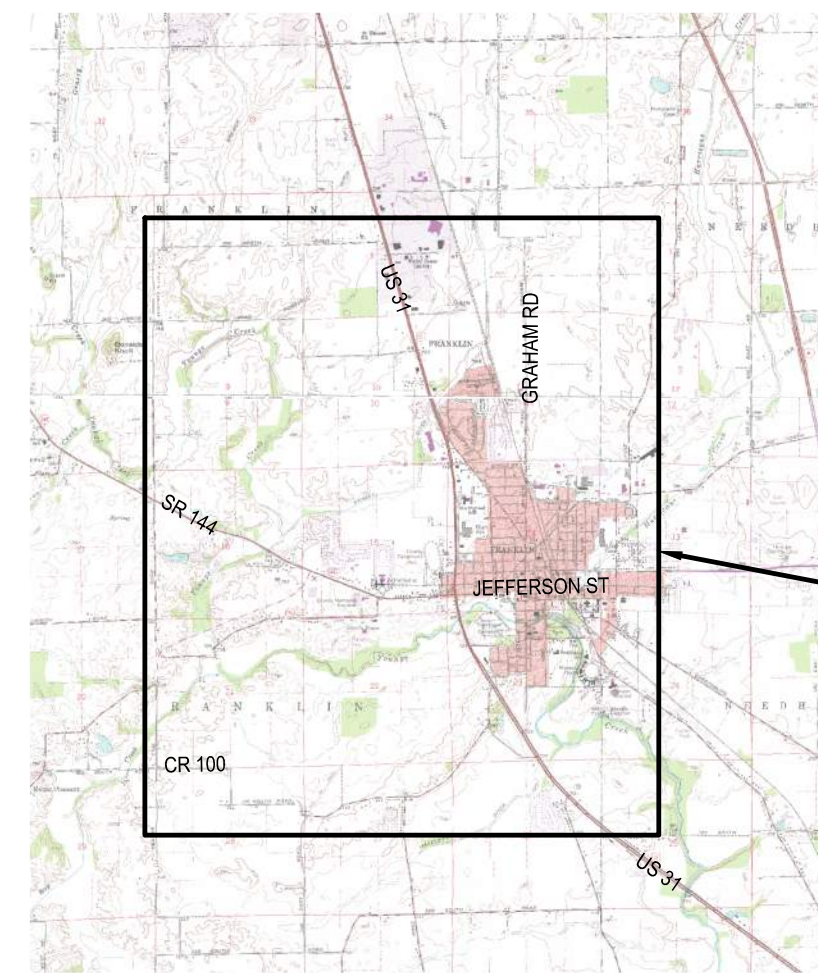

FRANKLIN
VICINITY MAP
SCALE: NONE

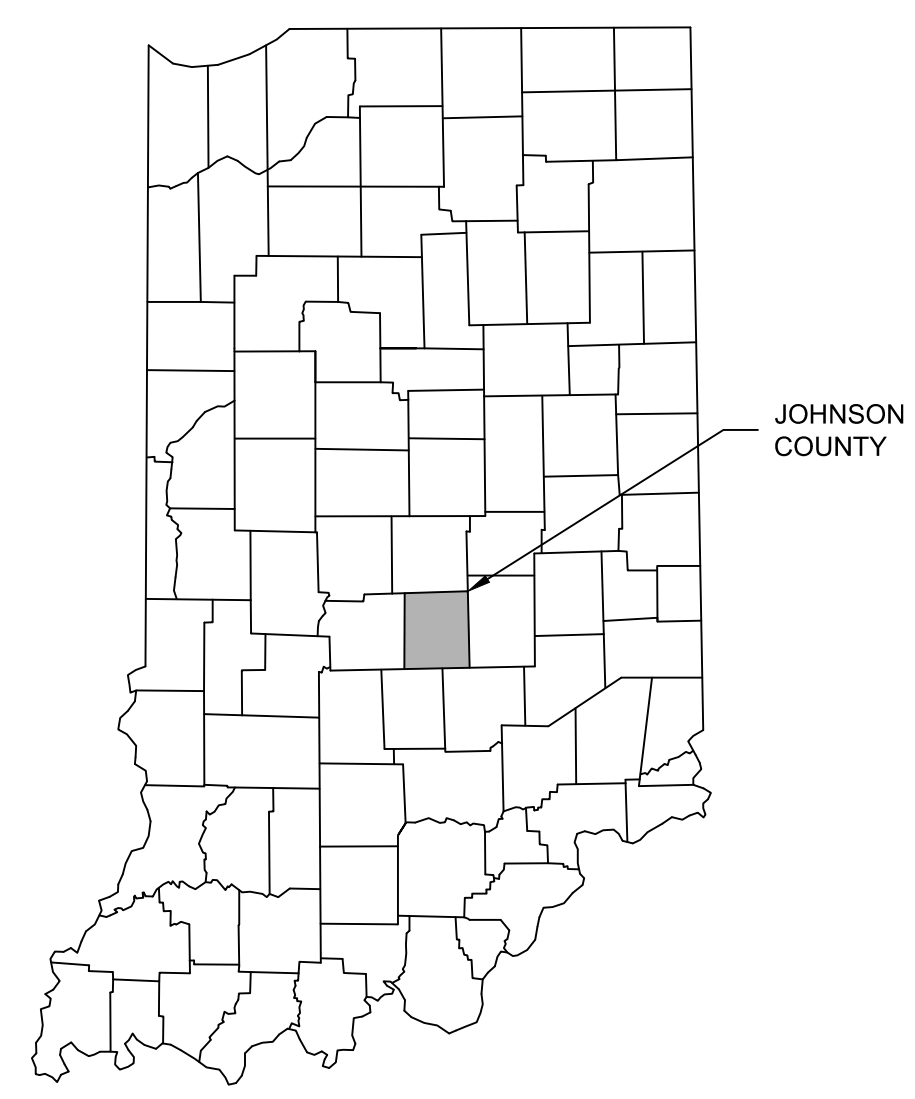

STATE LOCATION MAP
SCALE: NONE

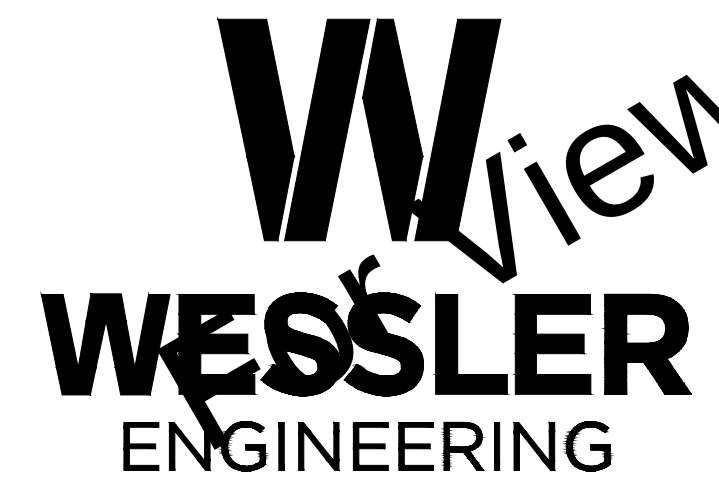

More than a Project™

INDIANAPOLIS
6219 South East Street
Indianapolis, Indiana 46227
Phone: (317) 788-4551 - Fax: (317) 788-4553
www.wesslerengineering.com

PROJECT NO. 231120-04-002

DRAWINGS PREPARED FOR:
BOARD OF PUBLIC WORKS AND SAFETY

HONORABLE STEVE BARNETT	MAYOR
KEN AUSTIN	MEMBER
TINA JOBE	MEMBER
JAN JAMES	CLERK-TREASURER
LYNNETTE GRAY	ATTORNEY
MATT A. McELROY, P.E.	CITY ENGINEER
SALLY BROWN	WASTEWATER SUPERINTENDENT




	 GARY L. RUSTON REGISTERED ENGINEER STATE OF INDIANA NO. 19500302
	 BRENT A. SIEBENTHAL REGISTERED ENGINEER STATE OF INDIANA NO. 19800332
	 WAYNE C. MOORE REGISTERED ENGINEER STATE OF INDIANA NO. 10707476 COVERING ELECTRICAL DESIGN

SEPTEMBER 2025


Drawing: J:\Franklin\Projects\231120 Franklin Westside Interceptor\CAD\DWG\Sheets\231120-04.dwg | Layout: 101 | Plotted: 08/18/25 @ 12:33:22 | LastSavedBy: MichelleE

Drawing: J:\Franklin\Projects\231120-GS.dwg | Plotter: 08/19/25 @ 12:34:13 | LastSavedBy: MichaelE

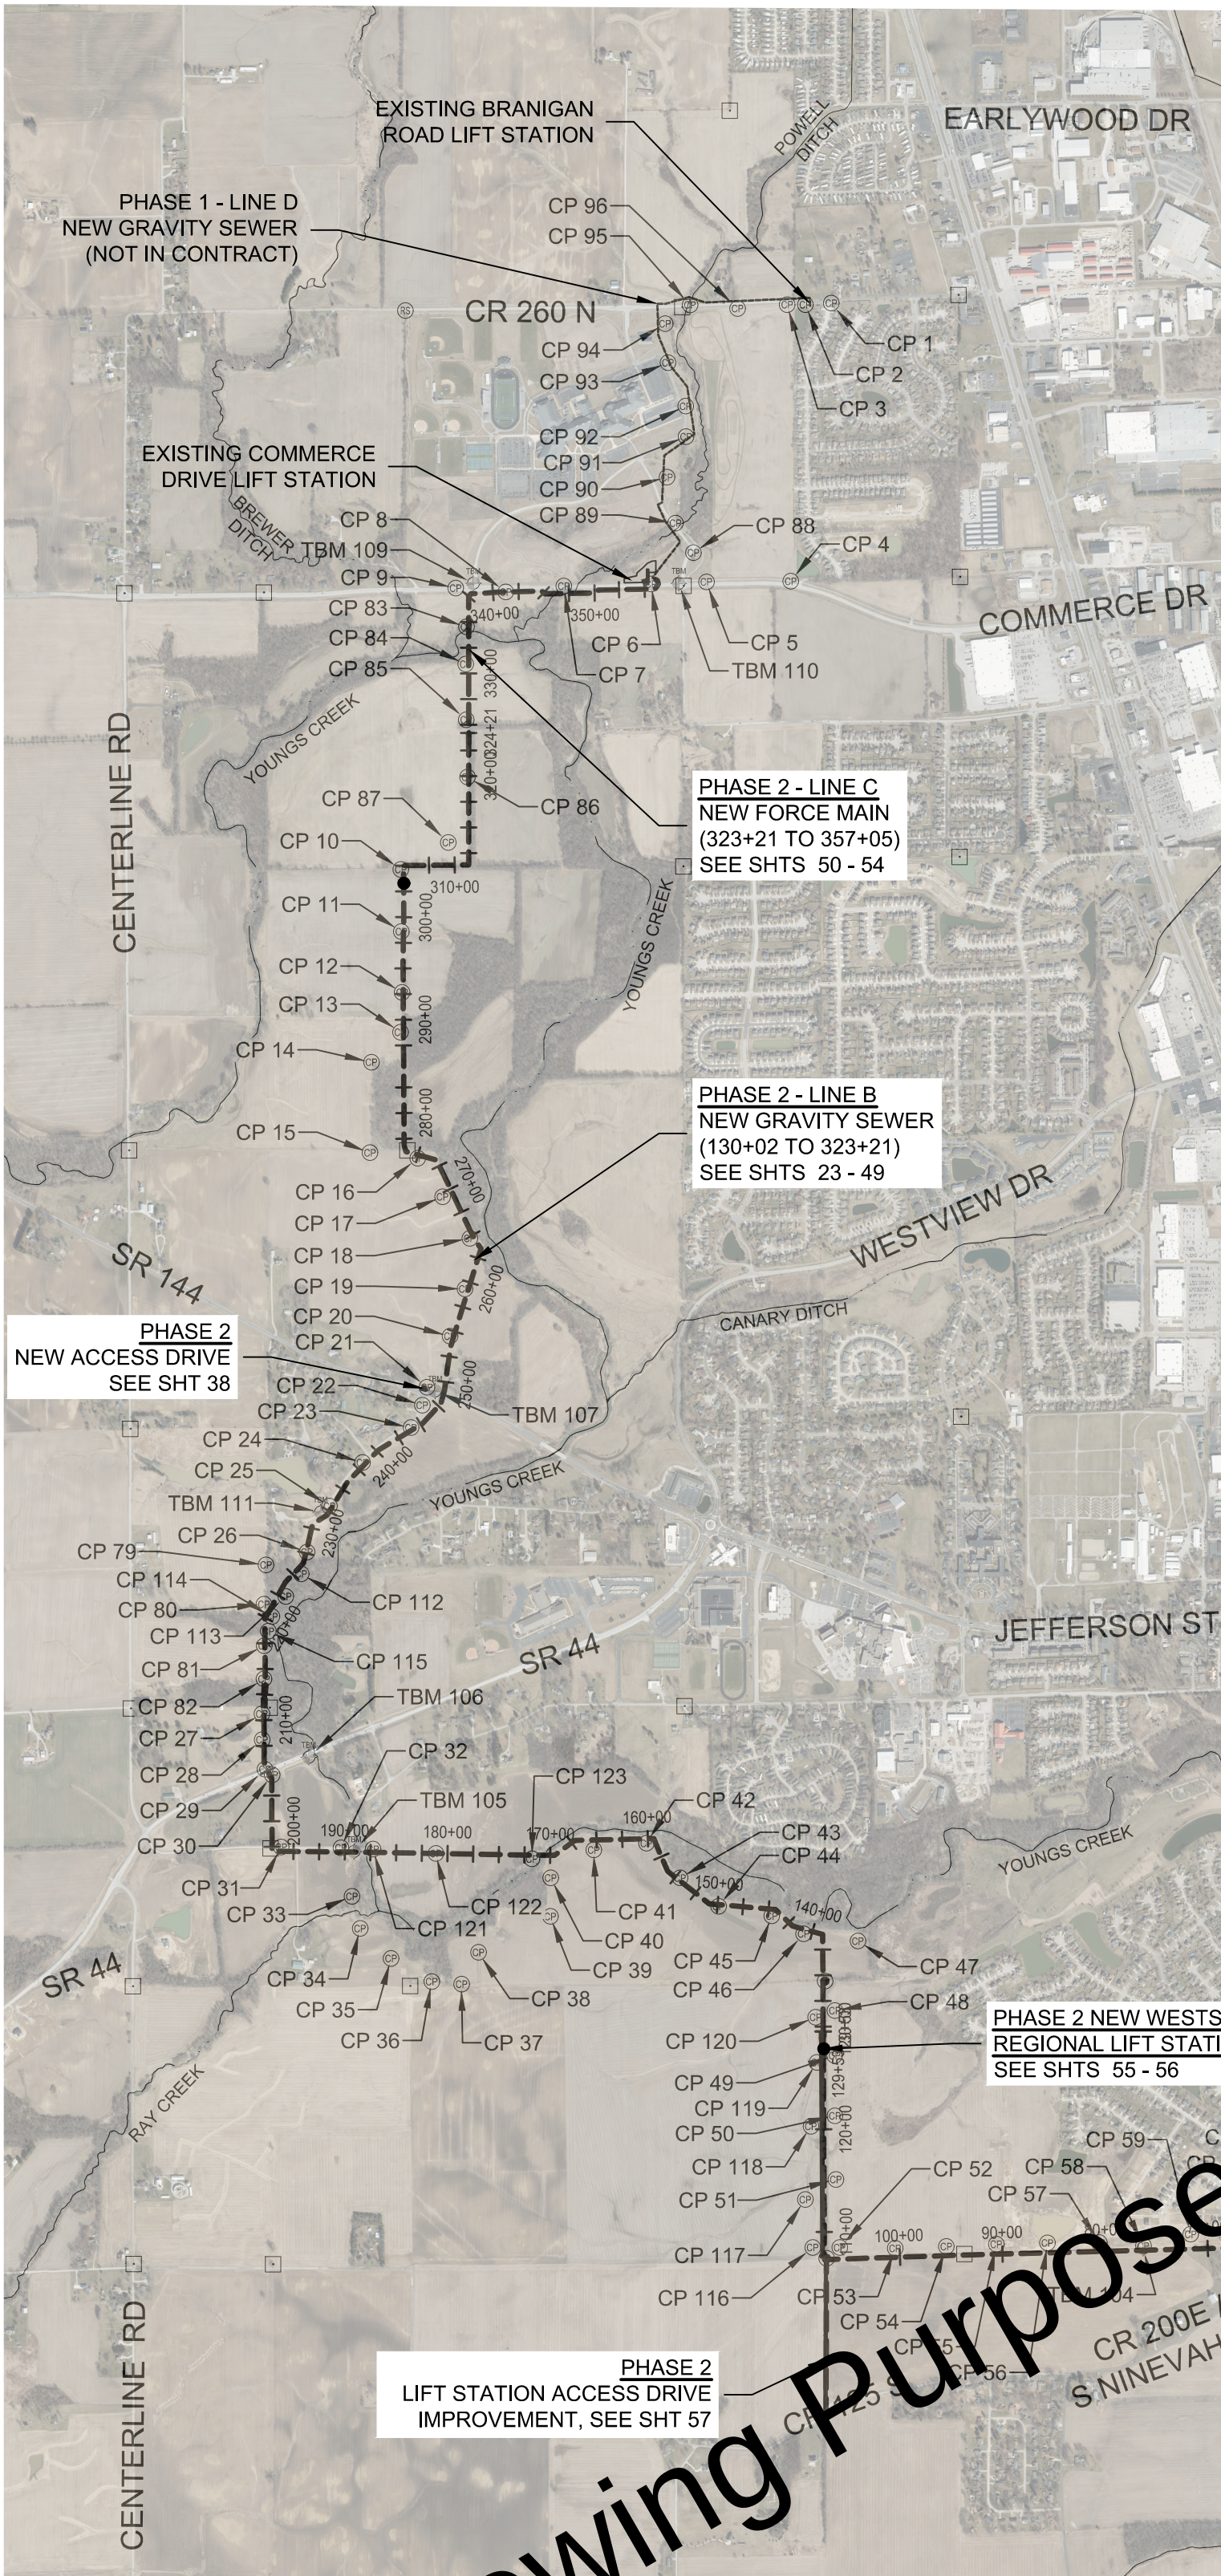

2011 IMAGERY FROM INDIANA STATE MAP

LOCATION AND SCOPE OF WORK PLAN

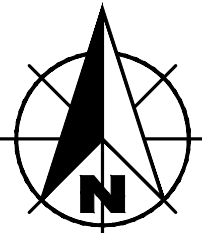

HORIZONTAL AND VERTICAL CONTROL INFORMATION

NOTES:

1. A FIELD SURVEY WAS PERFORMED IN (JANUARY AND APRIL OF 2021).
2. COORDINATES (INDIANA STATE PLANE, EAST ZONE, NAD 83) AND ELEVATIONS (NAVD 88) ARE BASED ON INCORS.
3. UNITS ARE U.S. SURVEY FEET.
4. CONTROL POINTS WERE SET USING GPS.
5. A LEVEL LOOP WAS PERFORMED ON THE CONTROL POINTS AND TBMS.

BENCHMARK DESCRIPTION:

1. TBM NO. 100 - CUT SQUARE IN NORTHWEST CORNER OPEN PIT AT MAIN PUMPING STATION SOUTHWEST OF OLD US 31 AND WEST OF SOLOMAN DR. EL 714.01
2. TBM NO. 101 - RAILROAD SPIKE SET IN NORTHWEST SIDE OF JOINT POLE APPROXIMATELY 30' EAST OF MORTON STREET AND 1,114' NORTH OF LEERKAMP DR. EL 721.12
3. TBM NO. 102 - RAILROAD SPIKE SET IN NORTH SIDE OF JOINT POLE APPROXIMATELY 20' SOUTH OF COUNTRY ROAD 80 SOUTH AND 1,137' WEST OF COUNTRY ROAD 200 EAST. EL 728.20
4. TBM NO. 103 - RAILROAD SPIKE SET IN NORTHWEST SIDE OF JOINT POLE APPROXIMATELY 10' WEST OF COUNTRY ROAD 200 EAST AND 684' NORTH OF WINDSTAR BOULEVARD. EL 744.87
5. TBM NO. 104 - CUT X BACKSIDE CURB BOX FRAME APPROXIMATELY 1,060' NORTH OF COUNTRY ROAD 200 EAST AND 1,235' EAST COUNTRY ROAD 200 EAST. EL 760.10
6. TBM NO. 105 - RAILROAD SPIKE SET IN WEST SIDE OF JOINT POLE APPROXIMATELY 20' SOUTH OF HOSPITAL ROAD AND 2,132' EAST OF STATE ROAD 44. EL 730.27
7. TBM NO. 106 - CUT SQUARE IN SOUTHWEST CORNER OF BRIDGE WALL OF BOX CULVERT AT STATE ROAD 144 APPROXIMATELY 13' SOUTH OF STATE ROAD 44 AND 1,717' EAST OF CENTERLINE ROAD. EL 741.95
8. TBM NO. 107 - CUT SQUARE IN NORTHWEST CORNER OF NORTHWEST WINGWALL OF BOX CULVERT APPROXIMATELY 15' NORTH OF STATE ROAD 144 AND 92' EAST OF CREEKSIDE DRIVE. EL 738.00
9. TBM NO. 109 - CUT SQUARE IN TOP OF CURB APPROXIMATELY 40' NORTH OF COUNTRY ROAD 200 EAST AND 743' EAST OF BREWER DITCH. EL 748.22
10. TBM NO. 110 - RAILROAD SPIKE SET IN SOUTH SIDE OF LIGHT POLE APPROXIMATELY 16' WEST OF CUMBERLAND DRIVE AND 16' NORTH OF COMMERCE DRIVE. EL 766.71
11. TBM NO. 111 - CUT SQUARE IN SOUTHEAST SIDE OF NORTH BOX CULVERT APPROXIMATELY 15' WEST OF CREEKSIDE DRIVE AND 948' SOUTH OF BROOKSIDE DRIVE. EL 733.82

CONTROL POINTS				
POINT	NORTHING	EASTING	ELEVATION	DESCRIPTION
CP 1	1554368.18	211763.73	769.09	MAGNAIL
CP 2	1554352.80	211511.20	766.24	5/8" REBAR
CP 3	1554353.27	211334.21	765.79	5/8" REBAR
CP 4	1551659.16	211368.53	767.67	5/8" REBAR
CP 5	1551653.82	210546.85	765.77	5/8" REBAR
CP 6	1551633.02	210009.02	763.16	5/8" REBAR
CP 7	1551612.77	209159.28	749.07	5/8" REBAR
CP 8	1551555.85	208594.10	746.96	5/8" REBAR
CP 9	1551592.94	208105.55	749.68	5/8" REBAR
CP 10	1548853.18	207571.30	763.01	5/8" REBAR
CP 11	1548248.20	207576.71	758.20	5/8" REBAR
CP 12	1547655.70	207584.34	759.30	5/8" REBAR
CP 13	1547268.19	207567.37	759.27	5/8" REBAR
CP 14	1546976.24	207285.46	756.31	5/8" REBAR
CP 15	1546094.27	207272.05	758.00	5/8" REBAR
CP 16	1546040.96	207736.99	756.51	5/8" REBAR
CP 17	1545665.60	207977.54	753.58	5/8" REBAR
CP 18	1545260.62	208242.29	757.95	5/8" REBAR
CP 19	1544768.12	208194.65	754.47	5/8" REBAR
CP 20	1544308.42	208050.31	746.66	5/8" REBAR
CP 21	1543810.05	207826.14	738.21	5/8" REBAR
CP 22	1543636.32	207779.76	737.77	5/8" REBAR
CP 23	1543416.70	207670.46	736.09	5/8" REBAR
CP 24	1543077.19	207577.33	734.15	5/8" REBAR
CP 25	1542655.69	207576.13	732.83	5/8" REBAR
CP 26	1542205.63	206657.52	730.82	5/8" REBAR
CP 27	1540629.65	206217.90	730.96	5/8" REBAR
CP 28	1540377.90	206219.74	729.88	5/8" REBAR
CP 29	1540090.07	206248.82	740.38	5/8" REBAR
CP 30	1540036.12	206319.26	729.28	5/8" REBAR
CP 31	1539332.75	206406.80	731.10	5/8" REBAR
CP 32	1539325.86	206989.08	729.21	5/8" REBAR
CP 33	1538852.68	207095.50	727.03	5/8" REBAR
CP 34	1538540.17	207174.90	727.87	5/8" REBAR
CP 35	1538248.31	207476.65	747.85	5/8" REBAR
CP 36	1538022.83	207872.34	742.69	5/8" REBAR
CP 37	1537998.36	208163.17	739.23	5/8" REBAR
CP 38	1538307.32	208327.76	747.56	5/8" REBAR
CP 39	1538657.08	209027.18	748.85	5/8" REBAR
CP 40	1539032.86	209030.89	745.35	5/8" REBAR
CP 41	1539304.89	209449.60	725.65	5/8" REBAR
CP 42	1539369.07	209962.01	725.09	5/8" REBAR
CP 43	1539031.52	210291.34	723.59	5/8" REBAR
CP 44	1538755.50	210664.67	722.72	5/8" REBAR
CP 45	1538661.80	211183.70	723.60	5/8" REBAR
CP 46	1538488.31	211494.14	722.28	5/8" REBAR
CP 47	1538416.98	212021.86	722.65	5/8" REBAR
CP 48	1537740.55	211798.55	724.12	5/8" REBAR
CP 49	1537303.33	211795.54	735.59	5/8" REBAR
CP 50	1536715.94	211798.41	739.06	5/8" REBAR
CP 51	1536096.12	211807.53	734.19	5/8" REBAR
CP 52	1535432.37	211844.77	736.42	5/8" REBAR
CP 53	1535425.13	212384.42	737.90	5/8" REBAR
CP 54	1535443.06	212883.23	739.45	5/8" REBAR
CP 55	1535465.26	213369.35	738.89	5/8" REBAR

CONTROL POINTS				
POINT	NORTHING	EASTING	ELEVATION	DESCRIPTION
CP 56	1535477.79	213867.51	740.34	5/8" REBAR
CP 57	1535480.40	214372.63	754.87	5/8" REBAR
CP 58	1535449.20	214803.35	759.21	MAGNAIL
CP 59	1535562.07	215262.86	754.17	5/8" REBAR
CP 60	1535514.21	215850.54	760.30	5/8" REBAR
CP 61	1535625.10	218335.95	718.87	5/8" REBAR
CP 62	1535669.96	218670.61	717.06	5/8" REBAR
CP 63	1535954.05	218686.47	716.79	5/8" REBAR
CP 64	1535459.26	216004.89	744.95	5/8" REBAR
CP 65	1535512.96	216145.19	740.30	5/8" REBAR
CP 66	1535747.53	216329.51	737.66	5/8" REBAR
CP 67	1536088.76	216545.51	739.97	5/8" REBAR
CP 68	1536410.27	216788.11	741.19	5/8" REBAR
CP 69	1536429.05	217151.02	730.82	5/8" REBAR
CP 70	1536253.65	217445.72	721.71	5/8" REBAR
CP 71	1536291.11	217650.47	727.18	5/8" REBAR
CP 72	1536262.81	218027.92	718.36	5/8" REBAR
CP 73	1536439.17	219517.49	709.09	5/8" REBAR
CP 74	1536685.29	219934.75	706.93	5/8" REBAR
CP 75	1536967.63	220411.97	708.79	5/8" REBAR
CP 76	1537287.98	220874.52	709.08	5/8" REBAR
CP 77	1536191.61	219250.80	708.04	5/8" REBAR
CP 78	1535712.84	218920.89	718.62	5/8" REBAR
CP 79	1542080.37	206259.44	756.73	5/8" REBAR
CP 80	1541696.52	206238.60	752.03	5/8" REBAR
CP 81	1541293.91	206241.93	740.40	5/8" REBAR
CP 82	1540969.60	206239.67	733.27	5/8" REBAR
CP 83	1551214.70	208211.25	741.16	5/8" REBAR
CP 84	1550851.70	208204.24	744.85	5/8" REBAR
CP 85	1550311.31	208209.16	760.85	5/8" REBAR
CP 86	1549751.54	208221.29	770.38	5/8" REBAR
CP 87	1549115.40	208034.52	761.45	5/8" REBAR
CP 88	1551937.05	210421.51	759.90	5/8" REBAR
CP 89	1552225.52	210246.58	753.62	5/8" REBAR
CP 90	1552671.51	210163.22	759.53	5/8" REBAR
CP 91	1553067.53	210349.12	760.40	5/8" REBAR
CP 92	1553363.94	210344.61	762.98	5/8" REBAR
CP 93	1553788.18	210172.87	761.87	5/8" REBAR
CP 94	1554167.58	210144.64	771.84	5/8" REBAR
CP 95	1554350.27	210387.28	758.24	5/8" REBAR
CP 96	1554315.98	210850.73	765.09	5/8" REBAR
CP 112	1541993.26	206600.78	730.80	5/8" REBAR
CP 113	1541773.08	206450.72	729.36	5/8" REBAR
CP 114	1541576.78	206316.29	730.54	5/8" REBAR
CP 115	1541434.07	206282.15	730.91	5/8" REBAR
CP 116	1535433.96	211581.76	734.34	5/8" REBAR
CP 117	1535900.11	211510.29	732.33	5/8" REBAR
CP 118	1536613.86	211564.90	732.44	5/8" REBAR
CP 119	1537235.24	211623.55	729.38	5/8" REBAR
CP 120	1537675.30	211610.90	726.84	5/8" REBAR
CP 121	1539312.45	207301.69	730.81	5/8" REBAR
CP 122	1539270.84	207912.08	727.18	5/8" REBAR
CP 123	1539217.36	208848.20	726.36	5/8" REBAR

DRAWING INDEX	
SHEET NO.	DESCRIPTION
GENERAL	
01	TITLE SHEET
02	LOCATION PLAN AND INDEX
03	GENERAL SHEET
04	WORK AREA ACCESS OVERVIEW
PLAN SHEETS	
05 - 22	PLAN AND PROFILE - LINE A
23 - 49	PLAN AND PROFILE - LINE B
50 - 54	PLAN AND PROFILE - LINE C
LIST STATIONS	
55	NEW WESTSIDE REGIONAL LIFT STATION SITE PLAN
56	NEW WESTSIDE REGIONAL LIFT STATION PLAN AND SECTION
57	ACCESS DRIVE IMPROVEMENT PLAN
ELECTRICAL	
58	ELECTRICAL SCHEDULE AND DETAILS
59	NEW WESTSIDE REGIONAL LIFT STATION ELECTRICAL BUILDING AND SITE PLANS
60	NEW WESTSIDE REGIONAL LIFT STATION ELECTRICAL ONE-LINE AND DETAILS
NETWORKING	
61	PROCESS AND INSTRUMENTATION LEGEND
62	PROCESS AND INSTRUMENTATION DIAGRAM
TABLES AND DETAILS	
63	STRUCTURE DATA TABLE
64 - 67	MISCELLANEOUS DETAILS
68 - 69	EROSION CONTROL DETAILS
70	MAINTENANCE OF TRAFFIC NOTES AND DETAILS

SCALE VERIFICATION BAR IS ONE INCH LONG ON ORIGINAL DRAWING 	DRAWN BY	MRE	NO.	DATE	INITIALS	REVISION DESCRIPTIONS
	CHECKED BY	KMZ				
	APPROVED BY	GLR				
	ISSUE DATE	SEPTEMBER 2025				
	PROJECT NUMBER	231120-04-002				



WESTSIDE REGIONAL INTERCEPTOR & LIFT STATION - PHASE 2	
CITY OF FRANKLIN, INDIANA	
LOCATION PLAN AND INDEX	

Drawing: J:\Franklin\Project\231120 Franklin Westside Interceptor\CAD\DWG\Sheets\231120-04.dwg | Plotter: 08/19/25 @ 12:34:24 | LastSavedBy: MichaelE

EXISTING FEATURES LEGEND					
SYMBOL	DESCRIPTION	SYMBOL	DESCRIPTION	SYMBOL	DESCRIPTION
	BENCH MARK		CISTERN		EASEMENT - CONSTRUCTION/PERMANENT
	TEMPORARY BENCH MARK		ELECTRIC METER		LOT BOUNDARY
	SOIL BORING LOCATION		AIR CONDITIONING UNIT		PROPERTY BOUNDARY
	SECTION CORNER		UTILITY RISER (DEFINED BY UTILITY)		RIGHT-OF-WAY - TEMPORARY/PERMANENT
	DRILL HOLE IN CONCRETE/HARRISON MONUMENT		UTILITY PEDESTAL (DEFINED BY UTILITY)		SECTION BOUNDARY
	CONTROL POINT (SET/FOUND)		UTILITY MARKER (DEFINED BY UTILITY)		WETLANDS
	MAGNETIC NAIL (SET/FOUND)		JOINT POWER/TELEPHONE POLE		CONTOUR - INTERMEDIATE ELEVATION
	BOAT SPIKE (SET/FOUND)		LIGHT POLE		CONTOUR - INDEX ELEVATION
	PK NAIL (SET/FOUND)		LIGHT ON POWER POLE		OVERHEAD ELECTRIC
	RAILROAD SPIKE (SET/FOUND)		LIGHT ON JOINT POLE		OVERHEAD CABLE TV
	R/W MARKER - CONCRETE/GRANITE/STONE		POWER POLE		OVERHEAD TELEPHONE
	IRON PIPE/IRON PIN/REBAR (WITH DIAMETER)		TELEPHONE POLE		UNDERGROUND CABLE TV
	BRASS PLUG		LAMP POST		UNDERGROUND ELECTRIC
	CABLE TV MANHOLE		GUY ANCHOR		UNDERGROUND FIBER OPTIC
	ELECTRIC MANHOLE		GUY POLE OR STUB		GAS MAIN
	GAS MANHOLE		CONTROLLER CABINET		DIGESTER GAS
	OTHER MANHOLE		FLAG POLE		PETROLEUM MAIN
	TELEPHONE MANHOLE		POST		UNDERGROUND TELEPHONE
	TELEPHONE VAULT		GROUND LIGHT		WATER MAIN
	TRAFFIC MANHOLE		MAILBOX		WATER SERVICE
	TRAFFIC HANDHOLE		DOUBLE/MULTIPLE MAILBOX		FORCEMAIN
	WATER MANHOLE		MAST ARM POLE		GRAVITY SEWER PIPE
	AIR RELEASE VALVE		TRAFFIC SIGNAL STRAIN POLE		PLANT CHLORINE PIPE
	SANITARY SEWER MANHOLE		SIGNAL LOOP DETECTOR BOX		TOP OF BANK/TOE OF SLOPE
	DRAINAGE/STORM SEWER MANHOLE		SIGNAL LOOP DETECTOR LOOP		CENTERLINE OF DITCH/SWALE/STREAM
	SANITARY SEWER CLEANOUT		SIGN - SINGLE POST		FENCE - FIELD
	SEPTIC TANK		SIGN - DOUBLE POST		FENCE - METAL
	VALVE VAULT		SIGN - RAILROAD SIGNAL		FENCE - WOOD
	BEEHIVE INLET		SIGN - RAILROAD CROSSING		GUARDRAIL
	CURB INLET		BUSH		STREAM
	DROP INLET		STUMP		TREE/BRUSH LINE
	CATCH BASIN		TREE - CONIFEROUS		
	DOWNSPOUT		TREE - DECIDUOUS		
	GAS METER		ROCK OUTCROP		
	GAS VALVE		SATELLITE		
	GAS SERVICE VALVE		SPRINKLER CONTROL VALVE		
	PETROLEUM VALVE		WATER METER		
	PETROLEUM SHUTOFF VALVE		WATER VALVE		
	GAS STATION MONITORING WELL		WATER SERVICE VALVE		
	GAS STATION FILL CAP		WATER WELL		
	NATURAL GAS WELL/STORAGE WELL		WET WELL		
	SPRINKLER HEAD		FIRE HYDRANT		
	YARD HYDRANT		ACCESS VALVE		

*NOTE: THIS TABLE IS A LISTING OF TYPICAL EXISTING SYMBOLS AND MAY NOT INCLUDE ALL EXISTING SYMBOLS FOUND WITHIN THIS PLAN SET. UNPROPOSED ITEMS WILL BE CALLED OUT ON THEIR PLAN SHEETS. IF A QUESTION ARISES ON THE MEANING OF ANY SYMBOL NOT LISTED IN THIS TABLE, PLEASE CONTACT THE ENGINEER FOR CLARIFICATION. THE SYMBOLS ARE NOT TO SCALE.

TABLE OF ABBREVIATIONS			
ABBREVIATION	DESCRIPTION	ABBREVIATION	DESCRIPTION
AFF	ABOVE FINISHED FLOOR	INSTR	INSTRUMENT
ALUM	ALUMINUM	INV	INVERT
APP	APPARENT	IPS	IRON PIPE SIZE
APPROX	APPROXIMATE(LY)	ISPC	INDIANA STATE PLANE COORDINATE
ASPH	ASPHALT	LB	POUND(S)
ASSOC	ASSOCIATES	LF	LINEAR FEET
ASTM	AMERICAN SOCIETY OF TESTING MATERIALS	LN	LANE
AVE	AVENUE	LS	LIFT STATION
AVG	AVERAGE	MA EX	MATCH EXISTING
BLDG	BUILDING	MJ	MECHANICAL JOINT
BLVD	BOULEVARD	MATL	MATERIAL
BM	BENCHMARK	MAX	MAXIMUM
CO	CLEANOUT	MH	MANHOLE
CI	CAST IRON	MIN	MINIMUM
CL	CENTER LINE	MISC	MISCELLANEOUS
CMA	COLD MIX ASPHALT	N	NORTHING, NORTH
CMP	CORRUGATED METAL PIPE	NGS	NATIONAL GEODETIC SURVEY
CMU	CONCRETE MASONRY UNIT	NO.	NUMBER
CONC	CONCRETE	OC	ON CENTER
CONT	CONTINUOUS	OD	OUTSIDE DIAMETER
CNR	CORNER	PC	POINT OF CURVE (BEGIN CURVE)
CP	CONTROL POINT	POLY	POLYETHYLENE
CPP	CORRUGATED PLASTIC PIPE	PI	POINT OF INTERSECTION
CR STN	CRUSHED STONE	POT	POINT ON TANGENT
CYD	CUBIC YARD	PT	POINT OF TANGENT (END CURVE)
D	DEPTH	PSI	POUNDS PER SQUARE INCH
DI	DUCTILE IRON	PT	POINT
DI MJ	DUCTILE IRON MECHANICAL JOINT	PVC	POLYVINYL CHLORIDE
DBL	DOUBLE	R	RADIUS
DIA	DIAMETER	ROW	RIGHT-OF-WAY
DIP	DUCTILE IRON PIPE	RC	REINFORCED CONCRETE PIPE
DIPS	DUCTILE IRON PIPE SIZE	RD	ROAD
DR	DRIVE	S	SOUTH
E	EASTING, EAST	SR	STATE ROUTE
EF	EACH FACE	SST	STAINLESS STEEL
EW	EACH WAY	SVA	SERVICE VALVE ASSEMBLY
EA	EACH	SB	SOIL BORING
EJ	EASTING, EAST	SCHED	SCHEDULE
EL	ELEVATION	SDR	STANDARD DIMENSION RATIO
EX	EXISTING	SECT	SECTION
EXP	EXPANSION	SF	SQUARE FEET
FR	FRAME AND COVER	SHT	SHEET
FF	FINISH FLOOR ELEVATION	SPECS	SPECIFICATION(S)
FG	FINISHED GRADE ELEVATION	SQ	SQUARE
FM	FORCE MAIN	SRF	STATE REVOLVING FUND
FND	FOUND	ST	STREET
FT	FEET	STA	STATION
FTG	FOOTING	SYD	SQUARE YARD
GALV	GALVANIZED	TBM	TEMPORARY BENCHMARK
GPS	GLOBAL POSITIONING SYSTEM	TC	TOP OF CASTING
HMA	HOT MIX ASPHALT	TYP	TYPICAL
HDPE	HIGH DENSITY POLYETHYLENE	USGS	US GEOLOGICAL SURVEY
HORIZ	HORIZONTAL	VERT	VERTICAL
ID	INSIDE DIAMETER	VLV	VALVE
IE	INVERT ELEVATION	W	WIDTH, WEST
INC	INCORPORATED	WSE	WATER SURFACE ELEVATION
INDOT	INDIANA DEPARTMENT OF TRANSPORTATION	YR	YEAR


*NOTE: THIS TABLE IS A LISTING OF TYPICAL ABBREVIATIONS AND MAY NOT INCLUDE ALL ABBREVIATIONS FOUND WITHIN THIS PLAN SET. IF A QUESTION ARISES ON THE MEANING OF AN ABBREVIATION NOT LISTED IN THIS TABLE, PLEASE CONTACT THE ENGINEER FOR CLARIFICATION.

- GENERAL NOTES:
- NOTIFY THE ENGINEER IF ANY CONFLICTING INFORMATION BECOMES APPARENT IN THE CONTRACT DOCUMENTS AS SOON AS POSSIBLE AND PRIOR TO THE COMMENCEMENT OF ANY WORK IN THE VICINITY OF OR RELATIVE TO THE APPARENT CONFLICT SO THAT CLARIFICATION MAY OCCUR PRIOR TO CONSTRUCTION.
 - ANY ALTERATIONS TO THESE DRAWINGS NOT AUTHORIZED BY WESSLER ENGINEERING AND NOT IN ACCORDANCE WITH THE DRAWINGS, SPECIFICATIONS AND RECORDS ON FILE AT WESSLER ENGINEERING SHALL RELIEVE WESSLER ENGINEERING OF ANY RESPONSIBILITY FOR THE ACCURACY OF THE DRAWINGS.
 - USE CAUTION DURING THE EXECUTION OF WORK TO PREVENT DAMAGE TO STATE, COUNTY, MUNICIPAL, AND PRIVATE PROPERTY. REPAIR ALL DAMAGES AS A RESULT OF OPERATIONS, INCLUDING DAMAGE TO DRAINAGE STRUCTURES, FIELD TILES, PUBLIC/PRIVATE ROADS, AND LANDSCAPING (INCLUDING FENCING). REPAIR AND REPLACE DAMAGED ITEMS AT NO ADDITIONAL COST TO THE OWNER. PERFORM ALL REPAIR AND REPLACEMENT WORK TO THE SATISFACTION OF THE PERMITTING AGENCY, THE OWNER AND THE ENGINEER.
 - TAKE CARE TO AVOID DAMAGE TO PAVED AREAS WHICH ARE NOT SPECIFICALLY CALLED OUT FOR REPAIR OR REPLACEMENT. REPAIR, OR REPLACE ALL SUCH PAVEMENTS WHICH ARE DAMAGED BY CONSTRUCTION ACTIVITIES AND CONSTRUCTION TRAFFIC AT NO ADDITIONAL COST TO THE OWNER.
 - OBTAIN ALL TEMPORARY EASEMENTS REQUIRED FOR THE CONSTRUCTION OF THE PROJECT AT NO ADDITIONAL COST TO THE OWNER.
 - COMPLY WITH ALL APPLICABLE PERMITS AND REGULATIONS. APPLICABLE PERMITS ISSUED TO THE OWNER WILL BE MADE AVAILABLE TO THE CONTRACTOR. CONTACT ALL APPLICABLE PERMITTING AGENCIES WITHIN THE TIME PERIOD SPECIFIED BY THAT AGENCY PRIOR TO BEGINNING CONSTRUCTION.
 - ALL PRIVATE WELL LOCATIONS SHOWN ON THE DRAWINGS ARE APPROXIMATE. FIELD VERIFY AND DETERMINE EXACT LOCATIONS OF ALL PRIVATE WELLS IN THE PROJECT AREA.
 - ALL EXISTING AND NEW UTILITY INFORMATION, INCLUDING BUT NOT LIMITED TO LOCATION, SIZE AND INVERT ELEVATION, IS SHOWN BASED UPON AVAILABLE INFORMATION. THE ENGINEER DOES NOT GUARANTEE OR ASSUME SUCH INFORMATION TO BE TRUE, ACCURATE, ALL INCLUSIVE OR EVENLY APPROXIMATE. CONTACT THE INDIANA UNDERGROUND PLANT PROTECTION SERVICE (IUPPS) AT LEAST FORTY-EIGHT (48) HOURS IN ADVANCE OF ANY CONSTRUCTION ACTIVITY. CONTACT NON-MEMBER UTILITIES DIRECTLY.
 - DETERMINE WHICH UTILITIES MAY BE IN CONFLICT WITH WORK AND VERIFY THEIR LOCATION, SIZE AND ELEVATION PRIOR TO CONSTRUCTION AND DETERMINE IF THERE ARE ANY DISCREPANCIES OR CONFLICTS. IF ANY DISCREPANCIES OR CONFLICTS ARE DISCOVERED, NOTIFY THE ENGINEER AS SOON AS POSSIBLE.
 - EXISTING UTILITY SERVICE LINES TO INDIVIDUAL CUSTOMERS MAY NOT BE SHOWN ON THE DRAWINGS. ASSUME THAT UNDERGROUND SERVICE LINES FOR ALL UTILITIES EXIST TO EACH PROPERTY ALONG THE ROUTE OF THE PLANNED IMPROVEMENTS.
 - COORDINATE ALL WORK WITH THE RESPECTIVE UTILITIES. SCHEDULE WORK ACCORDINGLY, AND NOTIFY ALL UTILITIES A MINIMUM OF TWO WEEKS IN ADVANCE OF ANY CONSTRUCTION ACTIVITY.
 - COORDINATE PLANNED UTILITY SERVICE INTERRUPTIONS WITH THE RESPECTIVE UTILITIES AND THE UTILITIES' AFFECTED CUSTOMERS. SERVICE INTERRUPTIONS SHOULD NOT LAST MORE THAN FOUR (4) HOURS. GIVE WRITTEN NOTICE TO ALL AFFECTED UTILITY CUSTOMERS AND PROPERTY OWNERS AT LEAST TWENTY-FOUR (24) HOURS BUT NOT MORE THAN SEVENTY-TWO (72) HOURS PRIOR TO ANY PLANNED INTERRUPTION OF UTILITY SERVICE.
 - USE CAUTION DURING THE EXECUTION OF WORK TO PREVENT DAMAGE TO EXISTING UTILITIES. REPAIR OR REPLACE ALL PUBLIC AND PRIVATE FACILITIES DAMAGED AS A RESULT OF CONSTRUCTION OPERATIONS.
 - BRACE AND PROTECT ALL UTILITY POLES AND EXISTING STRUCTURES ADJACENT TO NEW EXCAVATIONS. UTILITY POLE BRACING SHALL BE AS DIRECTED BY THE GOVERNING UTILITY.
 - MAINTAIN EXISTING STORMWATER DRAINAGE FOR THE ENTIRE DURATION OF THE PROJECT.
 - DO NOT DISTURB EXISTING MANHOLES OR INLETS, UNLESS NOTED OTHERWISE.
 - ALL EQUIPMENT, APPURTENANCES AND PIPING REMOVED AS PART OF THE DEMOLITION SHALL FIRST BE OFFERED TO THE OWNER FOR SALVAGE. DELIVER SALVAGED ITEMS SELECTED BY OWNER TO A LOCATION DESIGNATED BY THE OWNER OR ENGINEER. IN THE EVENT THE OWNER DOES NOT ELECT TO KEEP THE REMOVED ITEMS, REMOVE SUCH ITEMS FROM THE SITE AND DISPOSE OF AT A LOCATION APPROVED FOR SUCH DISPOSAL AT THE CONTRACTOR'S EXPENSE.
 - COORDINATE STAGING AREA LOCATIONS WITH THE OWNER.
 - ALL CONSTRUCTION TRAFFIC SHALL USE MAJOR ROADS. NO CONSTRUCTION TRAFFIC SHALL USE LOCAL STREETS FOR INDIRECT ACCESS.
 - TO CONTROL DUST, REMOVE SOIL FROM STREETS USED BY CONSTRUCTION TRAFFIC DAILY, VACUUM AND WATER AS NECESSARY AND/OR AS DIRECTED BY THE OWNER.
 - PLACE NEW ASPHALT PAVEMENT FLUSH WITH ADA RAMPS.
 - LENGTHS OF SEWERS AS SHOWN ON THE DRAWINGS AND INDICATED AS LINEAR FEET (LF) ARE FROM CENTER TO CENTER OF STRUCTURES.
 - NORTHING AND EASTING INFORMATION IS GIVEN AT CENTER OF STRUCTURE UNLESS OTHERWISE NOTED.
 - PLACE NO. 8 CRUSHED AGGREGATE BETWEEN PIPES AT ALL PIPE CROSSINGS TO PREVENT PIPE SETTLEMENT UNLESS SHOWN OTHERWISE.
 - VERIFY EXISTING SEWER INVERTS AND LOCATIONS PRIOR TO CONSTRUCTION AND DETERMINE IF THERE ARE ANY DISCREPANCIES OR CONFLICTS.
 - ADJUST SEWER LATERALS AS NECESSARY TO AVOID CONFLICTS. LATERALS THAT REQUIRE FIELD ADJUSTMENT SHALL BE LAID AT THE MINIMUM SLOPE AS SPECIFIED IN THE DRAWINGS AND SPECIFICATIONS.
 - INSTALL SEWER SERVICE LATERALS TO THE RIGHT-OF-WAY OR EDGE OF EASEMENT. ALL SANITARY SEWER PIPE, INCLUDING GRAVITY SEWERS, LATERAL WYES AND SERVICE LATERAL PIPE LOCATED WITHIN 50 FEET OF PRIVATE WELLS SHALL BE SDR 21 PVC WATER GRADE PRESSURE PIPE UNLESS SPECIFICALLY INDICATED OTHERWISE. ALL SANITARY SEWER PIPE, INCLUDING GRAVITY SEWERS, LATERAL WYES AND SERVICE LATERAL PIPE NOT LOCATED WITHIN 50 FEET OF PRIVATE WELLS SHALL BE SDR 35 PVC SEWER GRADE PIPE, UNLESS SPECIFICALLY INDICATED OTHERWISE.
 - RESET ALL MAILBOXES AND SIGNS DISTURBED BY CONSTRUCTION ACTIVITIES.
 - IF REQUIRED, PLACE TEMPORARY OVERNIGHT AGGREGATE WEDGES AT DRIVEWAYS TO ALLOW PROPERTY OWNER ACCESS.
 - BACKFILL OF TRENCHES WITHIN PUBLIC RIGHT OF WAY SHALL BE FLOWABLE FILL. ROAD CUT REPAIRS SHALL BE ACCORDANCE WITH FRANKLIN ORDINANCE 2023-14 (OR ANY ORDINANCE ENACTED TO REPLACE 2023-14).
 - A RADIUS OF 200 FEET WAS CHECKED ALONG THE PROPOSED SEWER ROUTE AND LIFT STATION LOCATION AND NO PUBLIC WATER WELLS WERE NOTED, EXCEPT AS NOTED ON SHEET NO. 38.
 - STRIP AND STOCKPILE TOPSOIL WITHIN EXCAVATED AREAS. PLACE A MINIMUM OF 12-INCHES OF TOPSOIL IN FARM FIELDS (6-INCHES OUTSIDE OF FARM FIELDS) IN DISTURBED AREAS. ADDITIONAL TOPSOIL, IF REQUIRED, SHALL BE OBTAINED FROM A SOURCE AGREEABLE TO OWNER.
 - REMOVE/REINSTALL OR REPLACE IMPACTED FENCES.
 - MANHOLES LOCATED IN FARMED AREAS SHALL BE BURIED THREE (3) FEET AS MEASURED FROM FINAL GRADE TO TOP OF CASTING AND SHALL BE BOLT-DOWN FRAME AND COVER.
 - ROCKS LARGER THAN 6" SHALL FIRST BE OFFERED TO PROPERTY OWNER OTHERWISE REMOVED FROM SITE.
 - WOOD FROM REMOVED TREES SHALL FIRST BE OFFERED TO PROPERTY OWNER OTHERWISE REMOVED FROM SITE.
 - CONSTRUCTION SHALL NOT RESTRICT ACCESS TO SURROUNDING FARM FIELDS. TRENCH EXCAVATIONS SHALL NOT EXCEED 100 LF AT ANY GIVEN TIME. CONTRACTOR SHALL BE RESPONSIBLE FOR CROP DAMAGES/LOSS OF PRODUCTION IN THE EVENT CONSTRUCTION RESTRICTS ACCESS TO TILLABLE PORTIONS OF GROUND. EASEMENT GRANTORS ARE THIRD-PARTY BENEFICIARIES OF THE ACCESS REQUIREMENTS.
 - IF REQUESTED BY PROPERTY OWNER, ALL TILLABLE PORTIONS OF GROUND DISTURBED BY CONSTRUCTION ACTIVITIES SHALL BE DEEP RIPPED OR CHISEL PLOWED (PROPERTY OWNER SHALL DETERMINE) AFTER PLACEMENT OF TOPSOIL.
 - LOCATE ALL FIELD TILE WITHIN CONSTRUCTION LIMITS.
 - NOTIFY ENGINEER, OWNER, AND PROPERTY OWNER IN THE EVENT A DRAINAGE TILE IS DAMAGED BY CONSTRUCTION ACTIVITIES AND REPLACE DAMAGED TILE WITHIN 24 HOURS.
 - REPLACEMENT FIELD TILE SHALL BE THE SAME SIZE AND PERFORATION (PERFORATED OR NON-PERFORATED) AS EXISTING FIELD TILE BEING REPLACED, AND SHALL BE PVC OR HDPE EXCEPT ACROSS PARCEL 11 (HENDERSON PROPERTY, APPROX STA 197+50 TO 204+25) WHERE PROPERTY OWNER SHALL BE RESPONSIBLE FOR REPAIR, REINSTATEMENT, AND/OR REPLACEMENT OF DRAINAGE TILES IMPACTED BY CONSTRUCTION.
 - IF ADDITIONAL ACCESS OUTSIDE OF THE TEMPORARY AND PERMANENT EASEMENTS OBTAINED BY OWNER IS REQUIRED, CONTRACTOR SHALL MAKE AGREEMENTS WITH THE PROPERTY OWNERS AFFECTED FOR SUCH USE OF ADDITIONAL LAND.
 - CONTRACTOR SHALL BE RESPONSIBLE FOR ALL DAMAGES AND SITE RESTORATION WITHIN AND OUTSIDE OF THE EASEMENTS.
 - MOUNDING OF SOIL OVER EXCAVATED AREAS IS ALLOWABLE TO COMPENSATE FOR FUTURE SETTLING AS LONG AS PROPERTY OWNER IS IN AGREEMENT AND MOUNDING DOES NOT IMPACT FARMING OPERATIONS.
 - CONTRACTOR HAS THE OPTION TO INSTALL FORCE MAINS VIA OPEN CUT OR TRENCHLESS UNLESS OTHERWISE NOTED ON DRAWINGS.
 - DEWATERING DISCHARGES MAY NOT OCCUR ONTO TILLABLE PORTIONS OF GROUND.
 - FOR PAVEMENT REPAIR DETAILS AND REQUIREMENTS, SEE ORDINANCE NO. 2023-14, STREET AND UTILITY ORDINANCE, LOCATED IN APPENDIX B OF THE PROJECT MANUAL.

SCALE VERIFICATION BAR IS ONE INCH LONG ON ORIGINAL DRAWING	DRAWN BY	MRE	NO.	DATE	INITIALS	REVISION DESCRIPTIONS	W WESSLER ENGINEERING More than a Project™ 19500302 REGISTERED PROFESSIONAL ENGINEER STATE OF INDIANA 09/02/2025 Gay L. Ruston	WESTSIDE REGIONAL INTERCEPTOR & LIFT STATION - PHASE 2		SHEET NO.
	CHECKED BY	KMZ						CITY OF FRANKLIN, INDIANA		03
	APPROVED BY	GLR						GENERAL SHEET		TOTAL SHEETS
	ISSUE DATE									70
	SEPTEMBER 2025									
	PROJECT NUMBER									
	231120-04-002									

Drawing: J:\Franklin\Projects\231120-Franklin Westside Interceptor\CAD\DWG\Sheets\231120-04-002.dwg | Layout: 104 | Plotted: 08/18/25 @ 12:35:08 | LastSavedBy: MichelleE

- PERMIT SIGN BOARD AT STAGING AREA
SHOWING THE FOLLOWING:
- NOTICE OF INTENT (NOI) DOCUMENT
 - COPY OF THE PUBLIC NOTICE
 - NATIONAL POLLUTION DISCHARGE ELIMINATION SYSTEM
 - (NPDES) PERMIT NUMBER
 - NAME, ADDRESS, PHONE NUMBER OF THE LOCAL CONTACT PERSON
 - LOCATION OF A COPY OF THE CONSTRUCTION DRAWINGS
 - STORMWATER POLLUTION PREVENTION PLAN (SWP3)

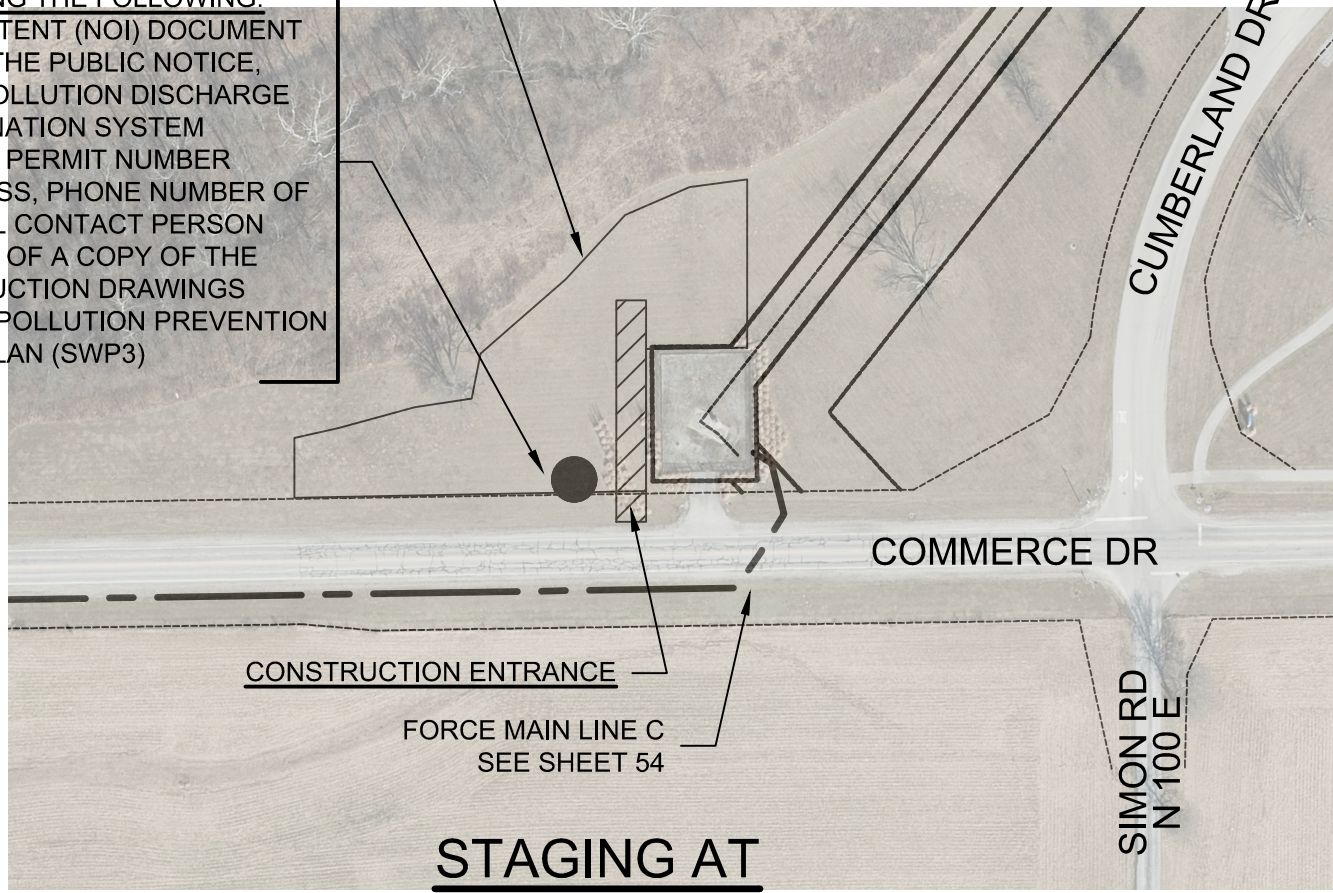

STAGING AT
COMMERCE DRIVE LIFT STATION
SCALE: NONE



0 500 1000 2000 FT
1"=100'

GENERAL NOTES

1. ROUTE SURVEY BY NORTHPOINTE ENGINEERING & SURVEYING INC. RECORDED AT JOHNSON COUNTY RECORDERS OFFICE, INSTR. #2022-021326, IS REFERENCED BY EASEMENTS SHOWN HEREON AND IS THE BASIS OF NEW SEWER STATIONING.
2. PERMANENT SANITARY SEWER EASEMENTS AND TEMPORARY EASEMENTS OF VARYING WIDTHS COVER ALL NEW SEWERS EXCEPT THOSE IN PUBLIC LANDS SUCH AS RIGHTS-OF-WAY AND CITY-OWNED LANDS, AND AS NOTED.
3. ADDITIONAL ACCESS TO WORK AREAS THROUGH PERMANENT INGRESS/EGRESS EASEMENTS AS SHOWN.

LEGEND

- # PARCEL NUMBER AS REFERENCED ON EASEMENT EXHIBITS RECORDED AT JOHNSON COUNTY RECORDERS OFFICE
- PROPERTY LINE OR SECTION LINE
- CREEK OR DITCH



SCALE VERIFICATION BAR IS ONE INCH LONG ON ORIGINAL DRAWING 	DRAWN BY	MRE	NO.	DATE	INITIALS	REVISION DESCRIPTIONS
	CHECKED BY	KMZ				
	APPROVED BY	BAS				
	ISSUE DATE					
	SEPTEMBER 2025					
	PROJECT NUMBER	231120-04-002				



WESTSIDE REGIONAL INTERCEPTOR & LIFT STATION - PHASE 2	
CITY OF FRANKLIN, INDIANA	
WORK AREA ACCESS OVERVIEW	

SHEET NO.
04
TOTAL SHEETS
70

Drawing: J:\Franklin\Projects\231120-Franklin Westside Interceptor\CAD\DWG\Sheets\231120-PP-A1.dwg | Layout: A1 | Plotted: 08/18/25 @ 01:09:01 | LastSavedBy: MichelleE

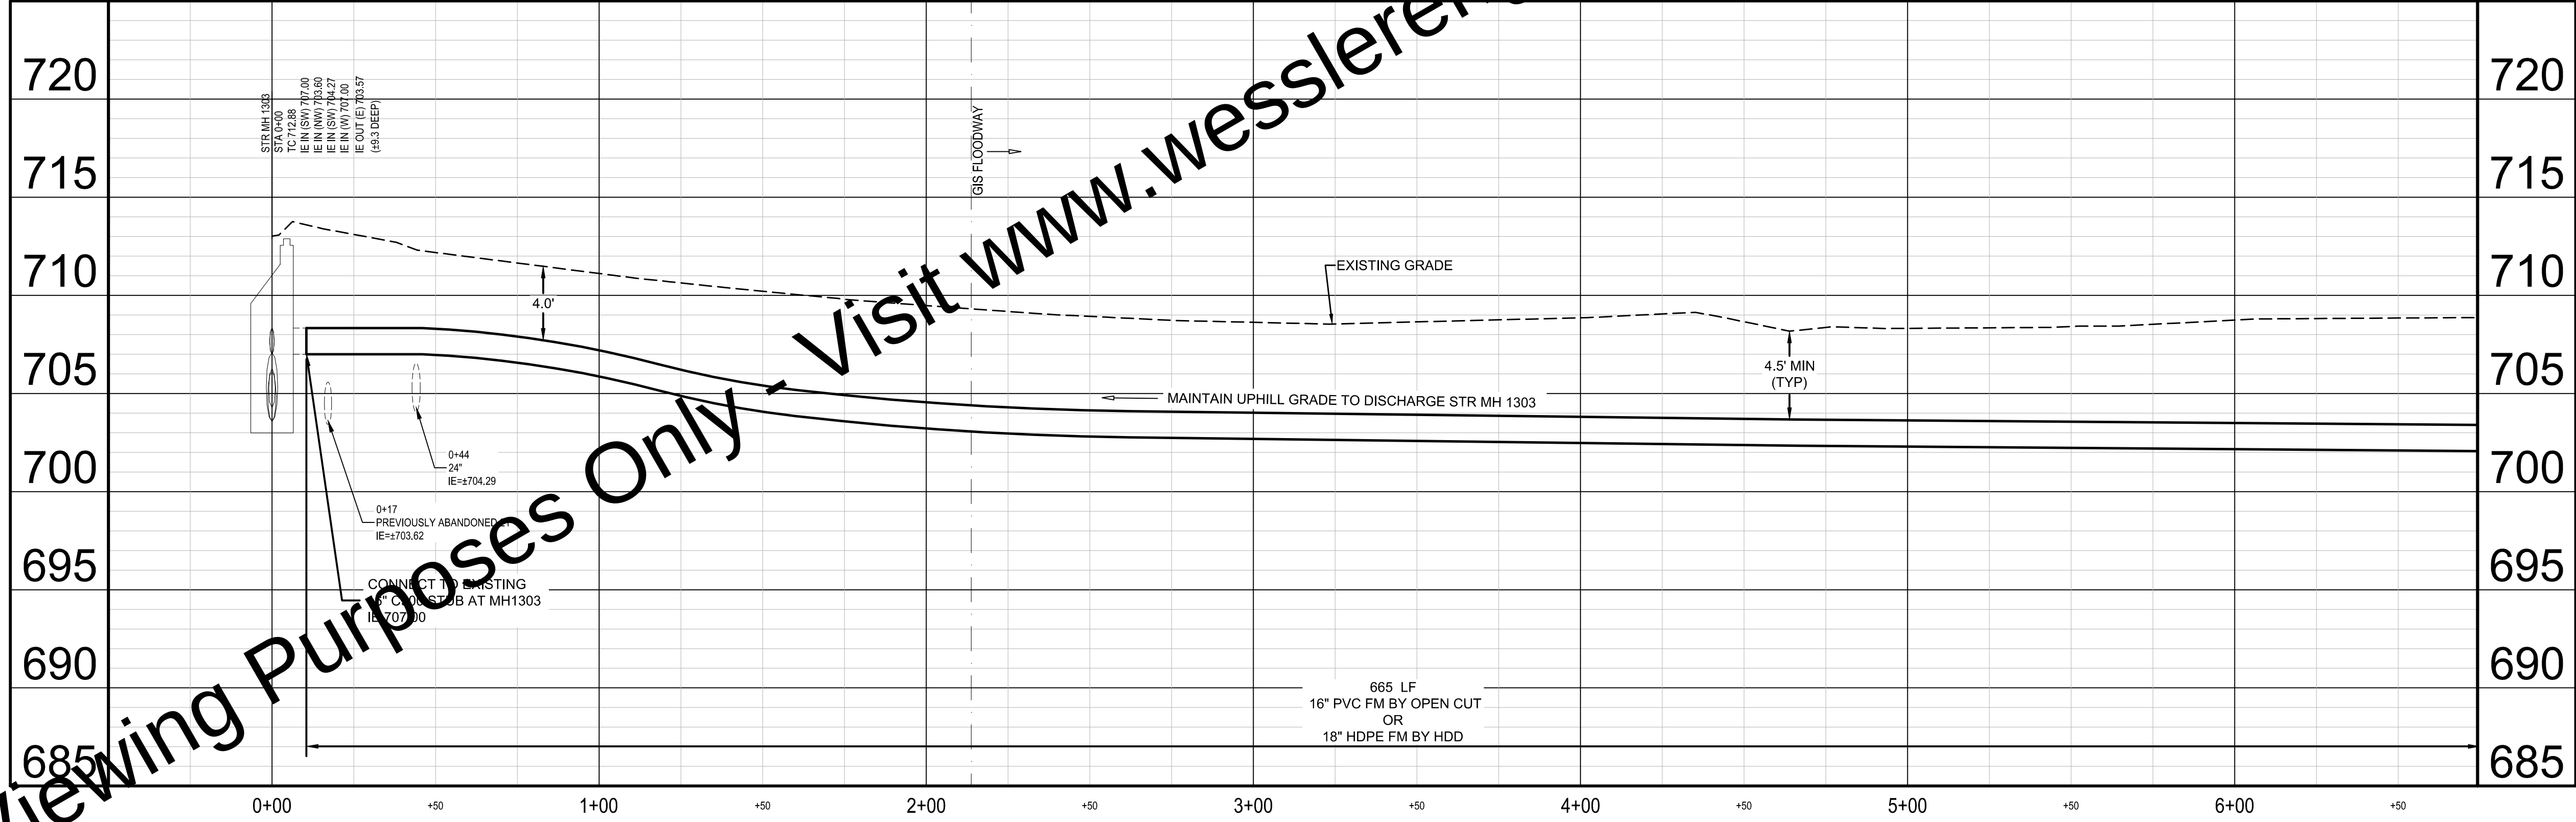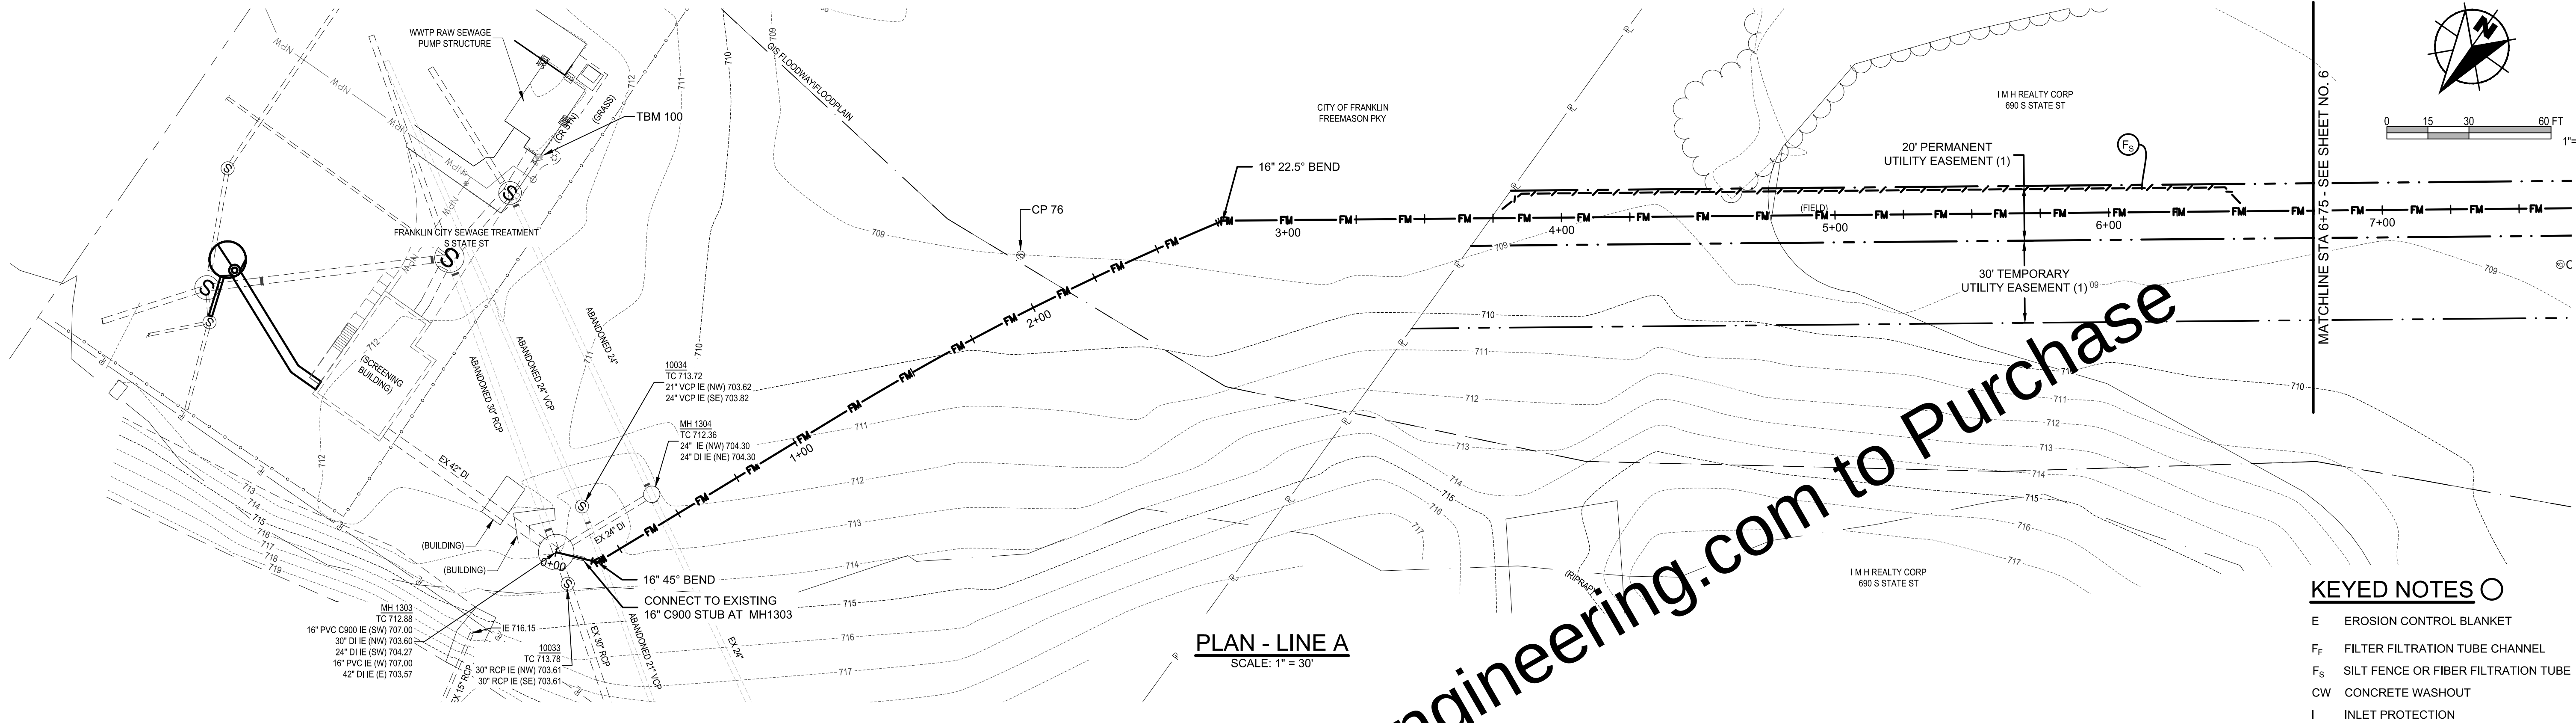


PROFILE - LINE A
HORIZ SCALE: 1" = 30'
VERT SCALE: 1" = 5'

SCALE VERIFICATION	DRAWN BY	MRE	NO.	DATE	INITIALS	REVISION DESCRIPTIONS
	CHECKED BY	KMZ				
	APPROVED BY	GLR				
	ISSUE DATE	SEPTEMBER 2025				
	PROJECT NUMBER	231120-04-002				



WESTSIDE REGIONAL INTERCEPTOR & LIFT STATION - PHASE 2	
CITY OF FRANKLIN, INDIANA	
PLAN AND PROFILE - LINE A (0+00 TO 6+75)	


SHEET NO.	05
TOTAL SHEETS	70

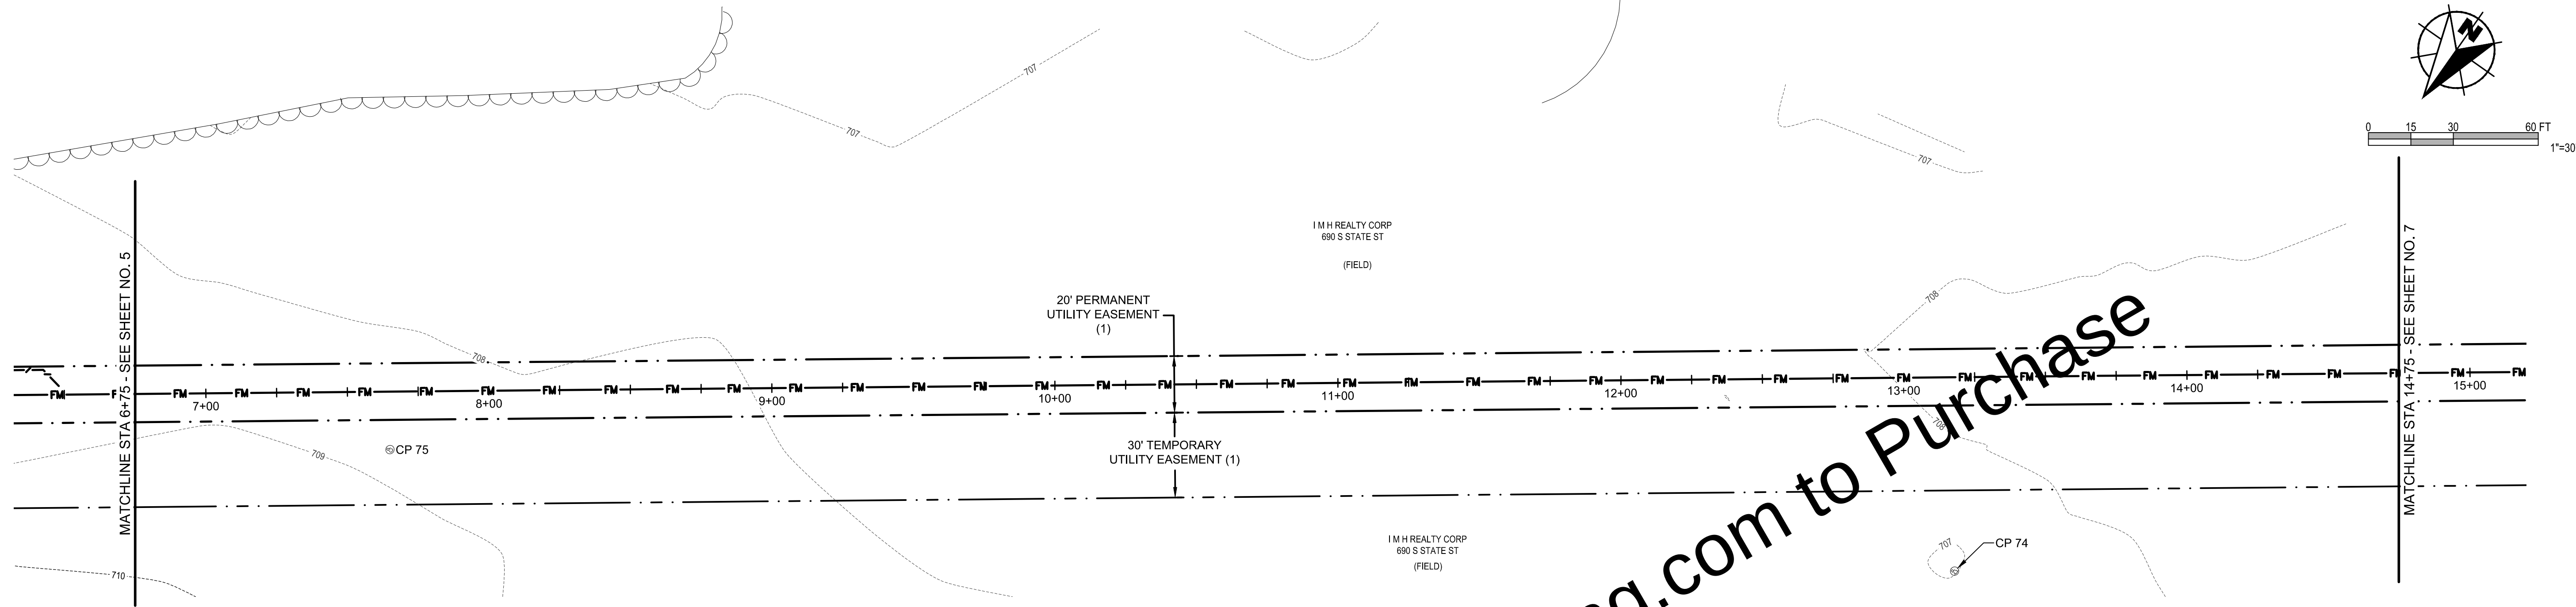

PLAN - LINE A
SCALE: 1" = 30'

KEYED NOTES ○

- E EROSION CONTROL BLANKET
- F_F FILTER FILTRATION TUBE CHANNEL
- F_S SILT FENCE OR FIBER FILTRATION TUBE
- CW CONCRETE WASHOUT
- I INLET PROTECTION

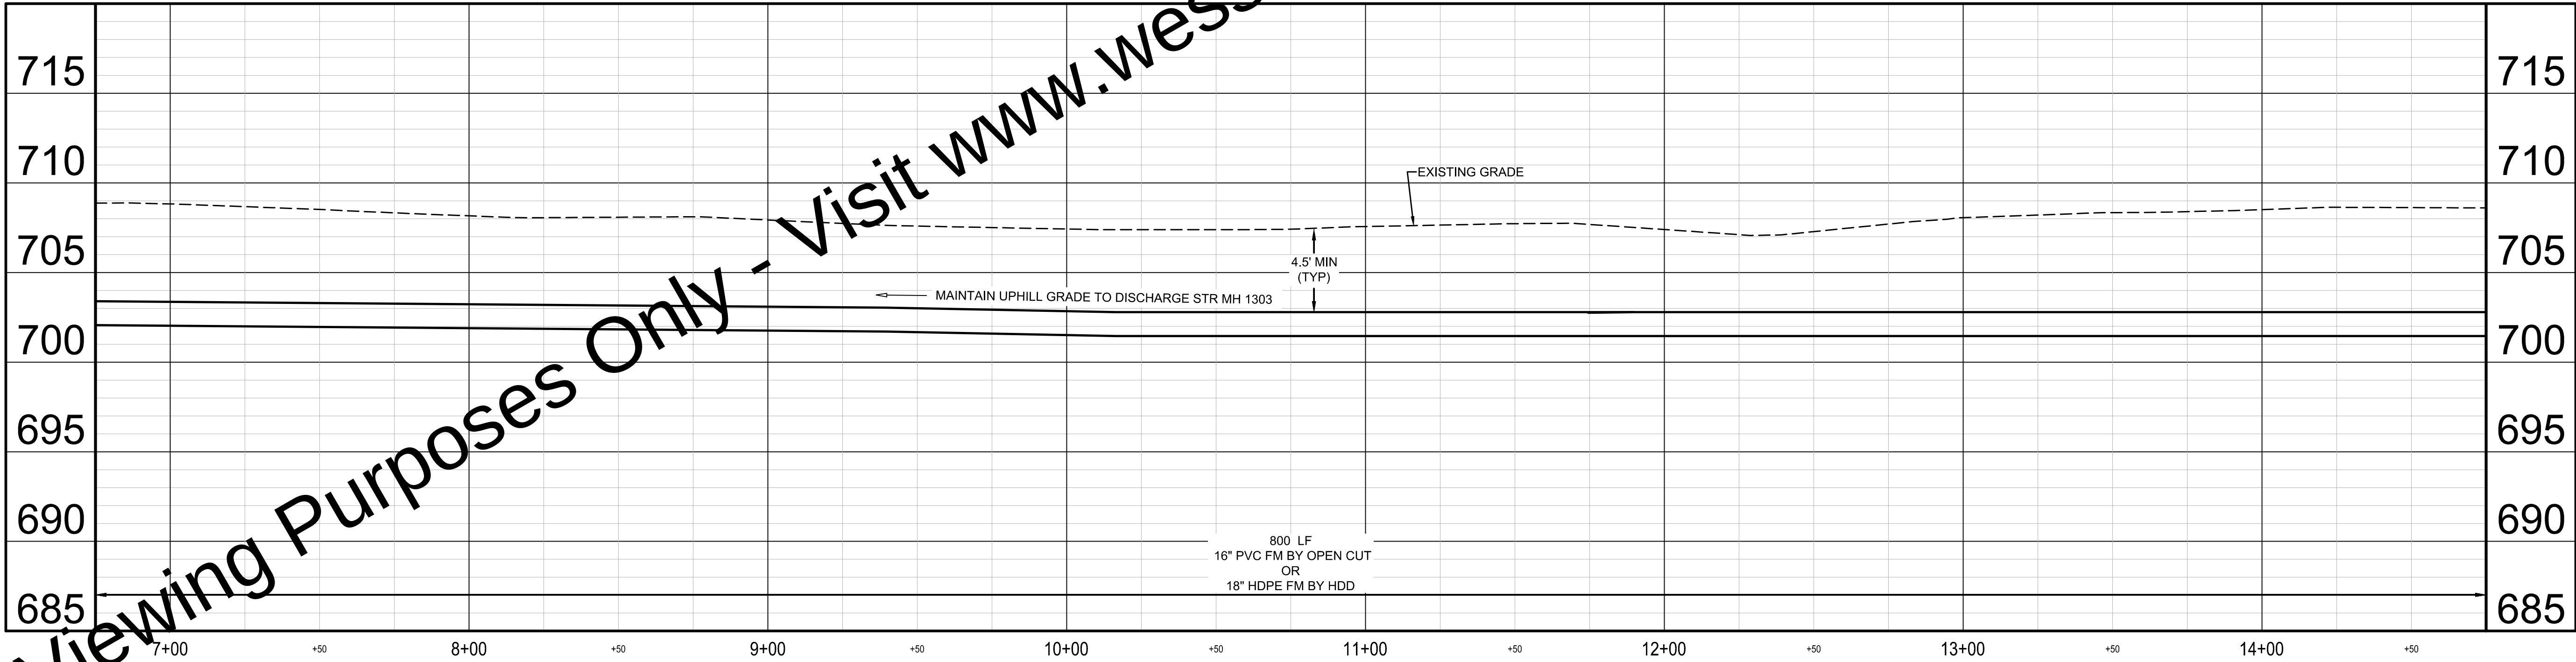

PROFILE - LINE A
HORIZ SCALE: 1" = 30'
VERT SCALE: 1" = 5'


SCALE VERIFICATION BAR IS ONE INCH LONG ON ORIGINAL DRAWING	DRAWN BY	MRE	NO.	DATE	INITIALS	REVISION DESCRIPTIONS
	CHECKED BY	KMZ				
	APPROVED BY	GLR				
	ISSUE DATE					
	SEPTEMBER 2025					
	PROJECT NUMBER					
	231120-04-002					



WESTSIDE REGIONAL INTERCEPTOR & LIFT STATION - PHASE 2	
CITY OF FRANKLIN, INDIANA	
PLAN AND PROFILE - LINE A (6+75 TO 14+75)	

SHEET NO.	06
TOTAL SHEETS	70


Drawing: J:\Franklin\Projects\231120-Franklin Westside Interceptor\CAD\DWG\Sheets\231120-PP-A1.dwg | Layout: A3 | Plotted: 08/18/25 @ 01:22:26 | LastSavedBy: MichelleE

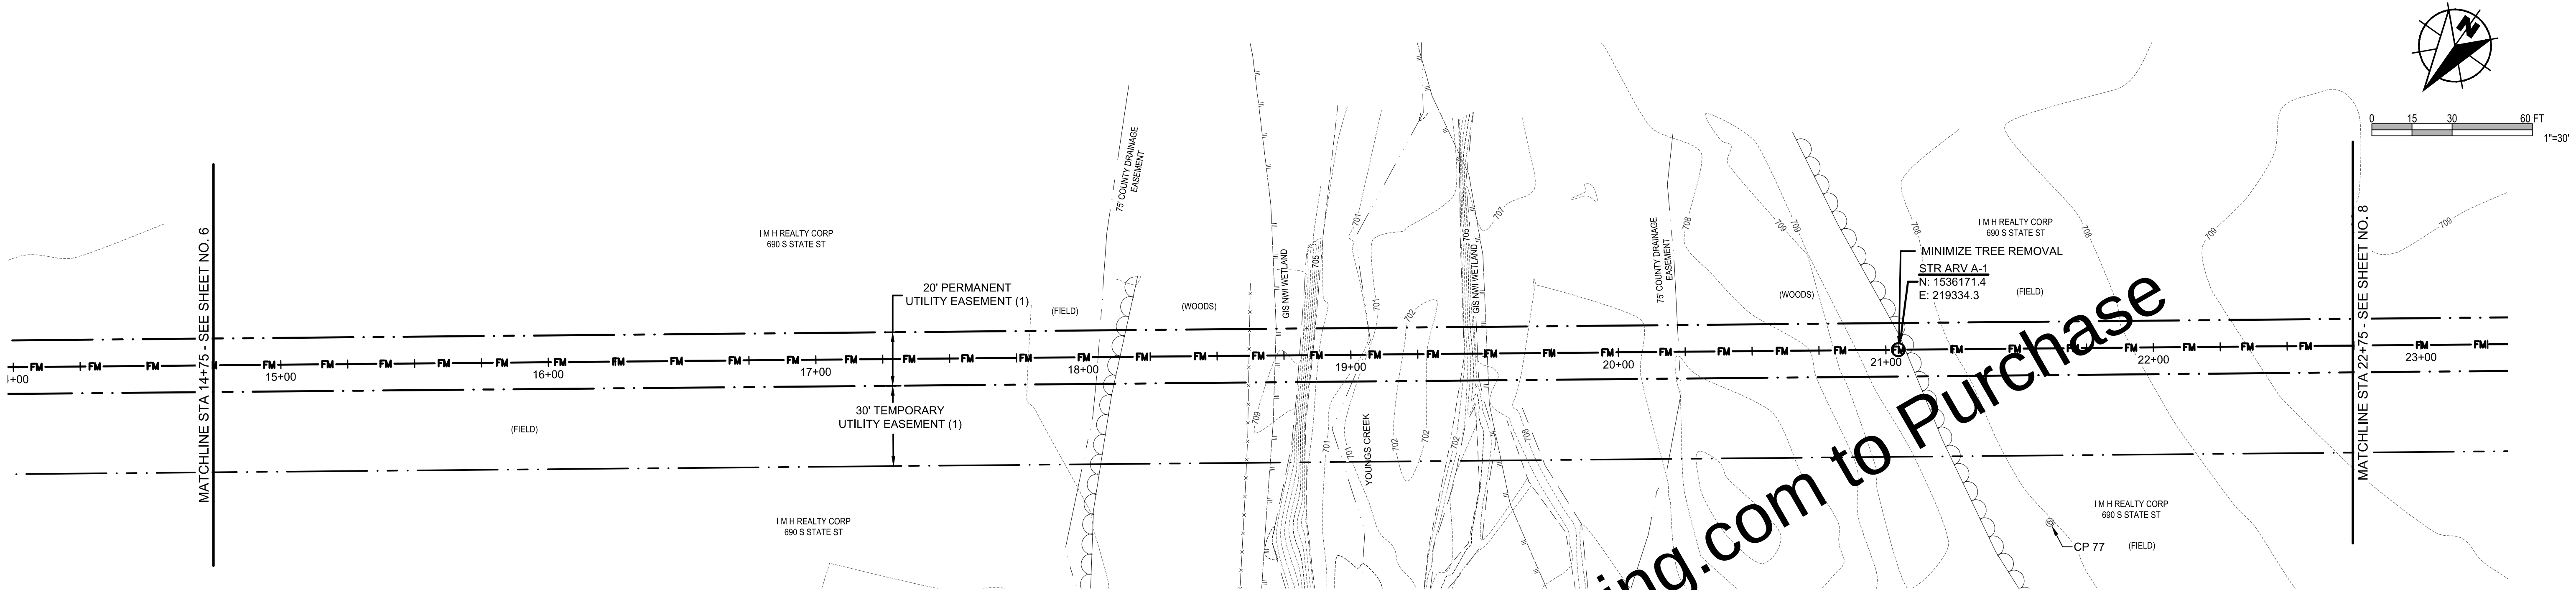

PLAN - LINE A
SCALE: 1" = 30'

KEYED NOTES ○

- E EROSION CONTROL BLANKET
- F_F FILTER FILTRATION TUBE CHANNEL
- F_S SILT FENCE OR FIBER FILTRATION TUBE
- CW CONCRETE WASHOUT
- I INLET PROTECTION

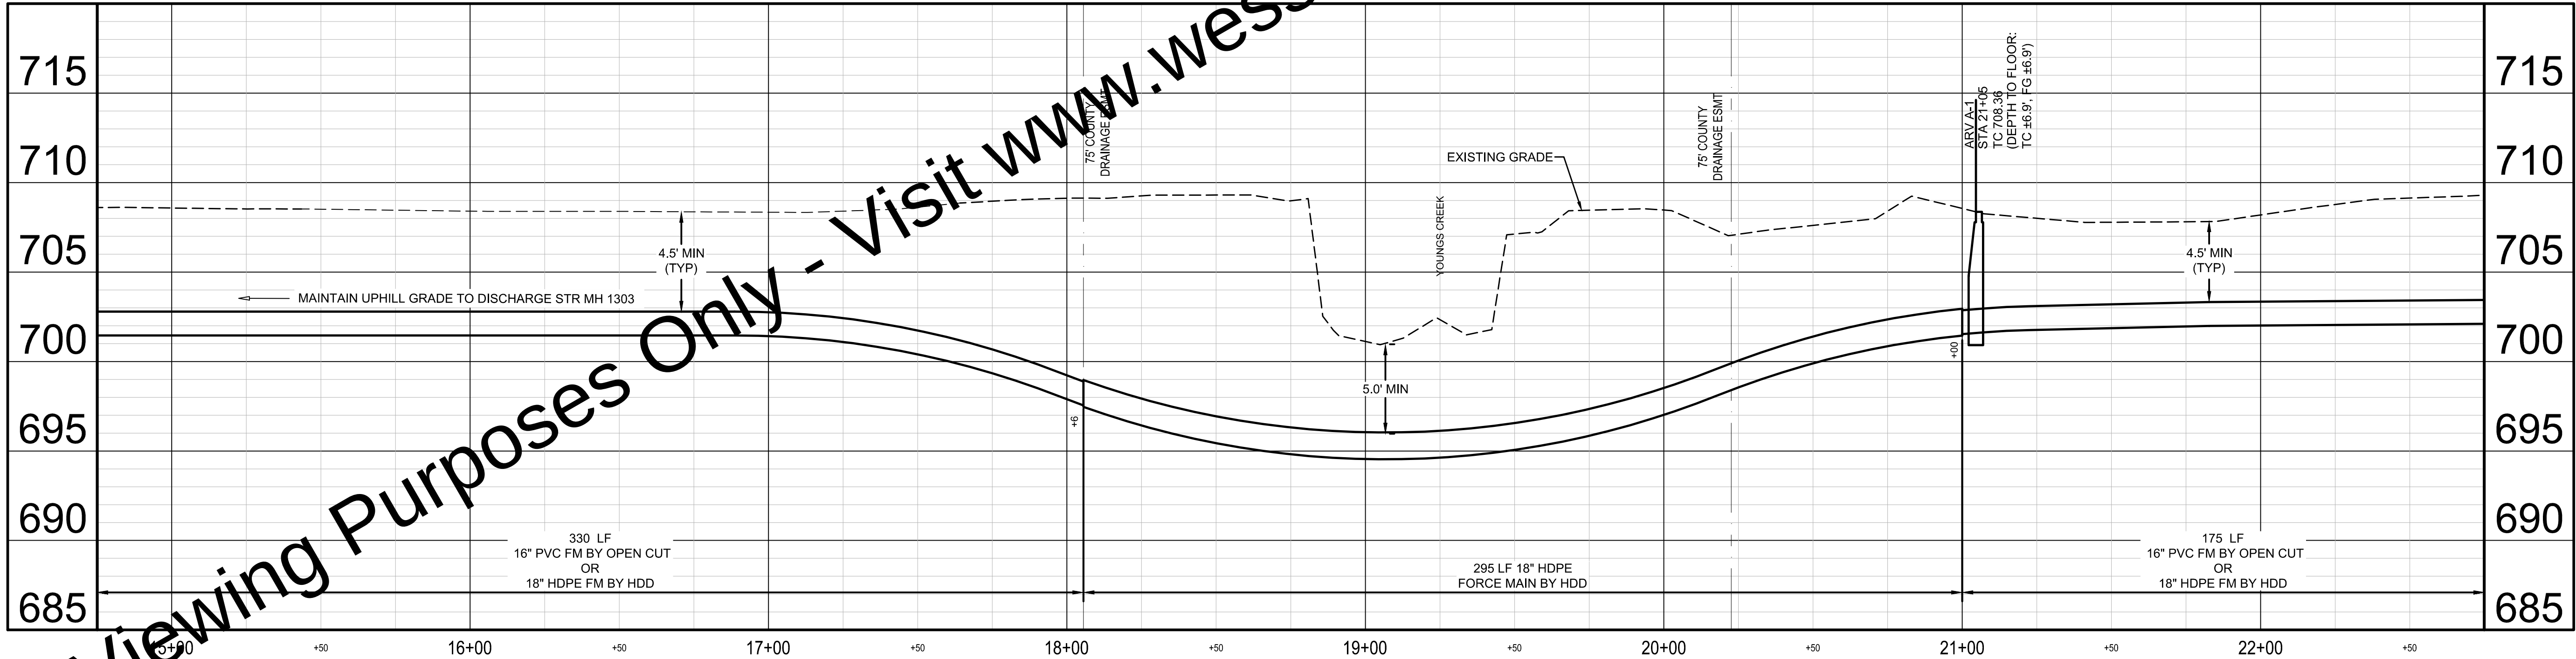

PROFILE - LINE A
HORIZ SCALE: 1" = 30'
VERT SCALE: 1" = 5'



SCALE VERIFICATION	DRAWN BY	MRE	NO.	DATE	INITIALS	REVISION DESCRIPTIONS
BAR IS ONE INCH LONG ON ORIGINAL DRAWING 	CHECKED BY	KMZ				
	APPROVED BY	GLR				
	ISSUE DATE					
	SEPTEMBER 2025					
	PROJECT NUMBER					
		231120-04-002				



WESTSIDE REGIONAL INTERCEPTOR & LIFT STATION - PHASE 2
CITY OF FRANKLIN, INDIANA
PLAN AND PROFILE - LINE A (14+75 TO 22+75)



SHEET NO.
07
TOTAL SHEETS
70

UTILIZE MUTCD TYPICAL APPLICATION 33 (TA-33) FOR MAINTENANCE OF TRAFFIC (UTILIZE SIGNAGE SPACING AND NOTES RELATED TO EXPRESSWAY ROAD TYPE UNLESS OTHERWISE DIRECTED BY INDOT). SEE DETAILS ON SHEET 70.

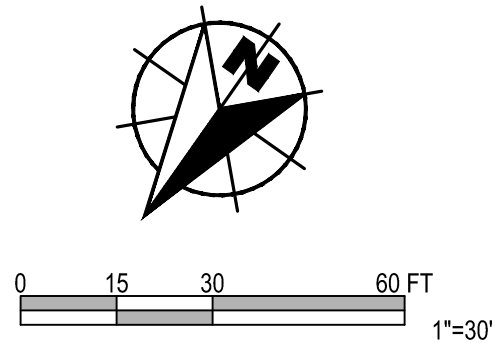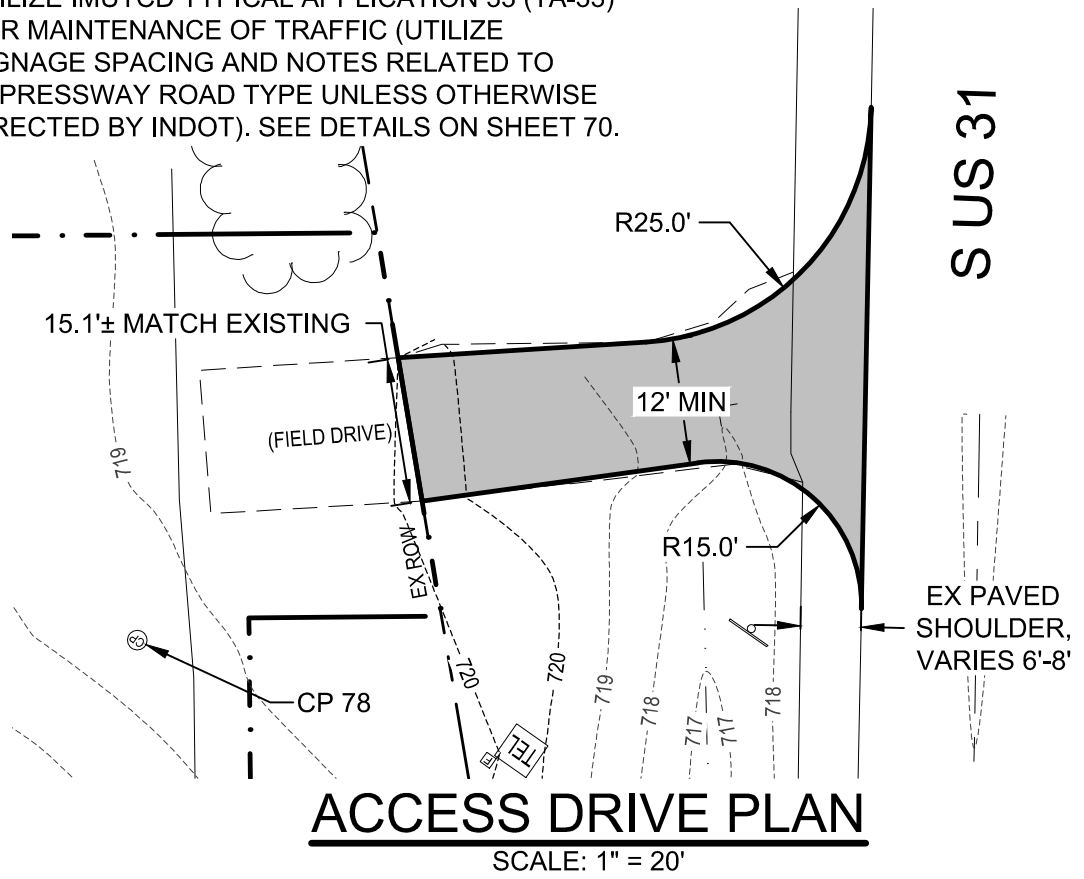

KEYED NOTES

- E EROSION CONTROL BLANKET
- F_F FILTER FILTRATION TUBE CHANNEL
- F_S SILT FENCE OR FIBER FILTRATION TUBE
- CW CONCRETE WASHOUT
- I INLET PROTECTION

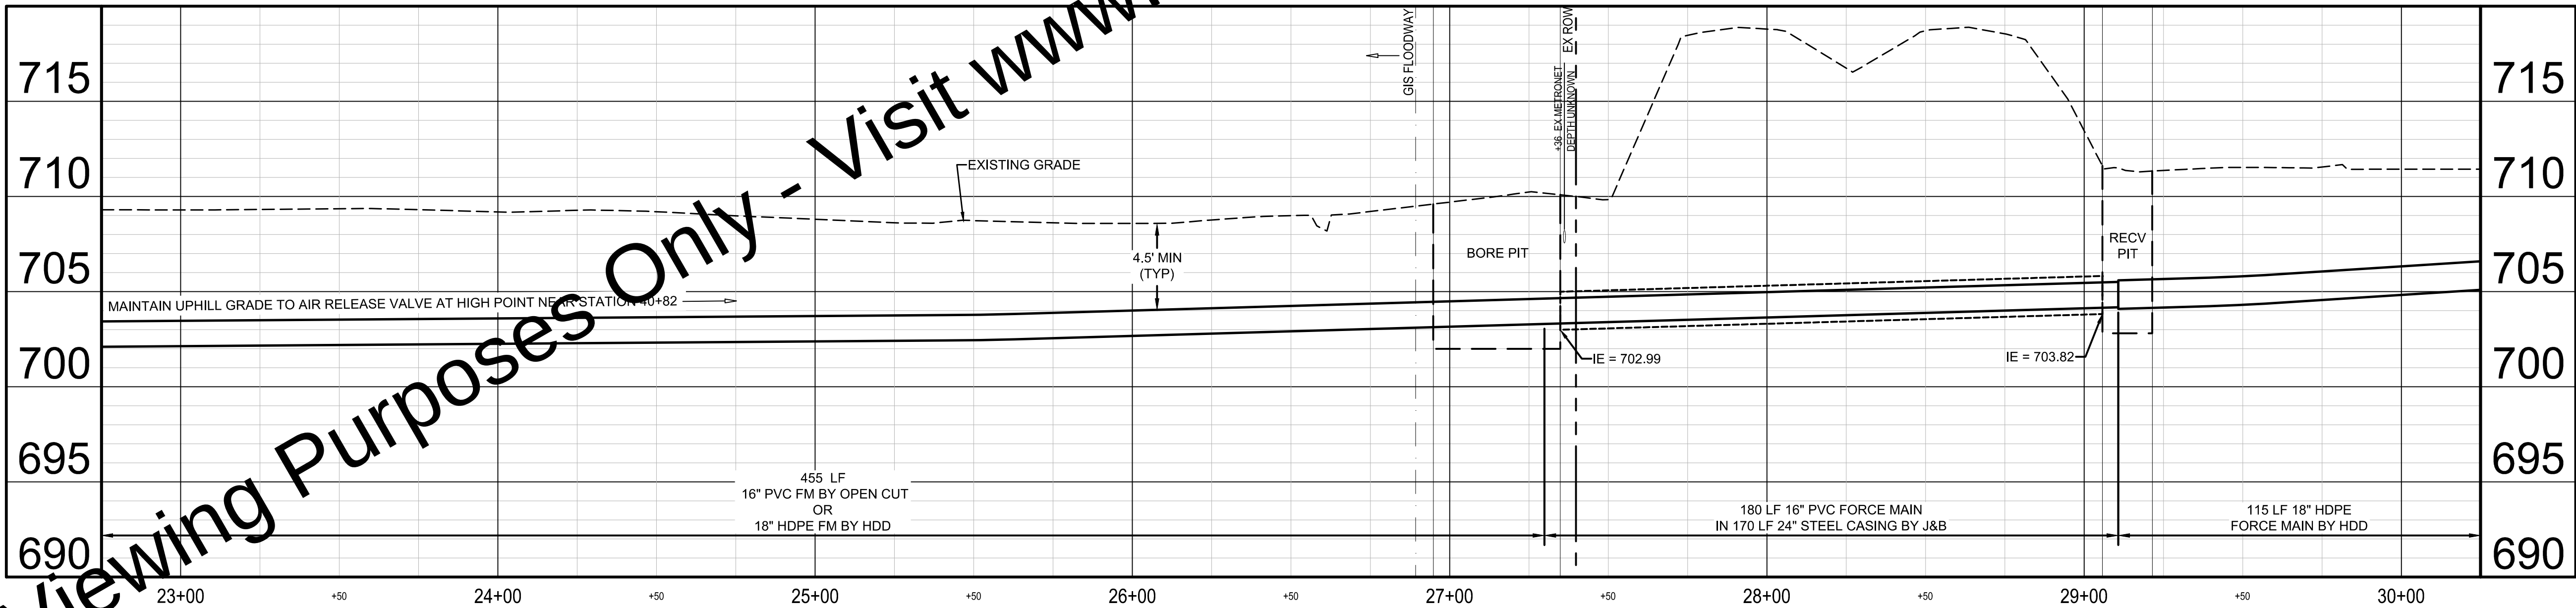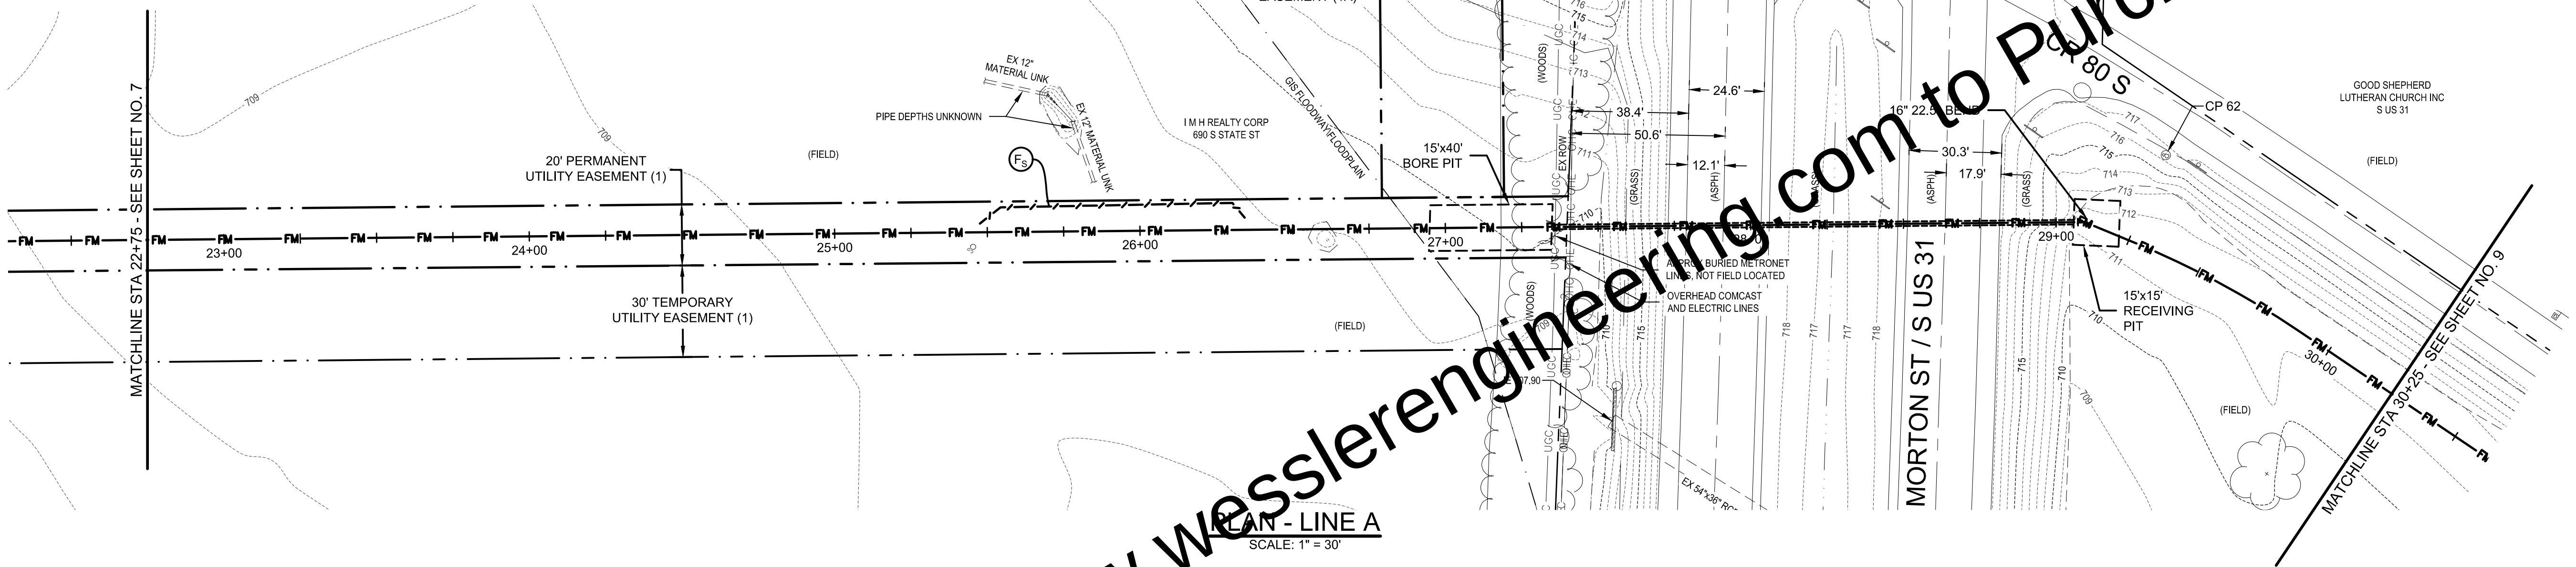



PROFILE - LINE A
HORIZ SCALE: 1" = 30'
VERT SCALE: 1" = 5'

SCALE VERIFICATION	DRAWN BY	MRE	NO.	DATE	INITIALS	REVISION DESCRIPTIONS
BAR IS ONE INCH LONG ON ORIGINAL DRAWING	CHECKED BY	KMZ				
	APPROVED BY	GLR				
	ISSUE DATE					
	SEPTEMBER 2025					
	PROJECT NUMBER					
	231120-04-002					



WESTSIDE REGIONAL INTERCEPTOR & LIFT STATION - PHASE 2
CITY OF FRANKLIN, INDIANA
PLAN AND PROFILE - LINE A
(22+75 TO 30+25)

SHEET NO.
08
TOTAL SHEETS
70

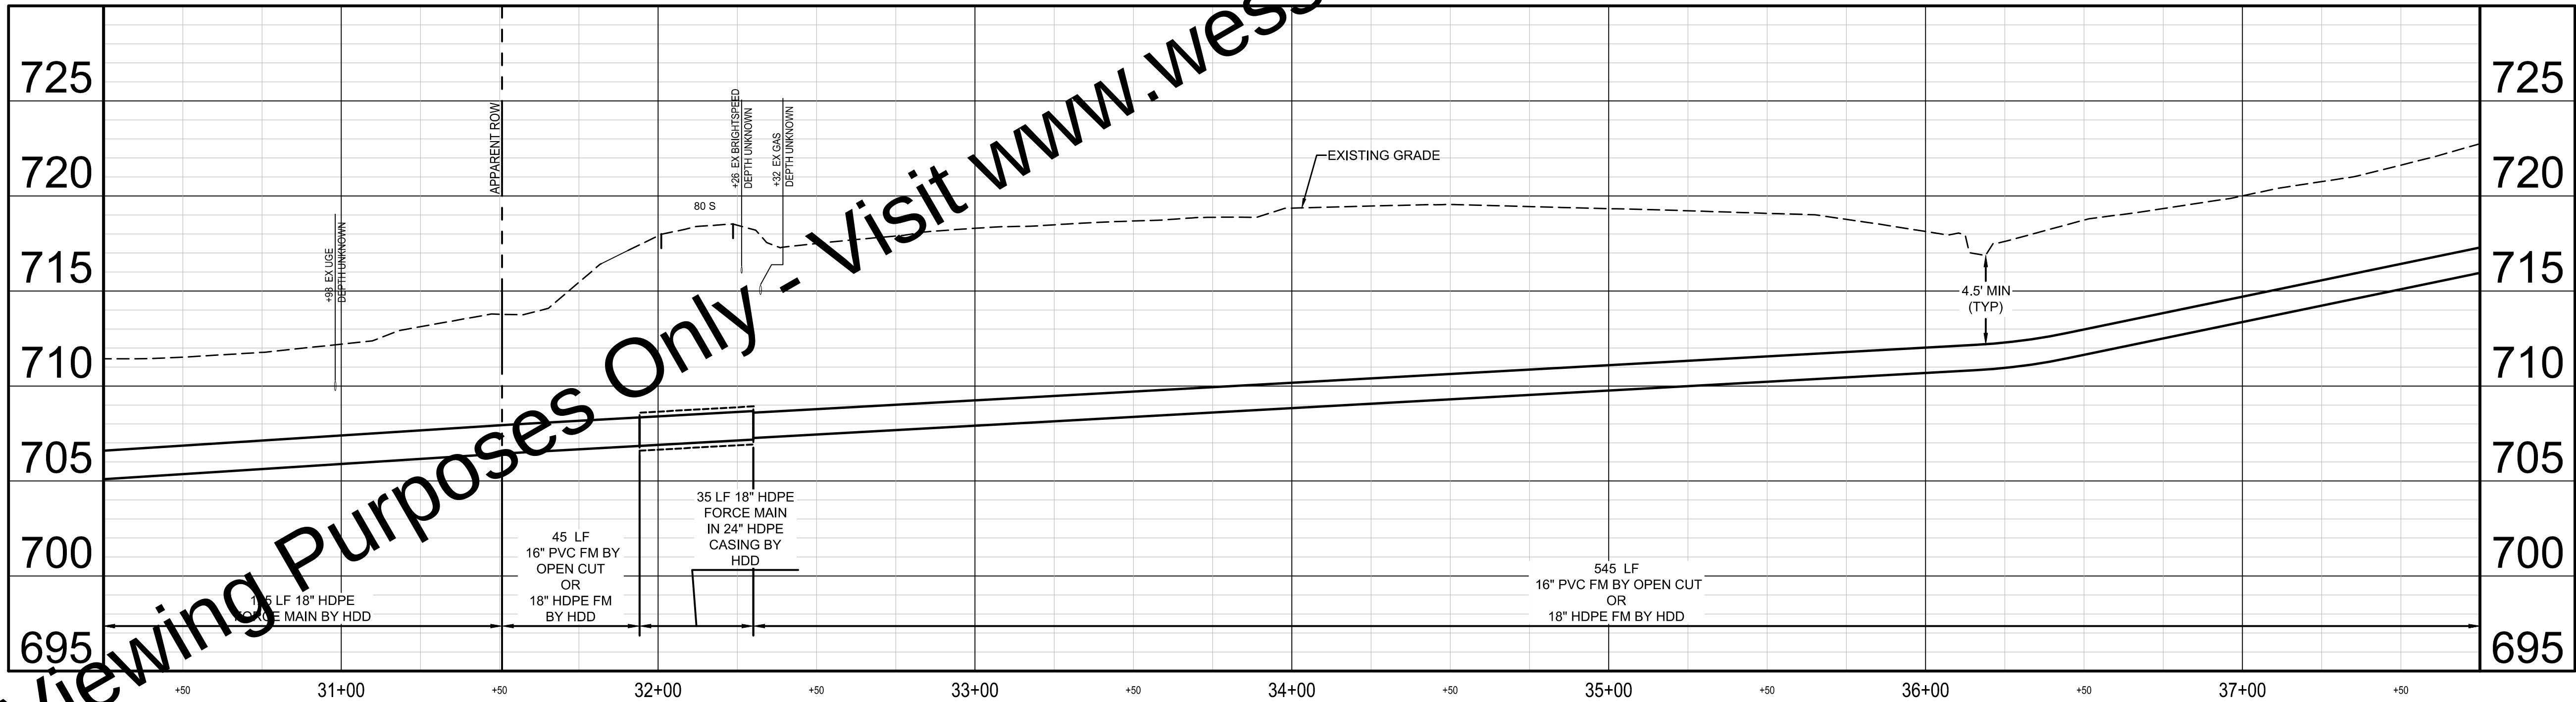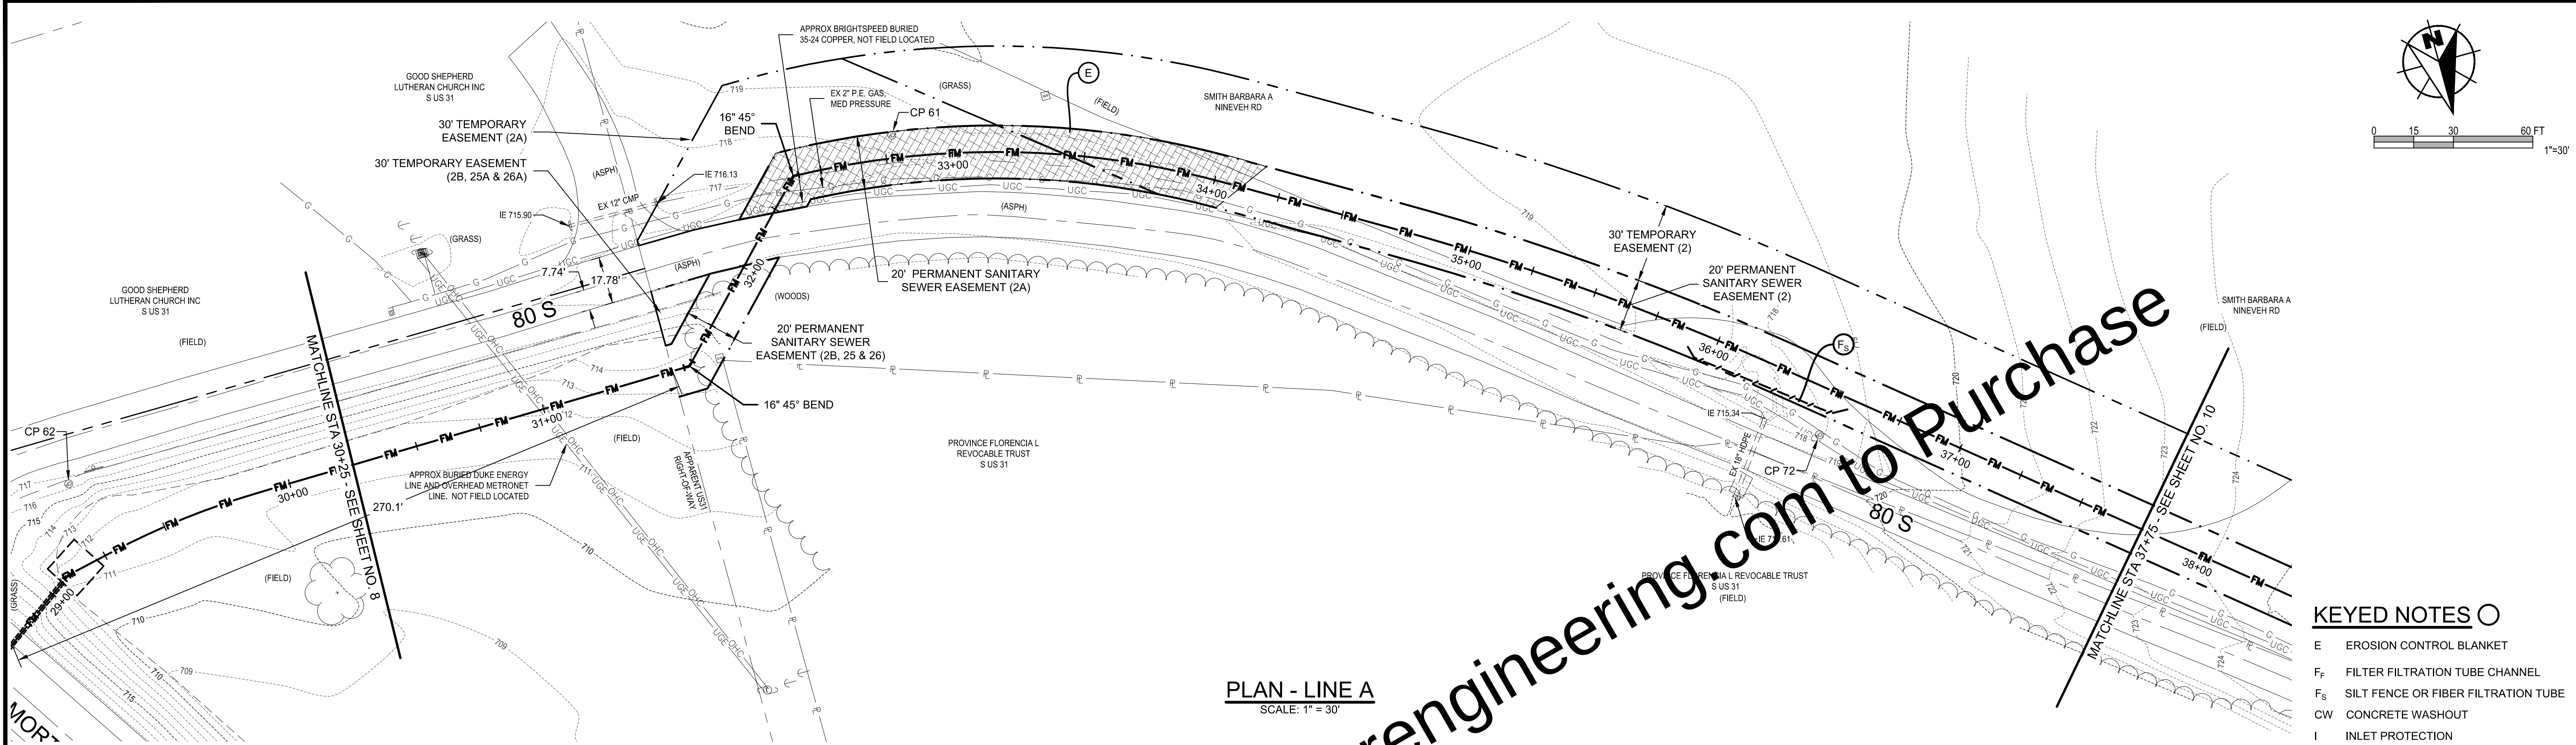

SCALE VERIFICATION	DRAWN BY	MRE	NO.	DATE	INITIALS	REVISION DESCRIPTIONS
	CHECKED BY	KMZ				
BAR IS ONE INCH LONG ON ORIGINAL DRAWING	APPROVED BY	GLR				
	ISSUE DATE	SEPTEMBER 2025				
	PROJECT NUMBER	231120-04-002				




WESTSIDE REGIONAL INTERCEPTOR & LIFT STATION - PHASE 2

CITY OF FRANKLIN, INDIANA

**PLAN AND PROFILE - LINE A
(30+25 TO 37+75)**

SHEET NO.
09


TOTAL SHEETS
70

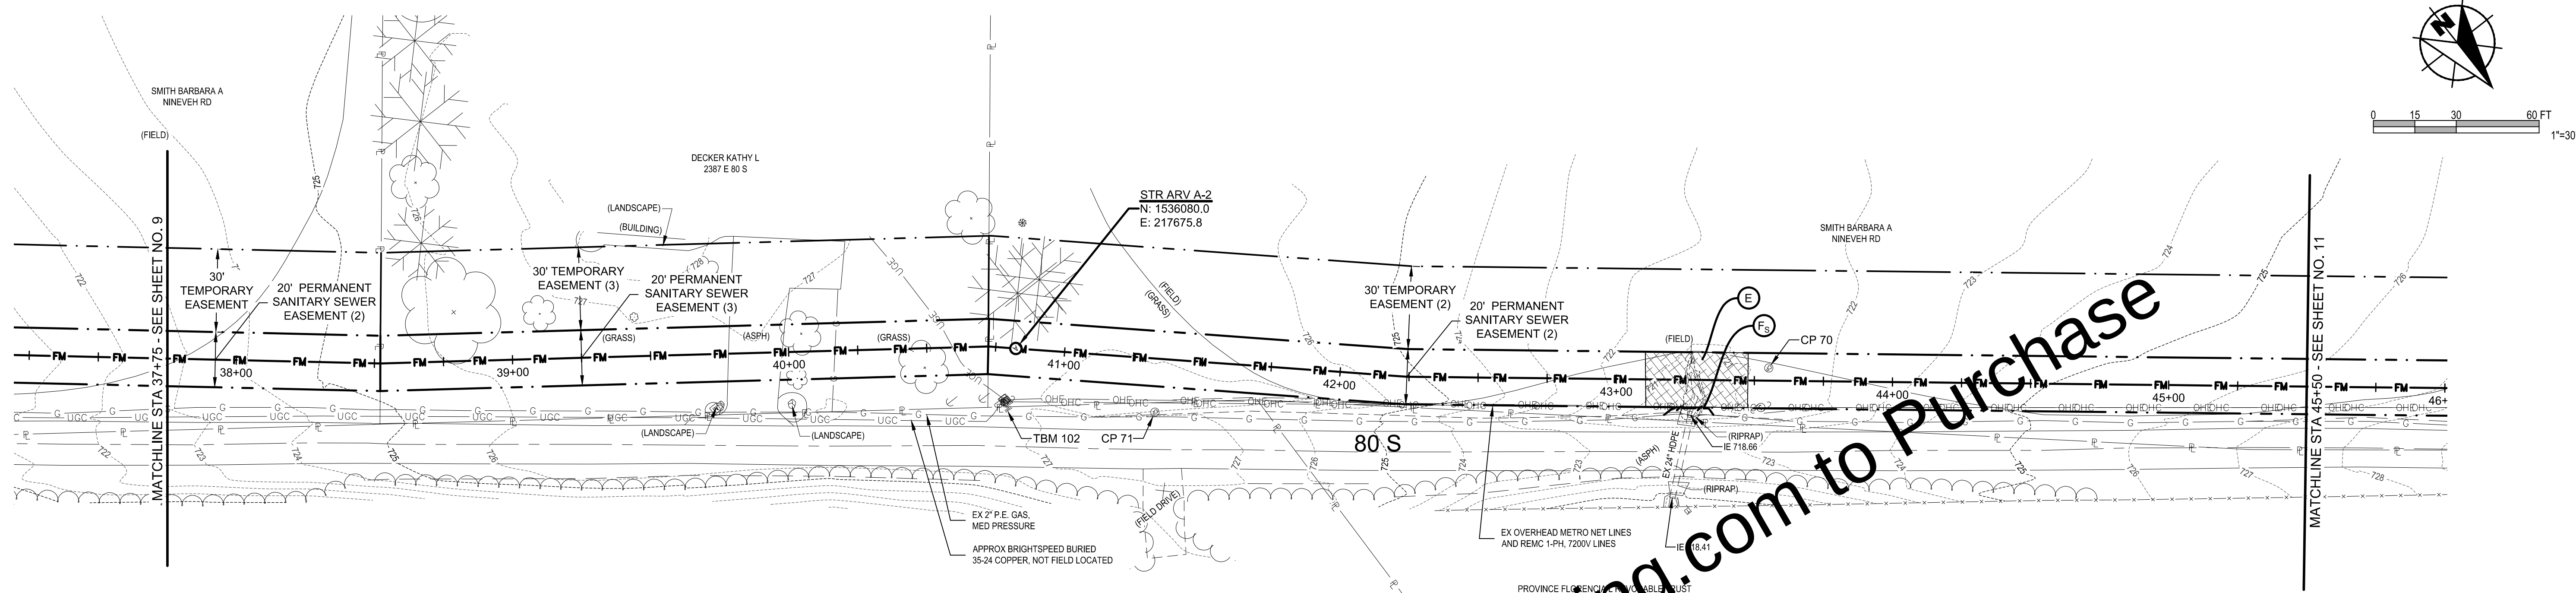

PLAN - LINE A
SCALE: 1" = 30'


KEYED NOTES ○

- E EROSION CONTROL BLANKET
- F_F FILTER FILTRATION TUBE CHANNEL
- F_S SILT FENCE OR FIBER FILTRATION TUBE
- CW CONCRETE WASHOUT
- I INLET PROTECTION

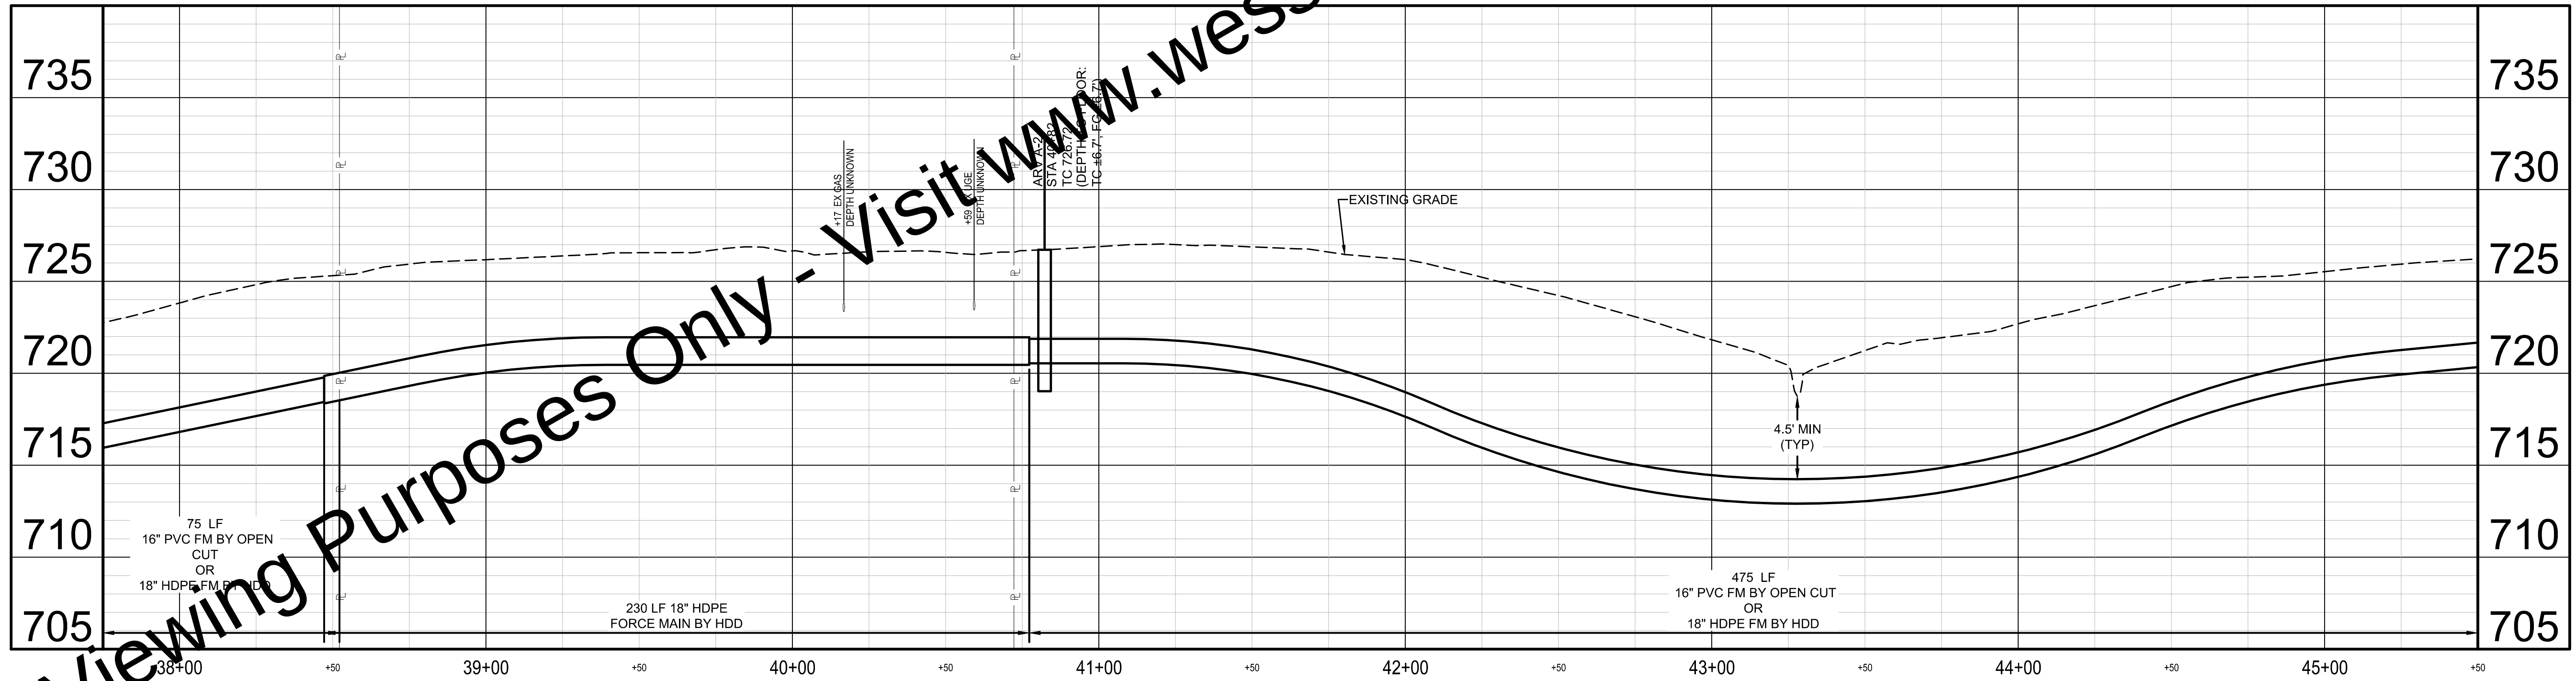

PROFILE - LINE A
HORIZ SCALE: 1" = 30'
VERT SCALE: 1" = 5'

SCALE VERIFICATION	DRAWN BY	MRE	NO.	DATE	INITIALS	REVISION DESCRIPTIONS
	CHECKED BY	KMZ				
BAR IS ONE INCH LONG ON ORIGINAL DRAWING	APPROVED BY	GLR				
	ISSUE DATE	SEPTEMBER 2025				
	PROJECT NUMBER	231120-04-002				


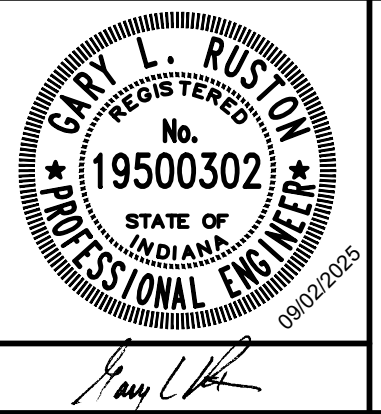


WESTSIDE REGIONAL INTERCEPTOR & LIFT STATION - PHASE 2


CITY OF FRANKLIN, INDIANA

PLAN AND PROFILE - LINE A
(37+75 TO 45+50)

SHEET NO.	10
TOTAL SHEETS	70

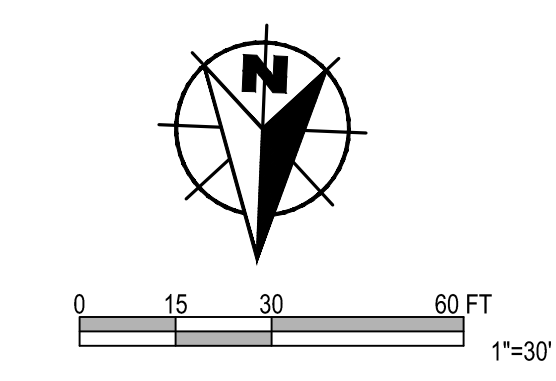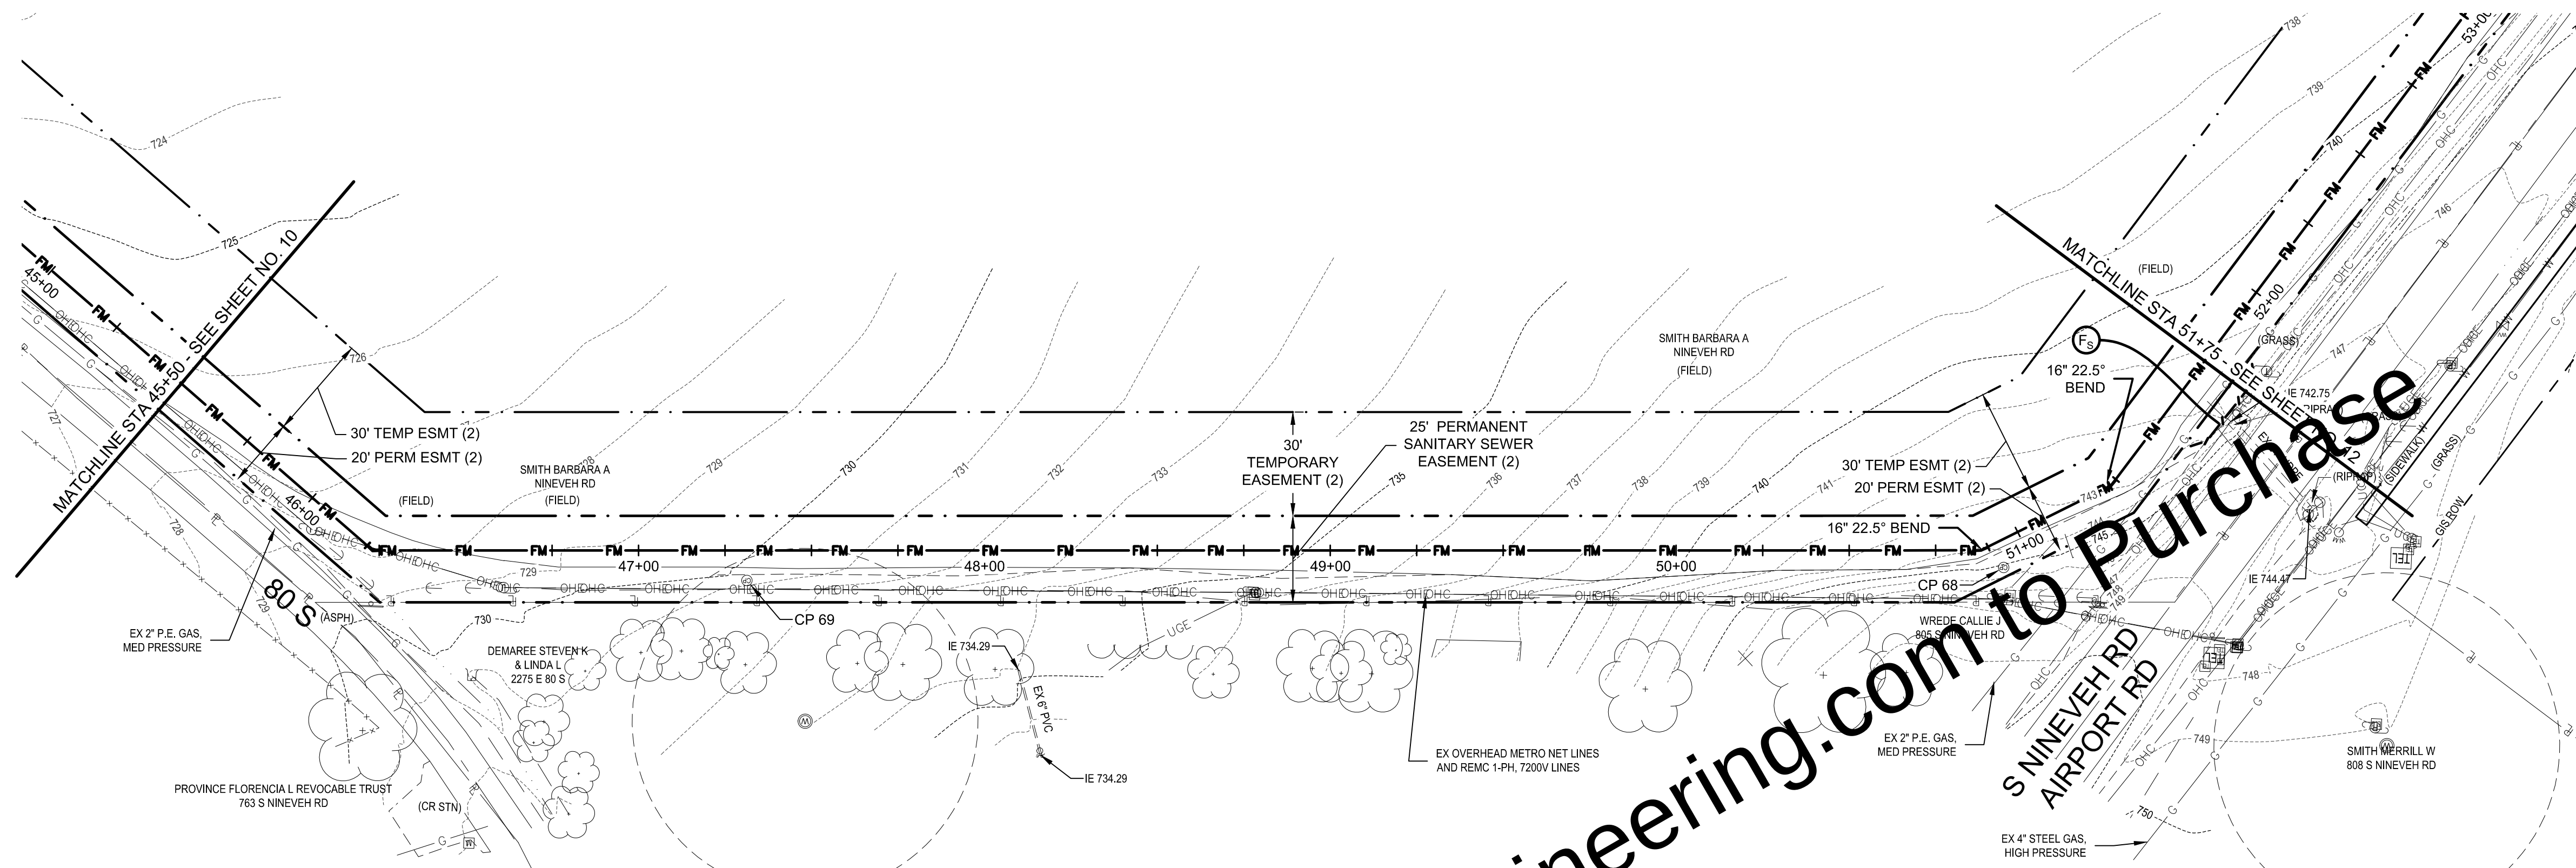


- KEYED NOTES**
- E EROSION CONTROL BLANKET
 - F_F FILTER FILTRATION TUBE CHANNEL
 - F_S SILT FENCE OR FIBER FILTRATION TUBE
 - CW CONCRETE WASHOUT
 - I INLET PROTECTION

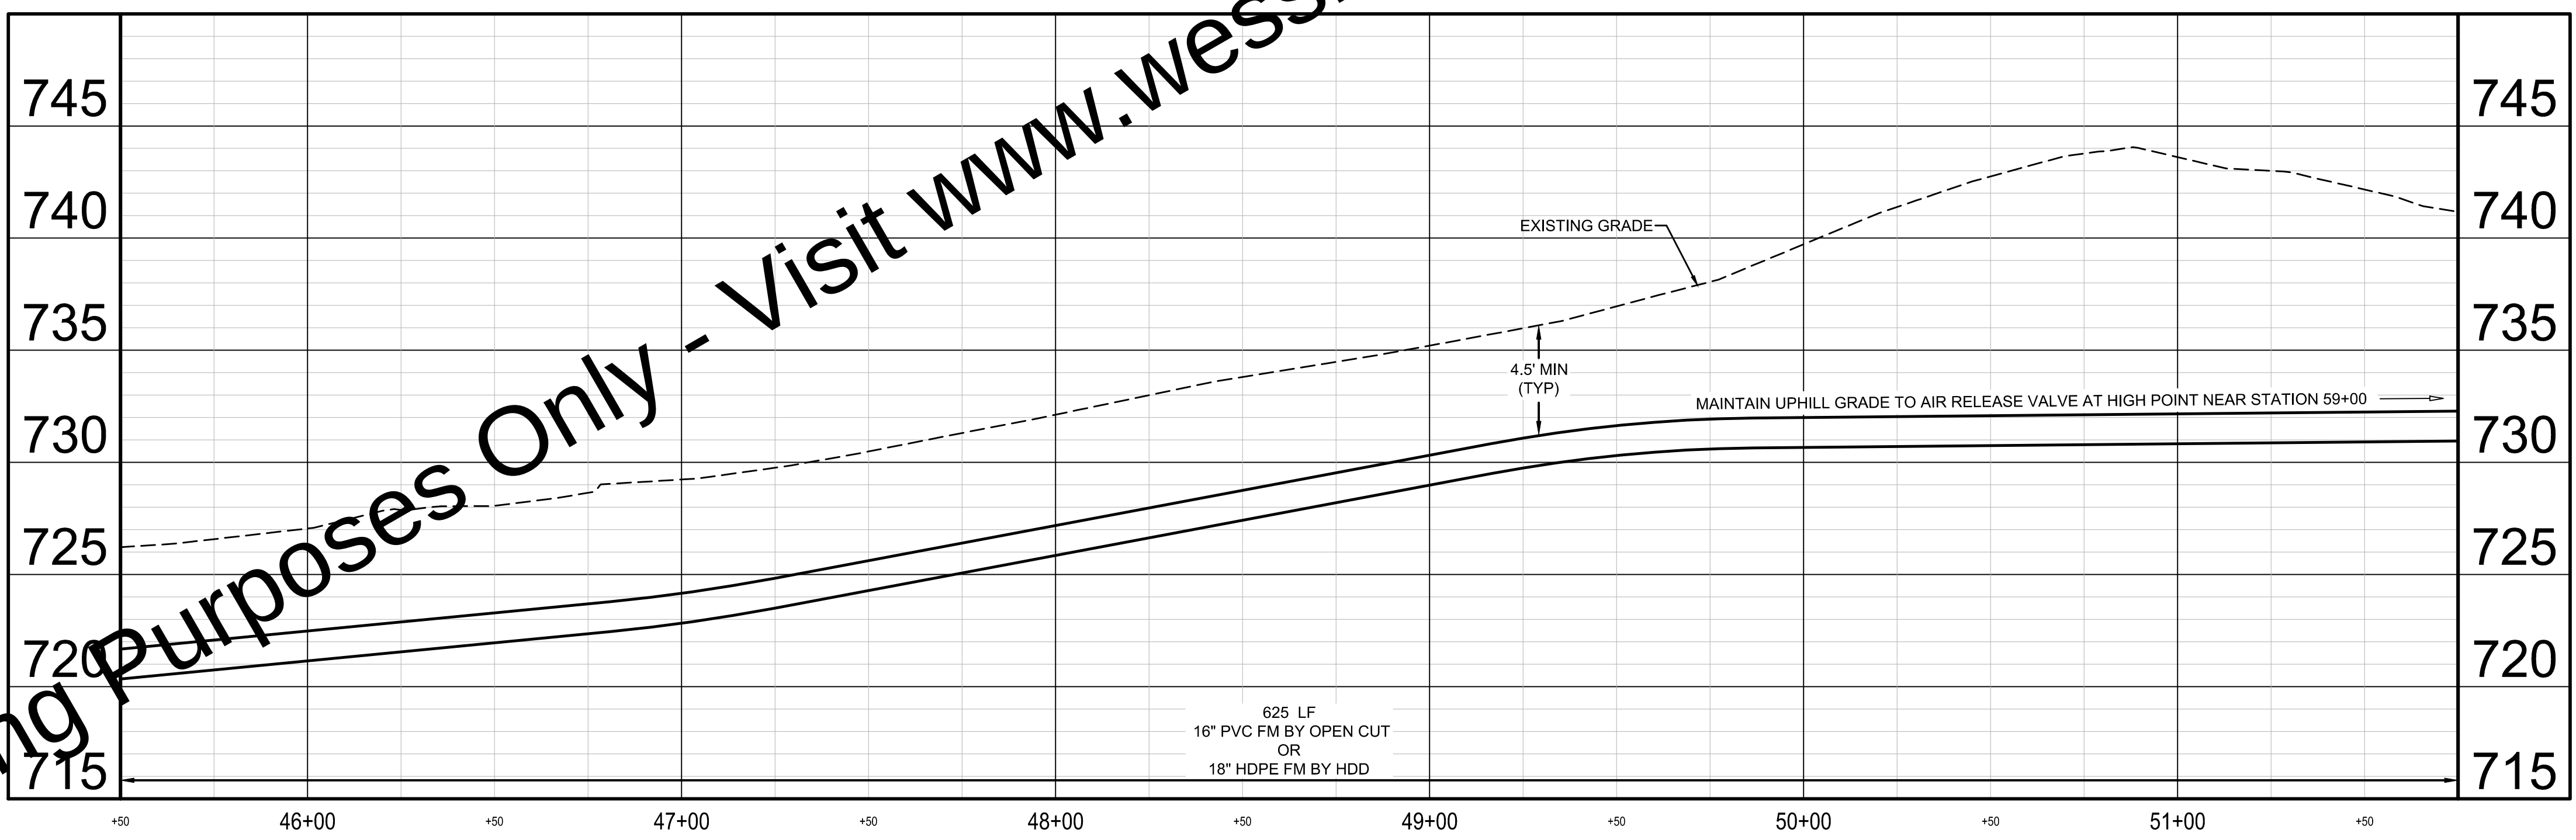

PROFILE - LINE A
HORIZ SCALE: 1" = 30'
VERT SCALE: 1" = 5'


SCALE VERIFICATION BAR IS ONE INCH LONG ON ORIGINAL DRAWING	DRAWN BY	MRE	NO.	DATE	INITIALS	REVISION DESCRIPTIONS
	CHECKED BY	KMZ				
	APPROVED BY	GLR				
	ISSUE DATE					
	SEPTEMBER 2025					
	PROJECT NUMBER					
	231120-04-002					

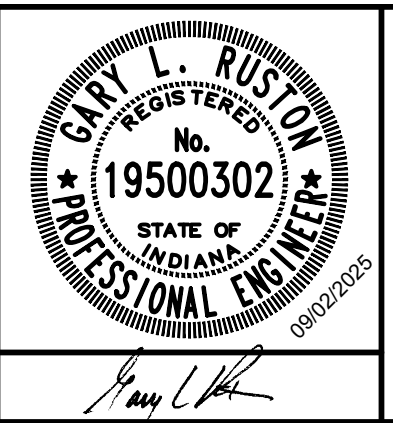

WESTSIDE REGIONAL INTERCEPTOR & LIFT STATION - PHASE 2
CITY OF FRANKLIN, INDIANA
PLAN AND PROFILE - LINE A
(45+50 TO 51+75)

SHEET NO.	11
TOTAL SHEETS	70


Drawing: J:\Franklin\Projects\231120 Franklin Westside Interceptor\CAD\DWG\Sheets\231120-PP-A1.dwg | Layout: A7 | Plotted: 08/18/25 @ 01:19:49 | Last Saved By: Michelle E

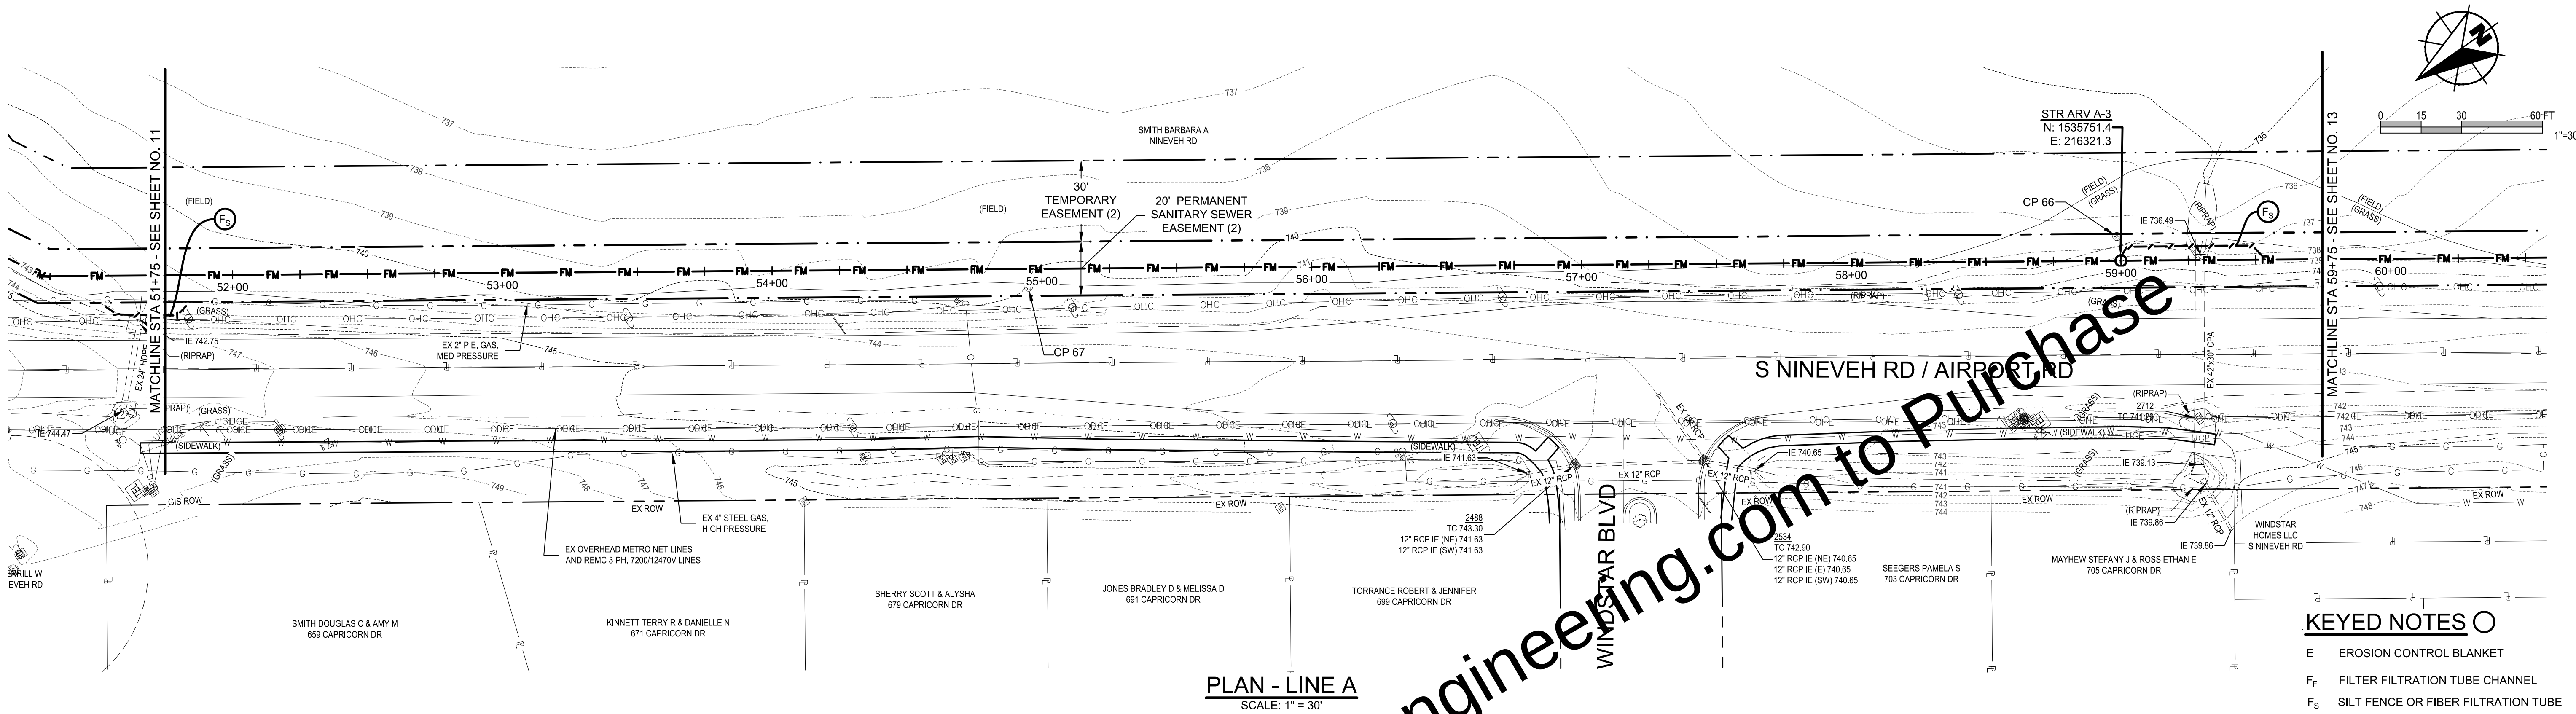

PLAN - LINE A
SCALE: 1" = 30'

KEYED NOTES ○

- E EROSION CONTROL BLANKET
- F_F FILTER FILTRATION TUBE CHANNEL
- F_S SILT FENCE OR FIBER FILTRATION TUBE
- CW CONCRETE WASHOUT
- I INLET PROTECTION

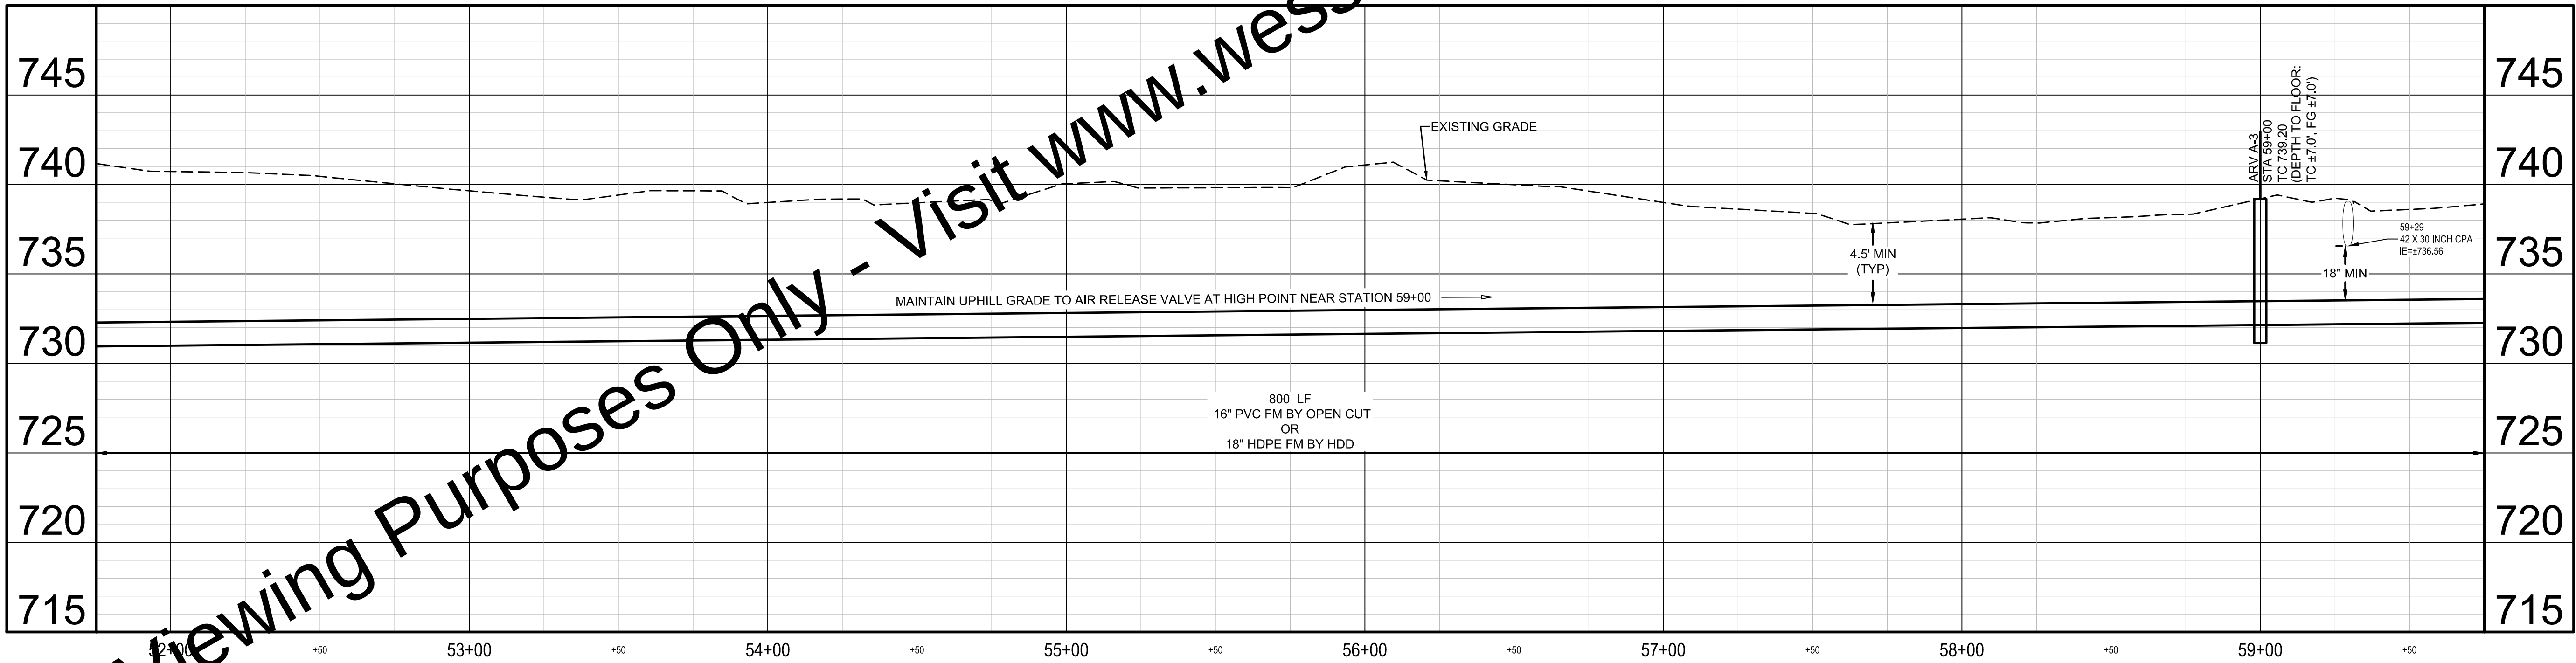



PROFILE - LINE A
HORIZ SCALE: 1" = 30'
VERT SCALE: 1" = 5'

SCALE VERIFICATION	DRAWN BY	MRE	NO.	DATE	INITIALS	REVISION DESCRIPTIONS
BAR IS ONE INCH LONG ON ORIGINAL DRAWING	CHECKED BY	KMZ				
	APPROVED BY	GLR				
	ISSUE DATE					
	SEPTEMBER 2025					
	PROJECT NUMBER					
		231120-04-002				



WESTSIDE REGIONAL INTERCEPTOR & LIFT STATION - PHASE 2
CITY OF FRANKLIN, INDIANA
PLAN AND PROFILE - LINE A (51+75 TO 59+75)


SHEET NO.
12
TOTAL SHEETS
70

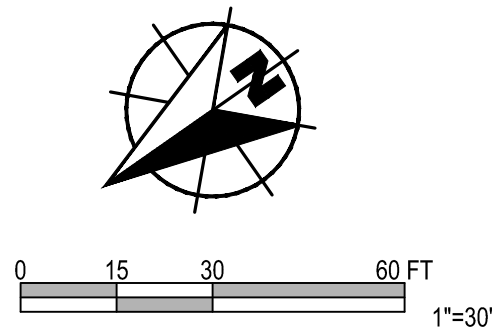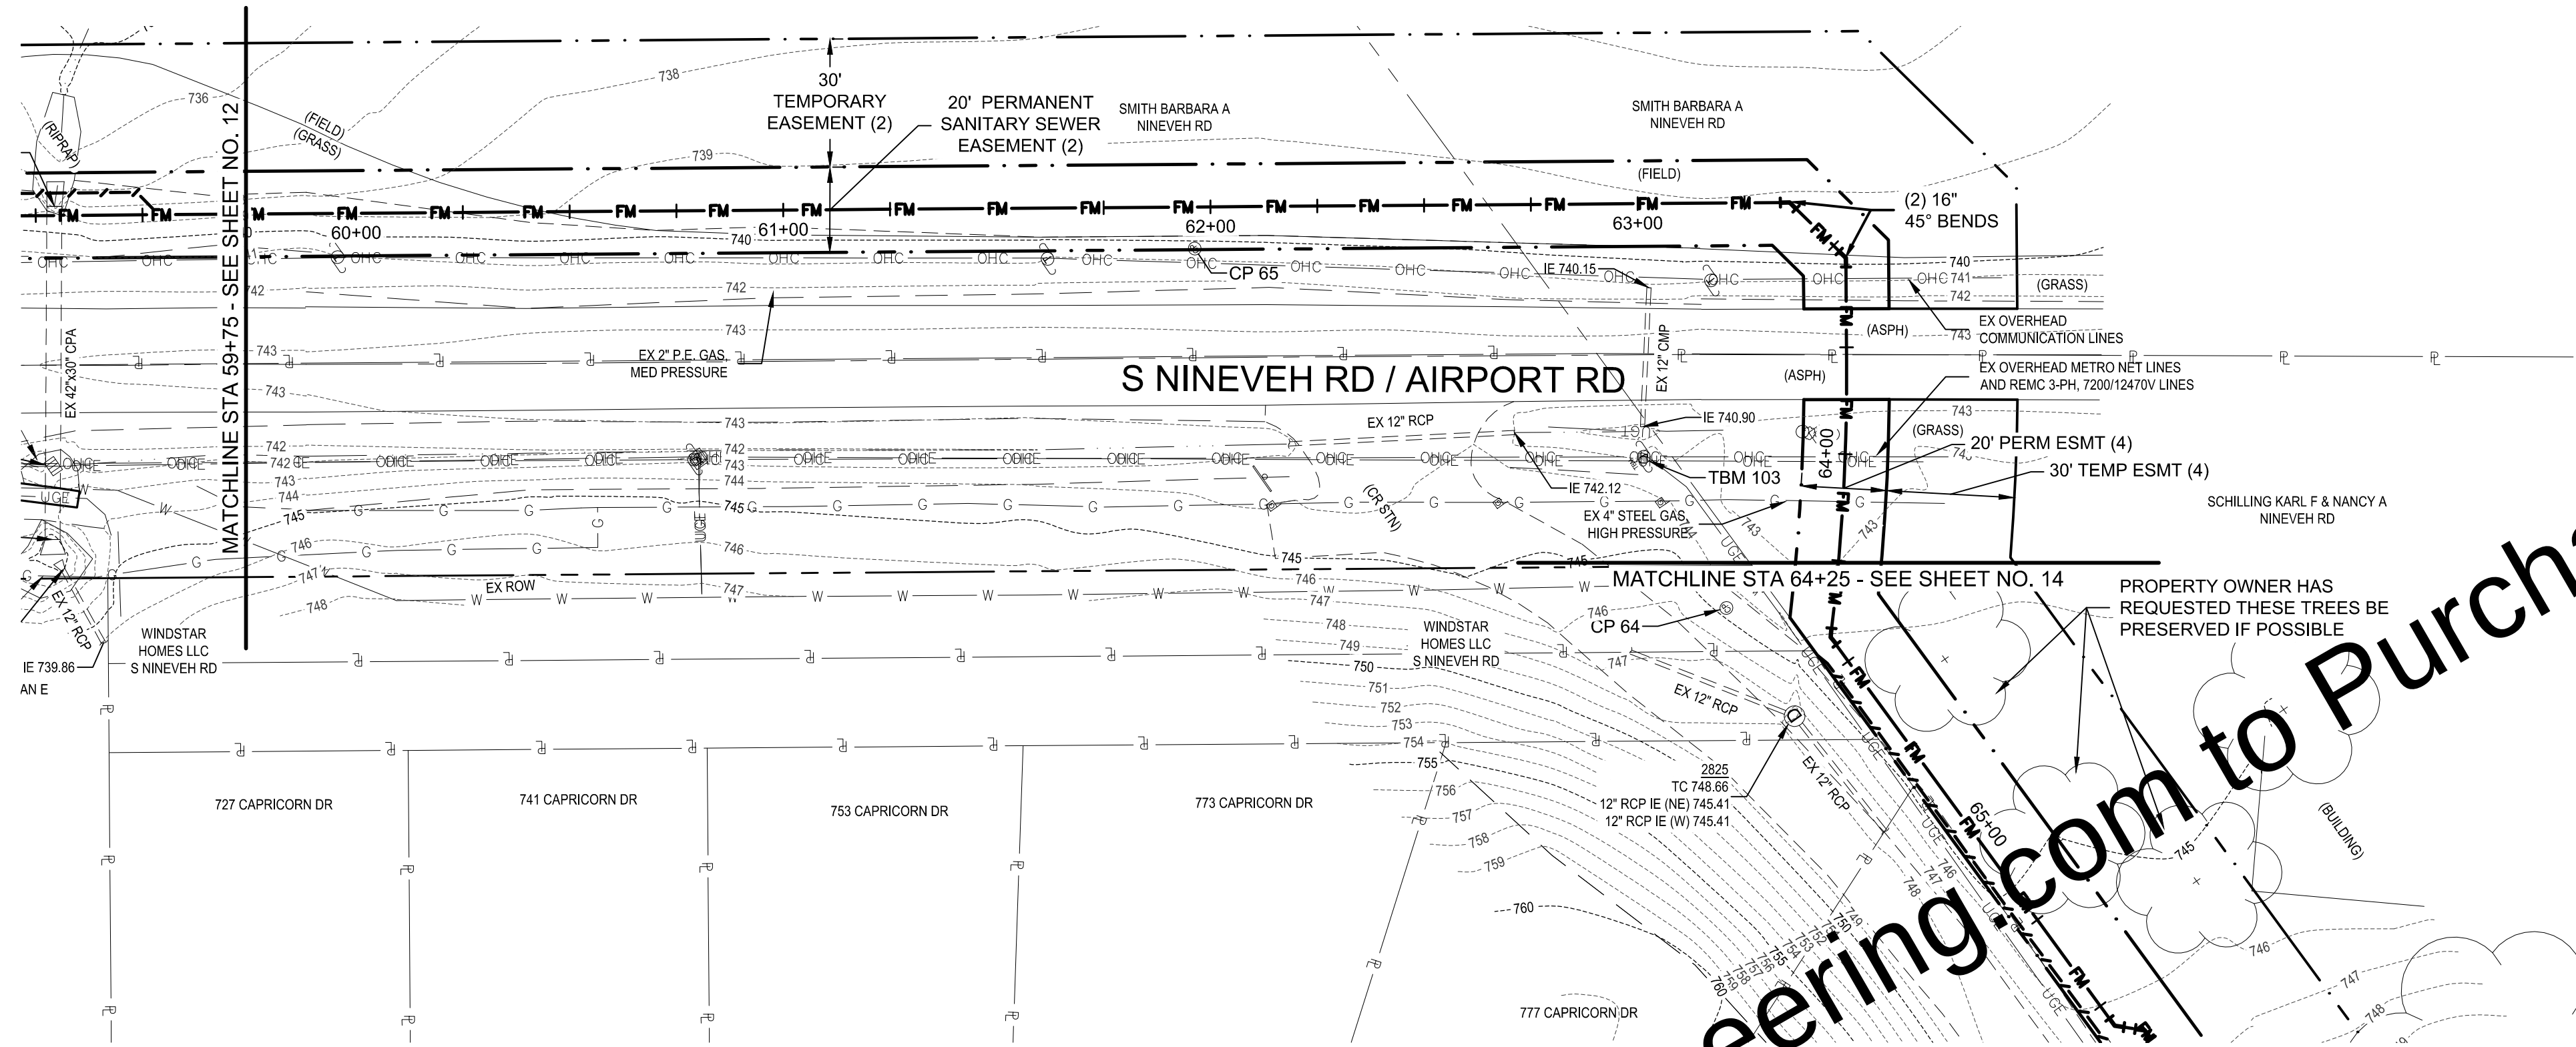

KEYED NOTES

- E EROSION CONTROL BLANKET
- F_F FILTER FILTRATION TUBE CHANNEL
- F_S SILT FENCE OR FIBER FILTRATION TUBE
- CW CONCRETE WASHOUT
- I INLET PROTECTION

PLAN - LINE A
SCALE: 1" = 30'

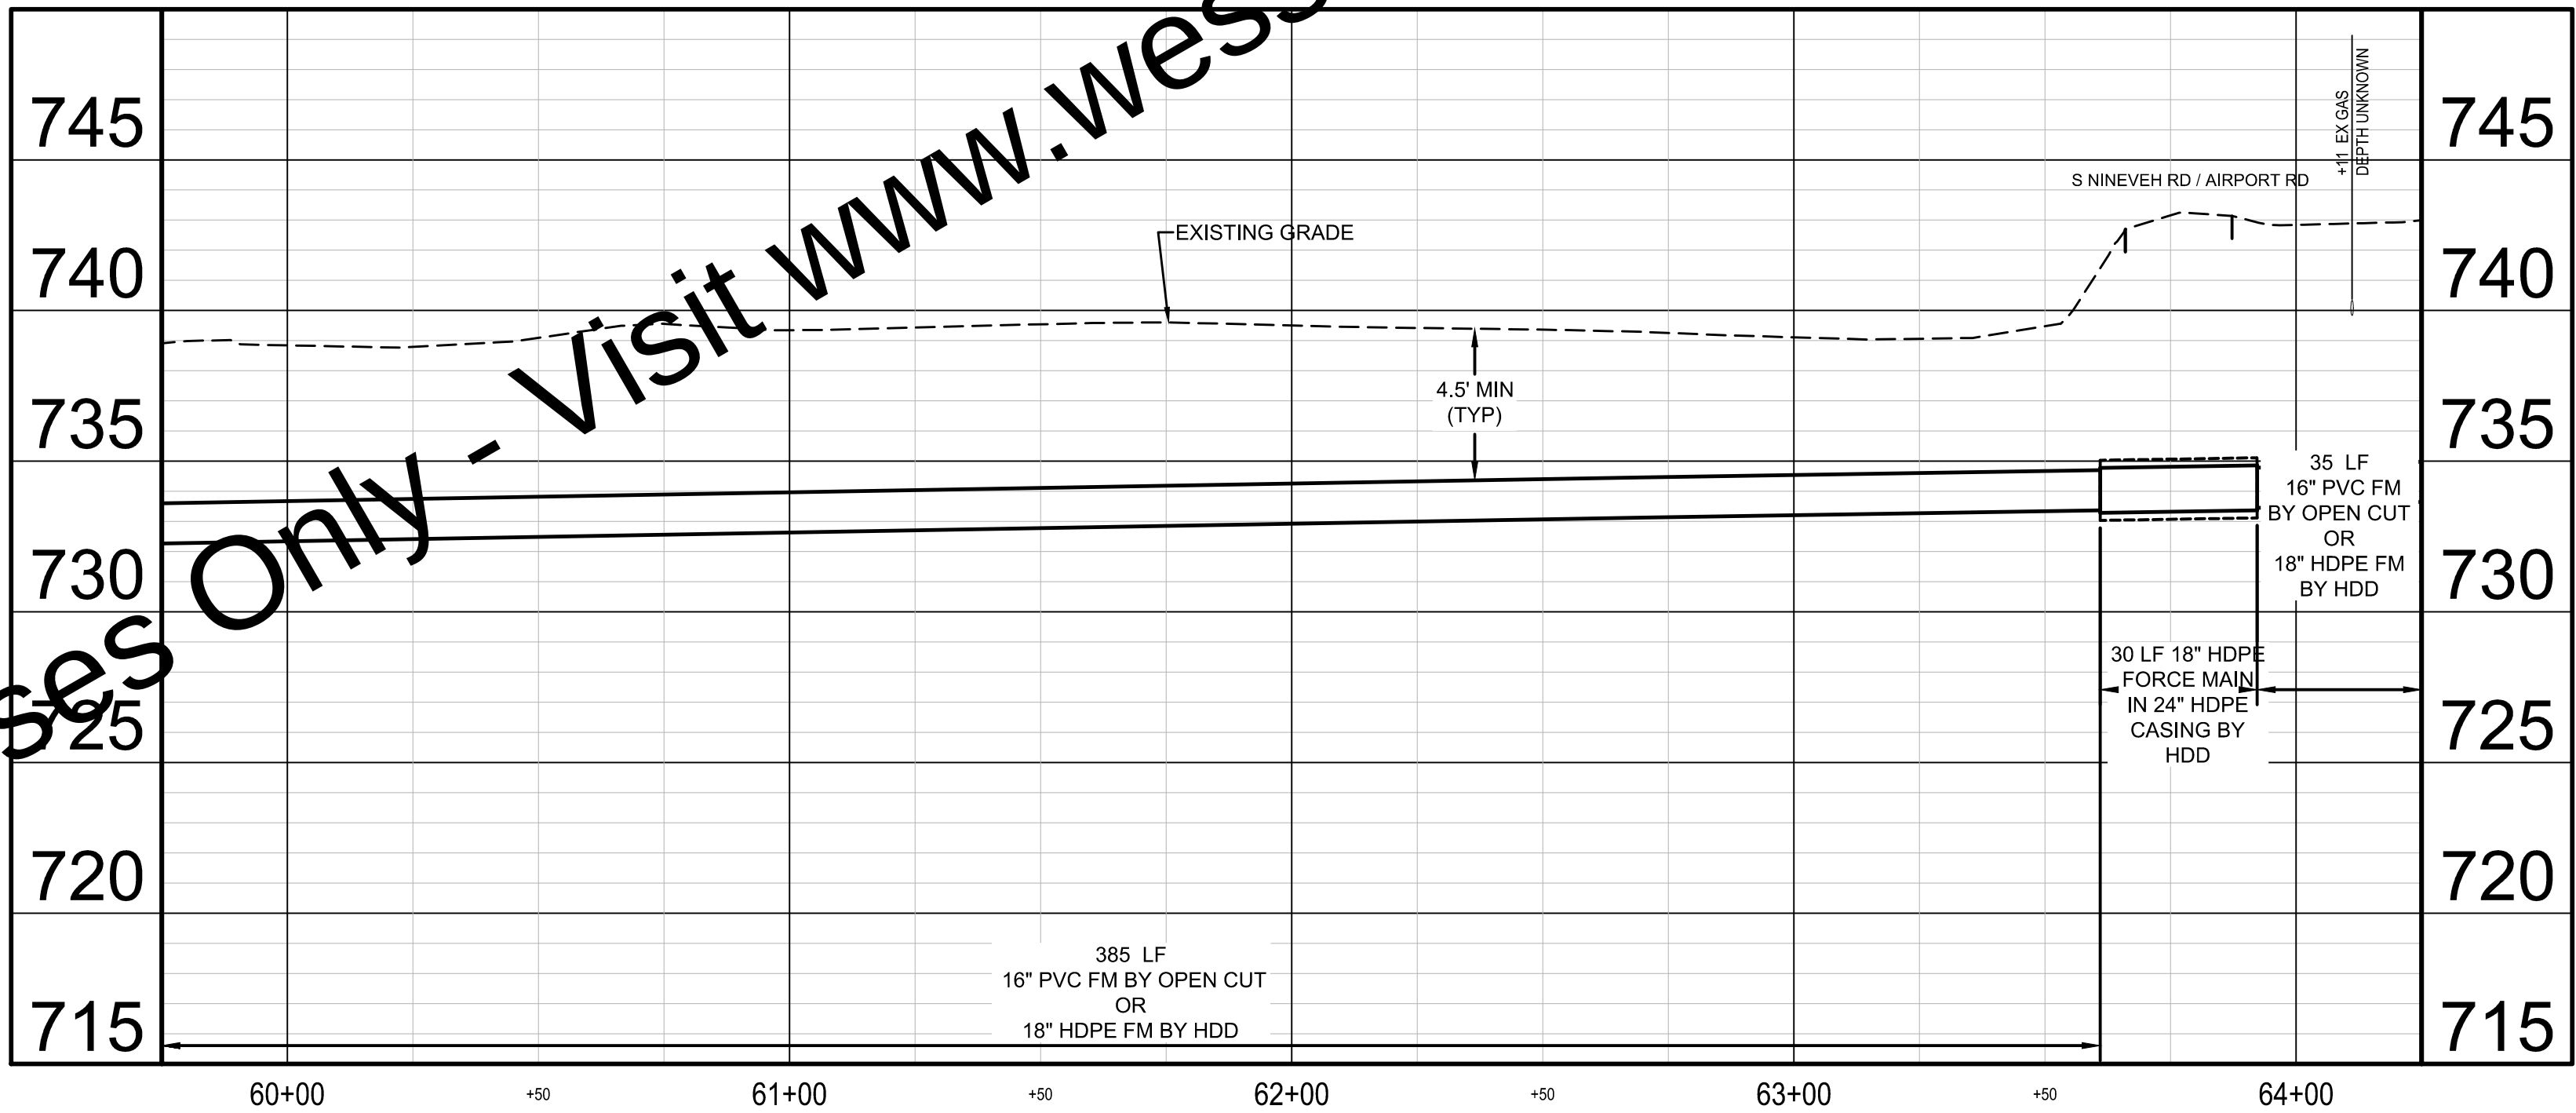



PROFILE - LINE A
HORIZ SCALE: 1" = 30'
VERT SCALE: 1" = 5'

SCALE VERIFICATION BAR IS ONE INCH LONG ON ORIGINAL DRAWING 	DRAWN BY	MRE	NO.	DATE	INITIALS	REVISION DESCRIPTIONS
	CHECKED BY	KMZ				
	APPROVED BY	GLR				
	ISSUE DATE					
	SEPTEMBER 2025					
	PROJECT NUMBER					
	231120-04-002					



WESTSIDE REGIONAL INTERCEPTOR & LIFT STATION - PHASE 2
CITY OF FRANKLIN, INDIANA
**PLAN AND PROFILE - LINE A
(59+75 TO 64+25)**


SHEET NO.
13
TOTAL SHEETS
70

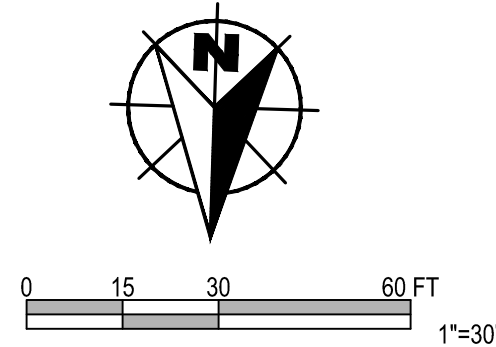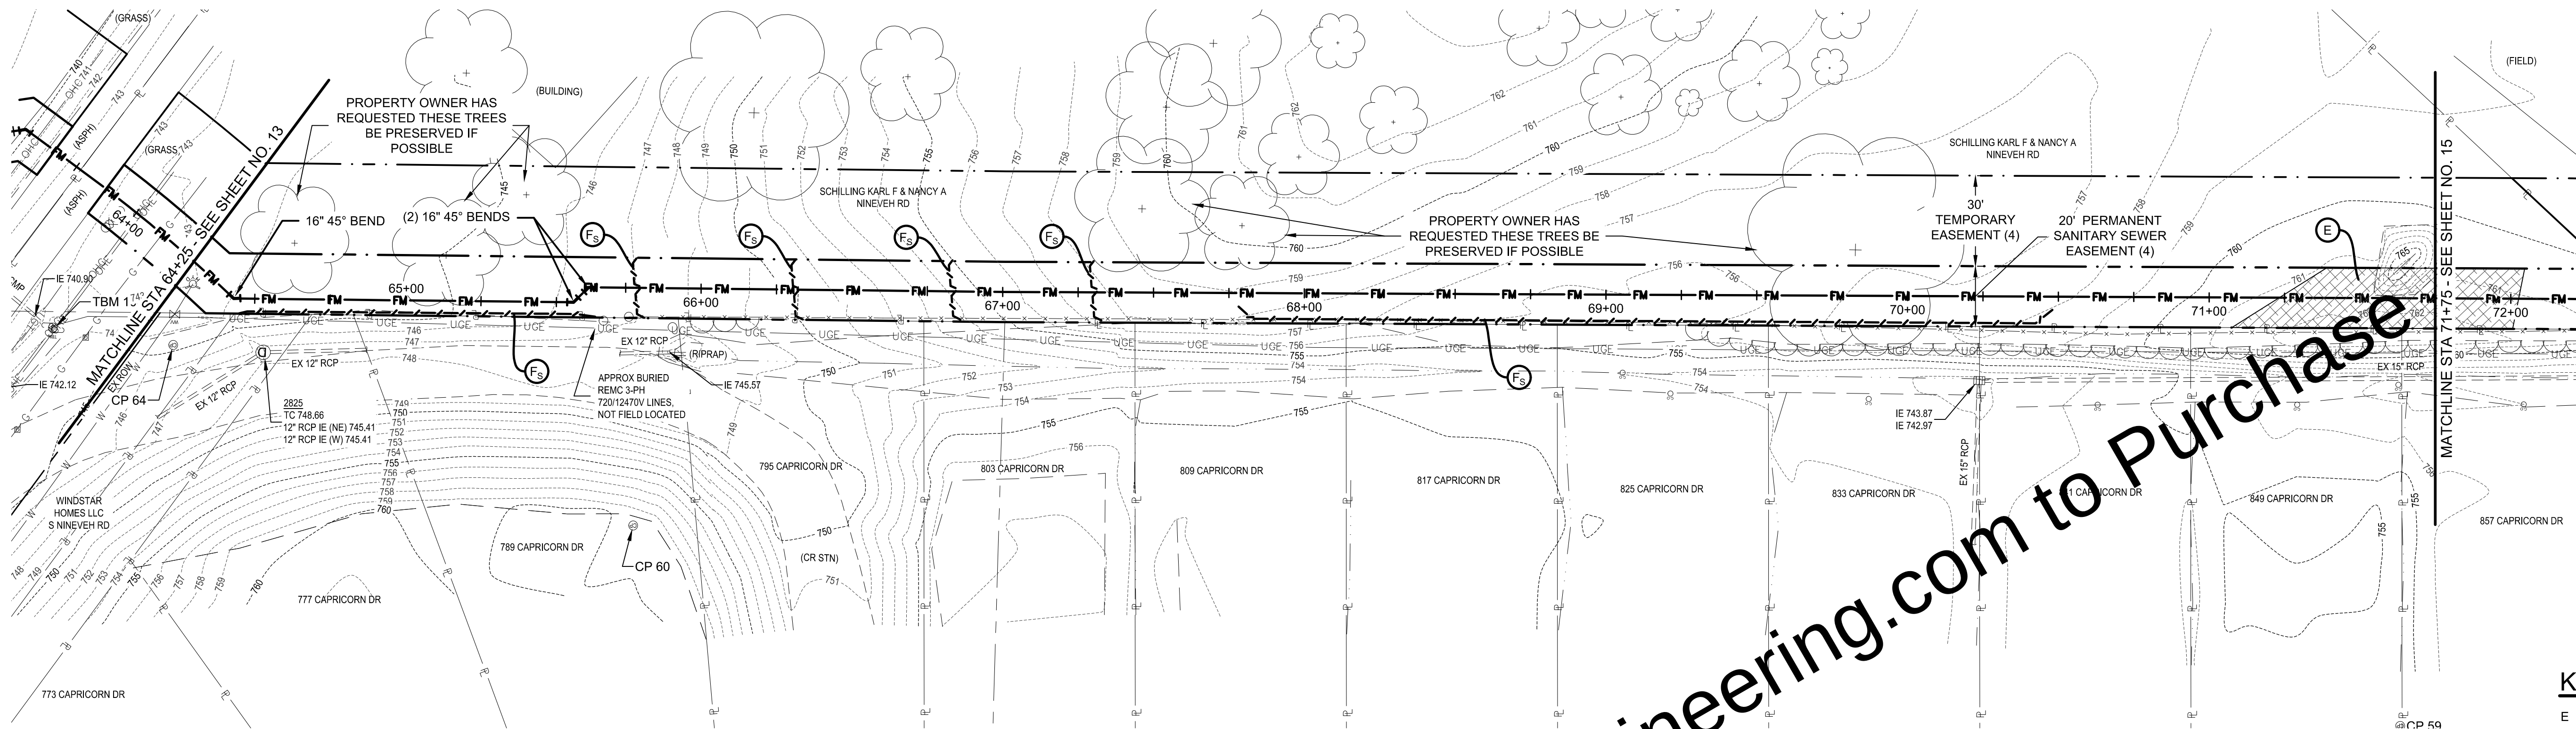

PLAN - LINE A
SCALE: 1" = 30'

KEYED NOTES ○

- E EROSION CONTROL BLANKET
- F_F FILTER FILTRATION TUBE CHANNEL
- F_S SILT FENCE OR FIBER FILTRATION TUBE
- CW CONCRETE WASHOUT
- I INLET PROTECTION

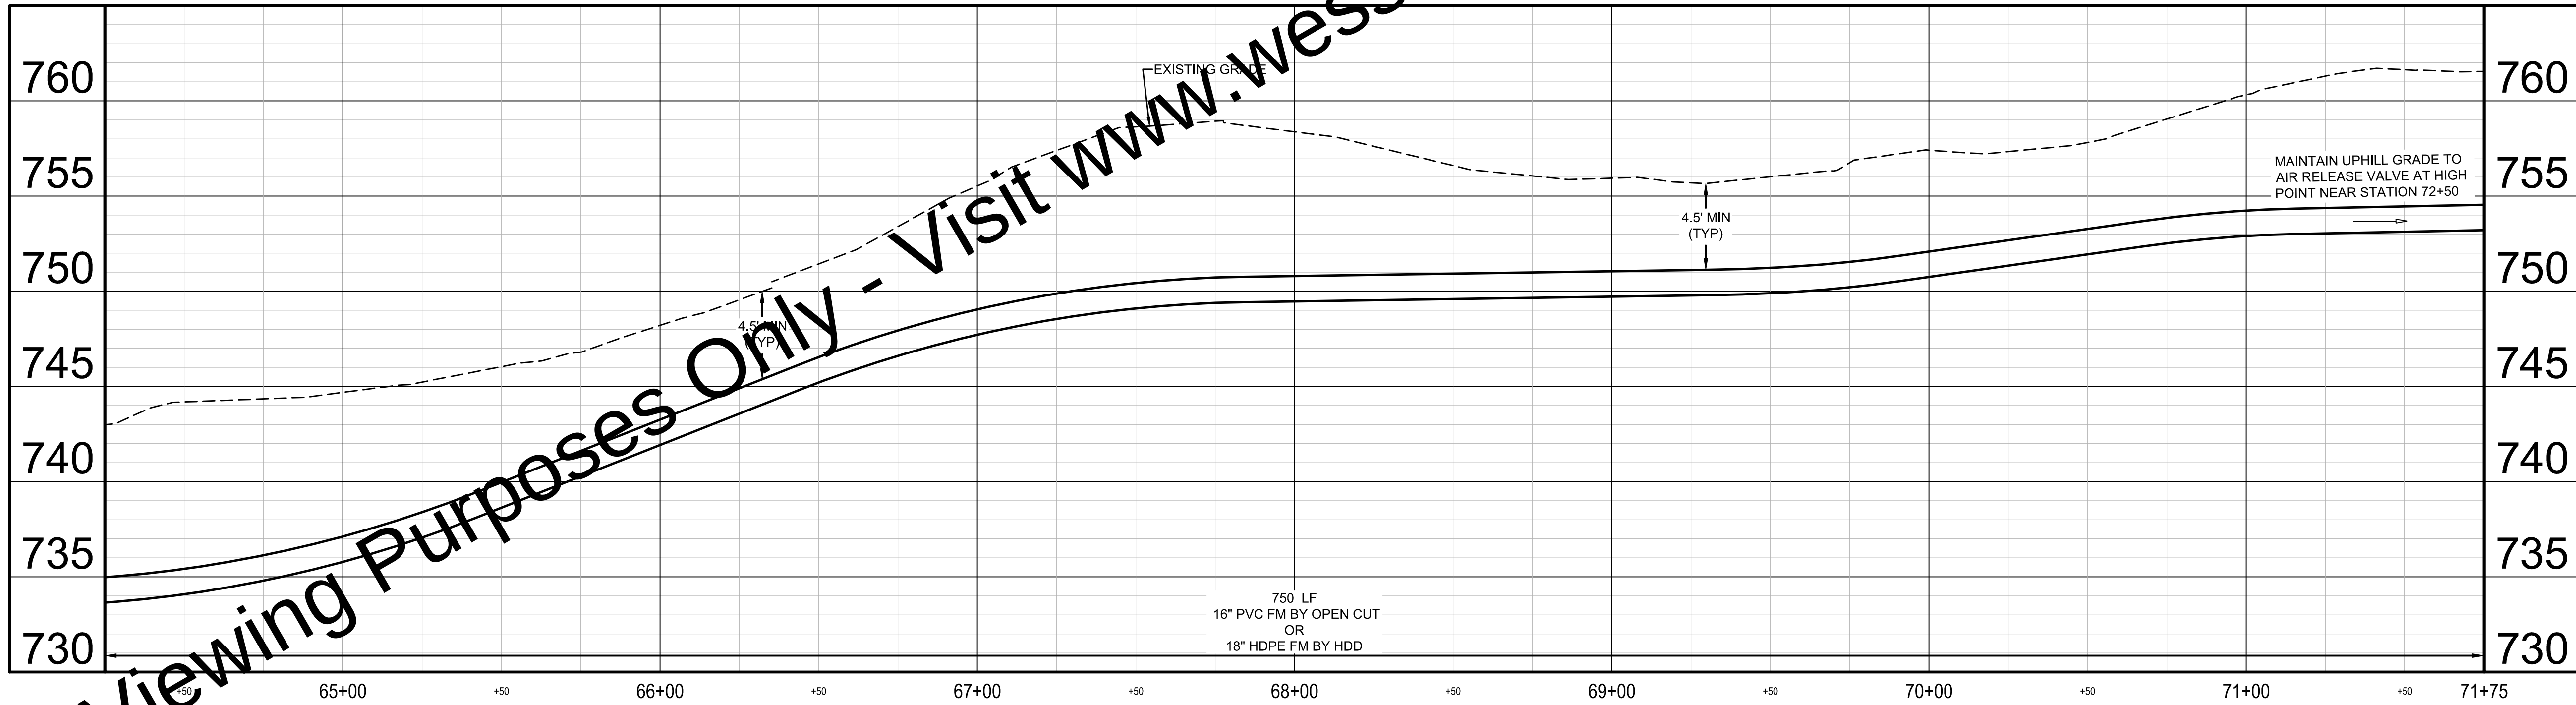


PROFILE - LINE A
HORIZ SCALE: 1" = 30'
VERT SCALE: 1" = 5'

SCALE VERIFICATION	DRAWN BY	MRE	NO.	DATE	INITIALS	REVISION DESCRIPTIONS
	CHECKED BY	KMZ				
BAR IS ONE INCH LONG ON ORIGINAL DRAWING 	APPROVED BY	GLR				
	ISSUE DATE	SEPTEMBER 2025				
	PROJECT NUMBER	231120-04-002				



WESTSIDE REGIONAL INTERCEPTOR & LIFT STATION - PHASE 2
CITY OF FRANKLIN, INDIANA
PLAN AND PROFILE - LINE A
(64+25 TO 71+75)


SHEET NO.
14
TOTAL SHEETS
70

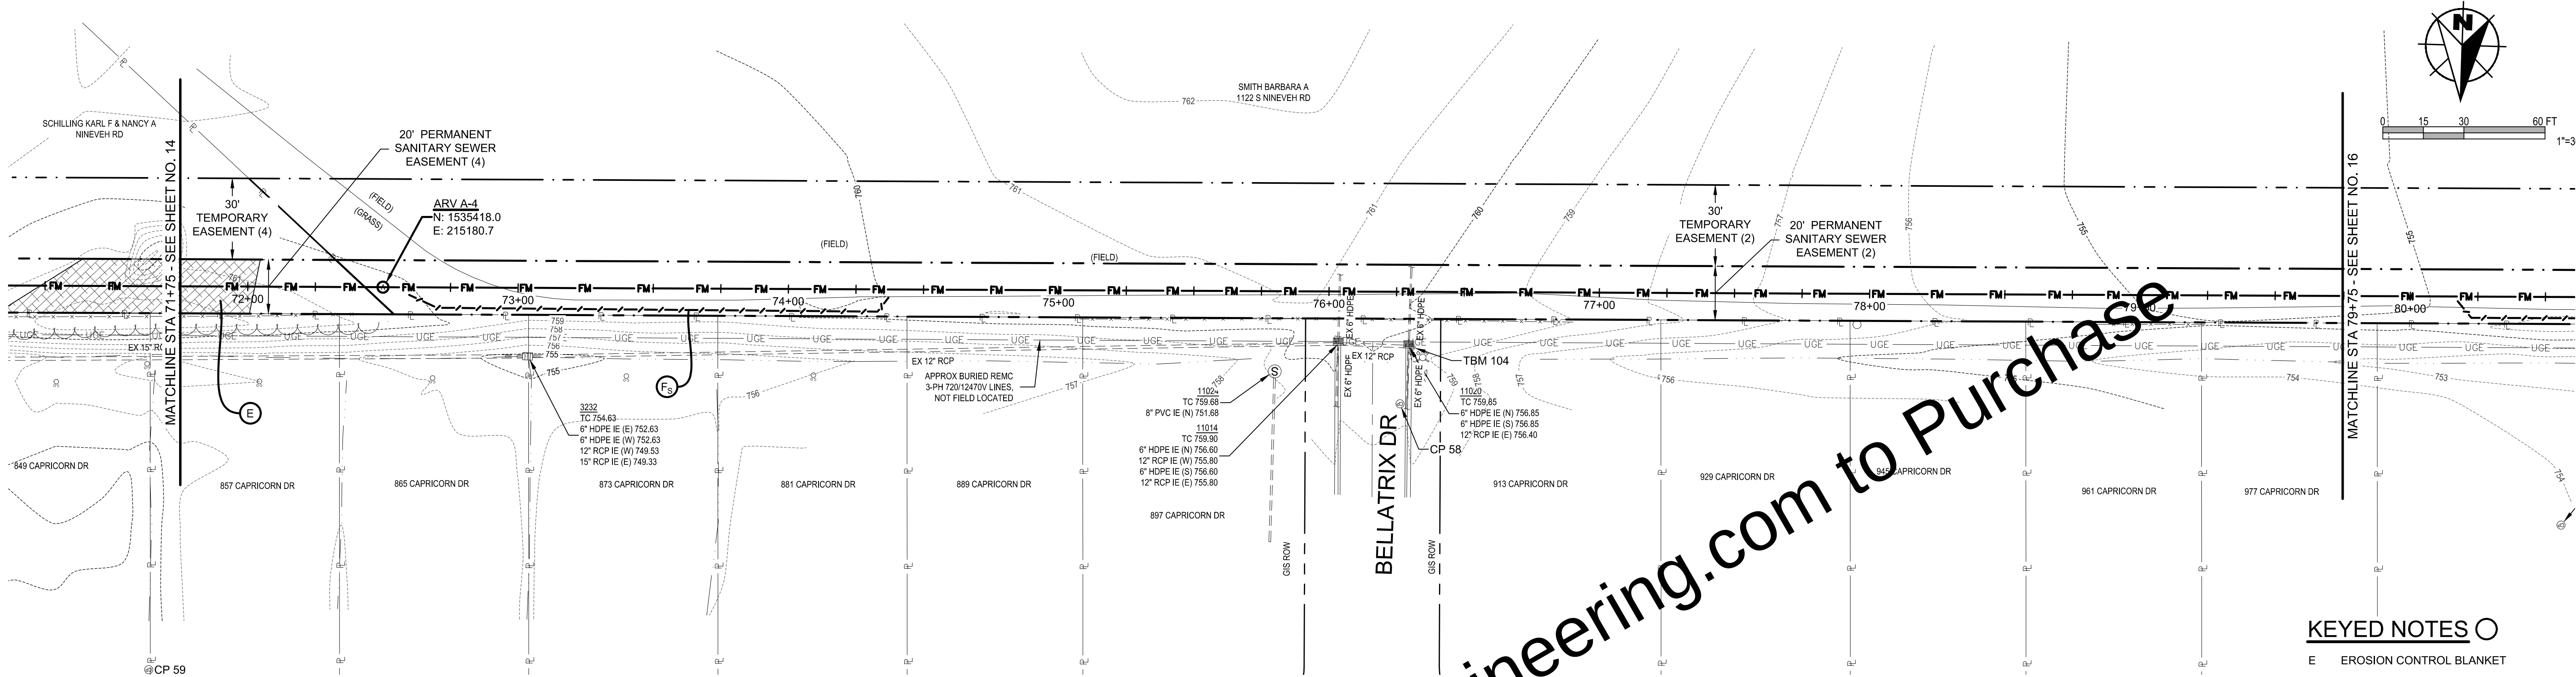

PLAN - LINE A
SCALE: 1" = 30'

KEYED NOTES ○

- E EROSION CONTROL BLANKET
- F_F FILTER FILTRATION TUBE CHANNEL
- F_S SILT FENCE OR FIBER FILTRATION TUBE
- CW CONCRETE WASHOUT
- I INLET PROTECTION

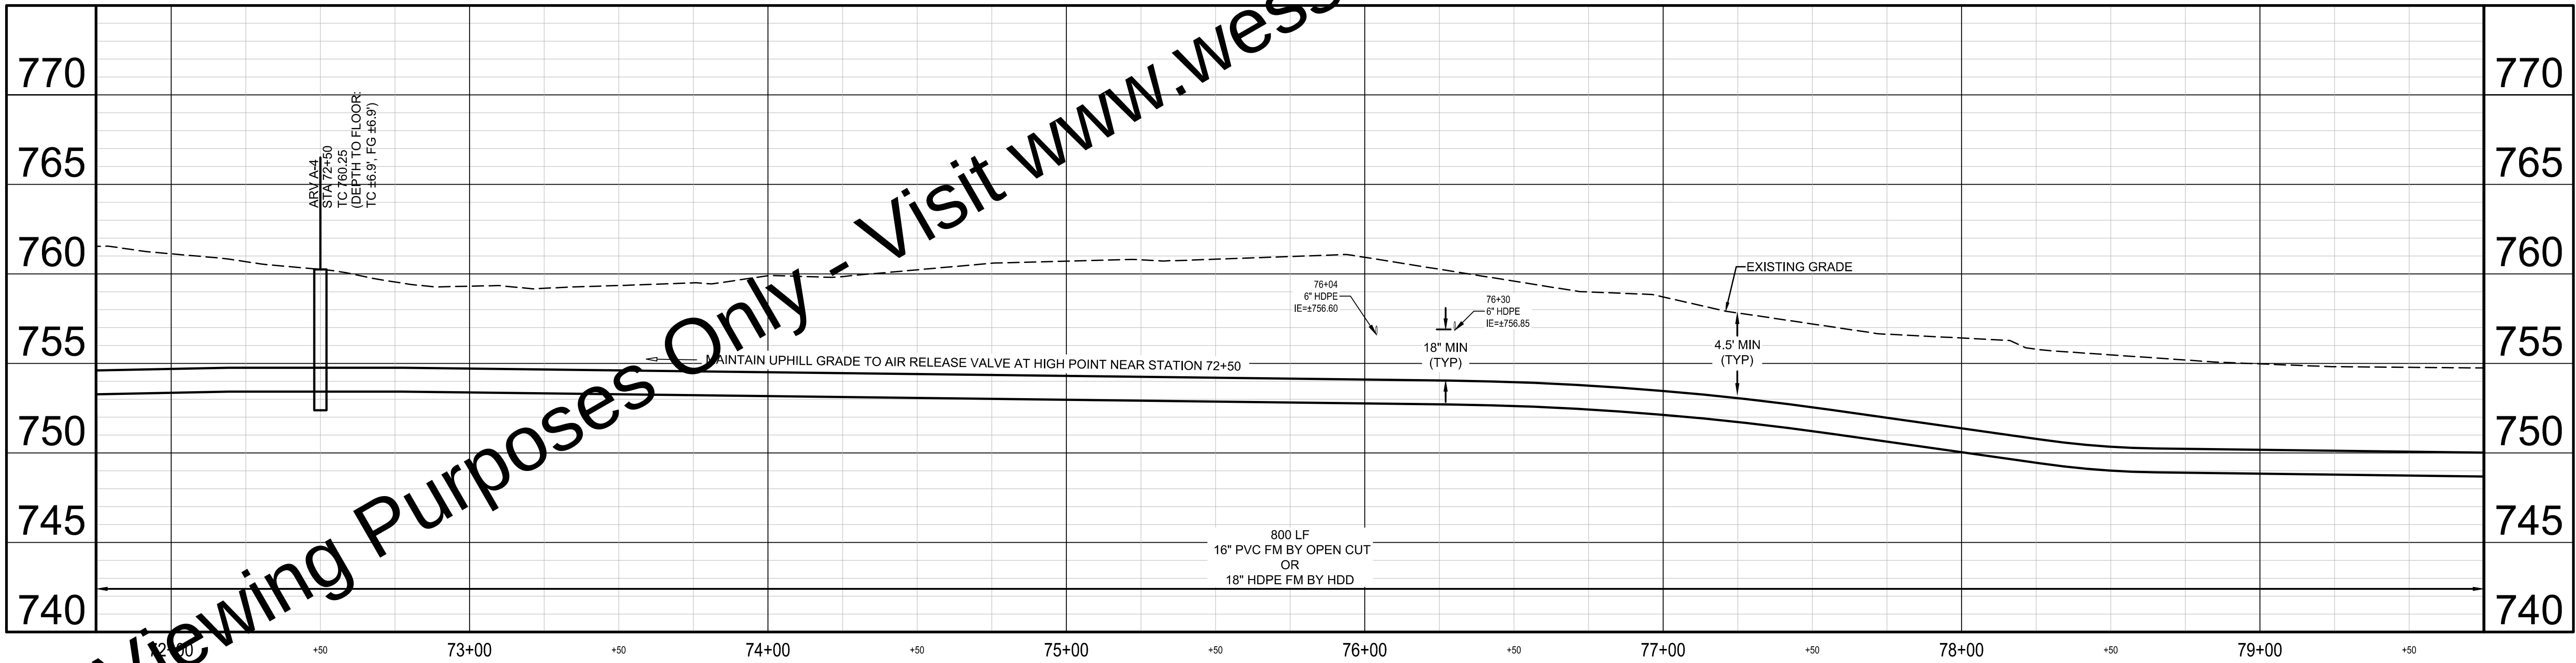


PROFILE - LINE A
HORIZ SCALE: 1" = 30'
VERT SCALE: 1" = 5'

SCALE VERIFICATION BAR IS ONE INCH LONG ON ORIGINAL DRAWING	DRAWN BY	MRE	NO.	DATE	INITIALS	REVISION DESCRIPTIONS
	CHECKED BY	KMZ				
	APPROVED BY	GLR				
	ISSUE DATE	SEPTEMBER 2025				
	PROJECT NUMBER	231120-04-002				



WESTSIDE REGIONAL INTERCEPTOR & LIFT STATION - PHASE 2	
CITY OF FRANKLIN, INDIANA	
PLAN AND PROFILE - LINE A (71+75 TO 79+75)	


SHEET NO.	15
TOTAL SHEETS	70

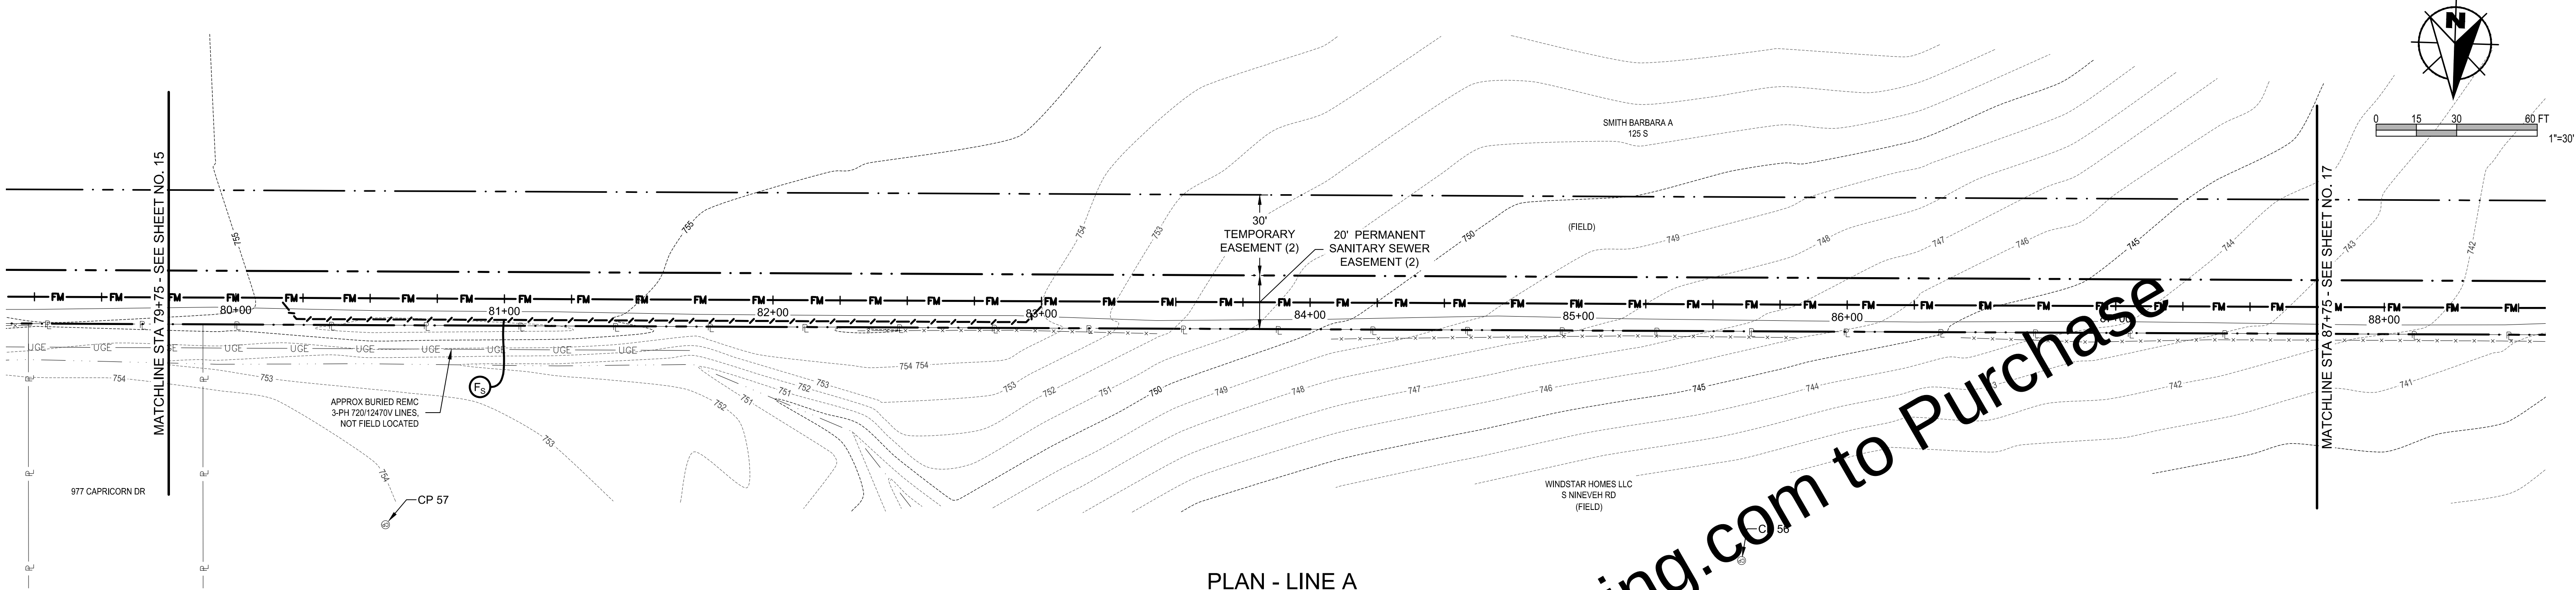

PLAN - LINE A
SCALE: 1" = 30'

KEYED NOTES ○

- E EROSION CONTROL BLANKET
- F_F FILTER FILTRATION TUBE CHANNEL
- F_S SILT FENCE OR FIBER FILTRATION TUBE
- CW CONCRETE WASHOUT
- I INLET PROTECTION

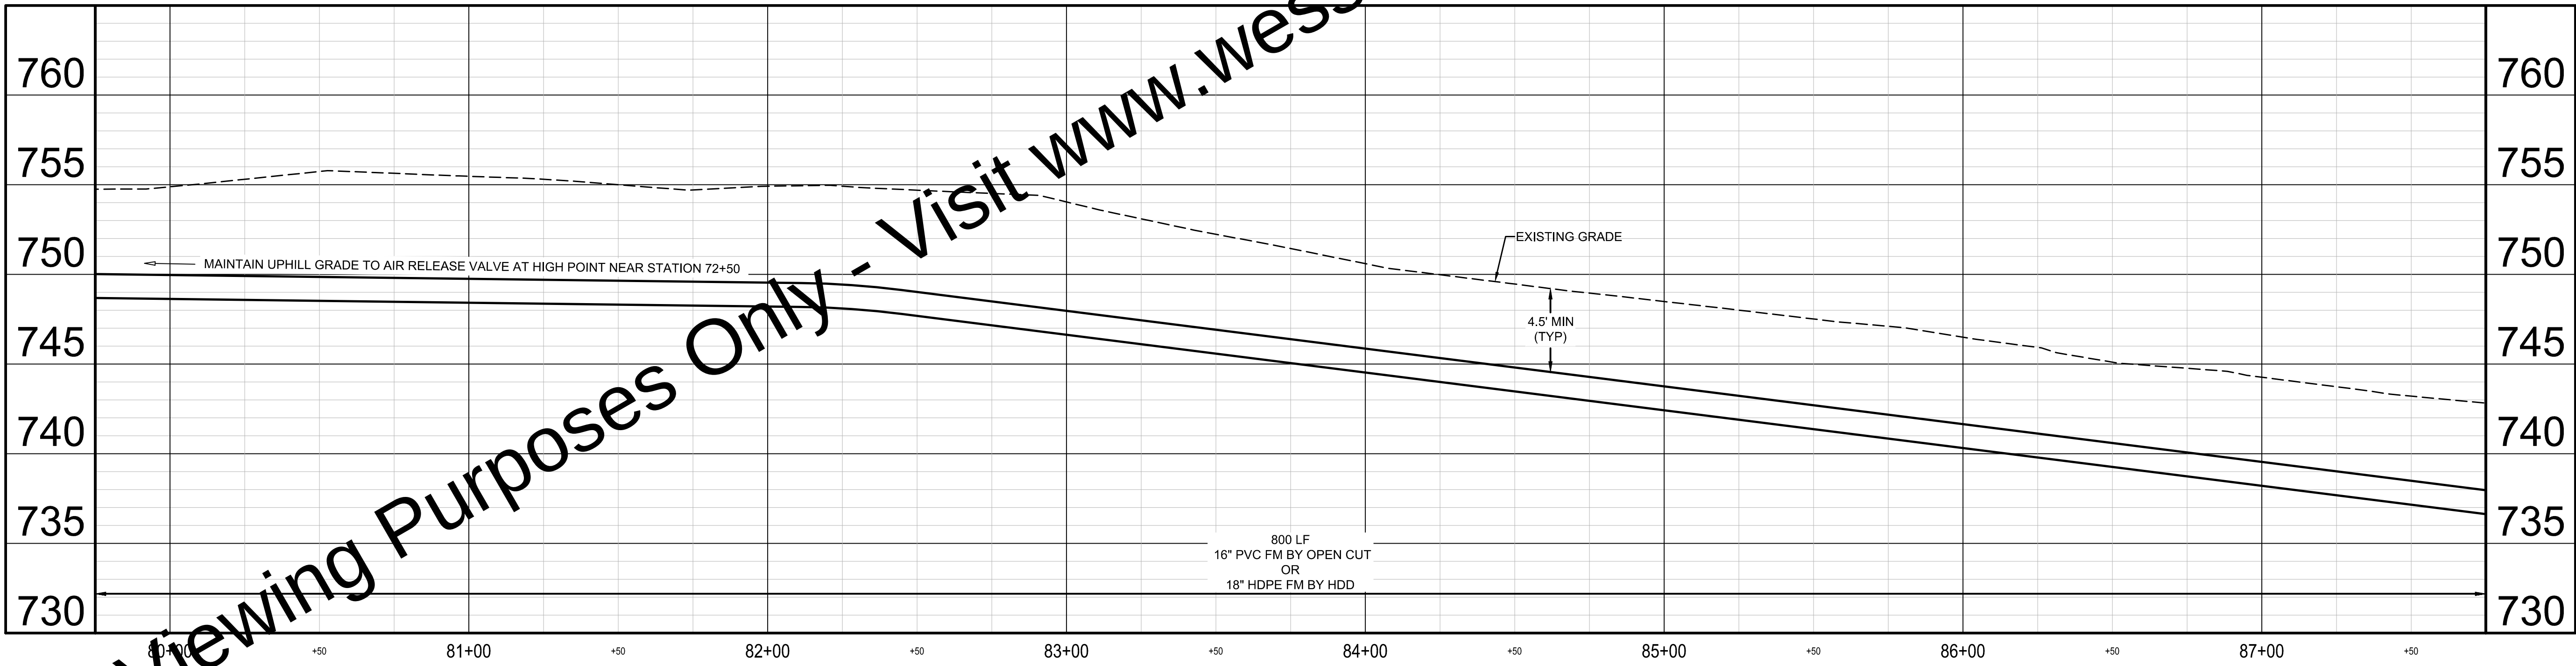

PROFILE - LINE A
HORIZ SCALE: 1" = 30'
VERT SCALE: 1" = 5'

SCALE VERIFICATION BAR IS ONE INCH LONG ON ORIGINAL DRAWING 	DRAWN BY	MRE	NO.	DATE	INITIALS	REVISION DESCRIPTIONS
	CHECKED BY	KMZ				
	APPROVED BY	GLR				
	ISSUE DATE					
	SEPTEMBER 2025					
	PROJECT NUMBER					
	231120-04-002					




WESTSIDE REGIONAL INTERCEPTOR & LIFT STATION - PHASE 2

CITY OF FRANKLIN, INDIANA

PLAN AND PROFILE - LINE A
(79+75 TO 87+75)

SHEET NO.
16


TOTAL SHEETS
70

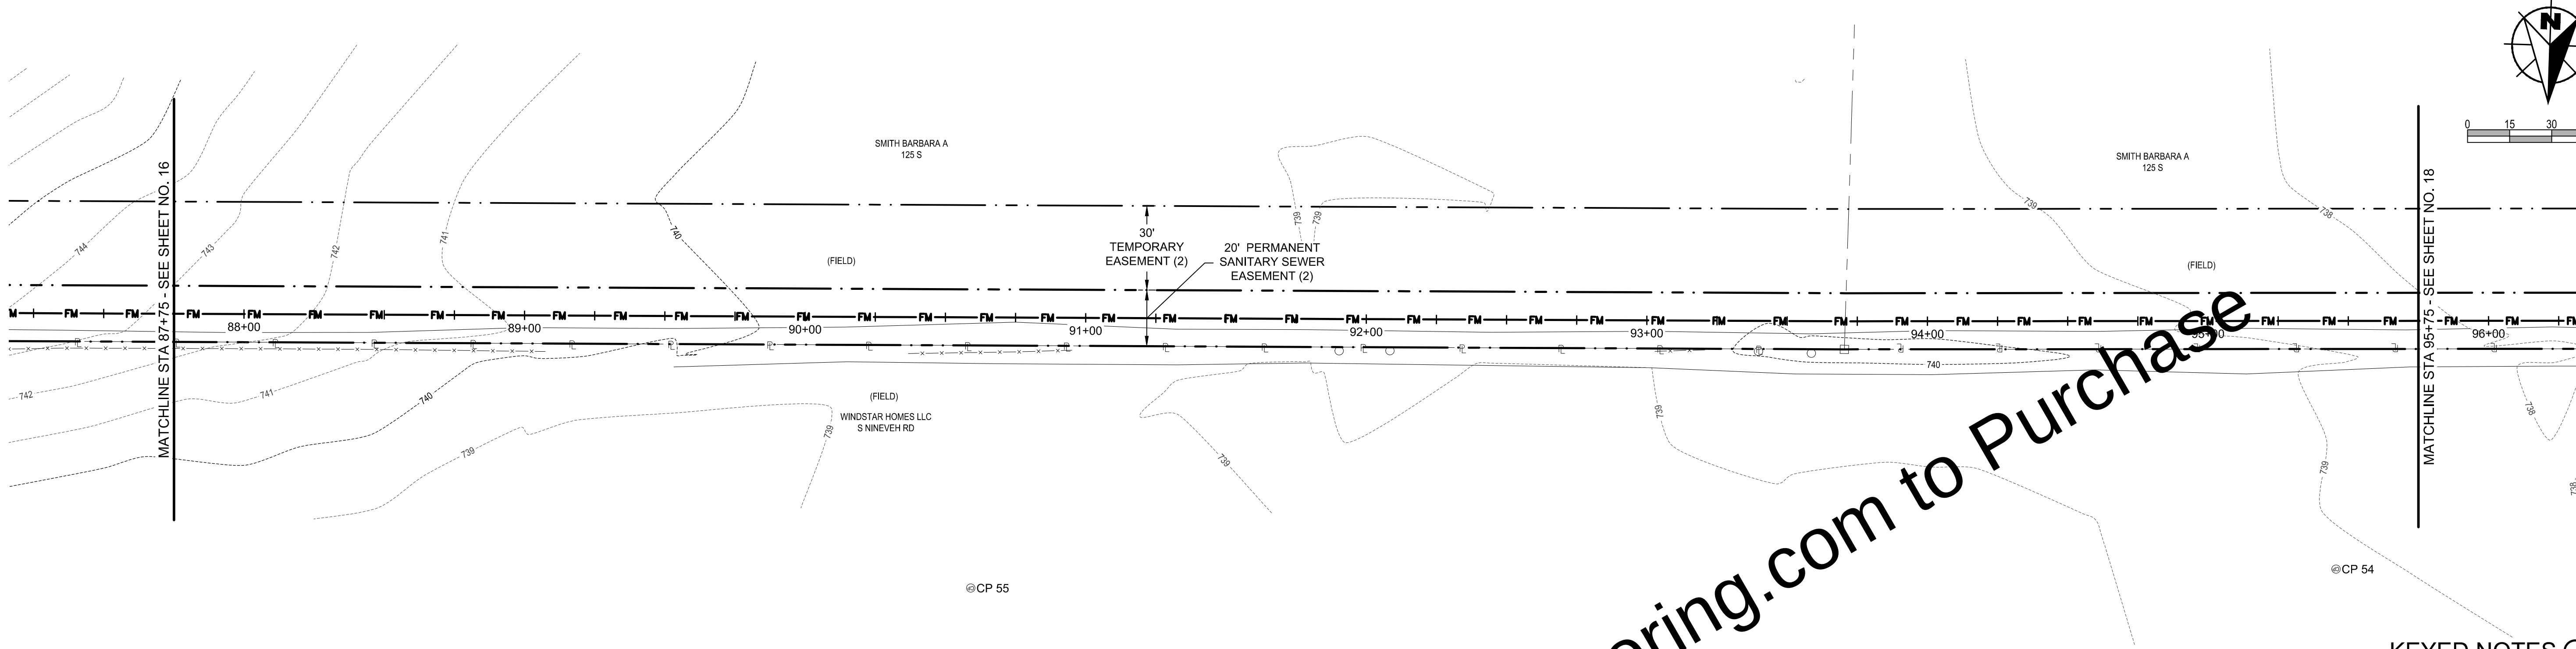

PLAN - LINE A
SCALE: 1" = 30'

KEYED NOTES ○

- E EROSION CONTROL BLANKET
- F_F FILTER FILTRATION TUBE CHANNEL
- F_S SILT FENCE OR FIBER FILTRATION TUBE
- CW CONCRETE WASHOUT
- I INLET PROTECTION

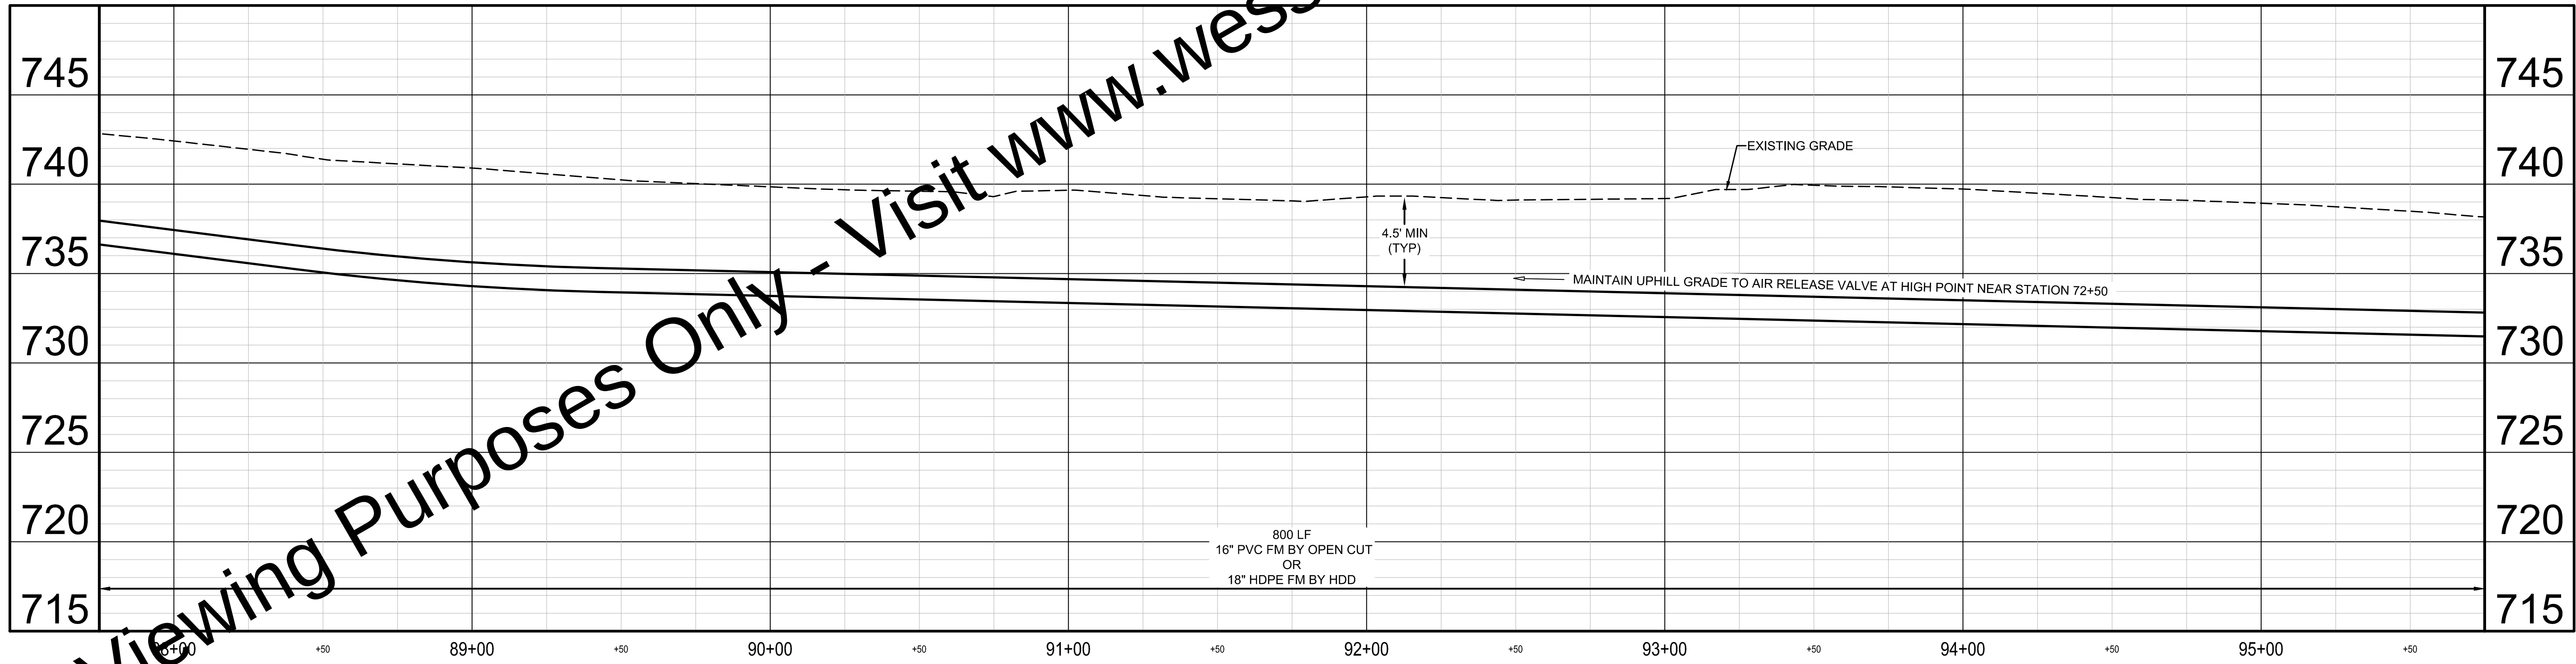


PROFILE - LINE A
HORIZ SCALE: 1" = 30'
VERT SCALE: 1" = 5'

SCALE VERIFICATION BAR IS ONE INCH LONG ON ORIGINAL DRAWING 	DRAWN BY	MRE	NO.	DATE	INITIALS	REVISION DESCRIPTIONS
	CHECKED BY	KMZ				
	APPROVED BY	GLR				
	ISSUE DATE					
	SEPTEMBER 2025					
	PROJECT NUMBER					
	231120-04-002					



WESTSIDE REGIONAL INTERCEPTOR & LIFT STATION - PHASE 2	
CITY OF FRANKLIN, INDIANA	
PLAN AND PROFILE - LINE A (87+75 TO 95+75)	


SHEET NO.	17
TOTAL SHEETS	70

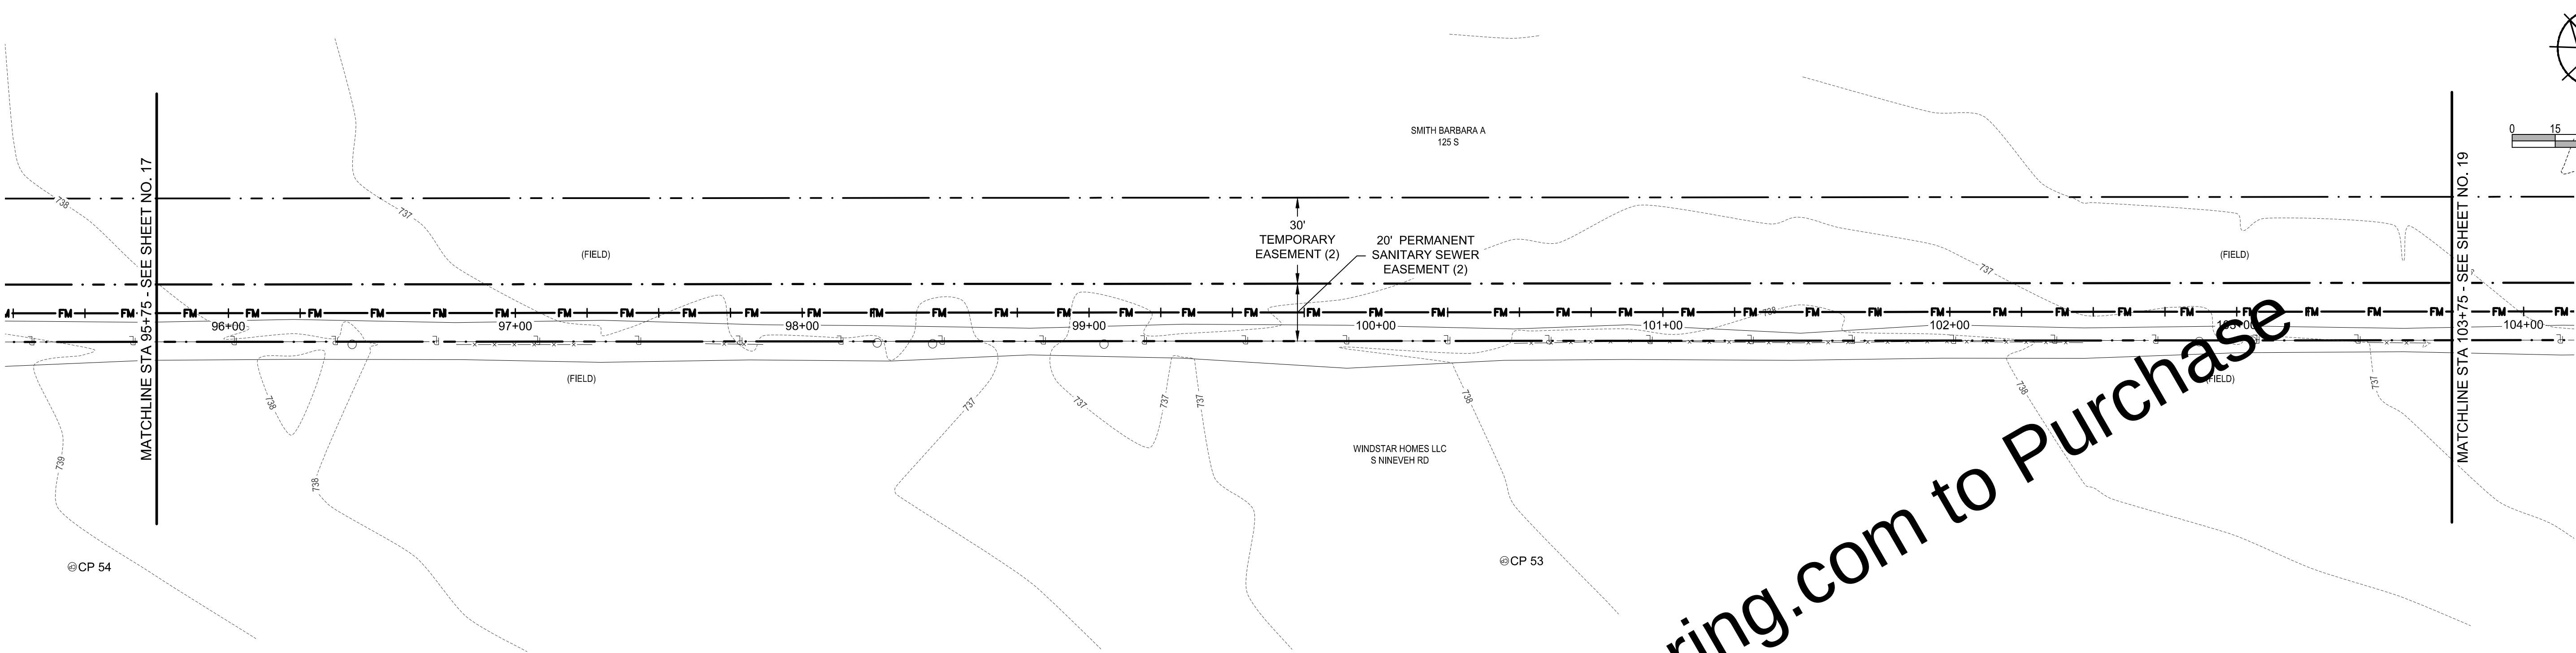

PLAN - LINE A
SCALE: 1" = 30'

KEYED NOTES ○

- E EROSION CONTROL BLANKET
- F_F FILTER FILTRATION TUBE CHANNEL
- F_S SILT FENCE OR FIBER FILTRATION TUBE
- CW CONCRETE WASHOUT
- I INLET PROTECTION

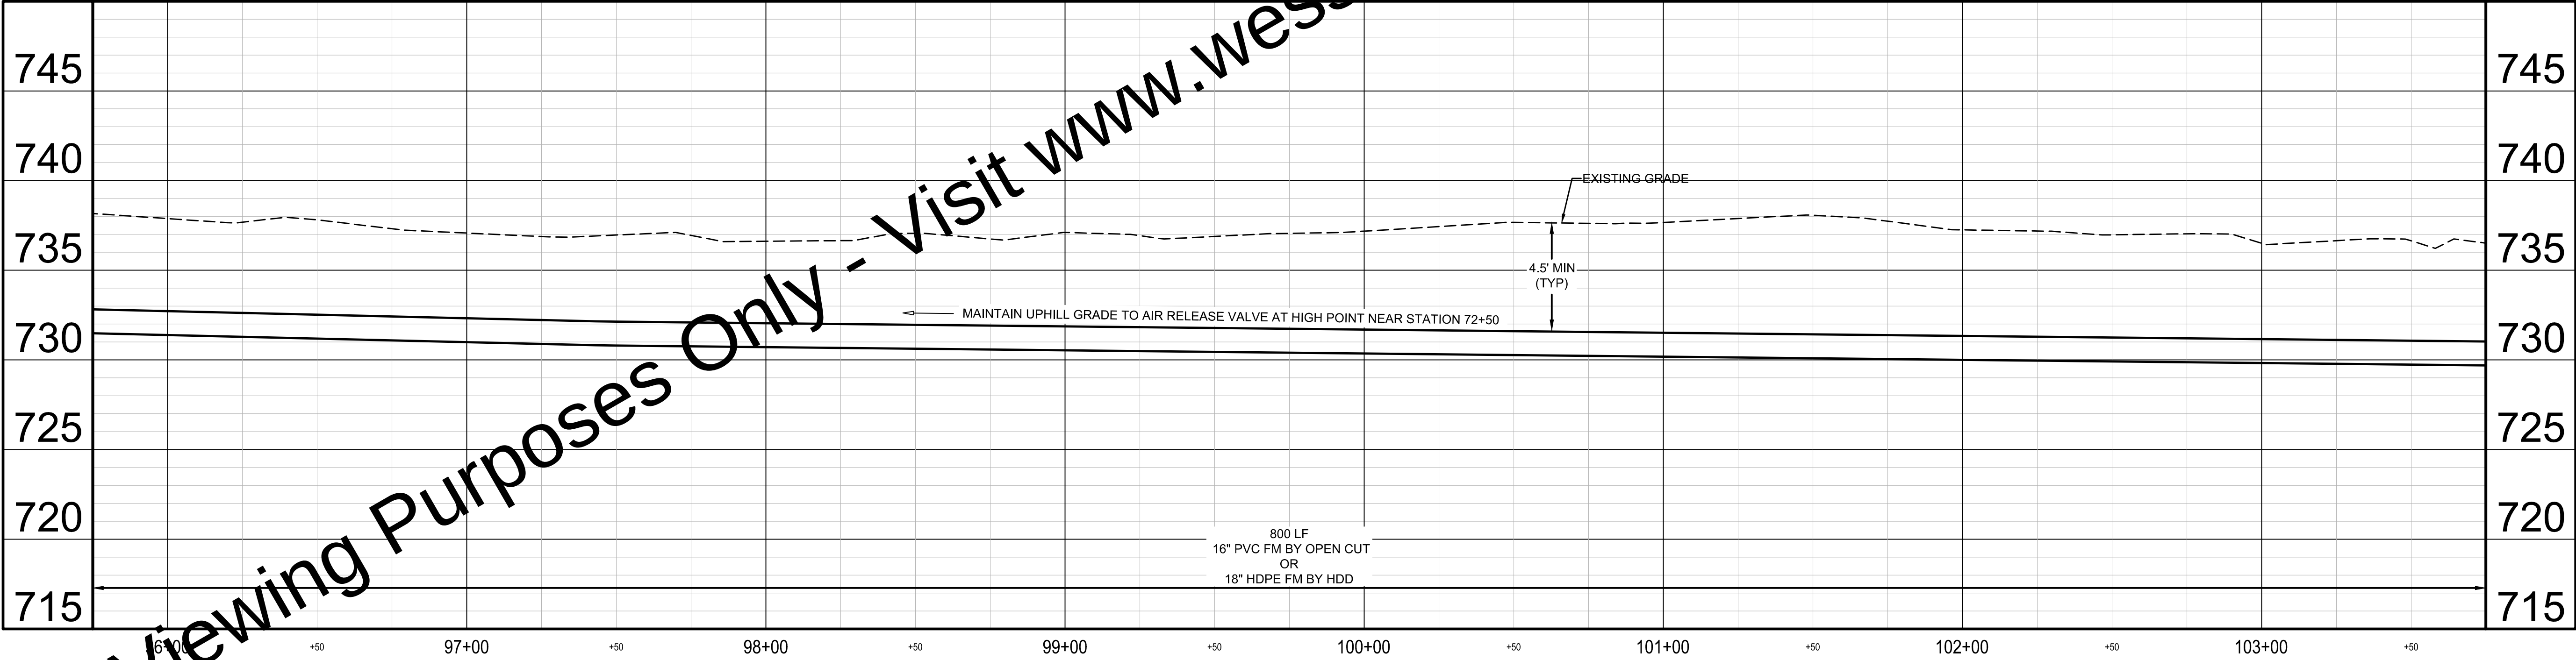


PROFILE - LINE A
HORIZ SCALE: 1" = 30'
VERT SCALE: 1" = 5'

For Viewing Purposes Only - Visit www.wesslerengineering.com to Purchase

SCALE VERIFICATION BAR IS ONE INCH LONG ON ORIGINAL DRAWING	DRAWN BY	MRE	NO.	DATE	INITIALS	REVISION DESCRIPTIONS		WESTSIDE REGIONAL INTERCEPTOR & LIFT STATION - PHASE 2		SHEET NO.	
	CHECKED BY	KMZ						CITY OF FRANKLIN, INDIANA		18	
	APPROVED BY	GLR						PLAN AND PROFILE - LINE A (95+75 TO 103+75)		TOTAL SHEETS 70	
	ISSUE DATE	SEPTEMBER 2025									
	PROJECT NUMBER	231120-04-002									


Drawing: J:\Franklin\Projects\231120-Franklin Westside Interceptor\CAD\DWG\Sheets\231120-PP-A2.dwg | Layout: A15 | Plotted: 09/19/25 @ 01:33:55 | LastSavedBy: MichelleE

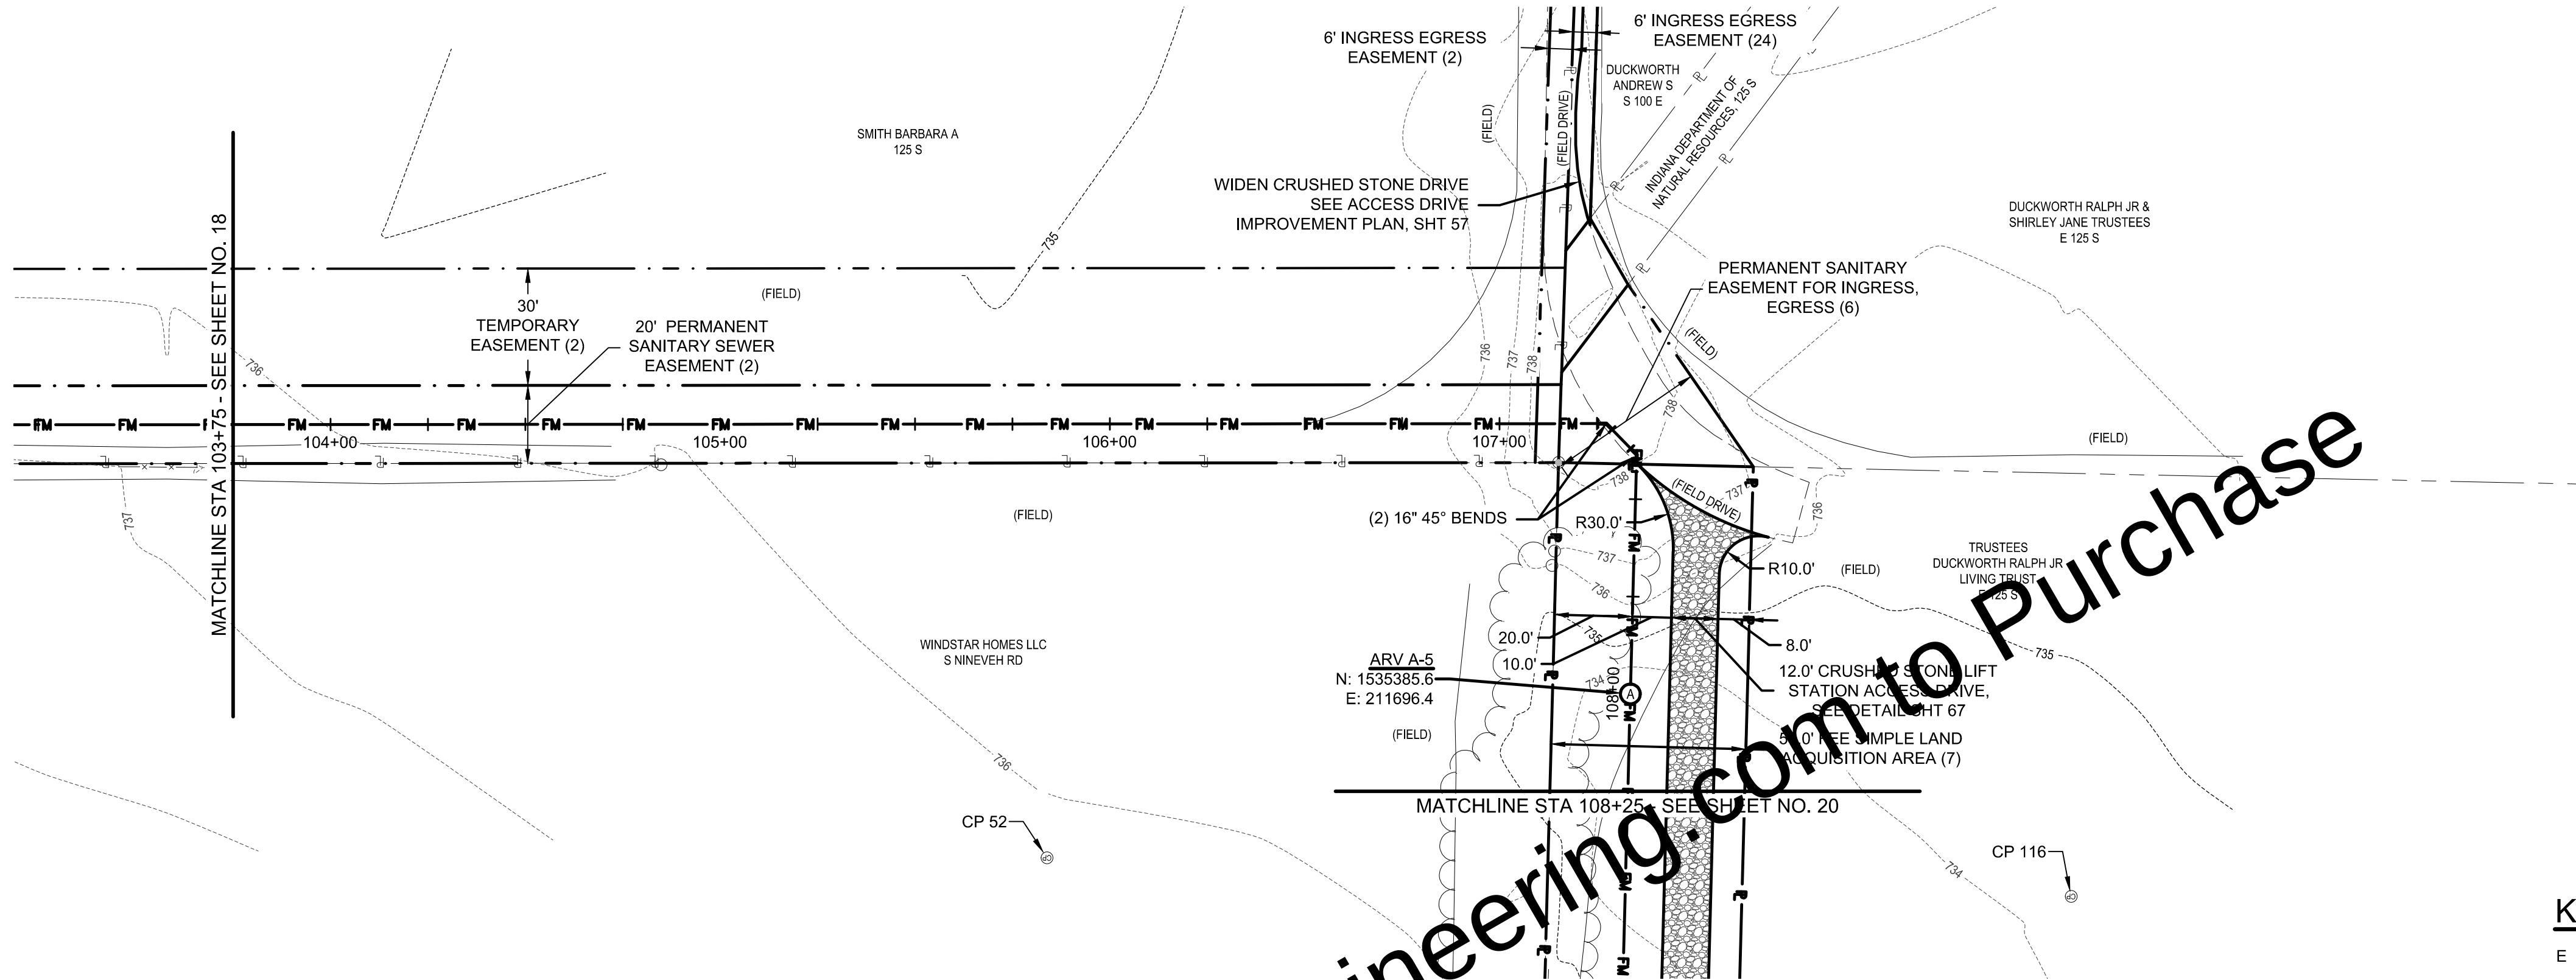

PLAN - LINE A
SCALE: 1" = 30'


KEYED NOTES ○

- E EROSION CONTROL BLANKET
- F_F FILTER FILTRATION TUBE CHANNEL
- F_S SILT FENCE OR FIBER FILTRATION TUBE
- CW CONCRETE WASHOUT
- I INLET PROTECTION

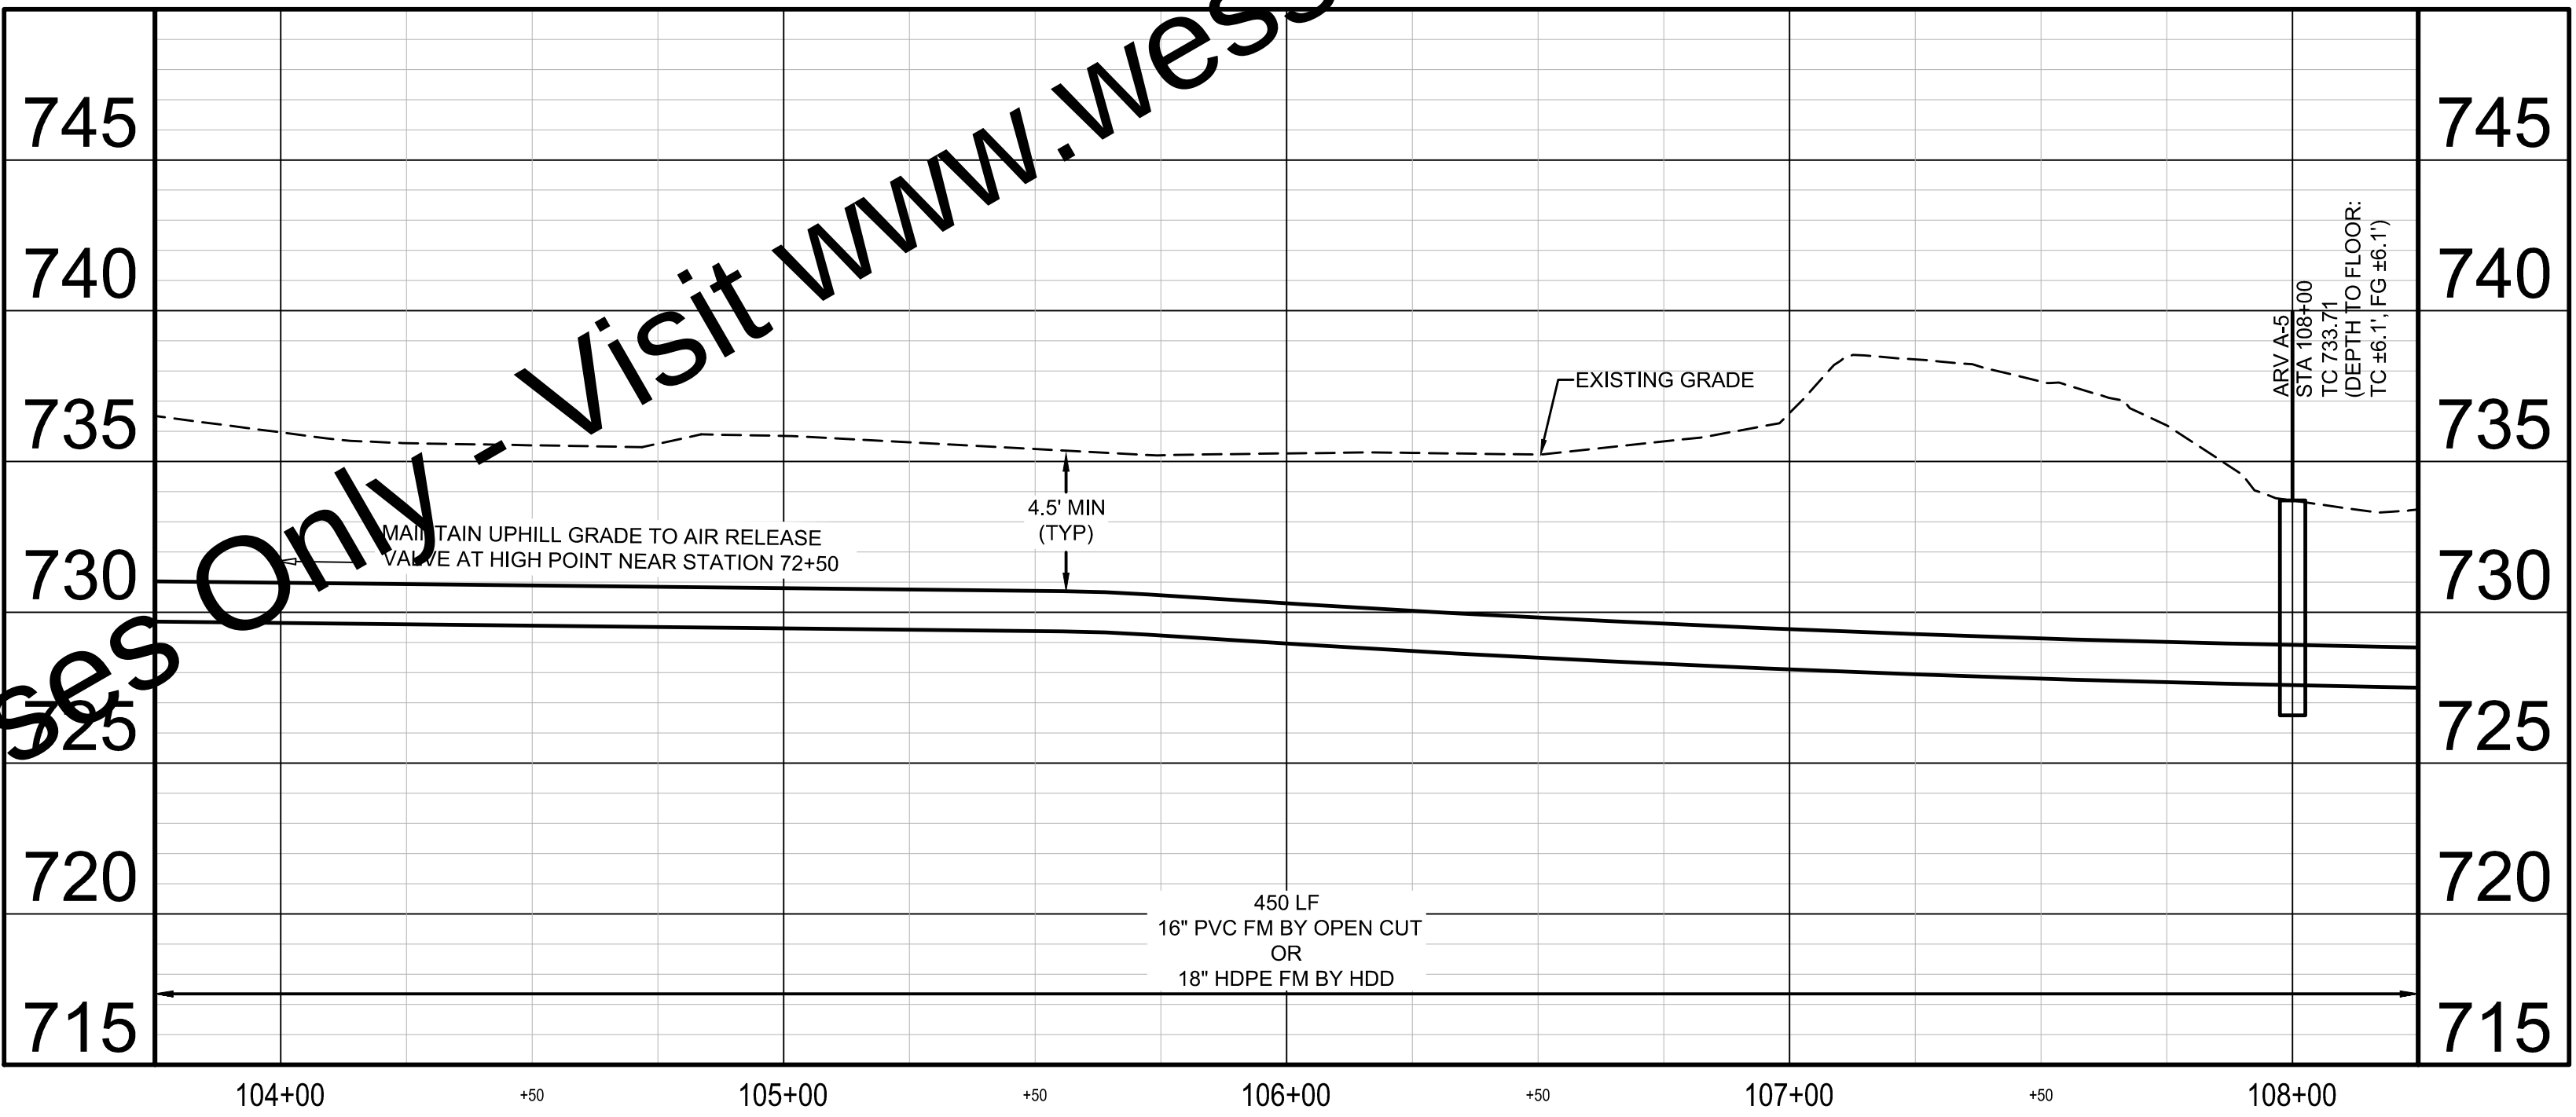

PROFILE - LINE A
HORIZ SCALE: 1" = 30'
VERT SCALE: 1" = 5'

SCALE VERIFICATION BAR IS ONE INCH LONG ON ORIGINAL DRAWING 	DRAWN BY	MRE	NO.	DATE	INITIALS	REVISION DESCRIPTIONS
	CHECKED BY	KMZ				
	APPROVED BY	GLR				
	ISSUE DATE					
	SEPTEMBER 2025					
	PROJECT NUMBER					
	231120-04-002					

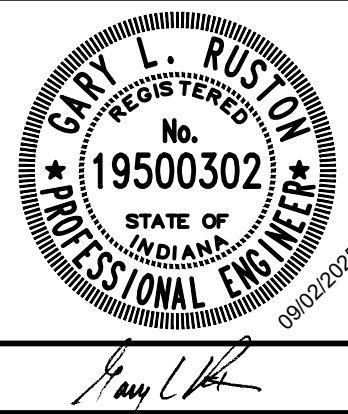



WESSLER
ENGINEERING
More than a Project™

WESTSIDE REGIONAL INTERCEPTOR & LIFT STATION - PHASE 2

CITY OF FRANKLIN, INDIANA


PLAN AND PROFILE - LINE A
(103+75 TO 108+25)

SHEET NO.


19

TOTAL SHEETS

70

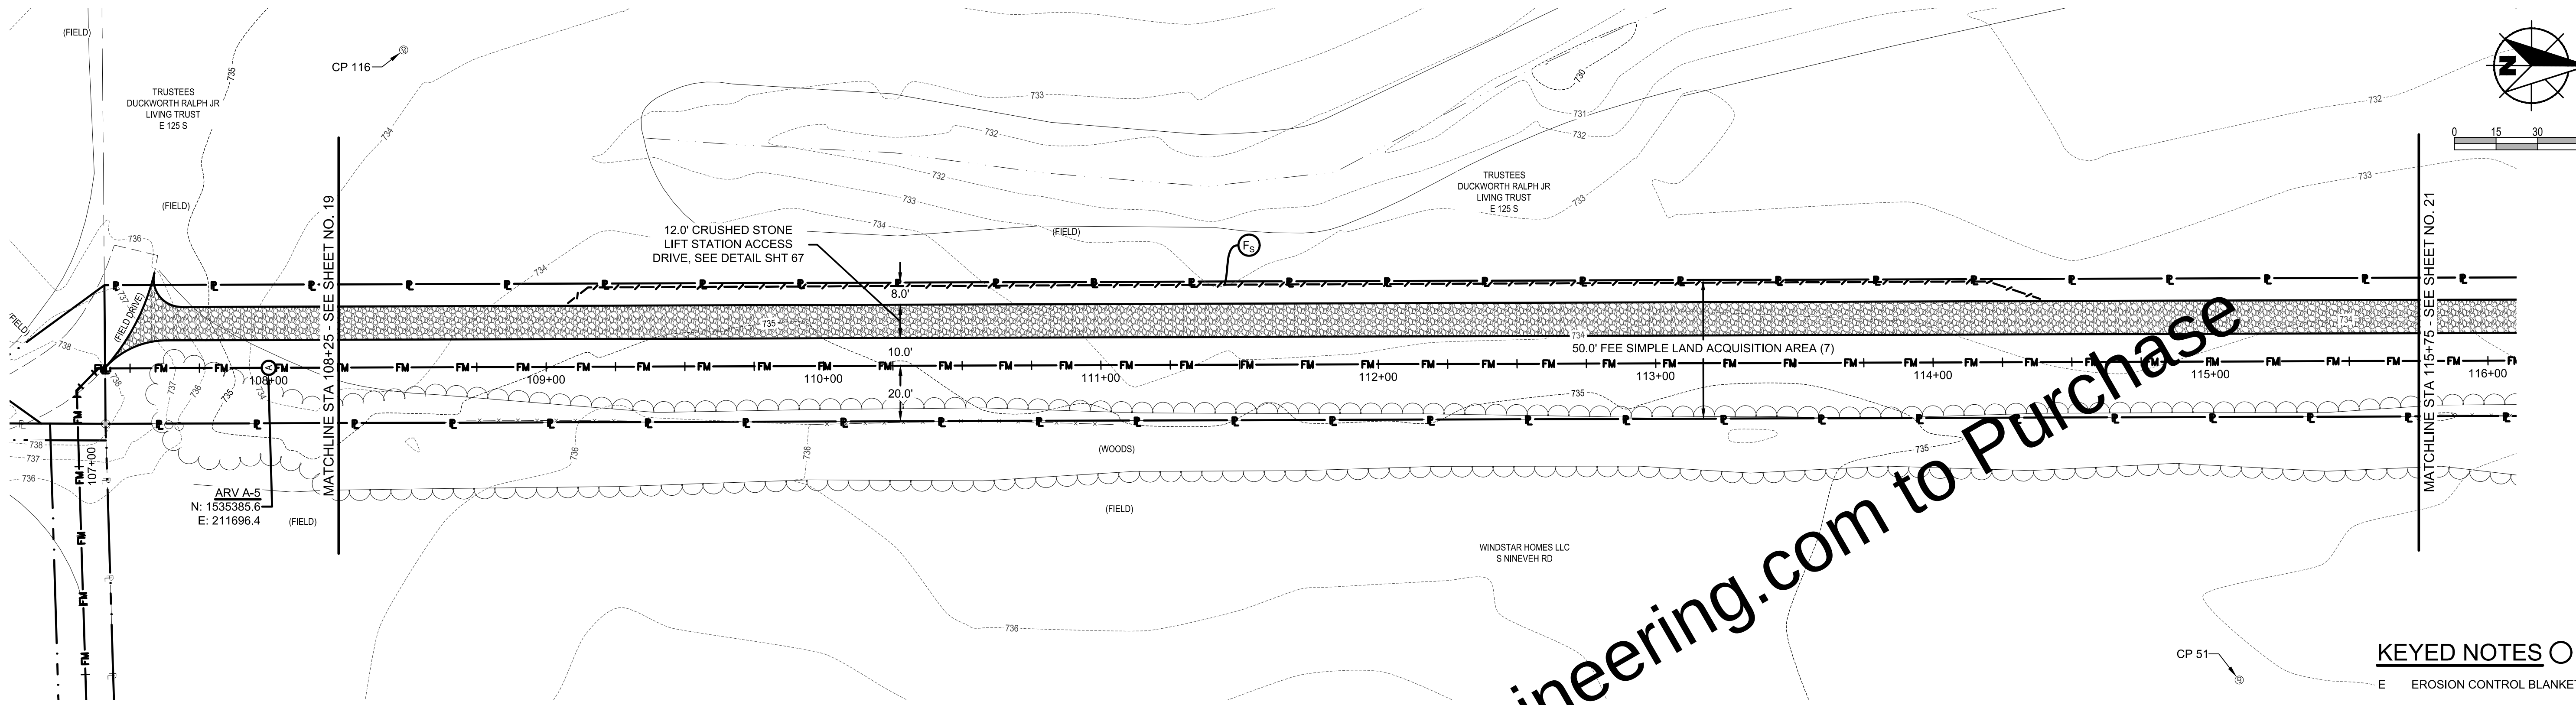


PLAN - LINE A
SCALE: 1" = 30'

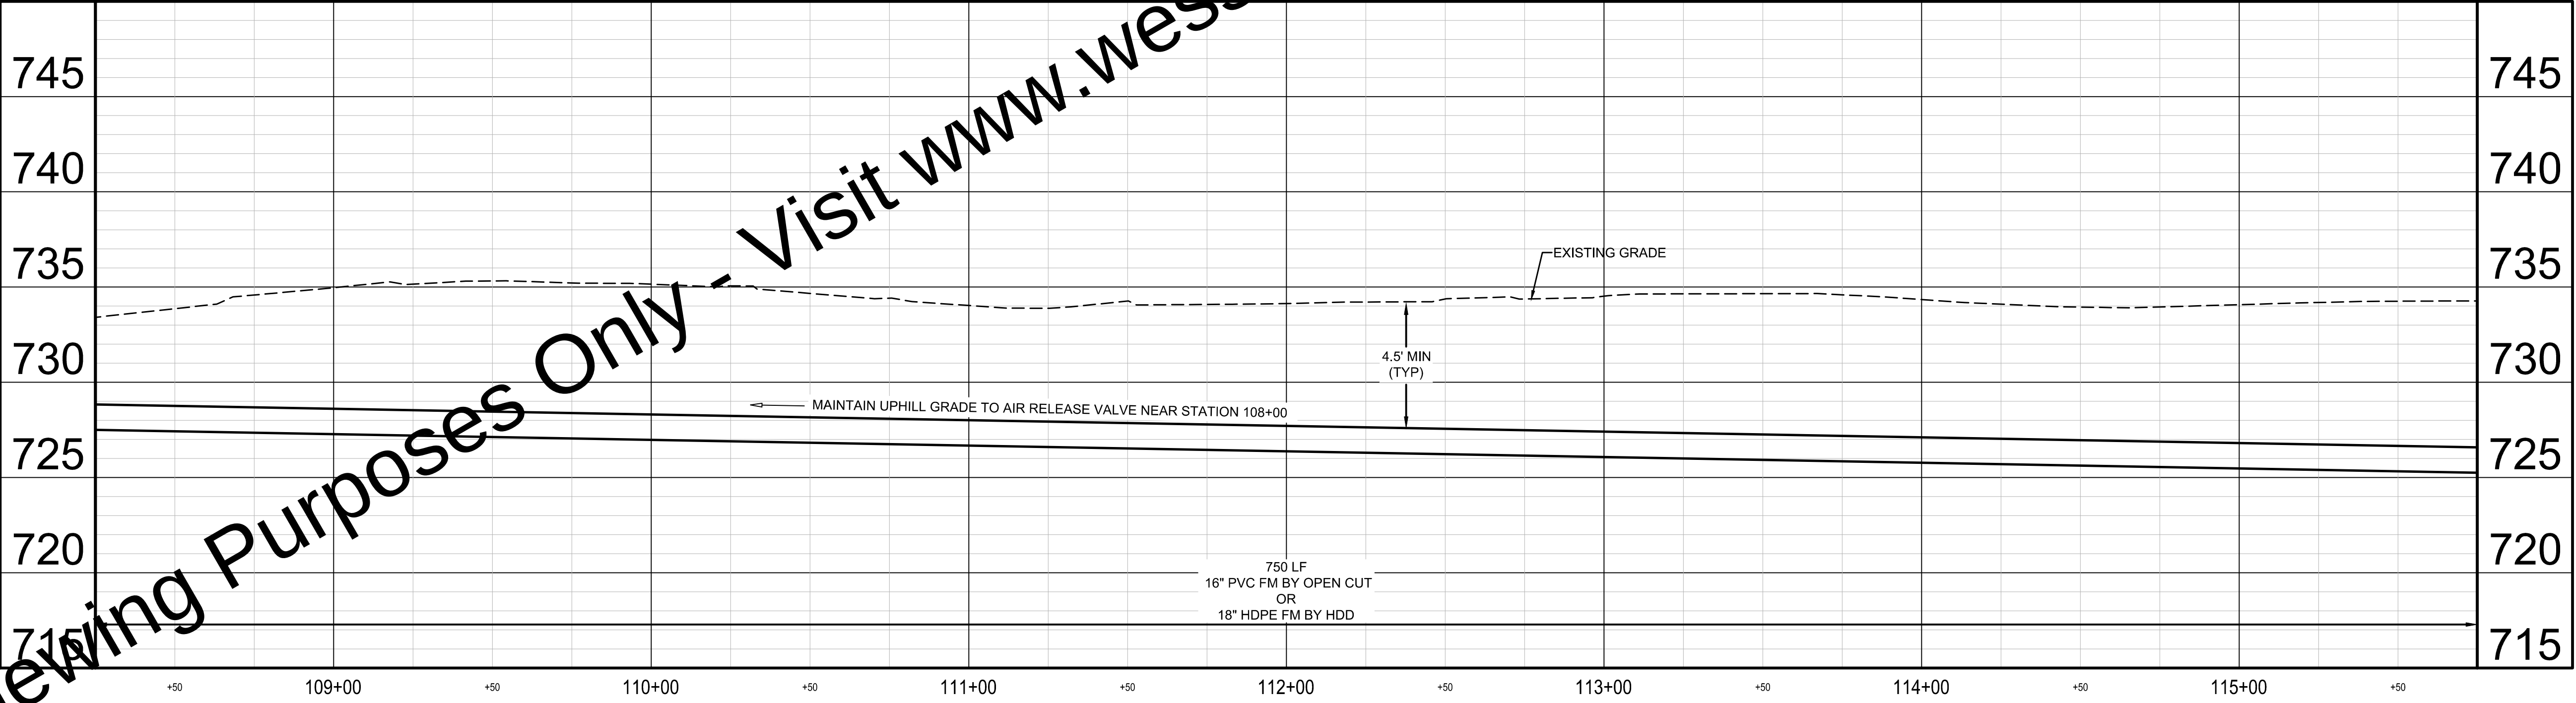

PROFILE - LINE A
HORIZ SCALE: 1" = 30'
VERT SCALE: 1" = 5'

SCALE VERIFICATION BAR IS ONE INCH LONG ON ORIGINAL DRAWING	DRAWN BY	MRE	NO.	DATE	INITIALS	REVISION DESCRIPTIONS
	CHECKED BY	KMZ				
	APPROVED BY	GLR				
	ISSUE DATE					
	SEPTEMBER 2025					
	PROJECT NUMBER	231120-04-002				

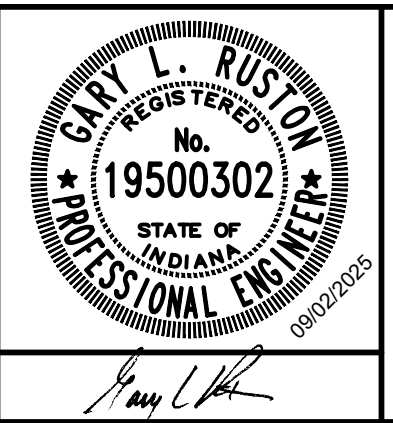



WESTSIDE REGIONAL INTERCEPTOR & LIFT STATION - PHASE 2

CITY OF FRANKLIN, INDIANA

PLAN AND PROFILE - LINE A
(108+25 TO 115+75)


SHEET NO.	20
TOTAL SHEETS	70

Drawing: J:\Franklin\Projects\231120 Franklin Westside Interceptor\CAD\DWG\Sheets\231120-PP-A2.dwg | Layout: A16 | Plotted: 08/19/25 @ 01:35:51 | Last Saved By: Michelle E

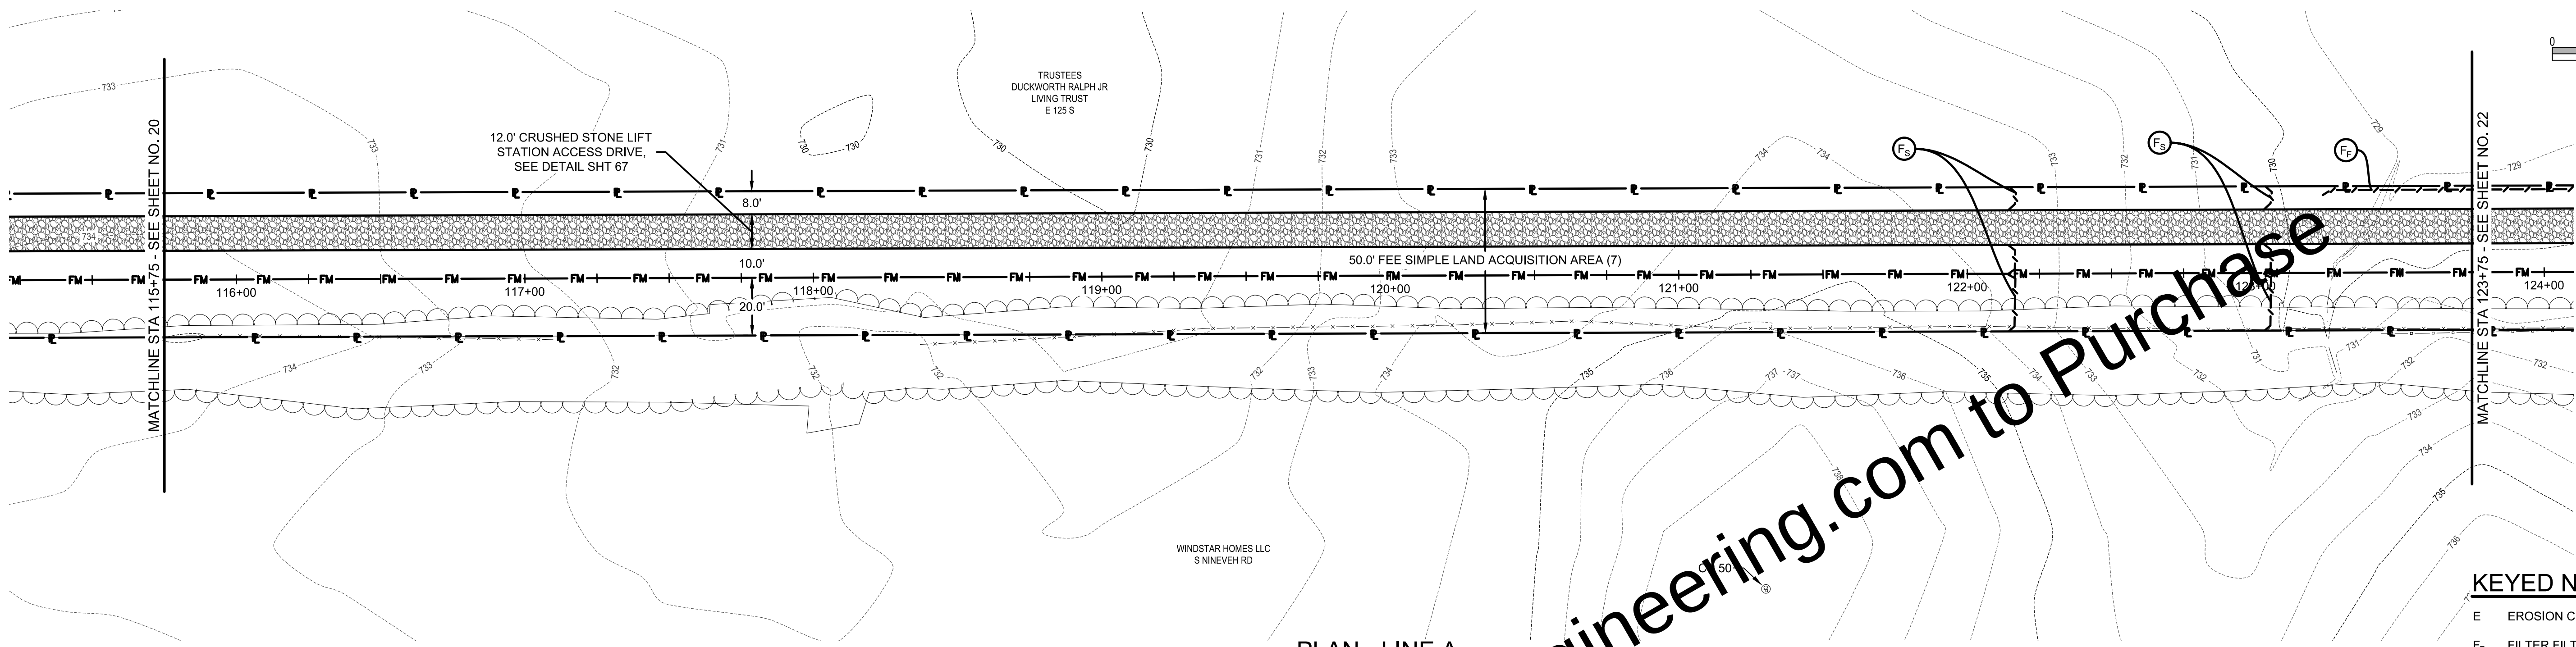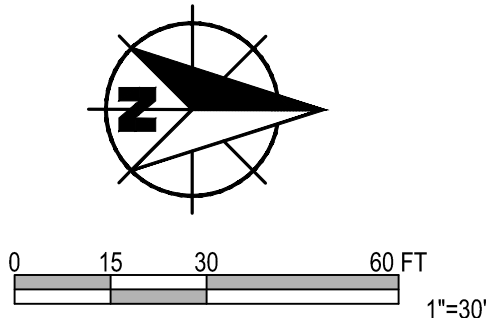

PLAN - LINE A
SCALE: 1" = 30'

- KEYED NOTES**
- E EROSION CONTROL BLANKET
 - F FILTER FILTRATION TUBE CHANNEL
 - F_s SILT FENCE OR FIBER FILTRATION TUBE
 - CW CONCRETE WASHOUT
 - I INLET PROTECTION

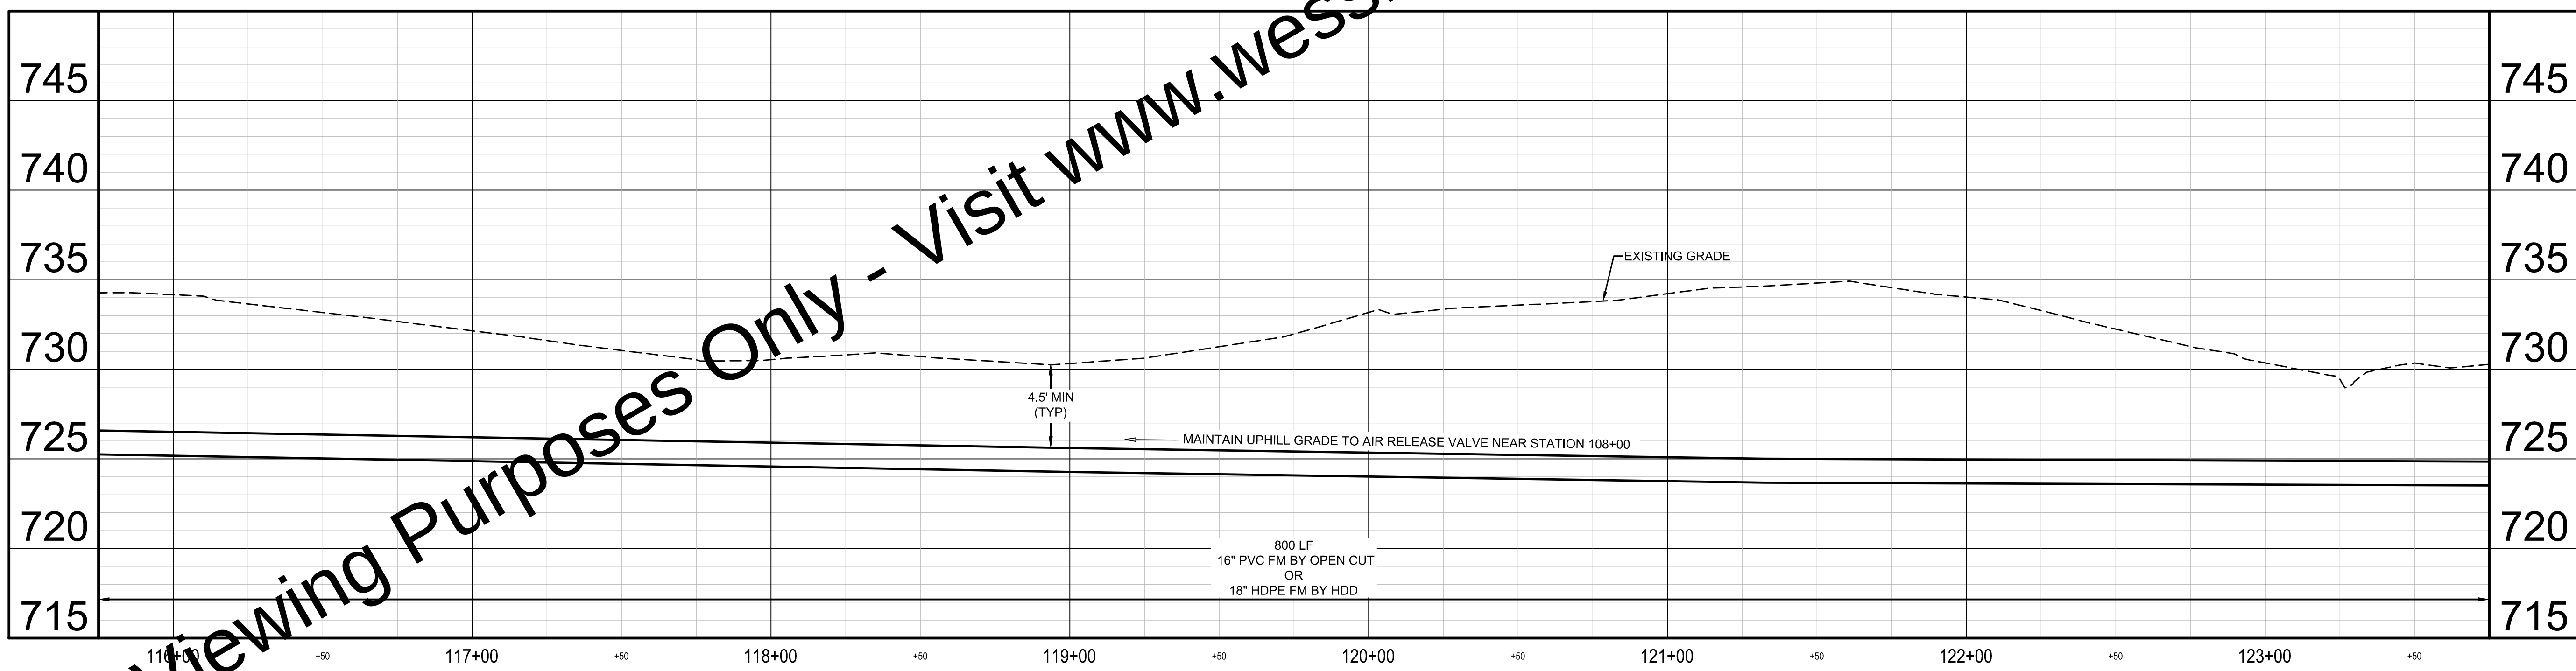


PROFILE - LINE A
HORIZ SCALE: 1" = 30'
VERT SCALE: 1" = 5'

For Viewing Purposes Only - Visit www.wesslerengineering.com to Purchase


SCALE VERIFICATION BAR IS ONE INCH LONG ON ORIGINAL DRAWING	DRAWN BY MRE	NO.	DATE	INITIALS	REVISION DESCRIPTIONS <table><tr><td></td><td></td></tr><tr><td></td><td></td></tr><tr><td></td><td></td></tr><tr><td></td><td></td></tr><tr><td></td><td></td></tr></table>												WESTSIDE REGIONAL INTERCEPTOR & LIFT STATION - PHASE 2	SHEET NO. 21
CHECKED BY KMZ				CITY OF FRANKLIN, INDIANA	TOTAL SHEETS 70													
APPROVED BY GLR				PLAN AND PROFILE - LINE A (115+75 TO 123+75)														
ISSUE DATE SEPTEMBER 2025																		
PROJECT NUMBER 231120-04-002																		

Drawing: J:\Franklin\Projects\231120 Franklin Westside Interceptor\CAD\DWG\Sheets\231120-PP-A2.dwg | Layout: A17 | Plotted: 09/19/25 @ 01:37:48 | Last Saved By: Michelle E

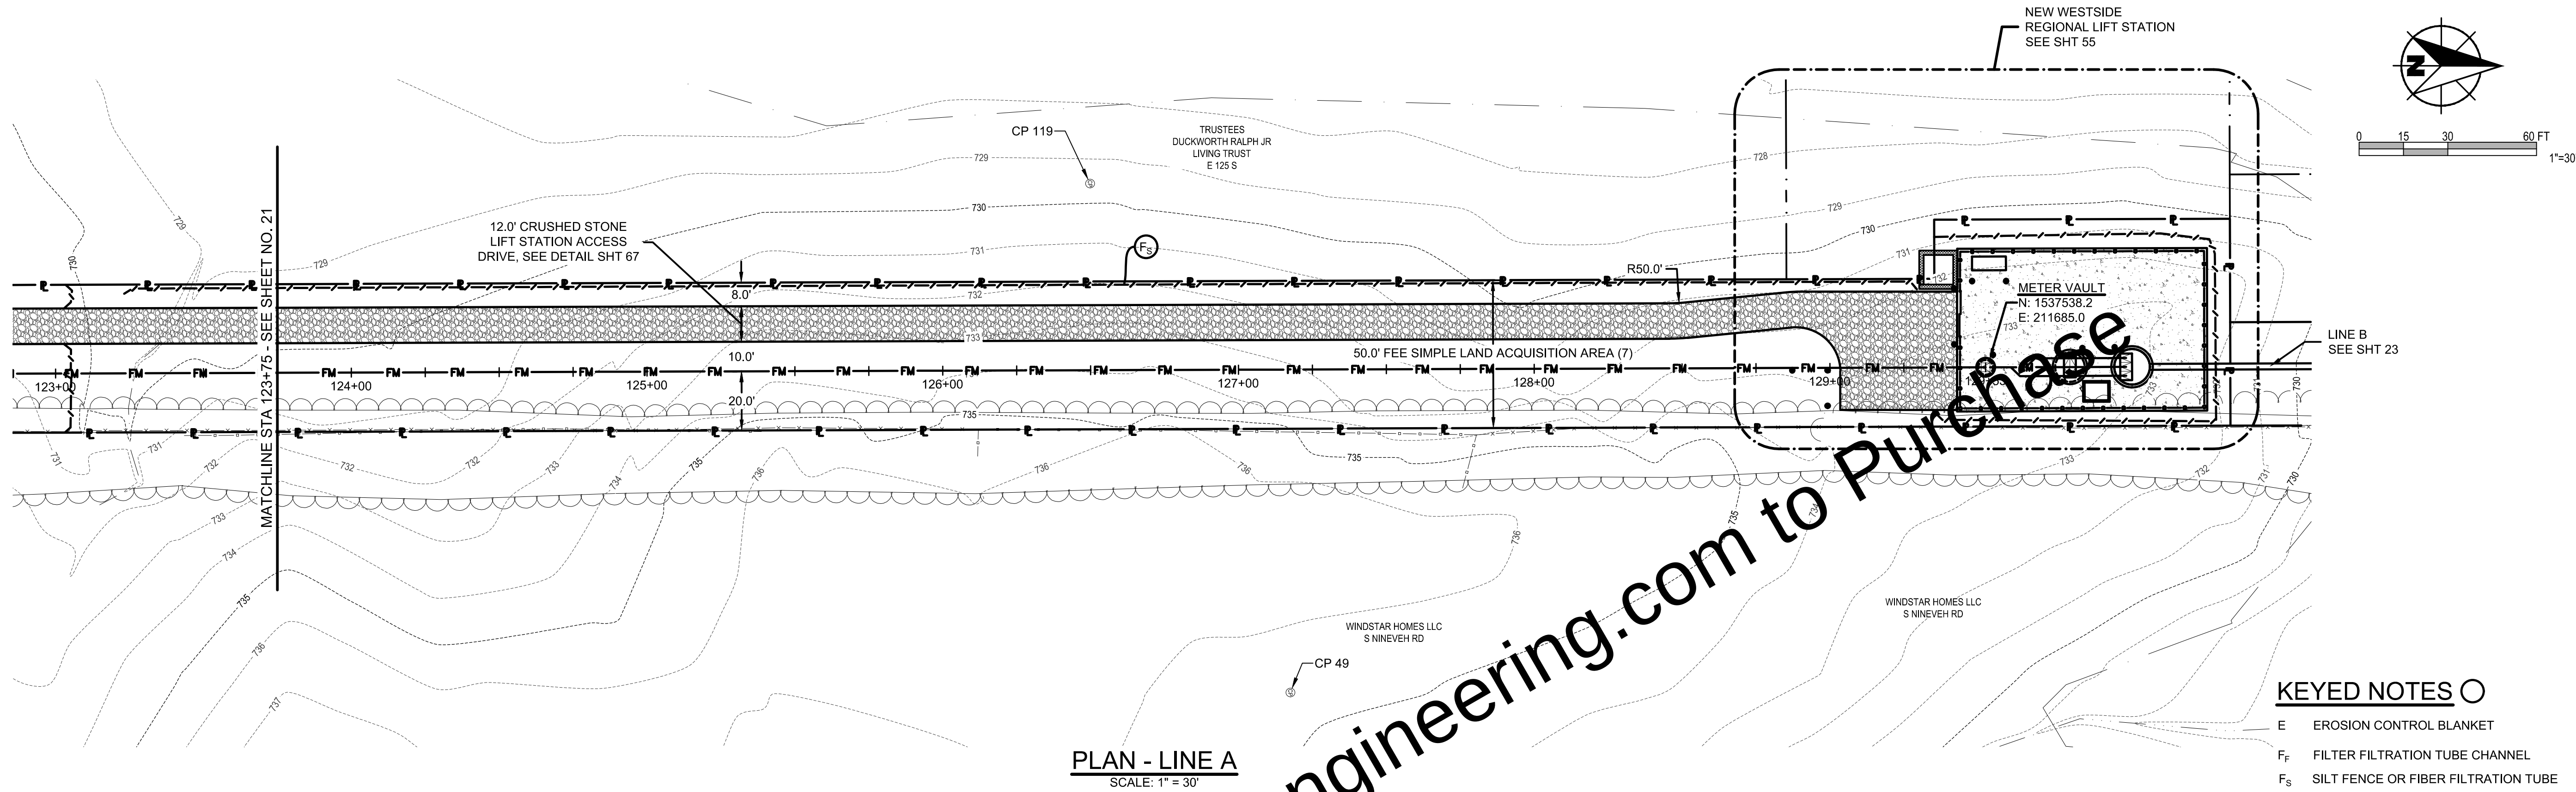

PLAN - LINE A
SCALE: 1" = 30'

- KEYED NOTES**
- E EROSION CONTROL BLANKET
 - F_F FILTER FILTRATION TUBE CHANNEL
 - F_S SILT FENCE OR FIBER FILTRATION TUBE
 - CW CONCRETE WASHOUT
 - I INLET PROTECTION

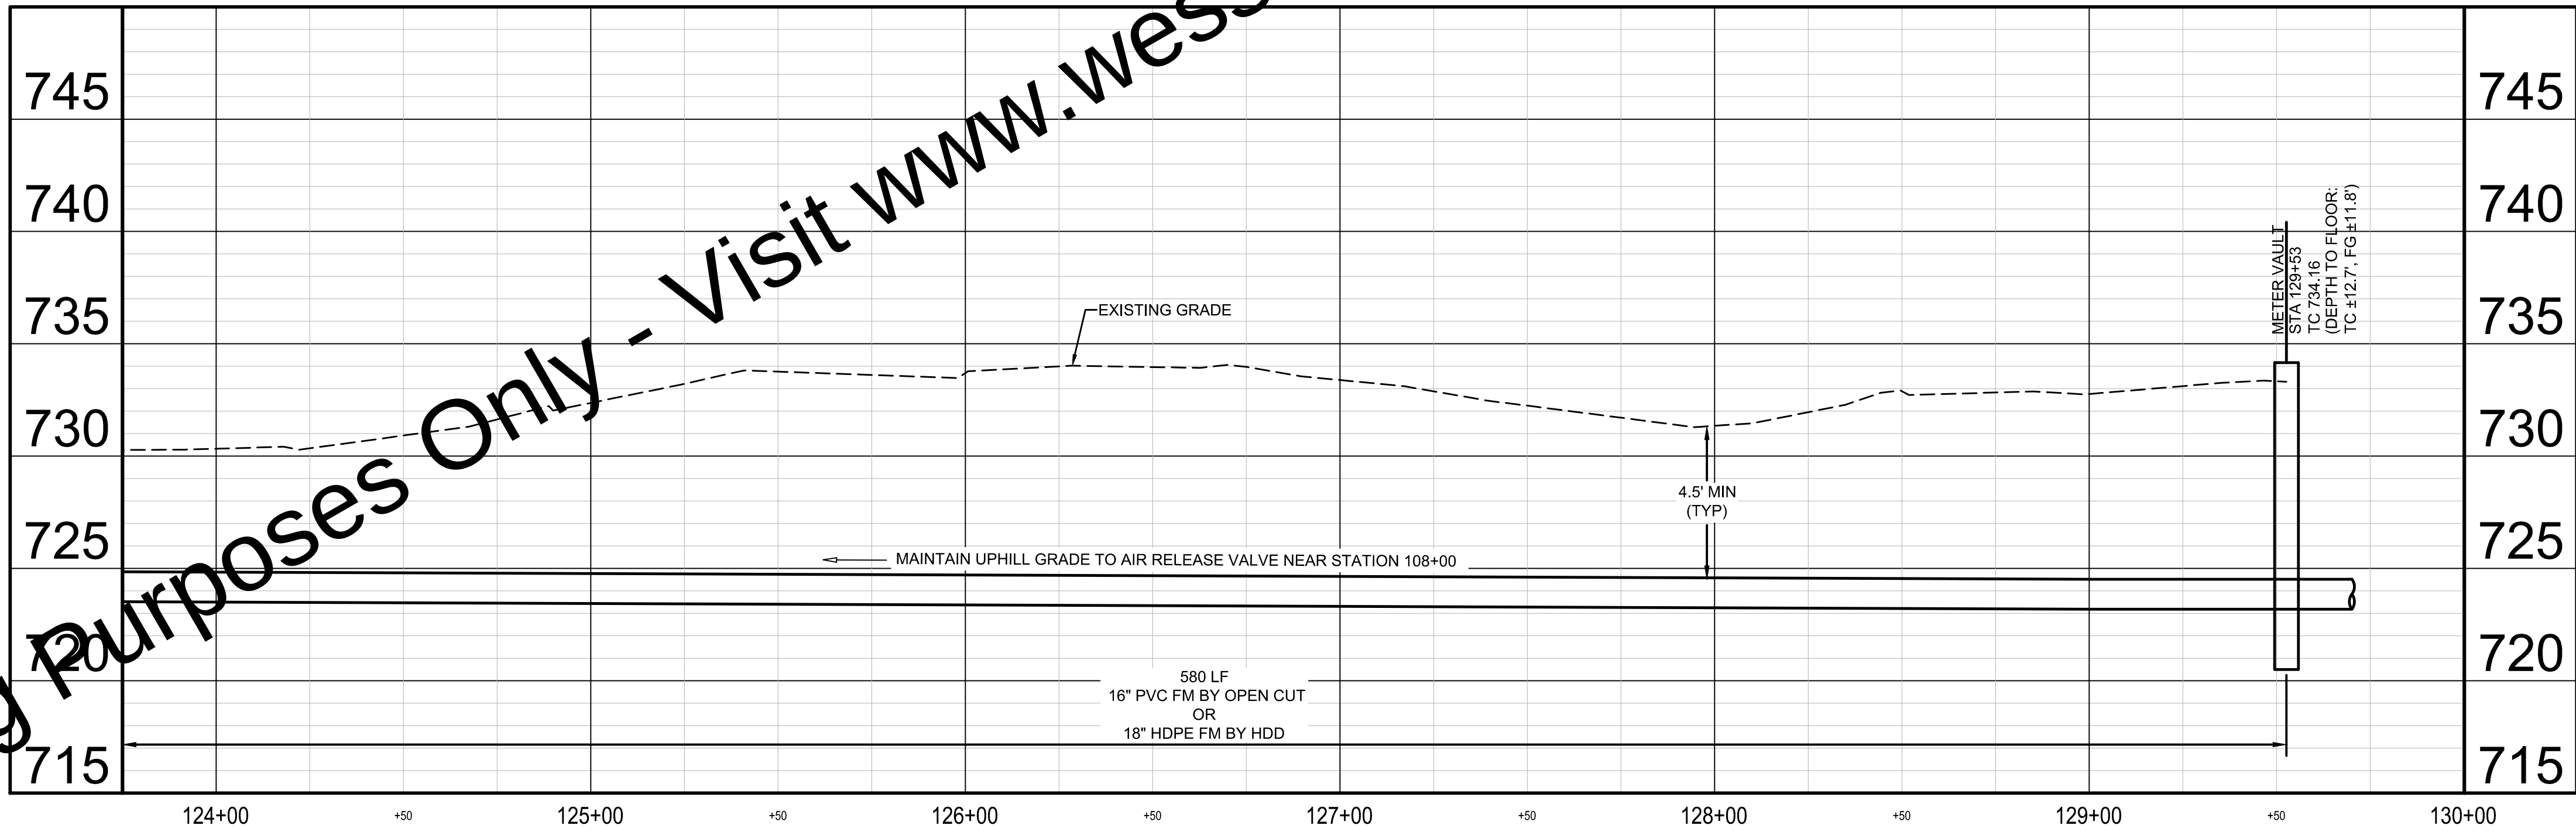

PROFILE - LINE A
HORIZ SCALE: 1" = 30'
VERT SCALE: 1" = 5'

SCALE VERIFICATION BAR IS ONE INCH LONG ON ORIGINAL DRAWING	DRAWN BY	MRE	NO.	DATE	INITIALS	REVISION DESCRIPTIONS
	CHECKED BY	KMZ				
	APPROVED BY	GLR				
	ISSUE DATE					
	SEPTEMBER 2025					
	PROJECT NUMBER					
	231120-04-002					




WESTSIDE REGIONAL INTERCEPTOR & LIFT STATION - PHASE 2

CITY OF FRANKLIN, INDIANA

PLAN AND PROFILE - LINE A
(123+75 TO END)


SHEET NO.	22
TOTAL SHEETS	70

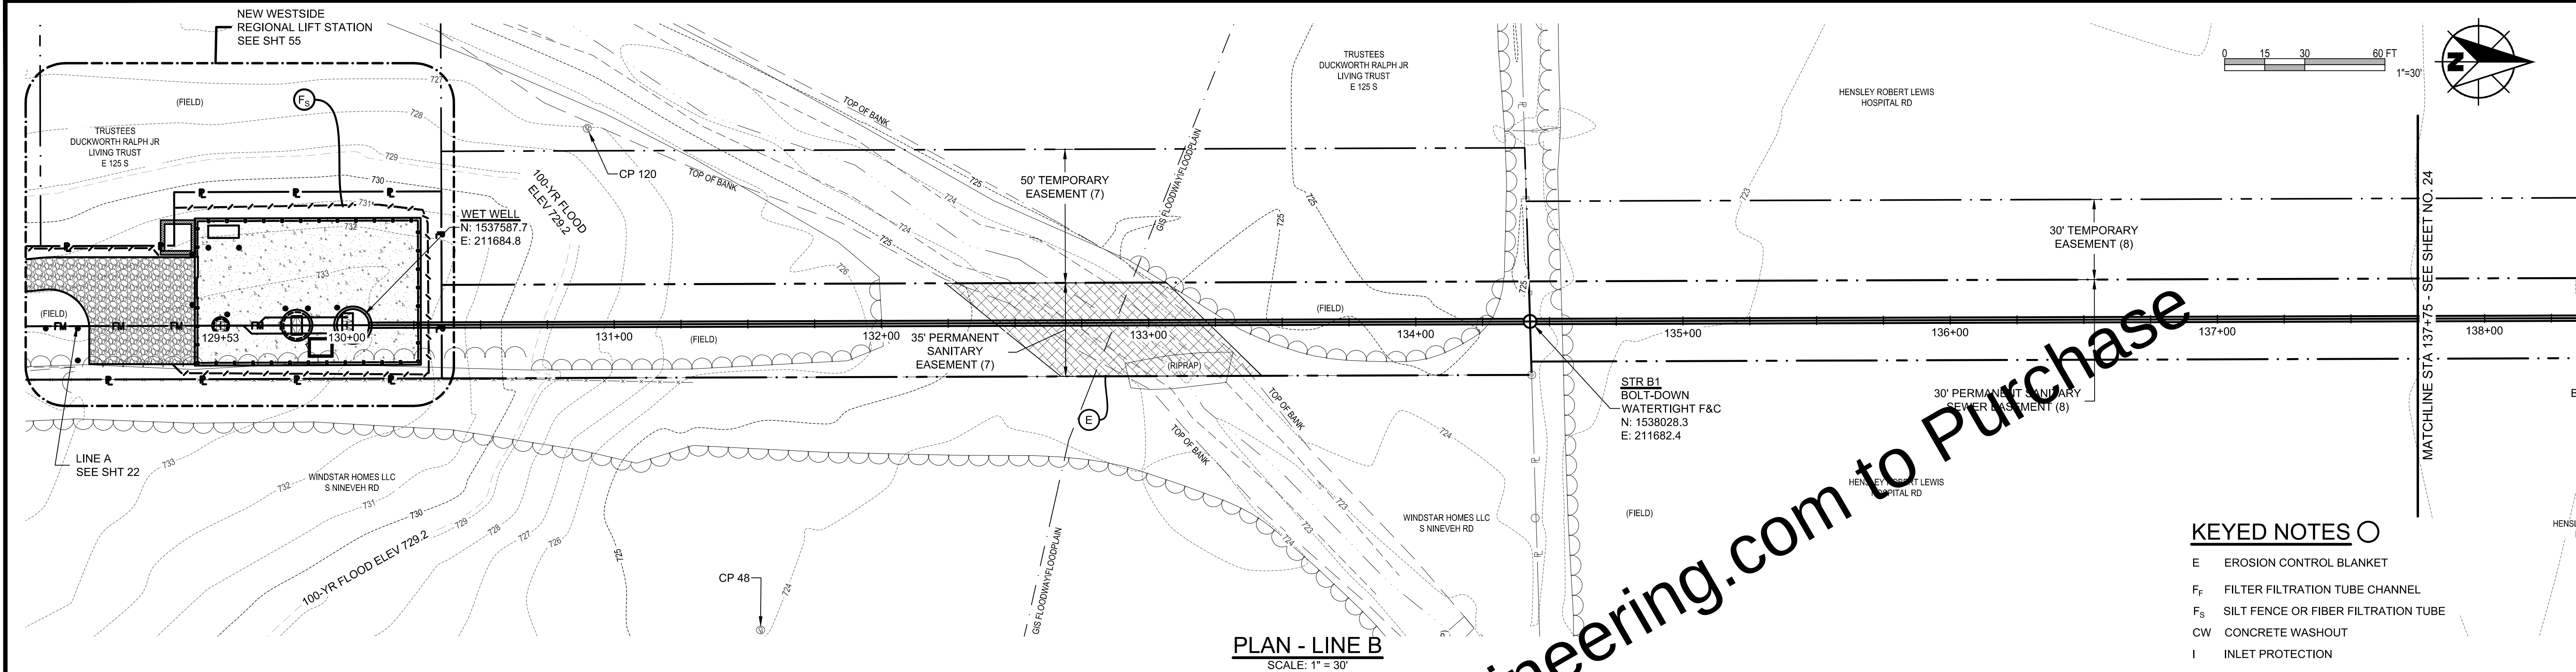

PLAN - LINE B
SCALE: 1" = 30'

KEYED NOTES ○

- E EROSION CONTROL BLANKET
- F_F FILTER FILTRATION TUBE CHANNEL
- F_S SILT FENCE OR FIBER FILTRATION TUBE
- CW CONCRETE WASHOUT
- I INLET PROTECTION

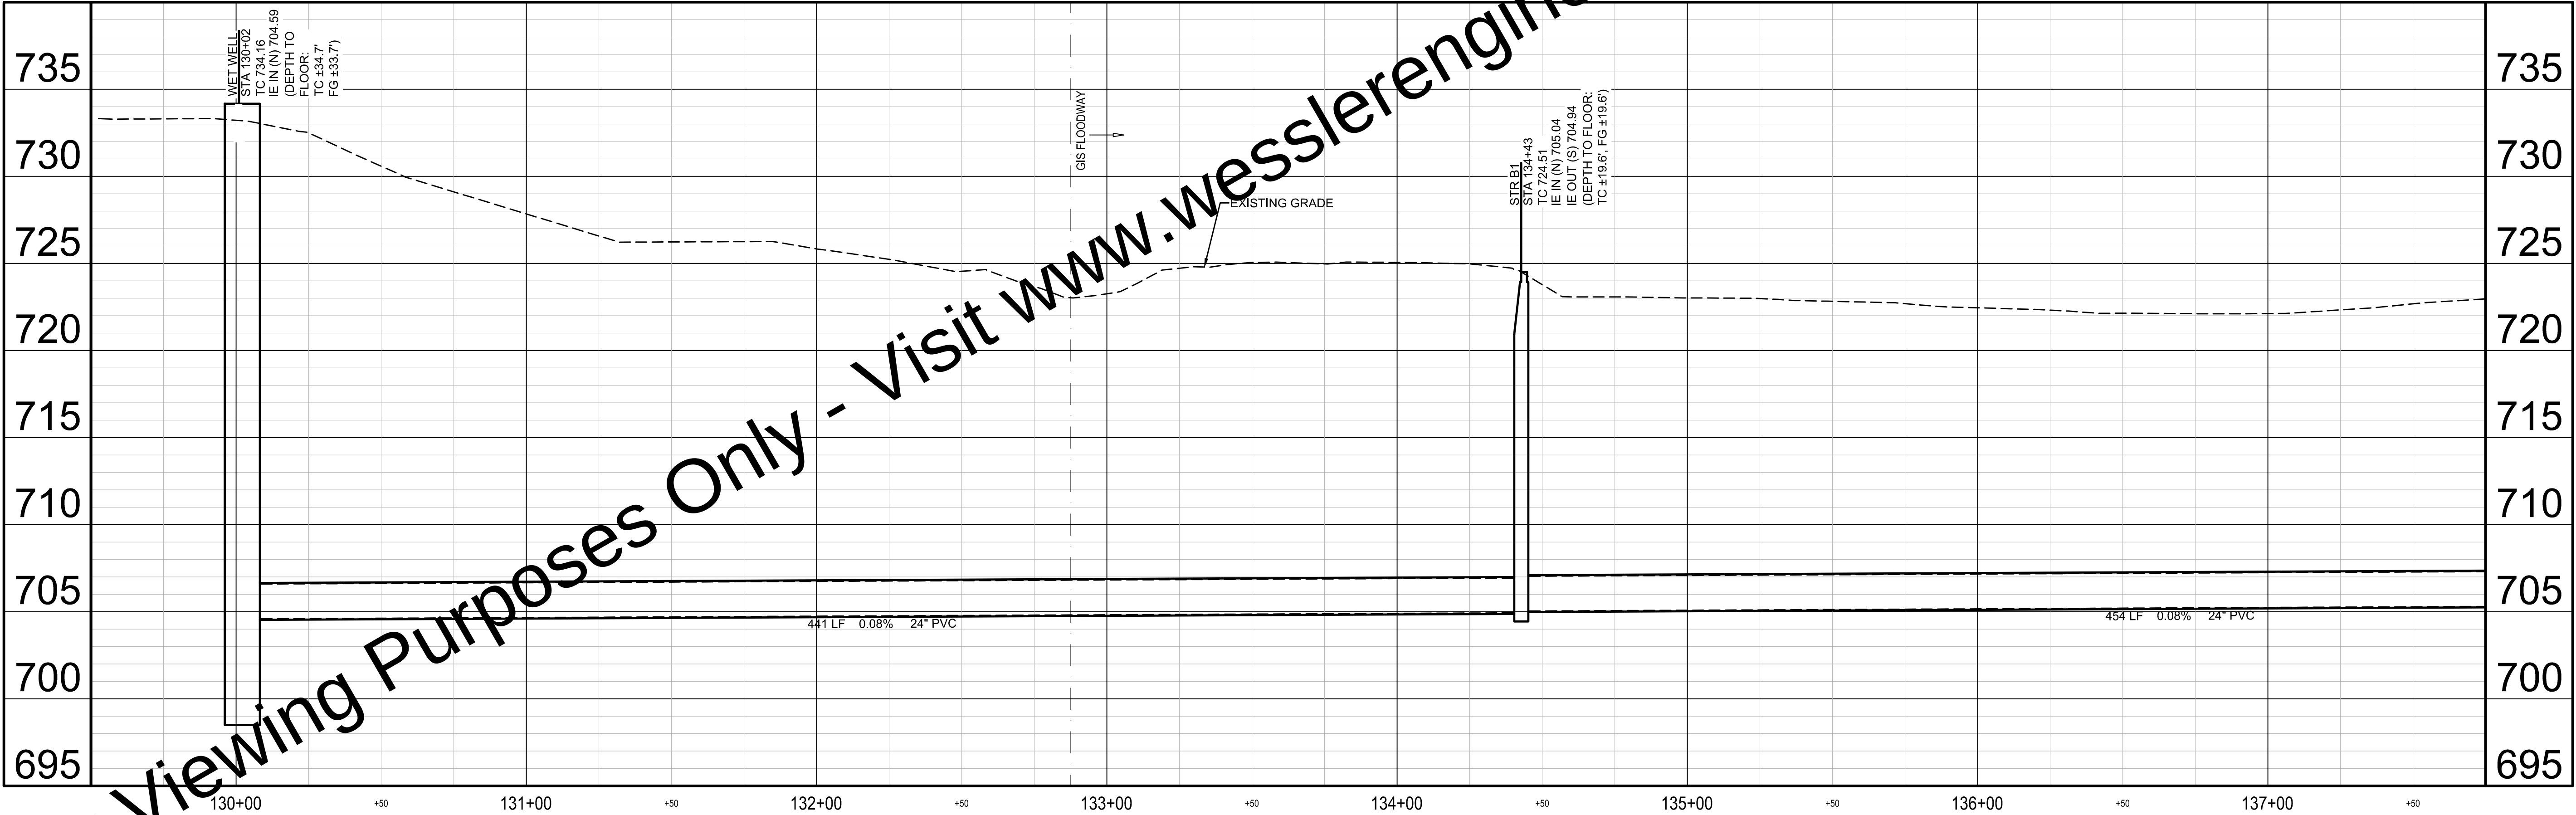



PROFILE - LINE B
HORIZ SCALE: 1" = 30'
VERT SCALE: 1" = 5'

SCALE VERIFICATION	DRAWN BY	MRE	NO.	DATE	INITIALS	REVISION DESCRIPTIONS
BAR IS ONE INCH LONG ON ORIGINAL DRAWING	CHECKED BY	KMZ				
	APPROVED BY	GLR				
	ISSUE DATE					
	SEPTEMBER 2025					
	PROJECT NUMBER					
		231120-04-002				



WESTSIDE REGIONAL INTERCEPTOR & LIFT STATION - PHASE 2
CITY OF FRANKLIN, INDIANA
PLAN AND PROFILE - LINE B (130+02 TO 137+75)


SHEET NO.
23
TOTAL SHEETS
70

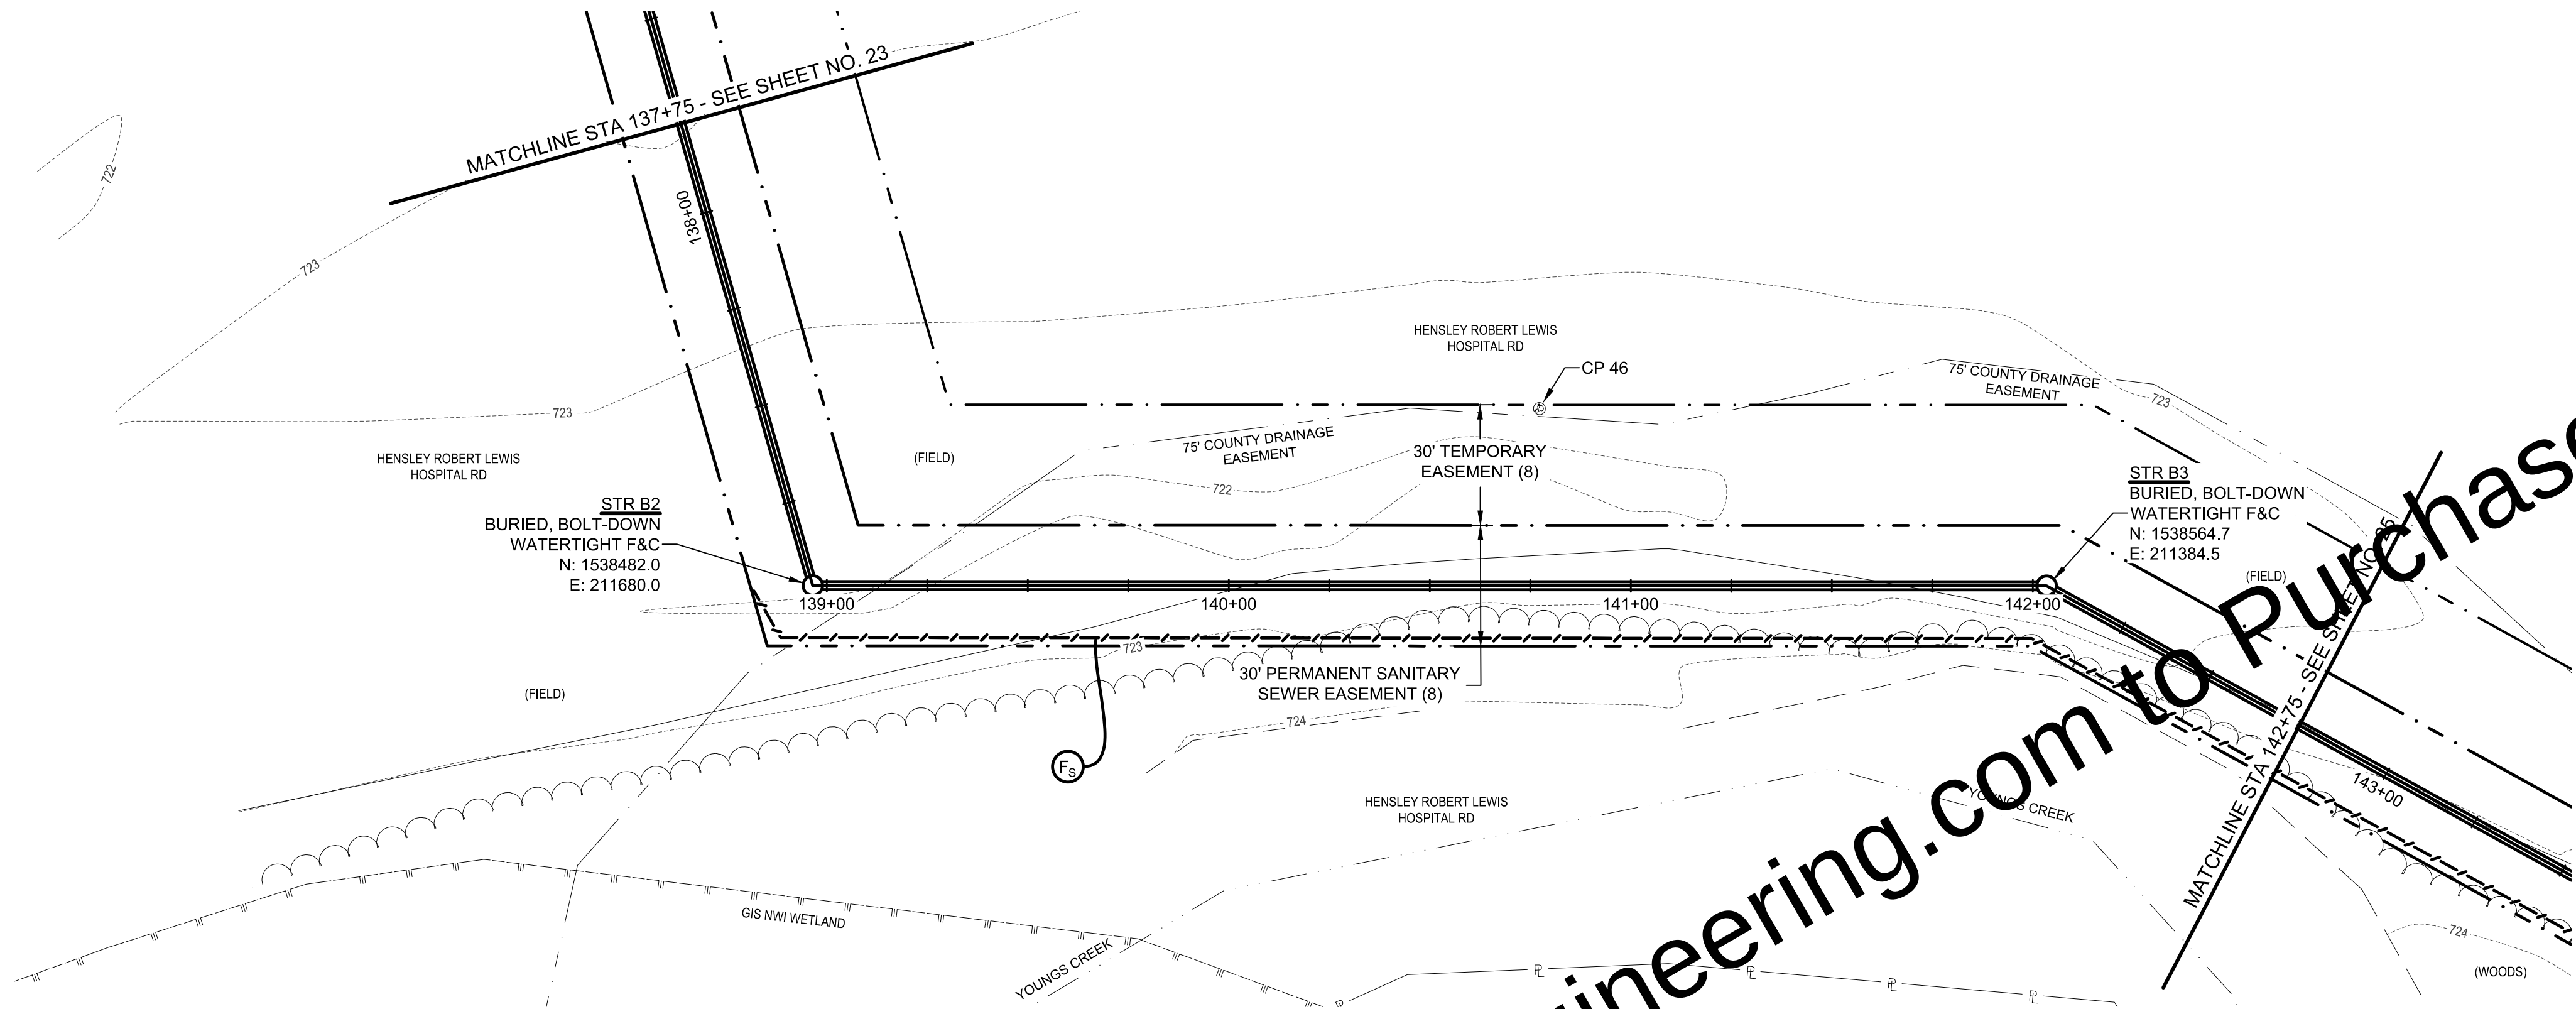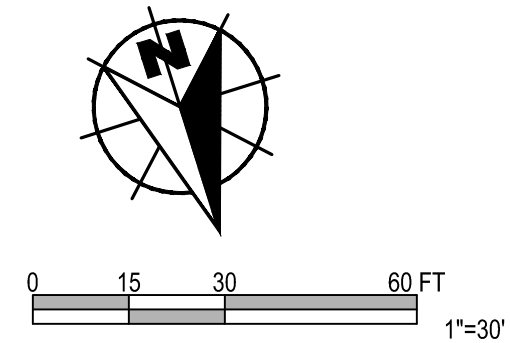

KEYED NOTES ○

- E EROSION CONTROL BLANKET
- F_F FILTER FILTRATION TUBE CHANNEL
- F_S SILT FENCE OR FIBER FILTRATION TUBE
- CW CONCRETE WASHOUT
- I INLET PROTECTION

PLAN - LINE B
SCALE: 1" = 30'

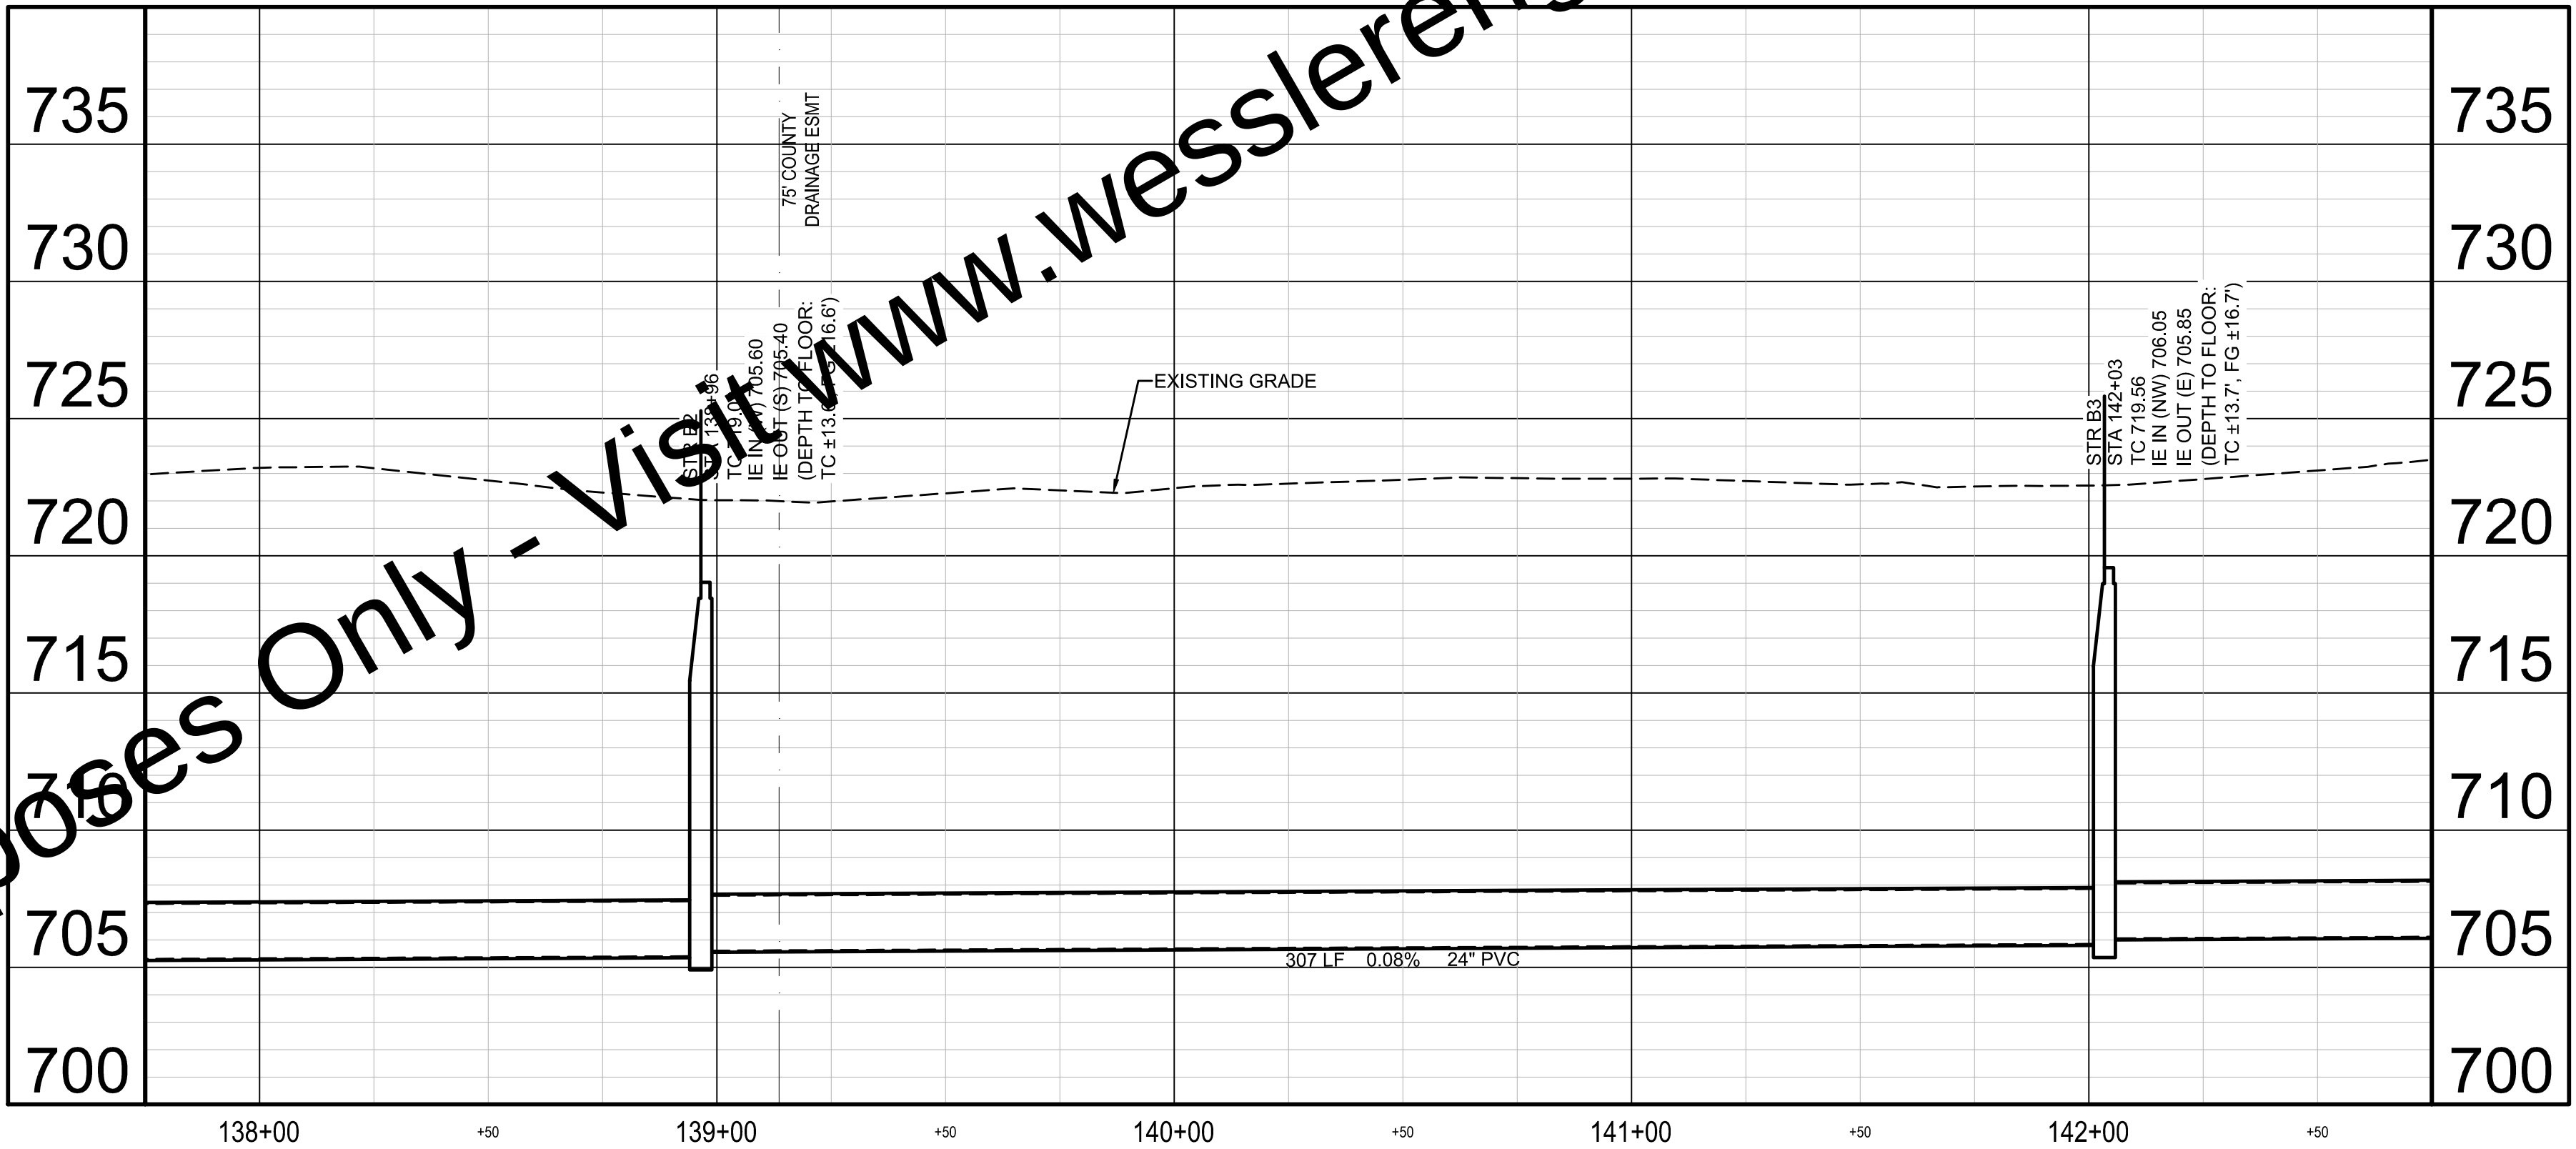

PROFILE - LINE B
HORIZ SCALE: 1" = 30'
VERT SCALE: 1" = 5'

SCALE VERIFICATION BAR IS ONE INCH LONG ON ORIGINAL DRAWING 	DRAWN BY	MRE	NO.	DATE	INITIALS	REVISION DESCRIPTIONS
	CHECKED BY	KMZ				
	APPROVED BY	GLR				
	ISSUE DATE					
	SEPTEMBER 2025					
	PROJECT NUMBER					
	231120-04-002					




WESTSIDE REGIONAL INTERCEPTOR & LIFT STATION - PHASE 2

CITY OF FRANKLIN, INDIANA

PLAN AND PROFILE - LINE B
(137+75 TO 142+75)

SHEET NO.	24
TOTAL SHEETS	70

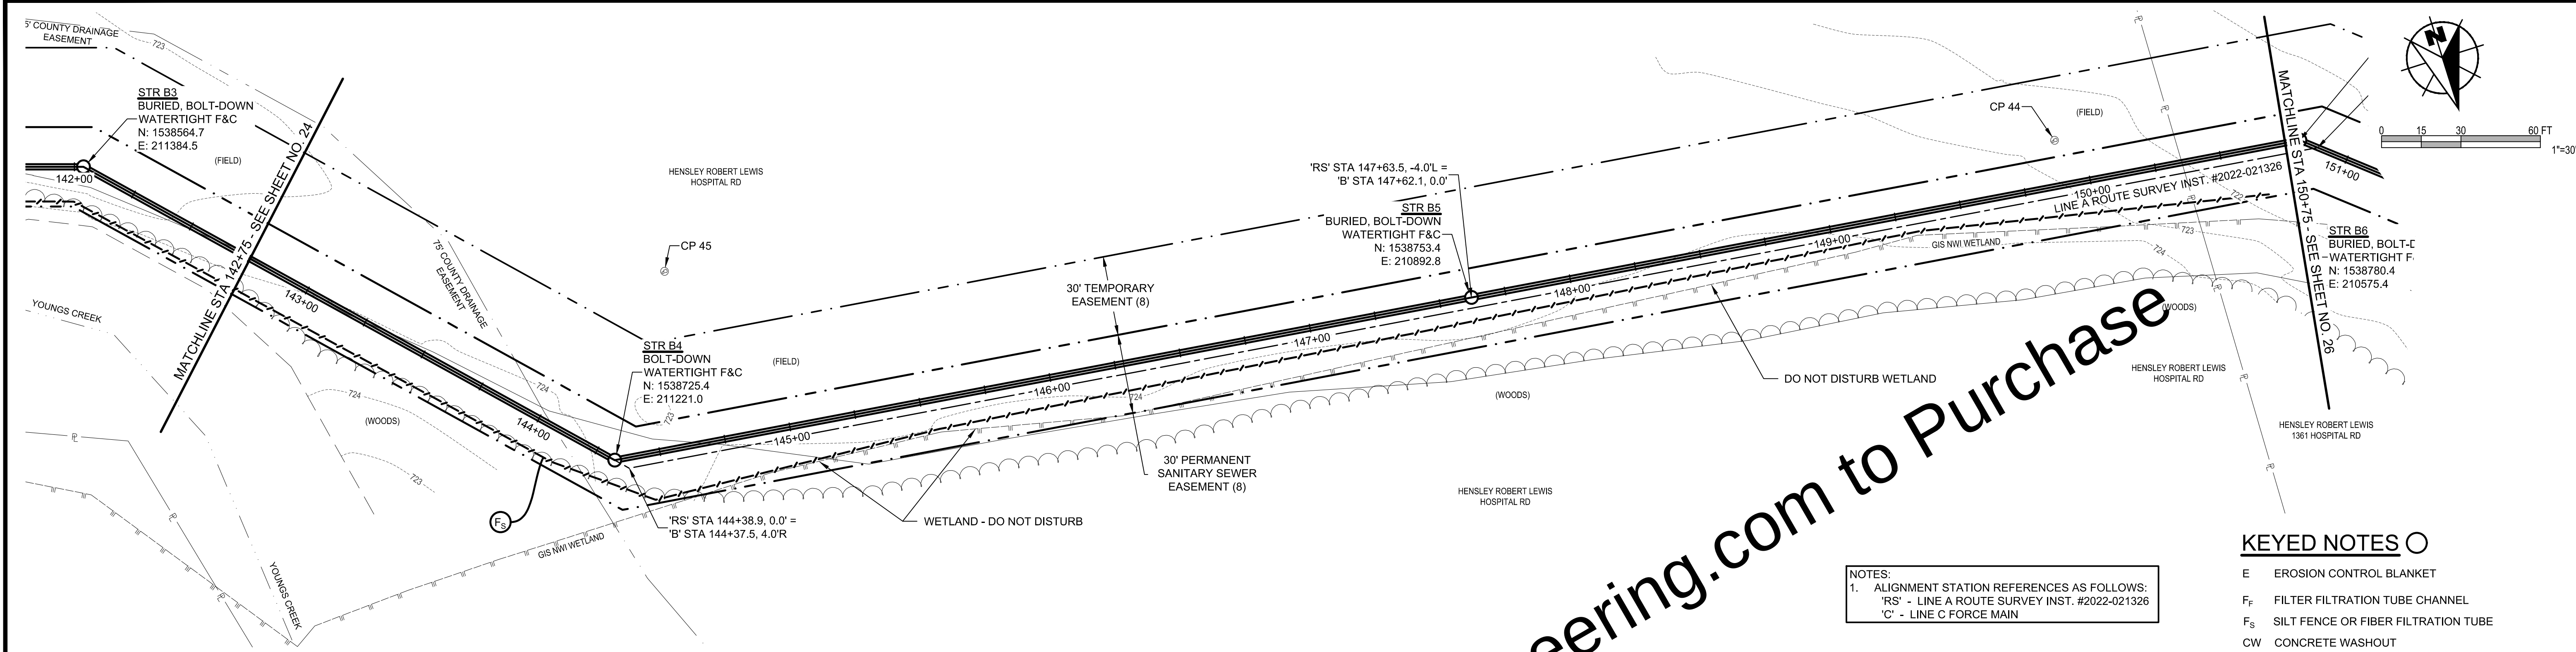

PLAN - LINE B
SCALE: 1" = 30'



PROFILE - LINE B
HORIZ SCALE: 1" = 30'
VERT SCALE: 1" = 5'

KEYED NOTES ○

- E EROSION CONTROL BLANKET
- F_F FILTER FILTRATION TUBE CHANNEL
- F_S SILT FENCE OR FIBER FILTRATION TUBE
- CW CONCRETE WASHOUT
- I INLET PROTECTION



NOTES:
1. ALIGNMENT STATION REFERENCES AS FOLLOWS:
'RS' - LINE A ROUTE SURVEY INST. #2022-021326
'C' - LINE C FORCE MAIN

SCALE VERIFICATION	DRAWN BY	MRE	NO.	DATE	INITIALS	REVISION DESCRIPTIONS
BAR IS ONE INCH LONG ON ORIGINAL DRAWING 	CHECKED BY	KMZ				
	APPROVED BY	GLR				
	ISSUE DATE					
	SEPTEMBER 2025					
	PROJECT NUMBER					
		231120-04-002				



WESTSIDE REGIONAL INTERCEPTOR & LIFT STATION - PHASE 2
CITY OF FRANKLIN, INDIANA
PLAN AND PROFILE - LINE B (142+75 TO 150+75)

SHEET NO.
25
TOTAL SHEETS
70

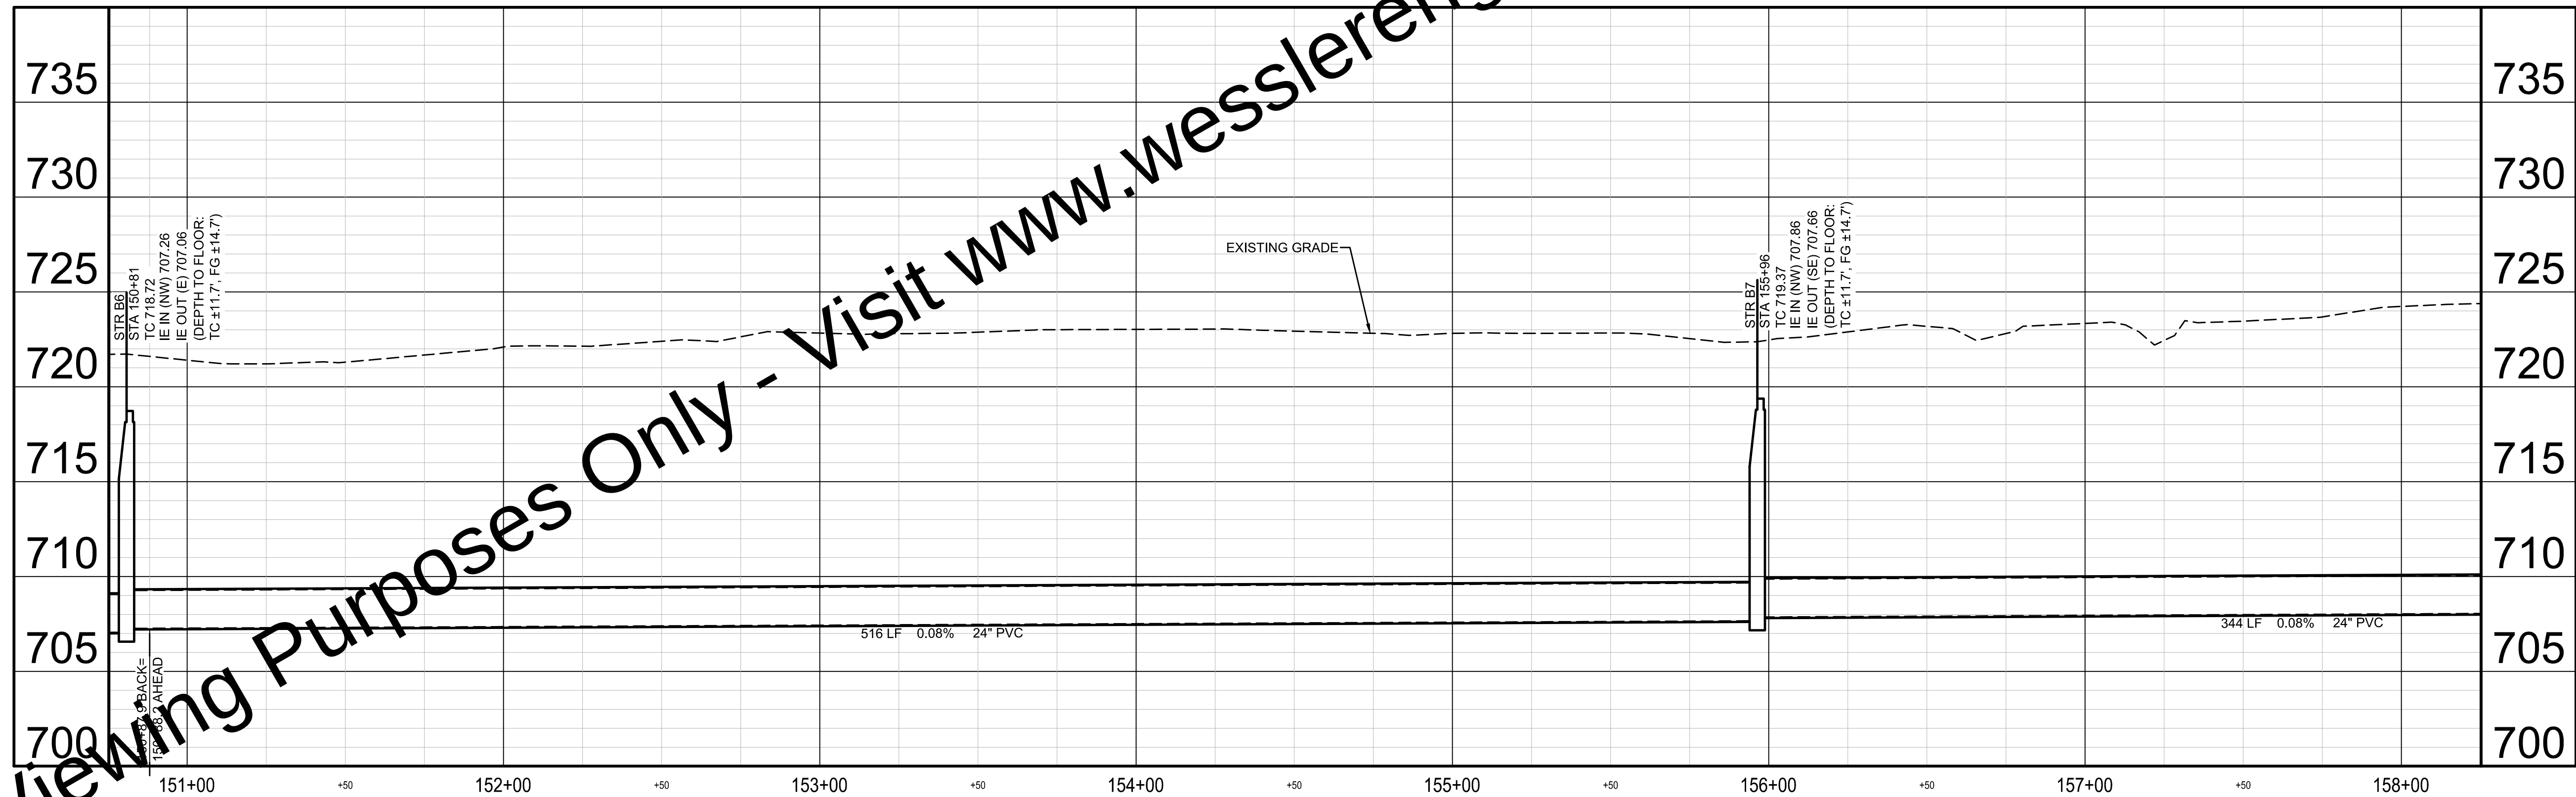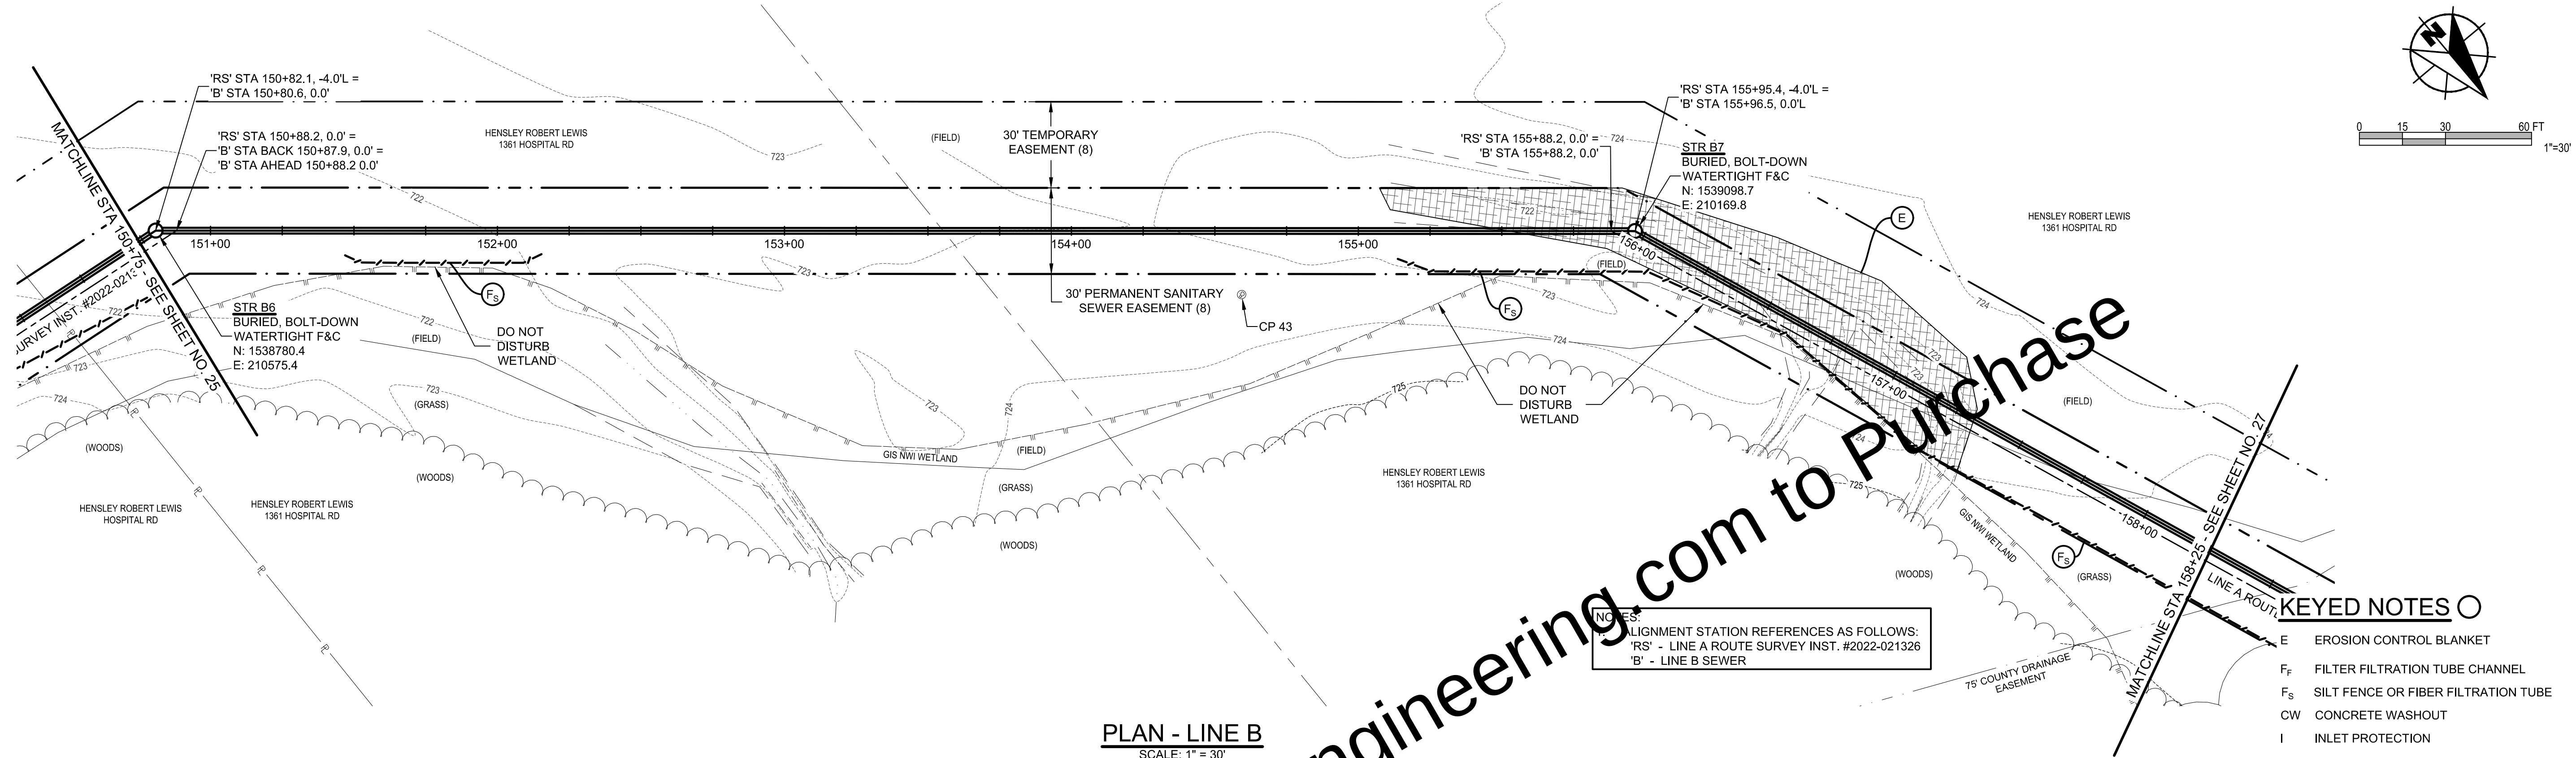


SCALE VERIFICATION	DRAWN BY	MRE	NO.	DATE	INITIALS	REVISION DESCRIPTIONS
BAR IS ONE INCH LONG ON ORIGINAL DRAWING 	CHECKED BY	KMZ				
	APPROVED BY	GLR				
	ISSUE DATE					
	SEPTEMBER 2025					
	PROJECT NUMBER					
		231120-04-002				




WESTSIDE REGIONAL INTERCEPTOR & LIFT STATION - PHASE 2
CITY OF FRANKLIN, INDIANA
PLAN AND PROFILE - LINE B (150+75 TO 158+25)

SHEET NO.
26
TOTAL SHEETS
70

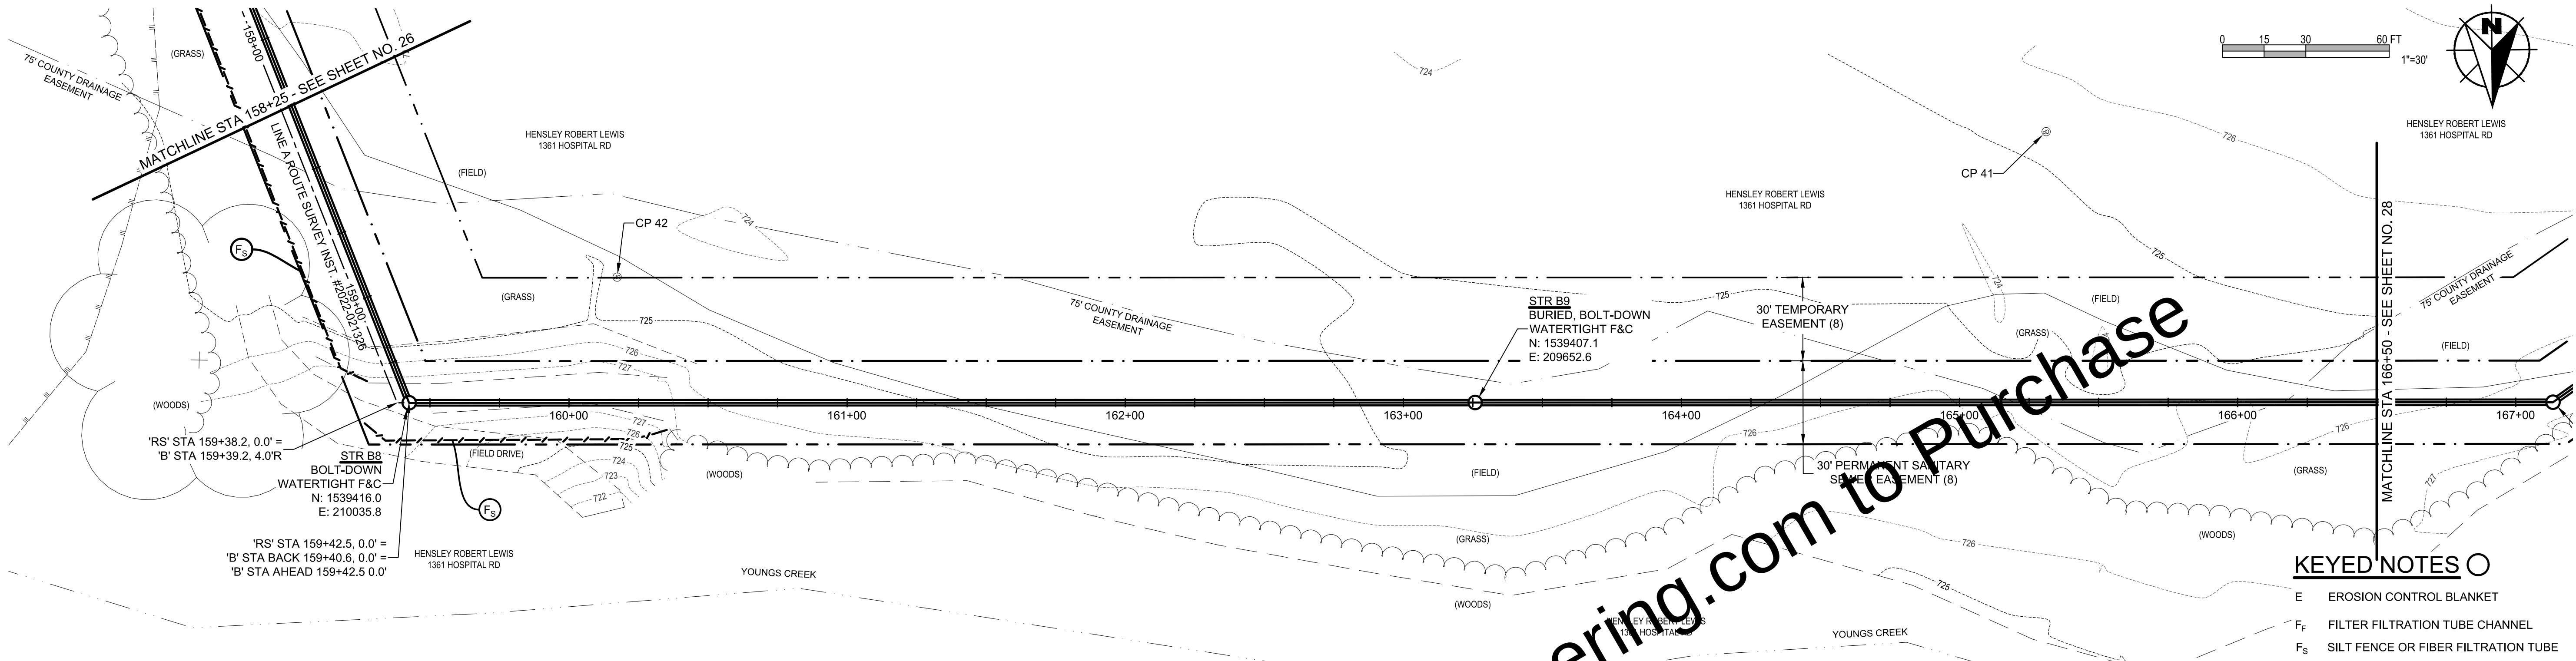

PLAN - LINE B
SCALE: 1" = 30'

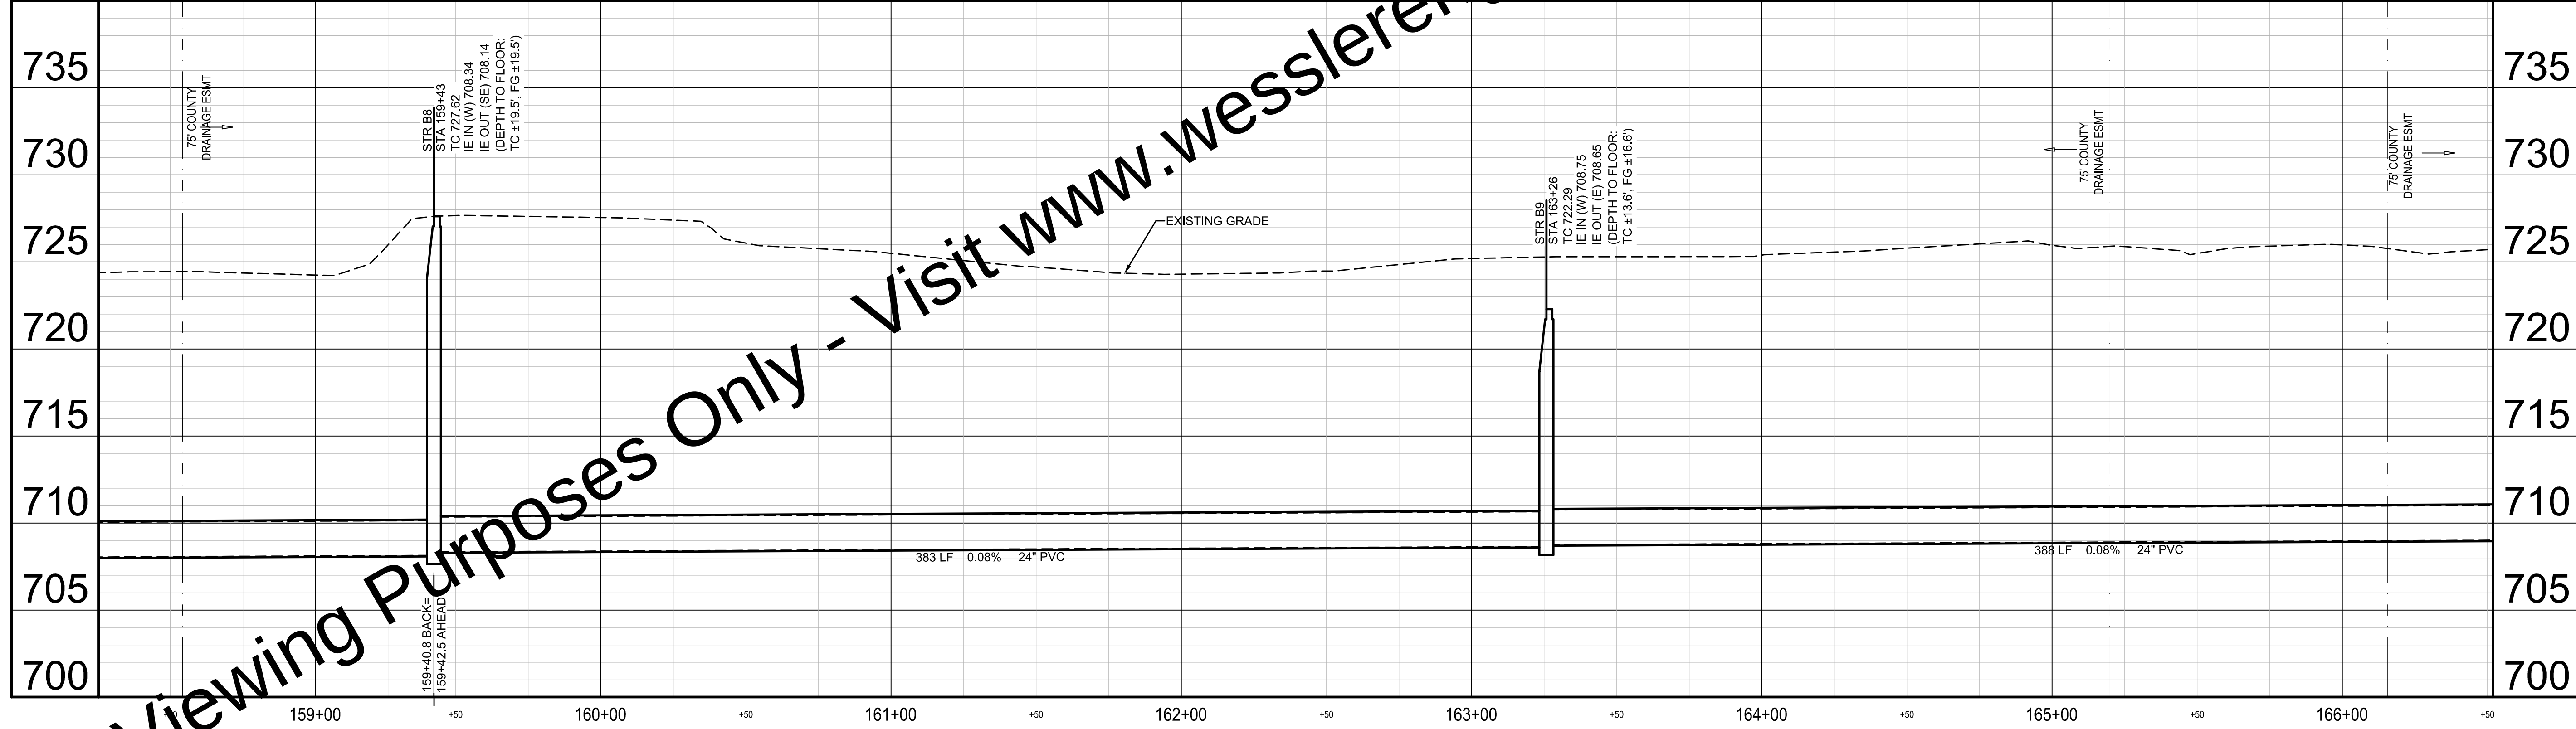

PROFILE - LINE B
HORIZ SCALE: 1" = 30'
VERT SCALE: 1" = 5'

KEYED NOTES

- E EROSION CONTROL BLANKET
- F_F FILTER FILTRATION TUBE CHANNEL
- F_S SILT FENCE OR FIBER FILTRATION TUBE
- CW CONCRETE WASHOUT
- I INLET PROTECTION

NOTES:
1. ALIGNMENT STATION REFERENCES AS FOLLOWS:
'RS' - LINE A ROUTE SURVEY INST. #2022-021326
'B' - LINE B SEWER


For Viewing Purposes Only - Visit www.wesslerengineering.com

SCALE VERIFICATION	DRAWN BY	MRE	NO.	DATE	INITIALS	REVISION DESCRIPTIONS
BAR IS ONE INCH LONG ON ORIGINAL DRAWING	CHECKED BY	KMZ				
	APPROVED BY	GLR				
	ISSUE DATE					
	SEPTEMBER 2025					
	PROJECT NUMBER					
	231120-04-002					



WESTSIDE REGIONAL INTERCEPTOR & LIFT STATION - PHASE 2
CITY OF FRANKLIN, INDIANA
PLAN AND PROFILE - LINE B (158+25 TO 166+50)


SHEET NO.
27
TOTAL SHEETS
70

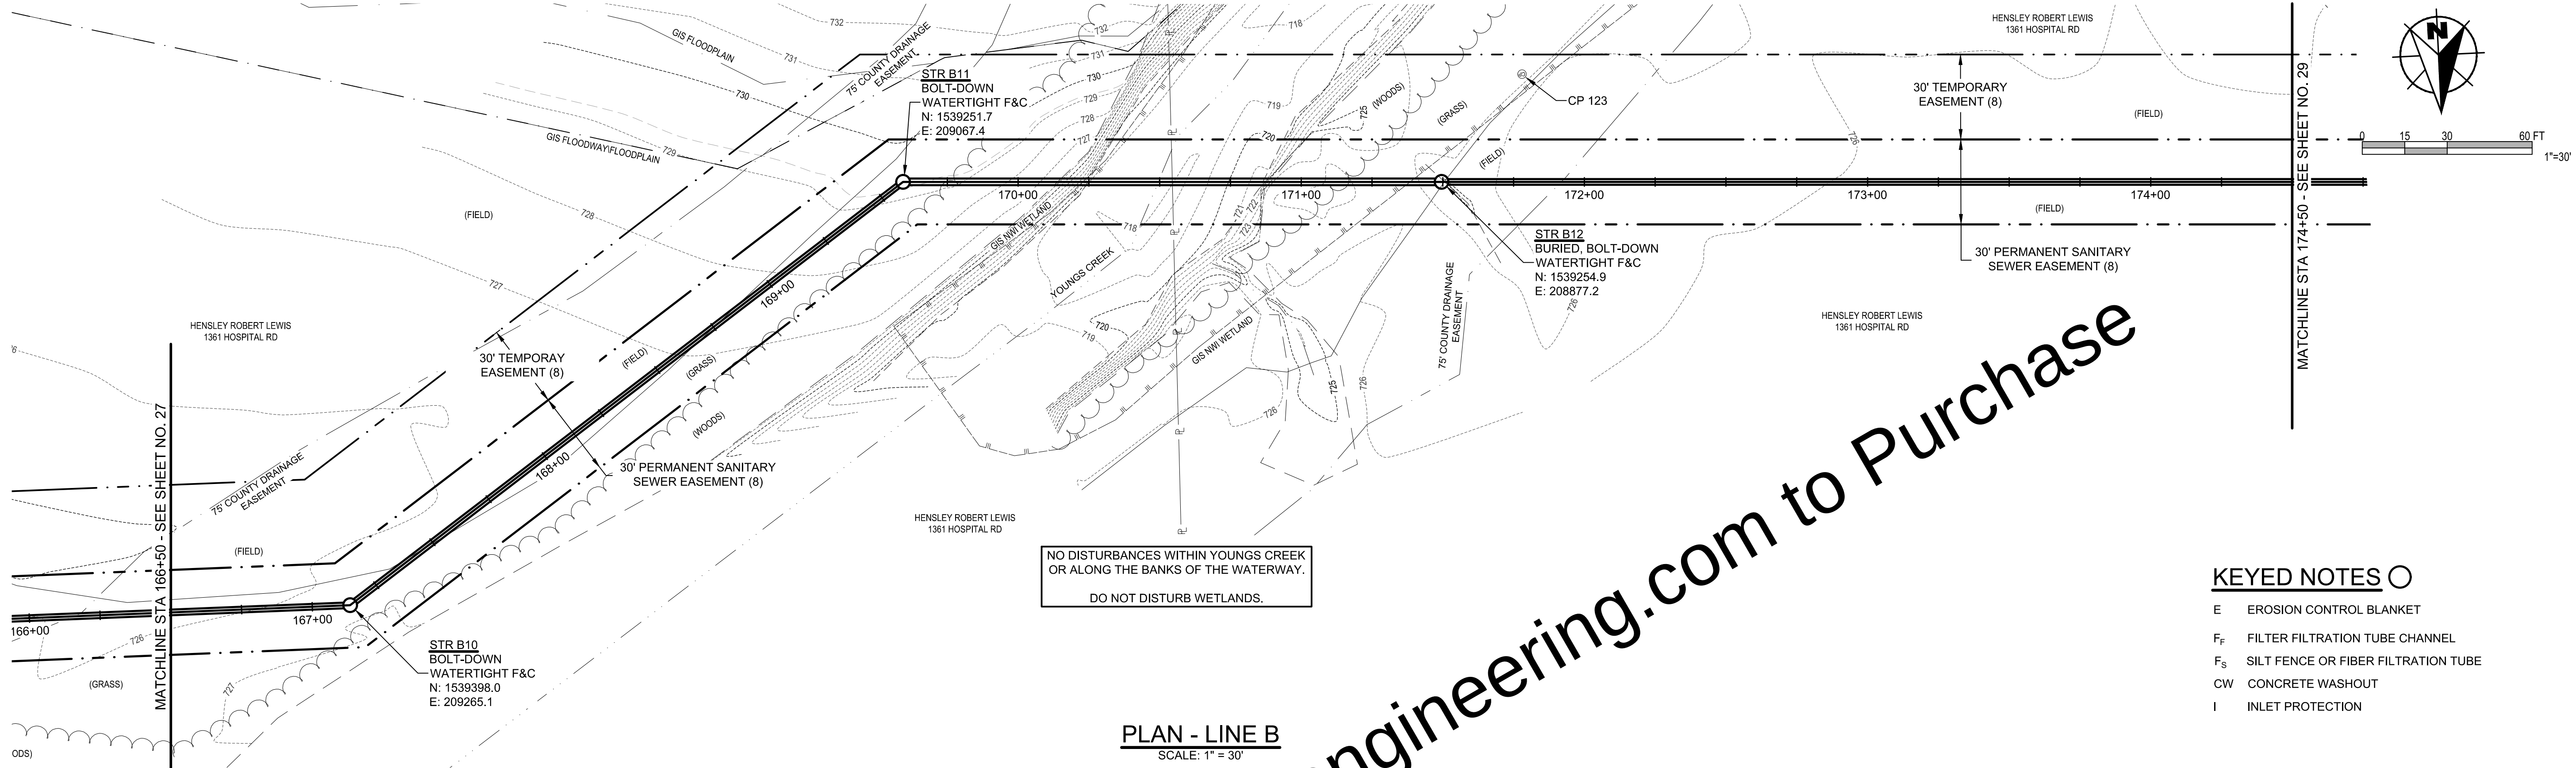

PLAN - LINE B
SCALE: 1" = 30'

KEYED NOTES ○

- E EROSION CONTROL BLANKET
- F_F FILTER FILTRATION TUBE CHANNEL
- F_S SILT FENCE OR FIBER FILTRATION TUBE
- CW CONCRETE WASHOUT
- I INLET PROTECTION

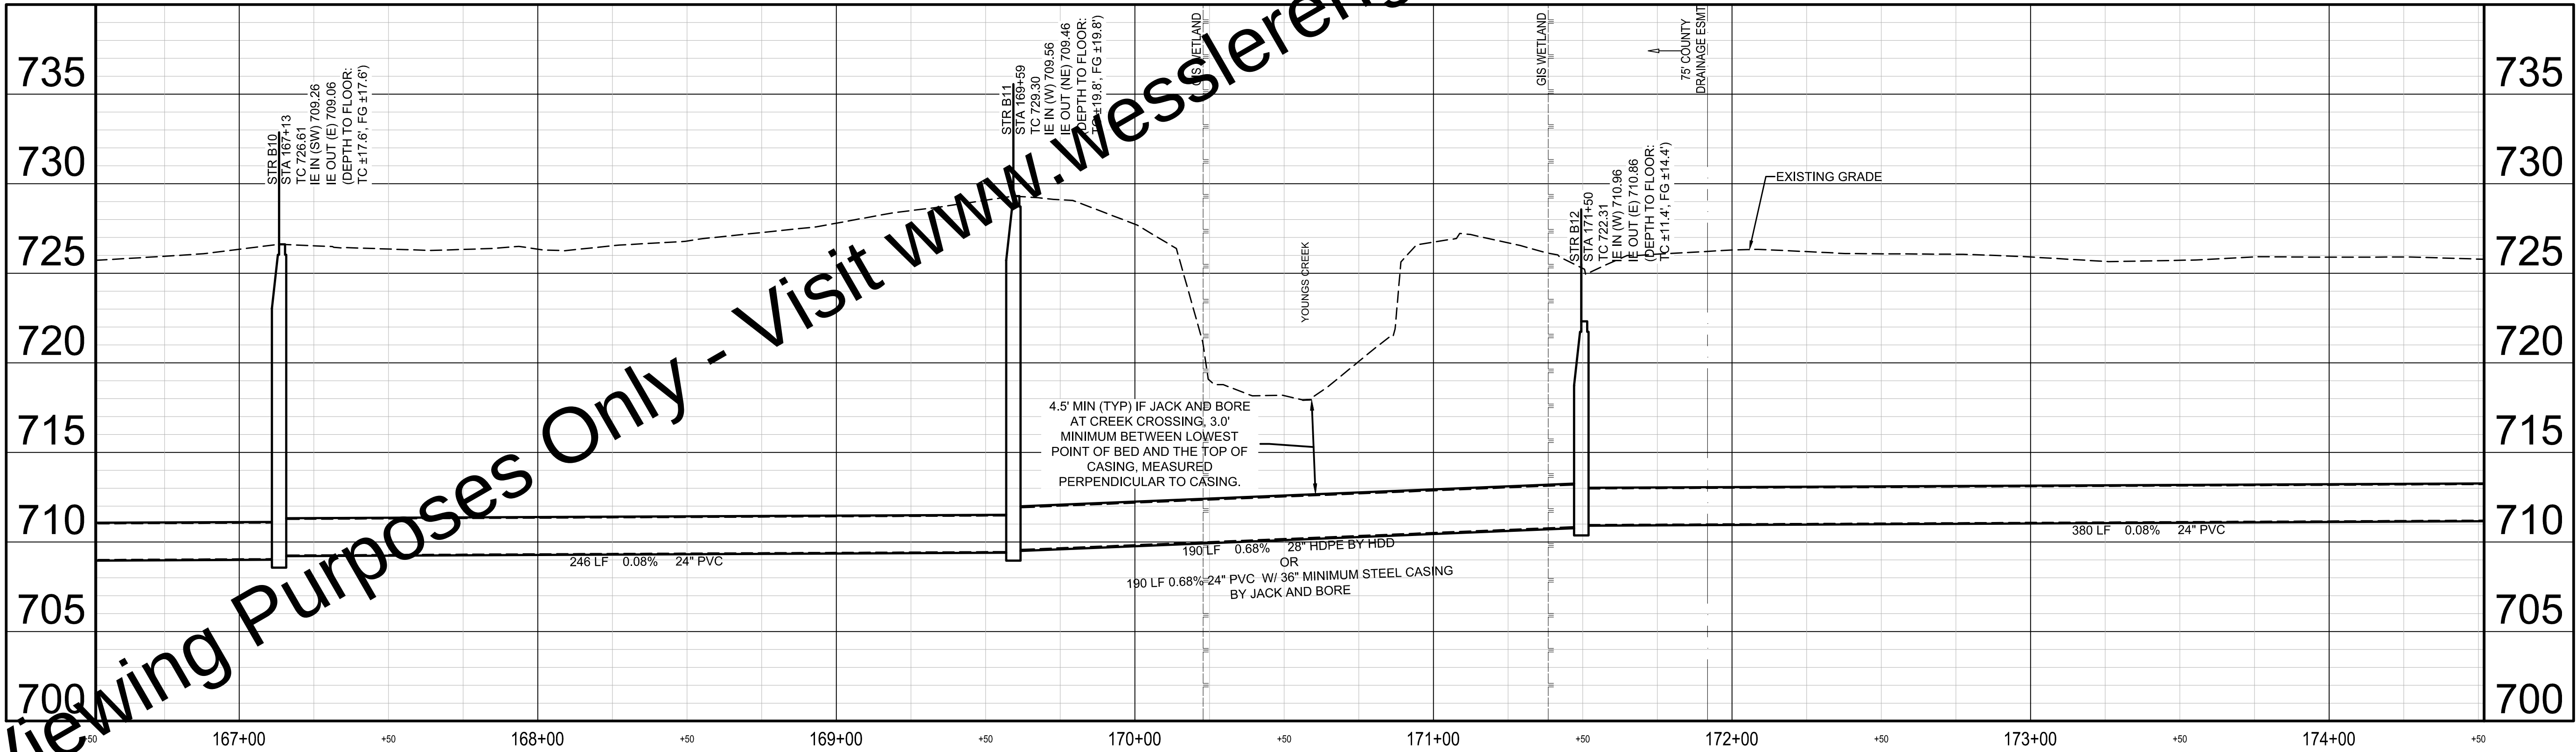


PROFILE - LINE B
HORIZ SCALE: 1" = 30'
VERT SCALE: 1" = 5'

SCALE VERIFICATION	DRAWN BY	MRE	NO.	DATE	INITIALS	REVISION DESCRIPTIONS
BAR IS ONE INCH LONG ON ORIGINAL DRAWING	CHECKED BY	KMZ				
	APPROVED BY	GLR				
	ISSUE DATE					
	SEPTEMBER 2025					
	PROJECT NUMBER					
		231120-04-002				



WESTSIDE REGIONAL INTERCEPTOR & LIFT STATION - PHASE 2
CITY OF FRANKLIN, INDIANA
PLAN AND PROFILE - LINE B
(166+50 TO 174+50)


SHEET NO.
28
TOTAL SHEETS
70

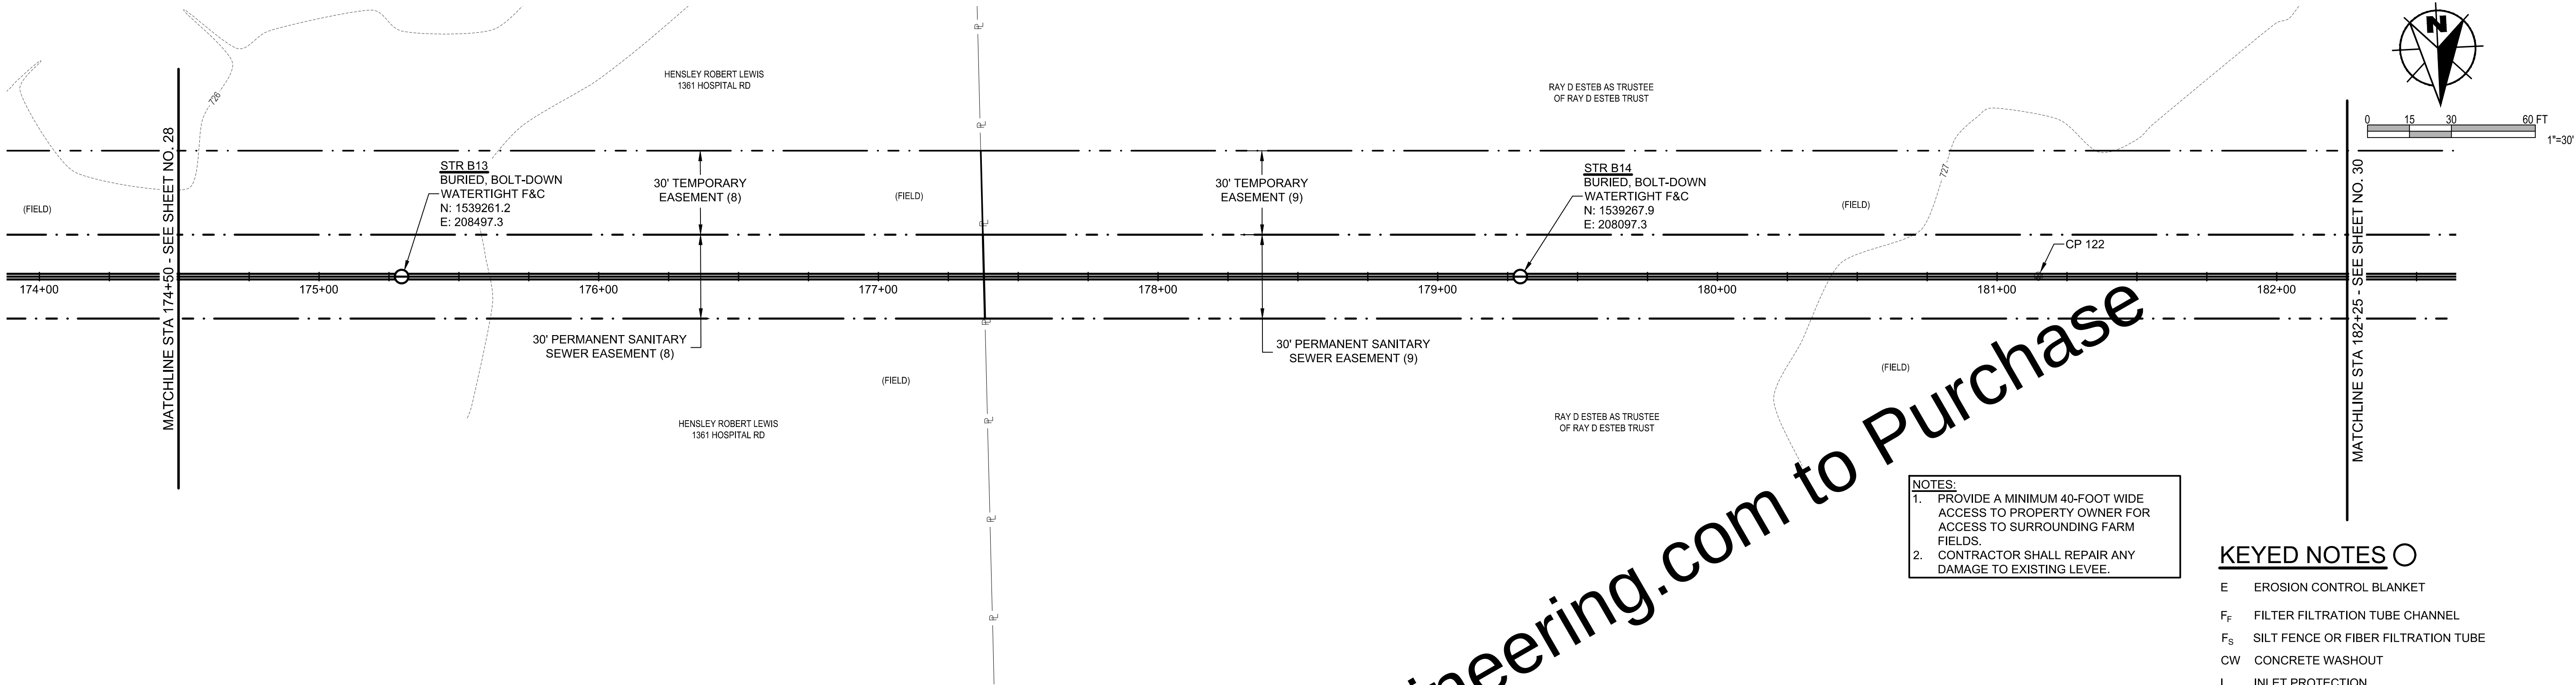

- NOTES:
1. PROVIDE A MINIMUM 40-FOOT WIDE ACCESS TO PROPERTY OWNER FOR ACCESS TO SURROUNDING FARM FIELDS.
 2. CONTRACTOR SHALL REPAIR ANY DAMAGE TO EXISTING LEVEE.

- KEYED NOTES ○
- E EROSION CONTROL BLANKET
 - F_F FILTER FILTRATION TUBE CHANNEL
 - F_S SILT FENCE OR FIBER FILTRATION TUBE
 - CW CONCRETE WASHOUT
 - I INLET PROTECTION

PLAN - LINE B
SCALE: 1" = 30'

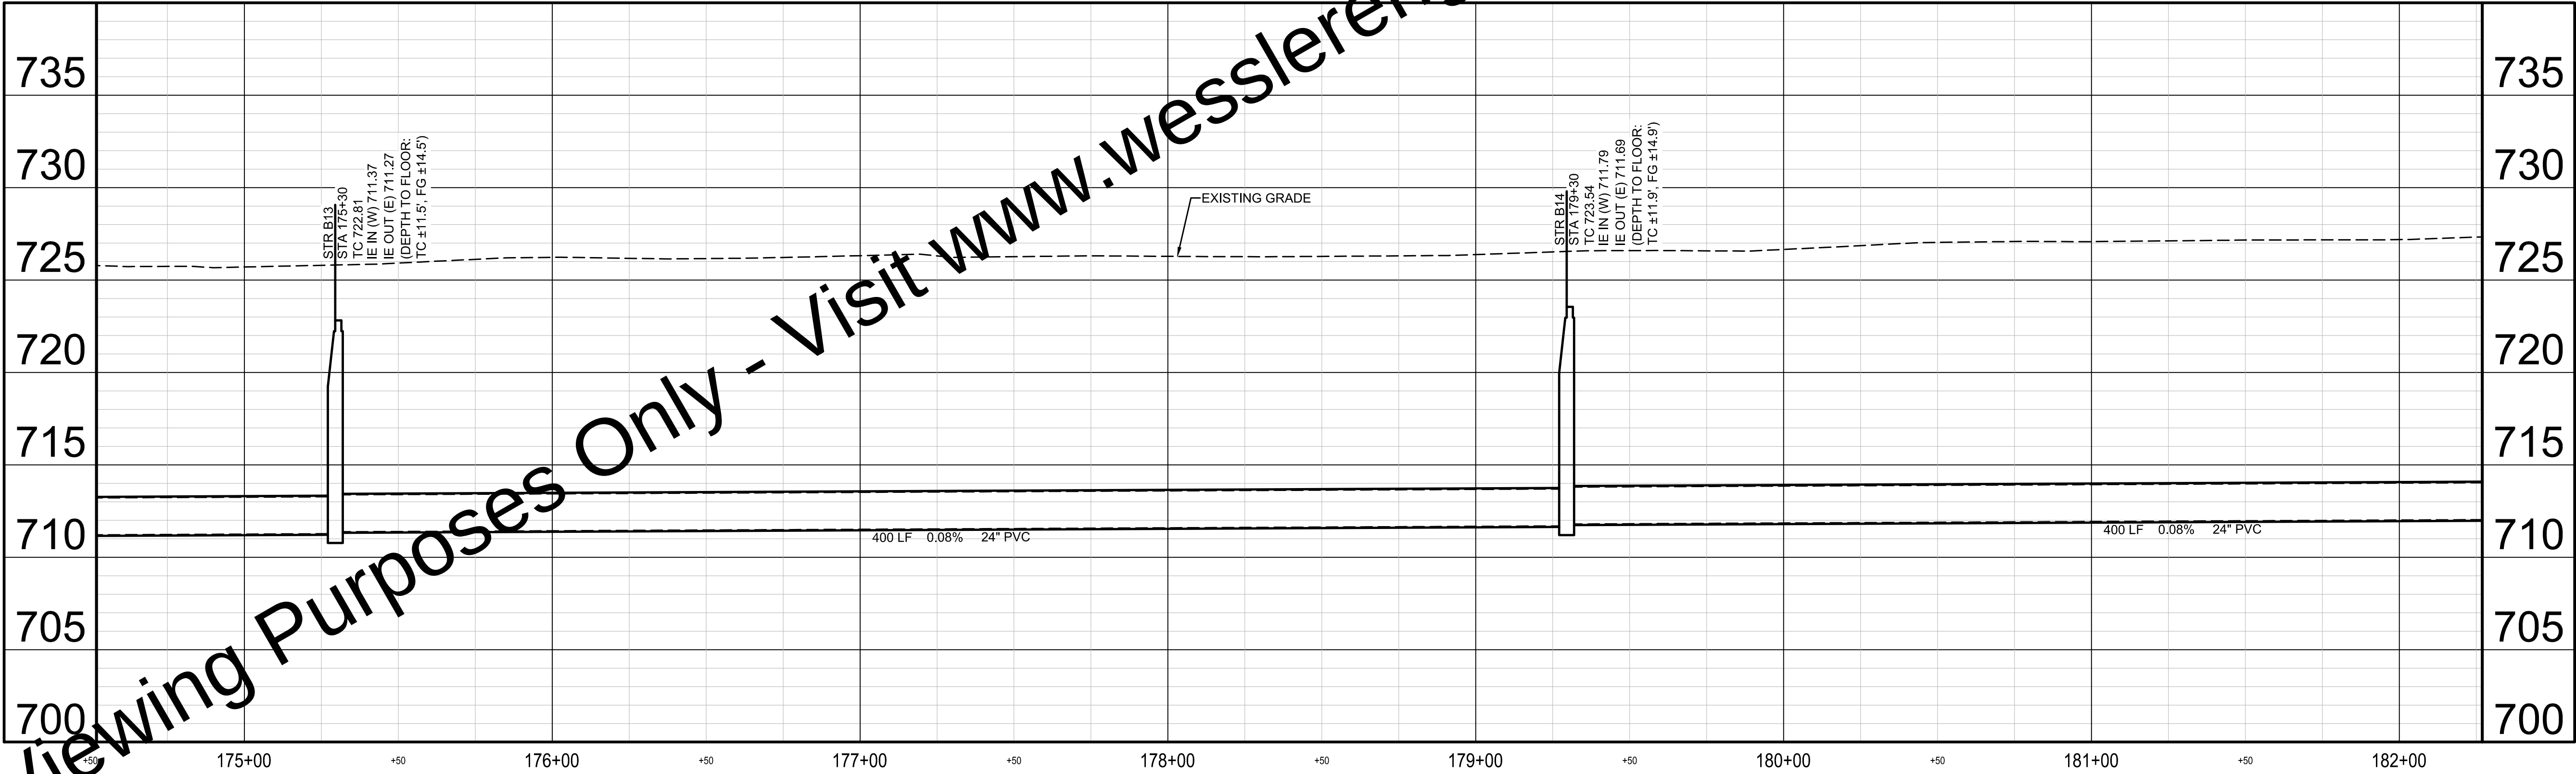

PROFILE - LINE B
HORIZ SCALE: 1" = 30'
VERT SCALE: 1" = 5'

SCALE VERIFICATION BAR IS ONE INCH LONG ON ORIGINAL DRAWING 	DRAWN BY	MRE	NO.	DATE	INITIALS	REVISION DESCRIPTIONS
	CHECKED BY	KMZ				
	APPROVED BY	GLR				
	ISSUE DATE					
	SEPTEMBER 2025					
	PROJECT NUMBER					
	231120-04-002					



WESTSIDE REGIONAL INTERCEPTOR & LIFT STATION - PHASE 2

CITY OF FRANKLIN, INDIANA

**PLAN AND PROFILE - LINE B
(174+50 TO 182+25)**


SHEET NO.

29

TOTAL SHEETS

70


Drawing: J:\Franklin\Projects\231120 Franklin Westside Interceptor\CAD\DWG\Sheets\231120-PP-B1.dwg | Layout: B8 | Plotlet: 08/18/25 @ 0:15:26 | LastSavedBy: MasonF

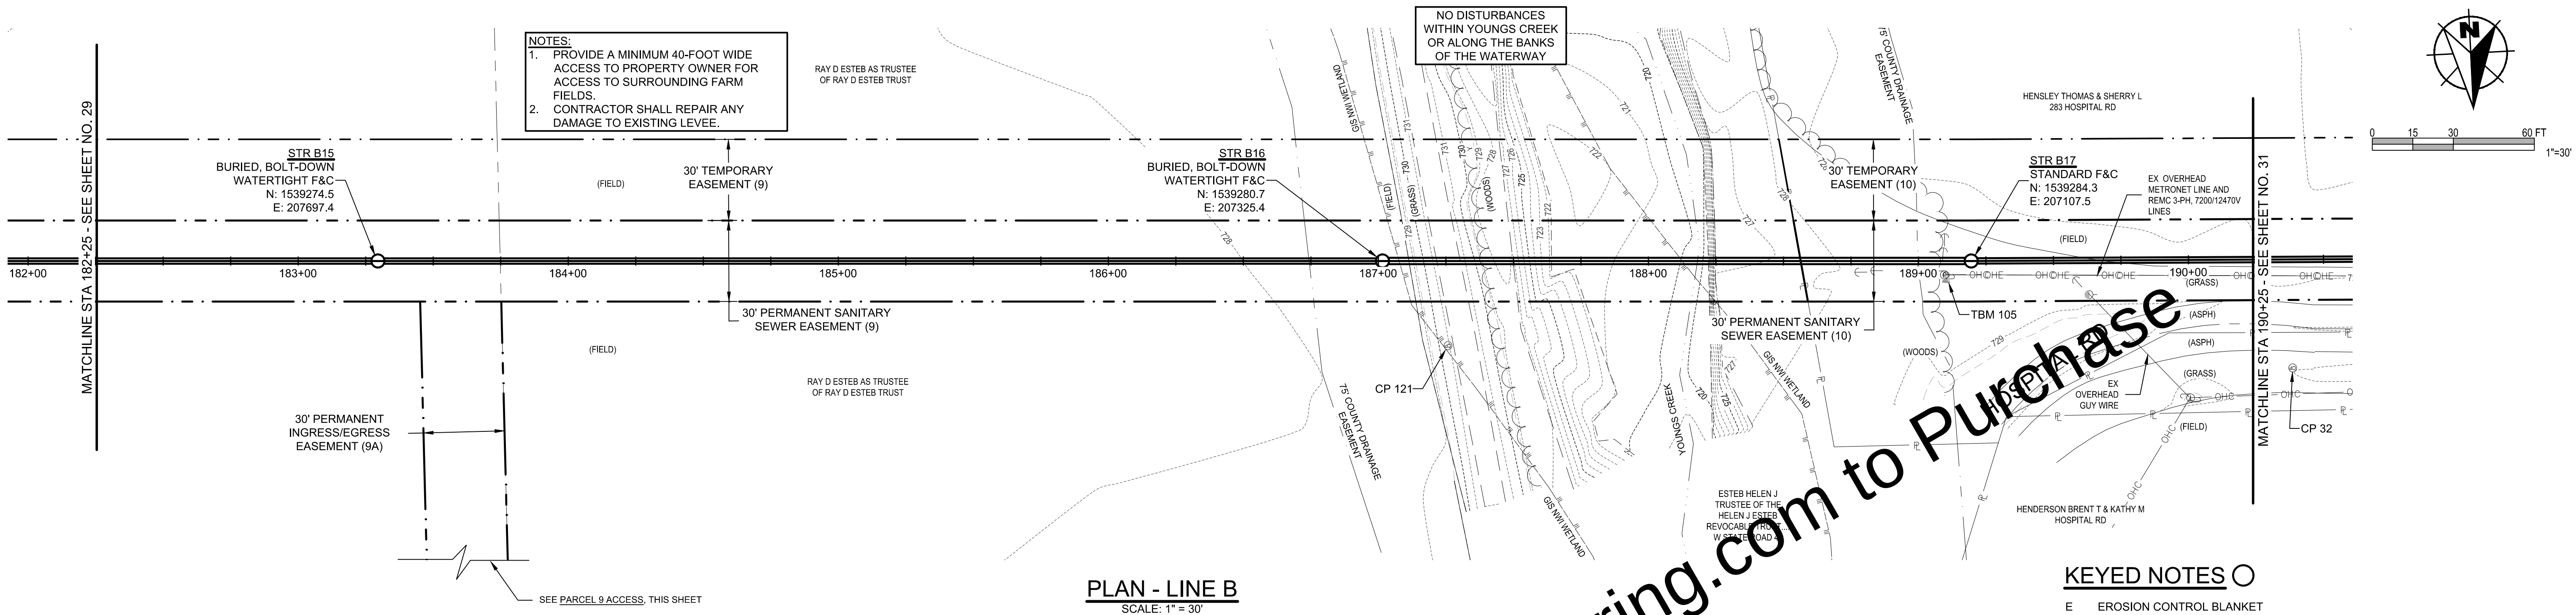


PLAN - LINE B
SCALE: 1" = 30'

KEYED NOTES ○

- E EROSION CONTROL BLANKET
- F_F FILTER FILTRATION TUBE CHANNEL
- F_S SILT FENCE OR FIBER FILTRATION TUBE
- CW CONCRETE WASHOUT
- I INLET PROTECTION

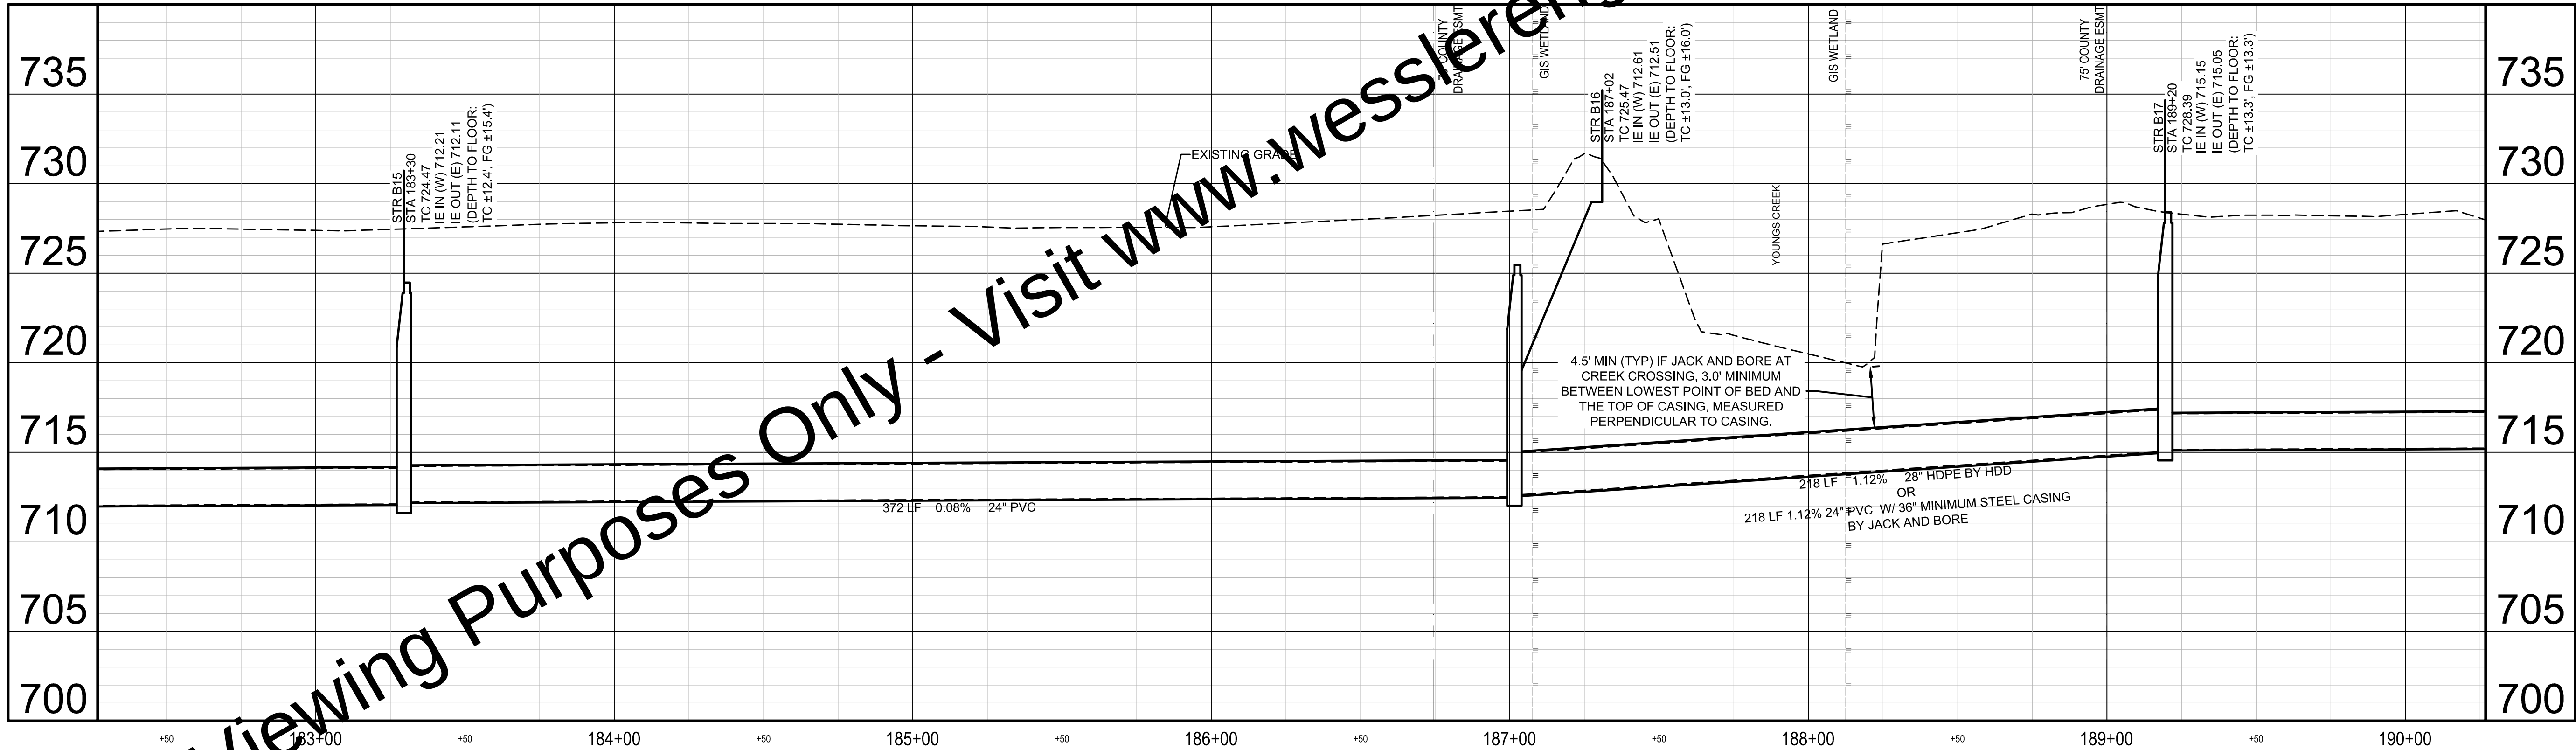

PROFILE - LINE B
HORIZ SCALE: 1" = 30'
VERT SCALE: 1" = 5'

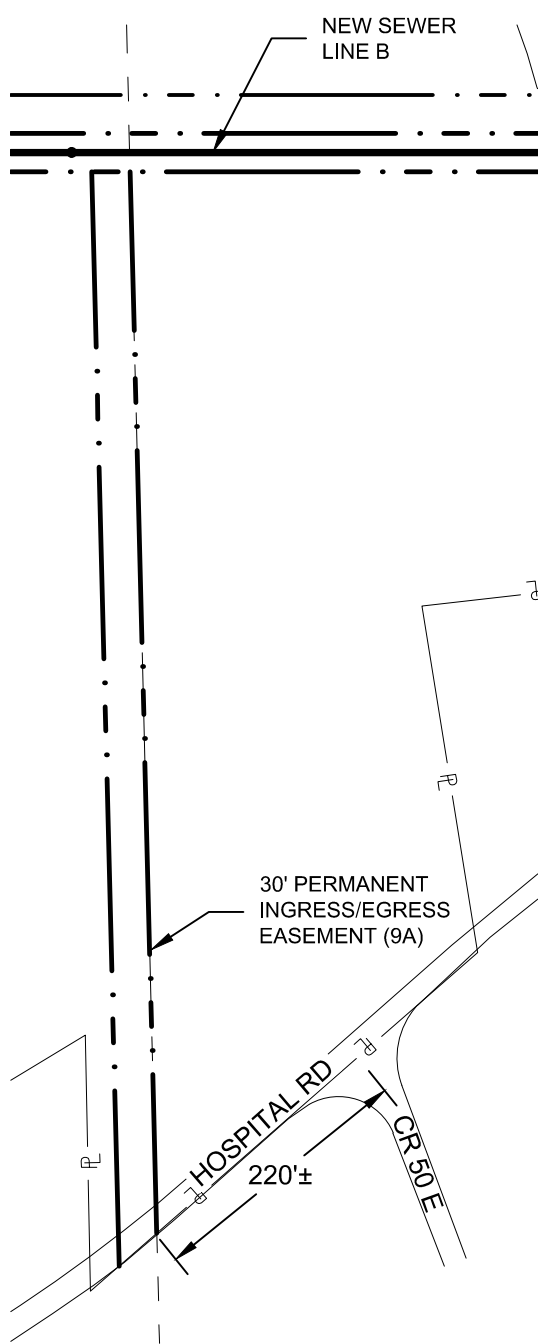


PARCEL 9 ACCESS
SCALE: 1" = 100'

SCALE VERIFICATION	DRAWN BY	MRE	NO.	DATE	INITIALS	REVISION DESCRIPTIONS
BAR IS ONE INCH LONG ON ORIGINAL DRAWING 	CHECKED BY	KMZ				
	APPROVED BY	GLR				
	ISSUE DATE					
	SEPTEMBER 2025					
	PROJECT NUMBER					
		231120-04-002				




WESTSIDE REGIONAL INTERCEPTOR & LIFT STATION - PHASE 2
CITY OF FRANKLIN, INDIANA
**PLAN AND PROFILE - LINE B
(182+25 TO 190+25)**

SHEET NO.
30
TOTAL SHEETS
70

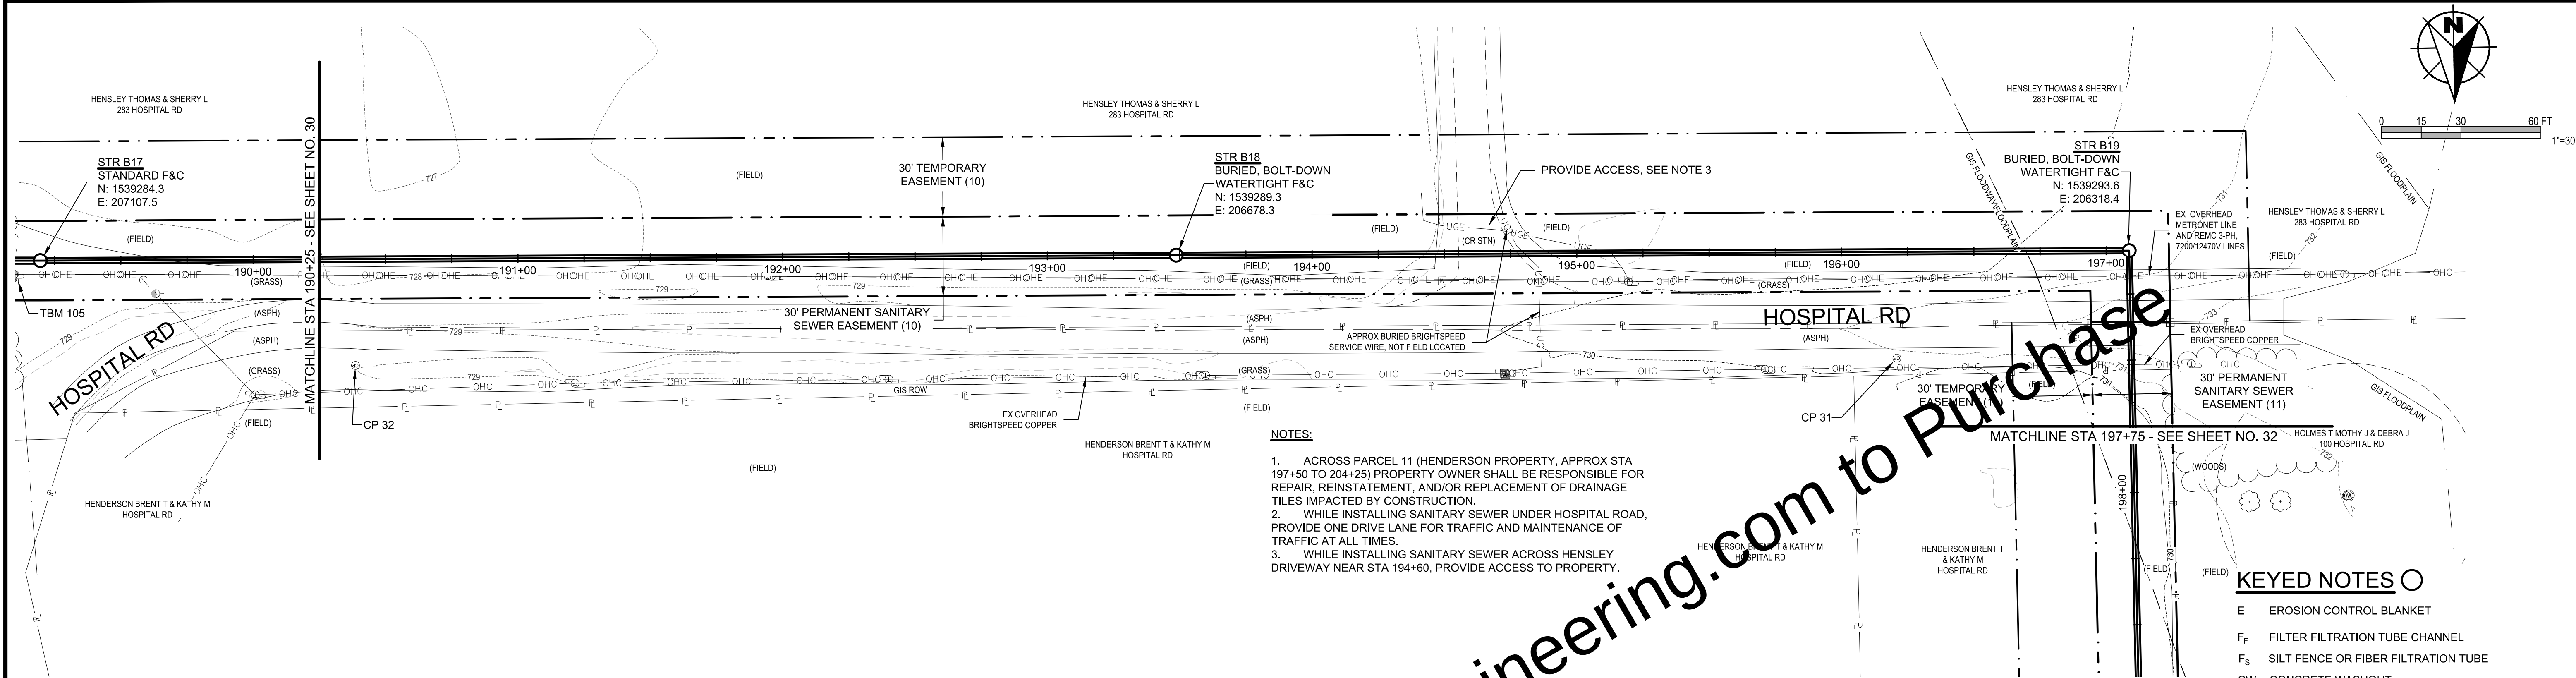

PLAN - LINE B
SCALE: 1" = 30'

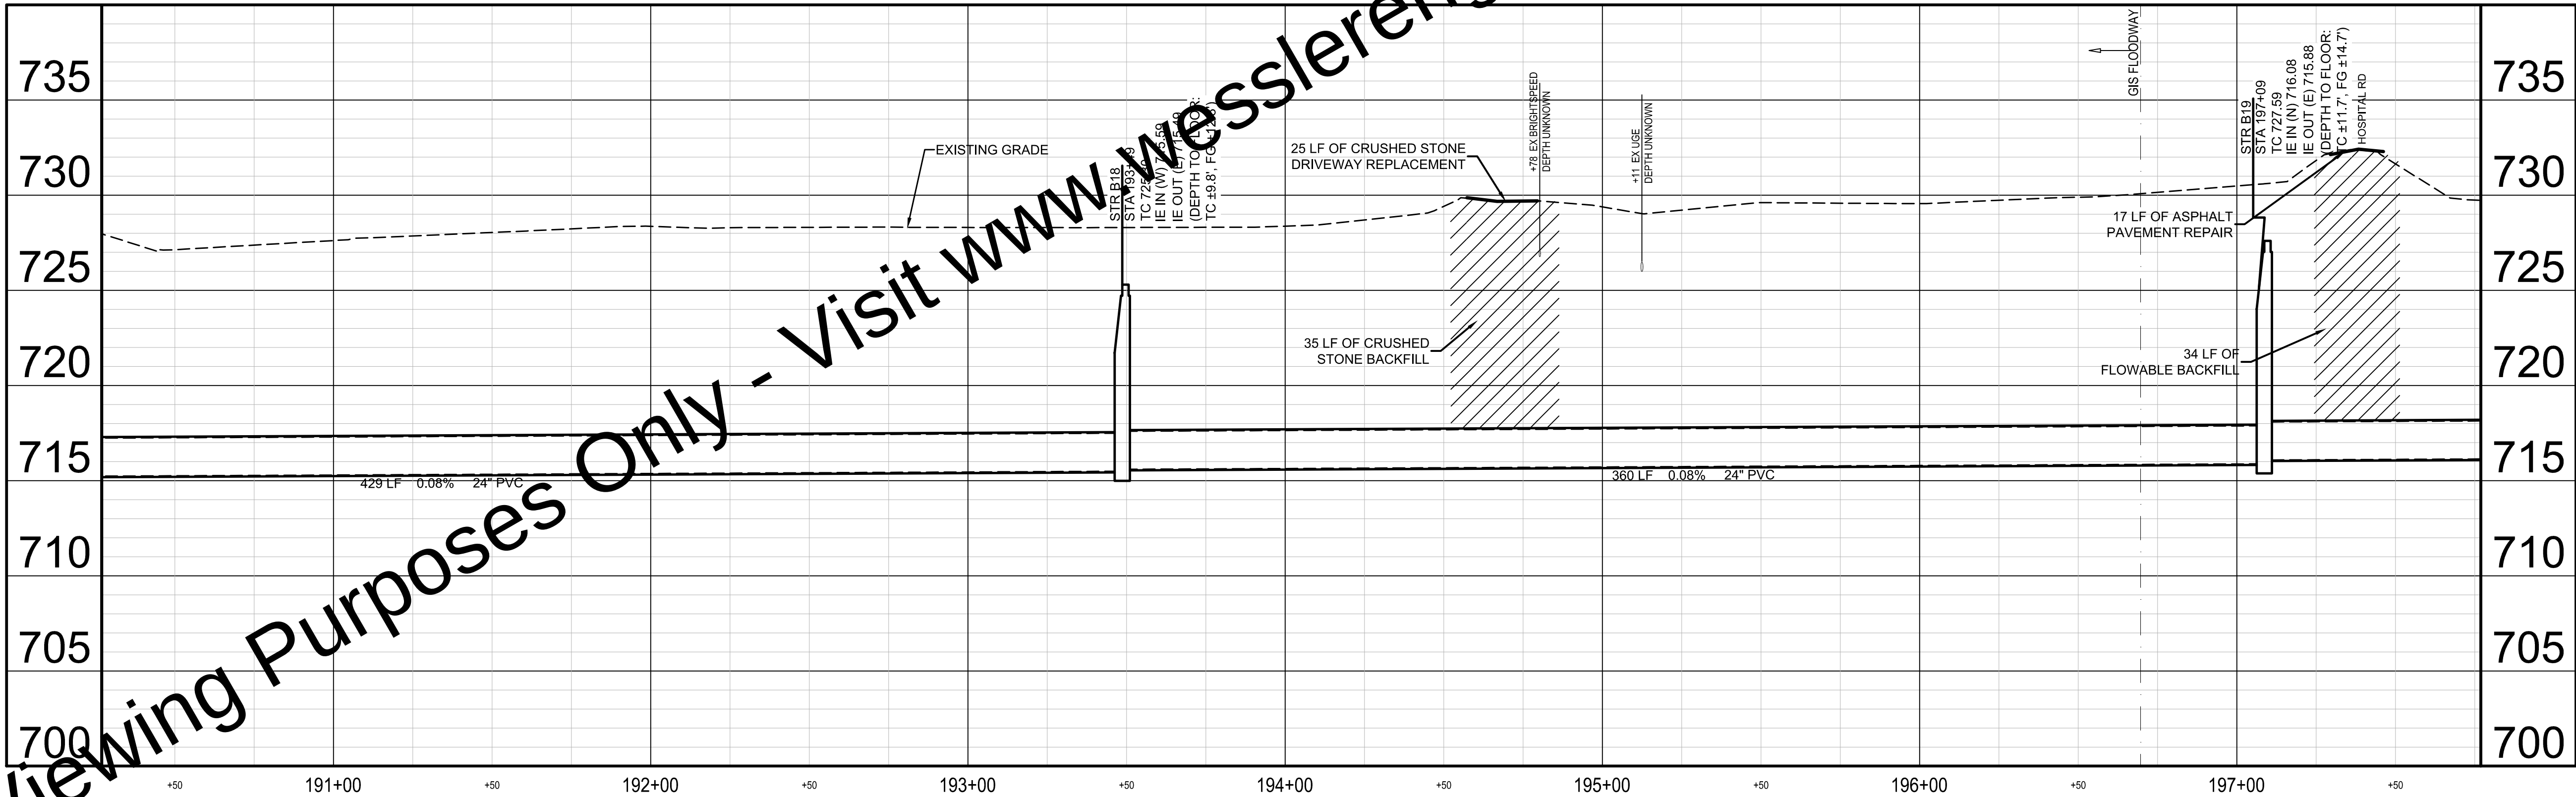


PROFILE - LINE B
HORIZ SCALE: 1" = 30'
VERT SCALE: 1" = 5'

SCALE VERIFICATION	DRAWN BY	MRE	NO.	DATE	INITIALS	REVISION DESCRIPTIONS
	CHECKED BY	KMZ				
BAR IS ONE INCH LONG ON ORIGINAL DRAWING	APPROVED BY	GLR				
	ISSUE DATE	SEPTEMBER 2025				
	PROJECT NUMBER	231120-04-002				



WESTSIDE REGIONAL INTERCEPTOR & LIFT STATION - PHASE 2	
CITY OF FRANKLIN, INDIANA	
PLAN AND PROFILE - LINE B (190+25 TO 197+75)	

SHEET NO.	31
TOTAL SHEETS	70

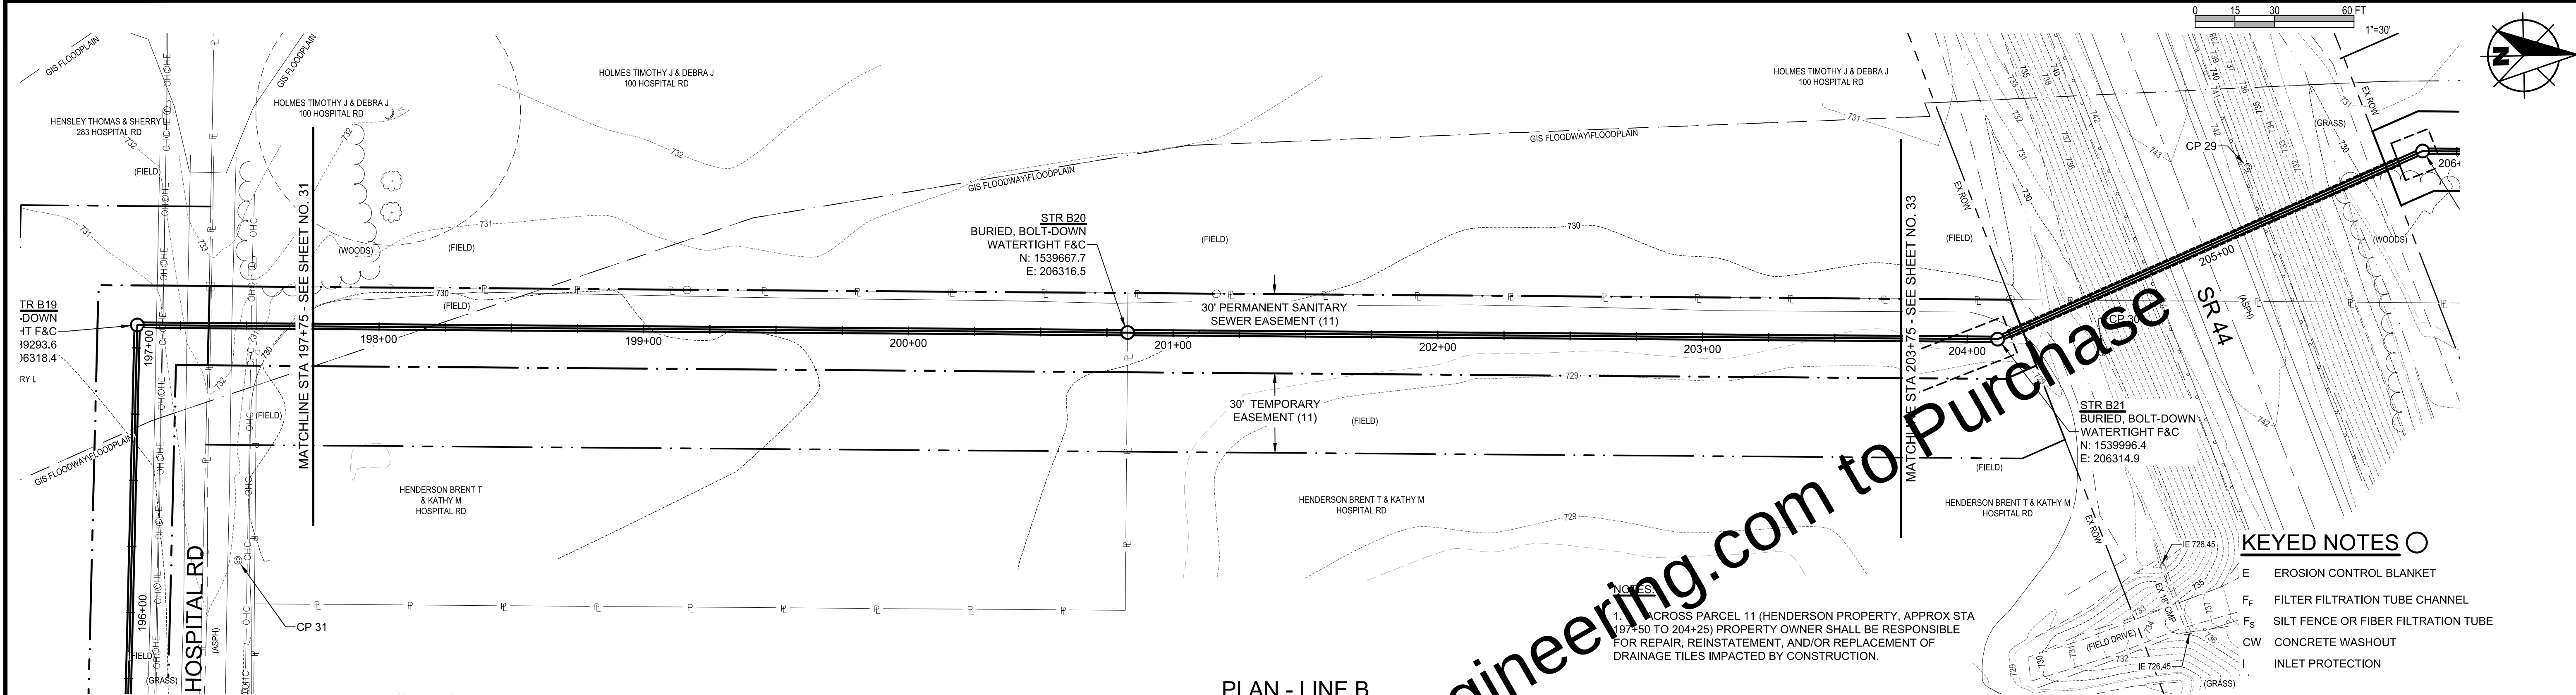

PLAN - LINE B
SCALE: 1" = 30'



PROFILE - LINE B
HORIZ SCALE: 1" = 30'
VERT SCALE: 1" = 5'

KEYED NOTES ○

- E EROSION CONTROL BLANKET
- F_F FILTER FILTRATION TUBE CHANNEL
- F_S SILT FENCE OR FIBER FILTRATION TUBE
- CW CONCRETE WASHOUT
- I INLET PROTECTION


1. ACROSS PARCEL 11 (HENDERSON PROPERTY, APPROX STA 197+50 TO 204+25) PROPERTY OWNER SHALL BE RESPONSIBLE FOR REPAIR, REINSTATEMENT, AND/OR REPLACEMENT OF DRAINAGE TILES IMPACTED BY CONSTRUCTION.

SCALE VERIFICATION	DRAWN BY	MRE	NO.	DATE	INITIALS	REVISION DESCRIPTIONS
BAR IS ONE INCH LONG ON ORIGINAL DRAWING	CHECKED BY	KMZ				
	APPROVED BY	GLR				
	ISSUE DATE					
	SEPTEMBER 2025					
	PROJECT NUMBER					
	231120-04-002					



WESTSIDE REGIONAL INTERCEPTOR & LIFT STATION - PHASE 2
CITY OF FRANKLIN, INDIANA
PLAN AND PROFILE - LINE B (197+75 TO 203+75)

SHEET NO.
32
TOTAL SHEETS
70

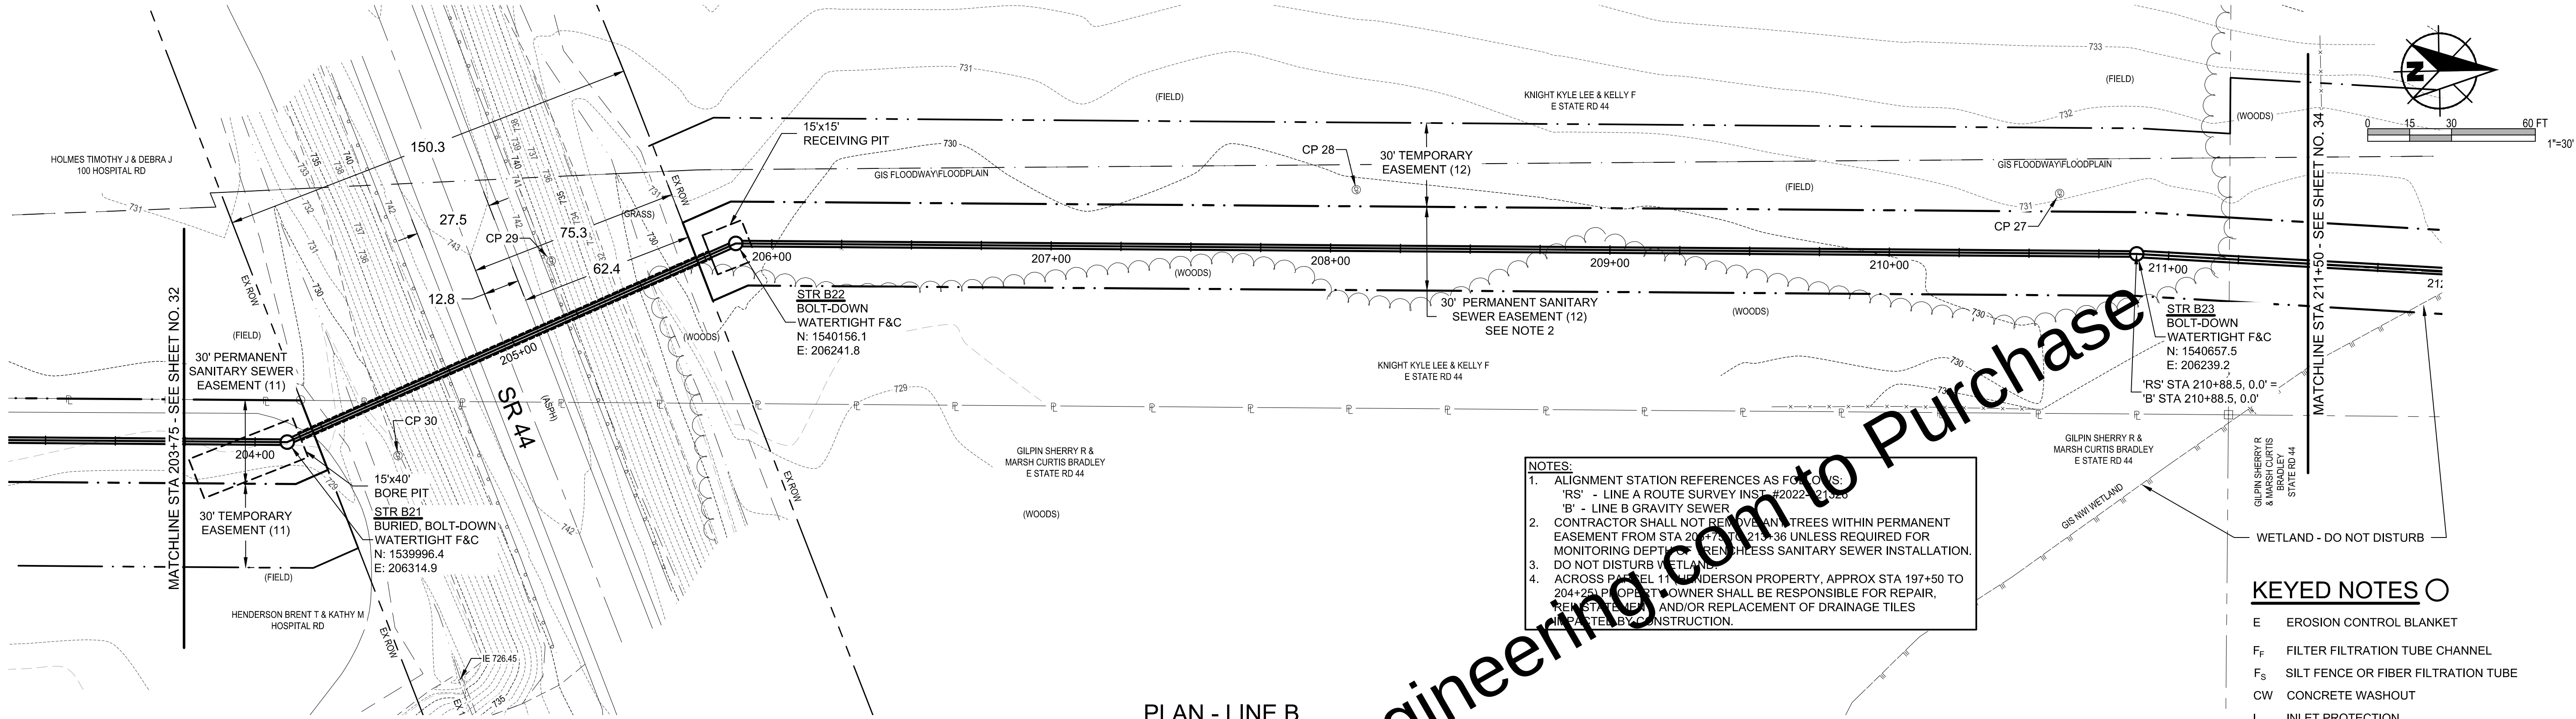

PLAN - LINE B
SCALE: 1" = 30'





PROFILE - LINE B
HORIZ SCALE: 1" = 30'
VERT SCALE: 1" = 5'

SCALE VERIFICATION BAR IS ONE INCH LONG ON ORIGINAL DRAWING	DRAWN BY	MRE	NO.	DATE	INITIALS	REVISION DESCRIPTIONS
	CHECKED BY	KMZ				
	APPROVED BY	GLR				
	ISSUE DATE	SEPTEMBER 2025				
	PROJECT NUMBER	231120-04-002				



WESTSIDE REGIONAL INTERCEPTOR & LIFT STATION - PHASE 2
CITY OF FRANKLIN, INDIANA
**PLAN AND PROFILE - LINE B
(203+75 TO 211+50)**

SHEET NO.
33
TOTAL SHEETS
70

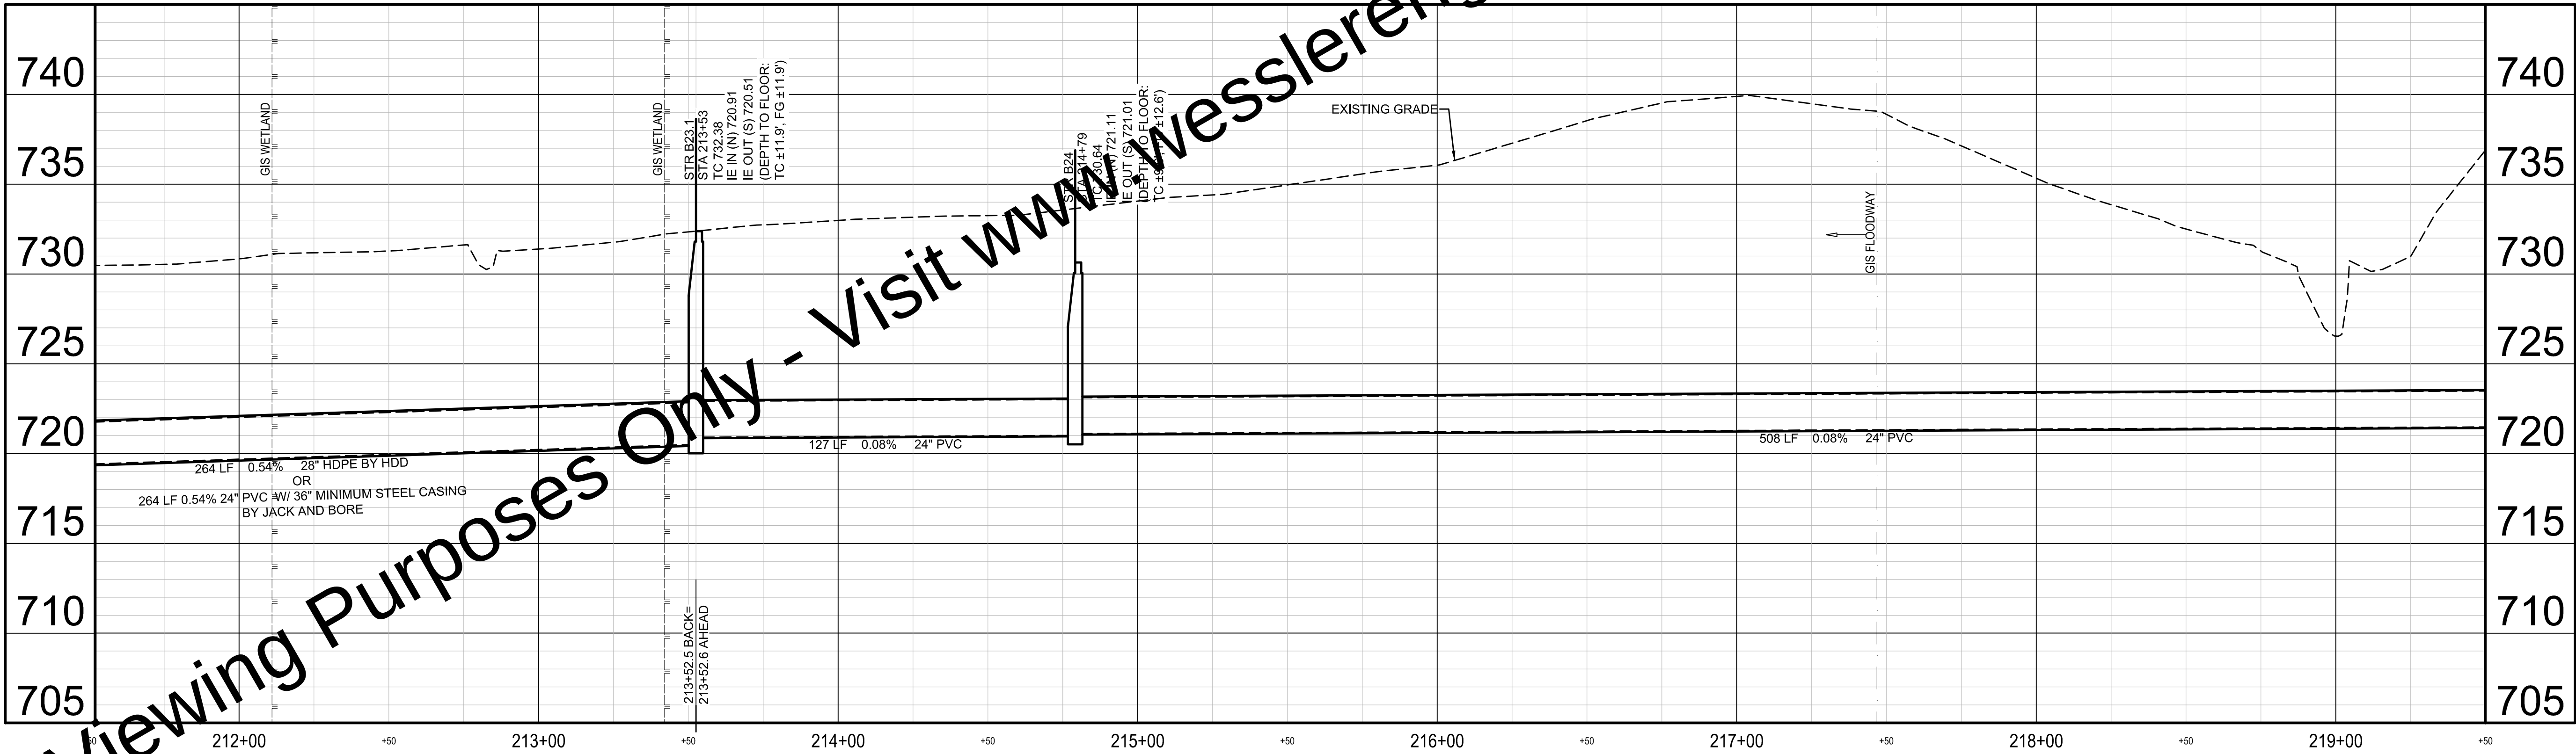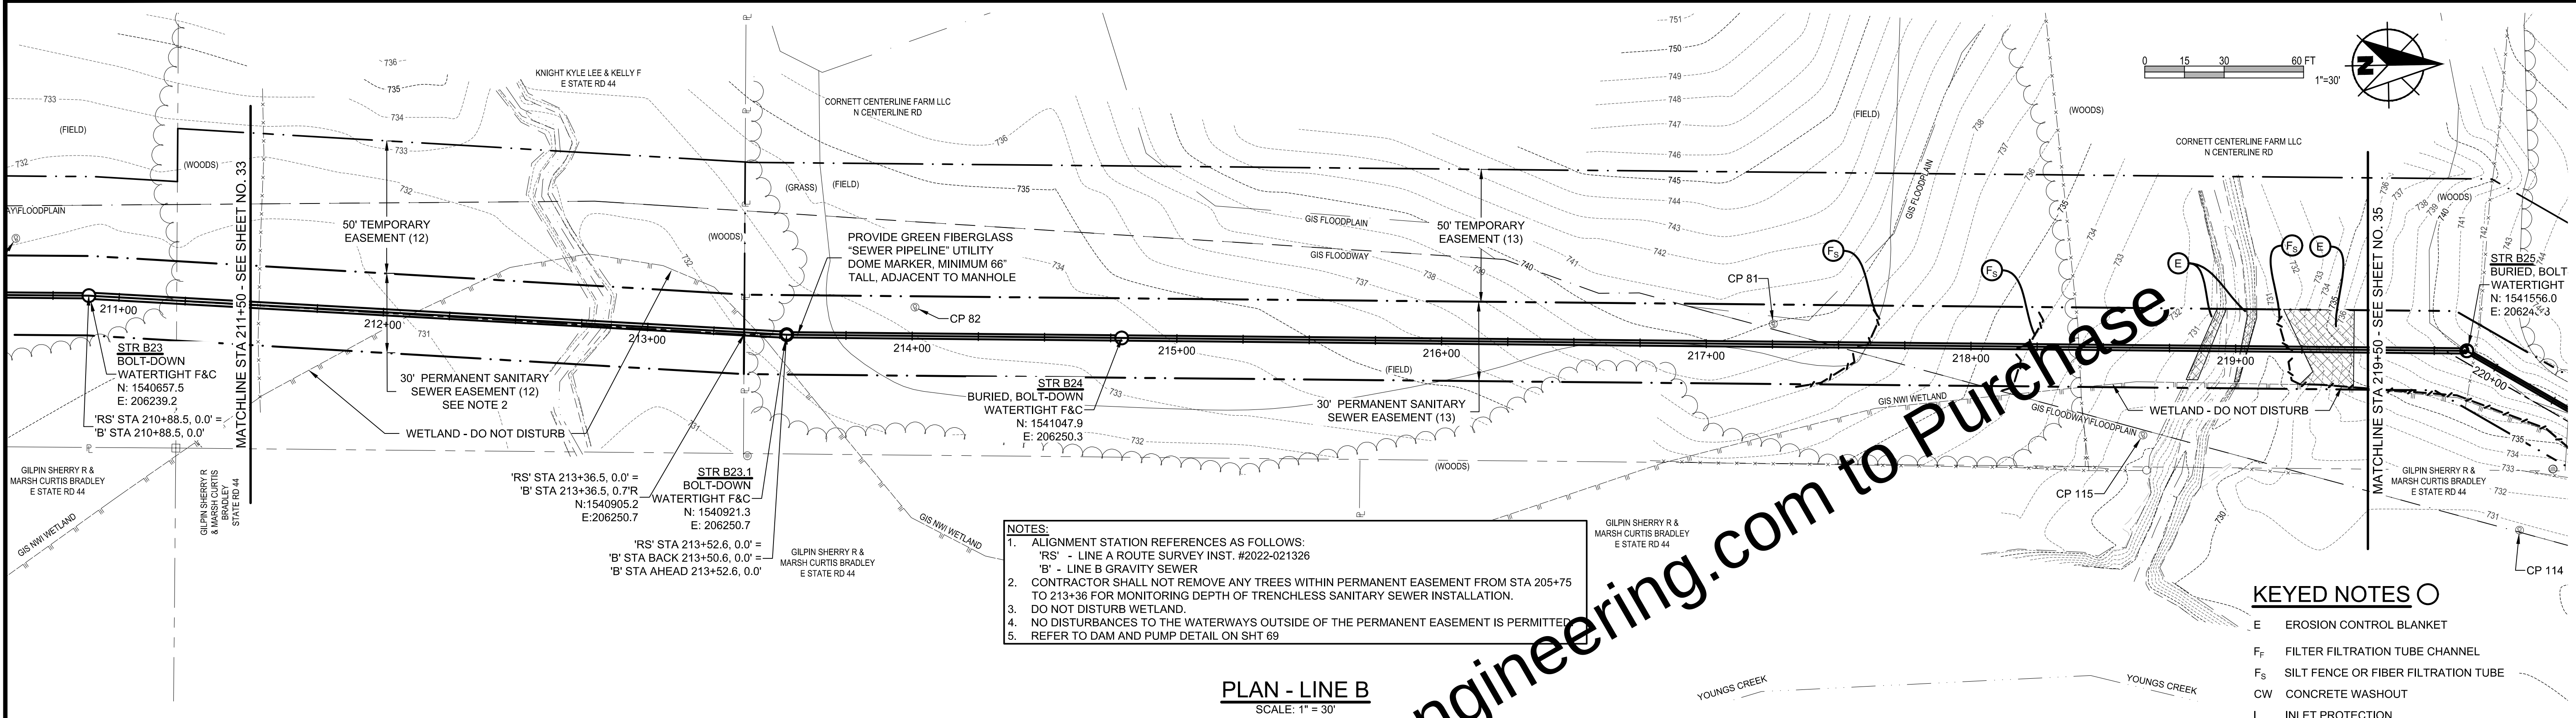


SCALE VERIFICATION	DRAWN BY	MRE	NO.	DATE	INITIALS	REVISION DESCRIPTIONS
BAR IS ONE INCH LONG ON ORIGINAL DRAWING	CHECKED BY	KMZ				
	APPROVED BY	GLR				
	ISSUE DATE					
	SEPTEMBER 2025					
	PROJECT NUMBER					
		231120-04-002				



WESTSIDE REGIONAL INTERCEPTOR & LIFT STATION - PHASE 2
CITY OF FRANKLIN, INDIANA
**PLAN AND PROFILE - LINE B
(211+50 TO 219+50)**


SHEET NO.
34
TOTAL SHEETS
70

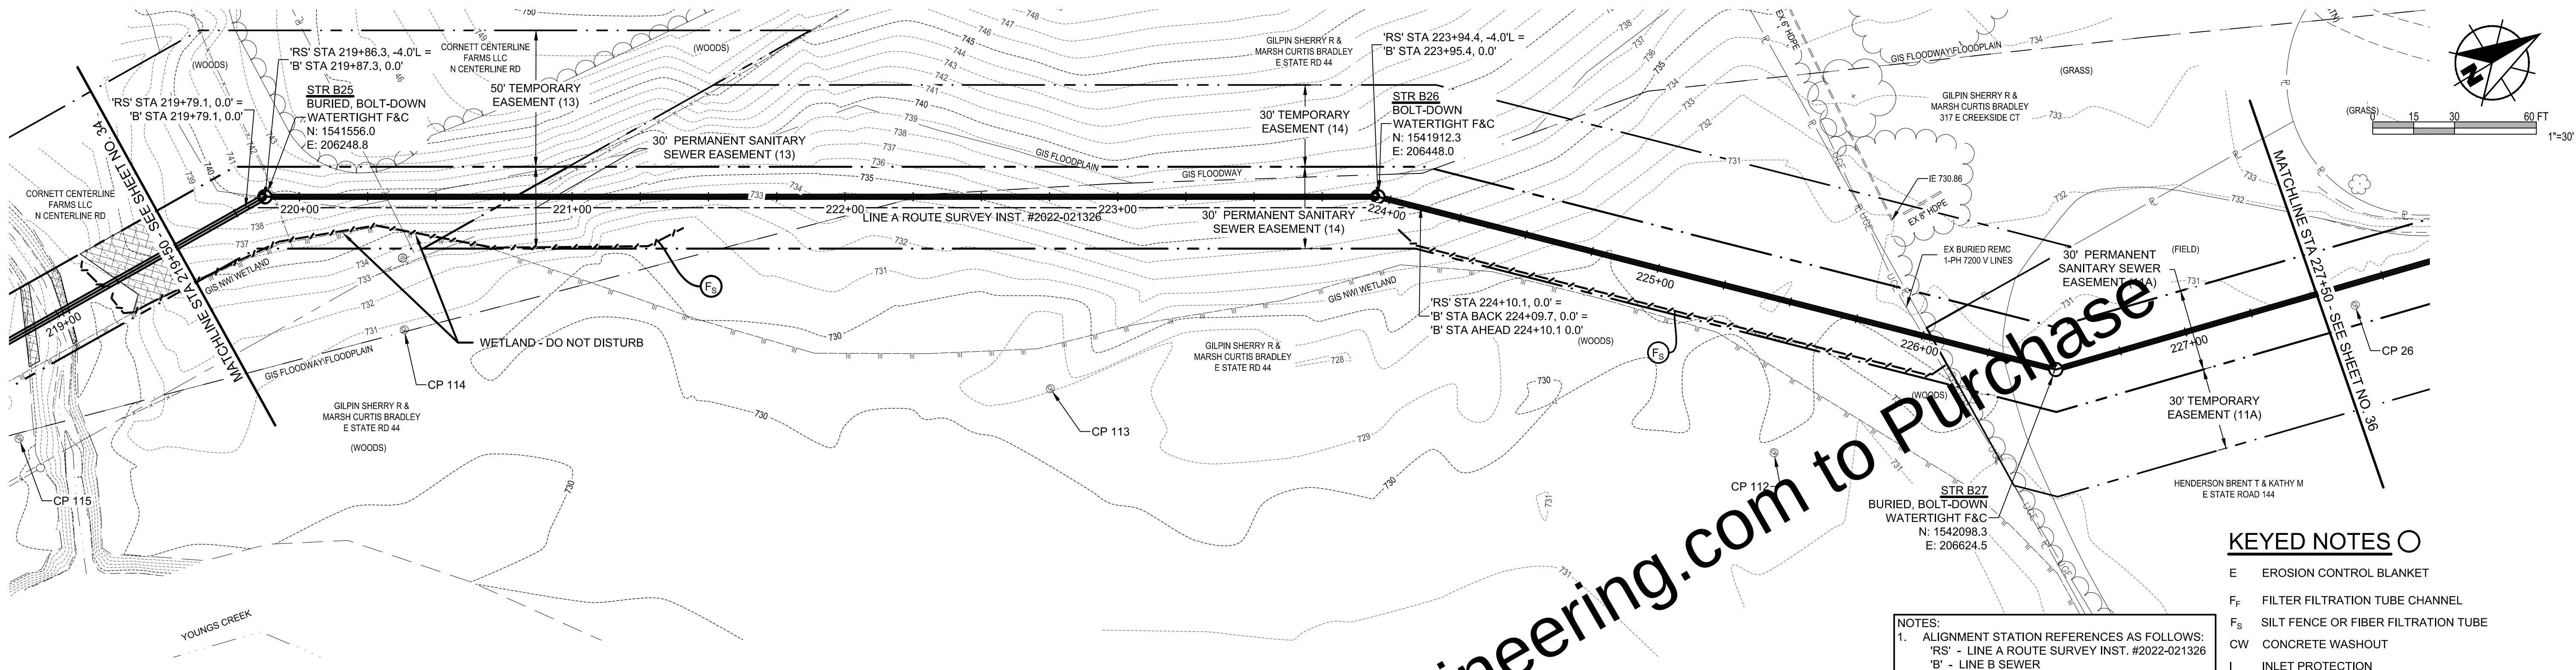

PLAN - LINE B
SCALE: 1" = 30'

- NOTES:
1. ALIGNMENT STATION REFERENCES AS FOLLOWS:
'RS' - LINE A ROUTE SURVEY INST. #2022-021326
'B' - LINE B SEWER

- KEYED NOTES ○
- E EROSION CONTROL BLANKET
 - F_F FILTER FILTRATION TUBE CHANNEL
 - F_S SILT FENCE OR FIBER FILTRATION TUBE
 - CW CONCRETE WASHOUT
 - I INLET PROTECTION

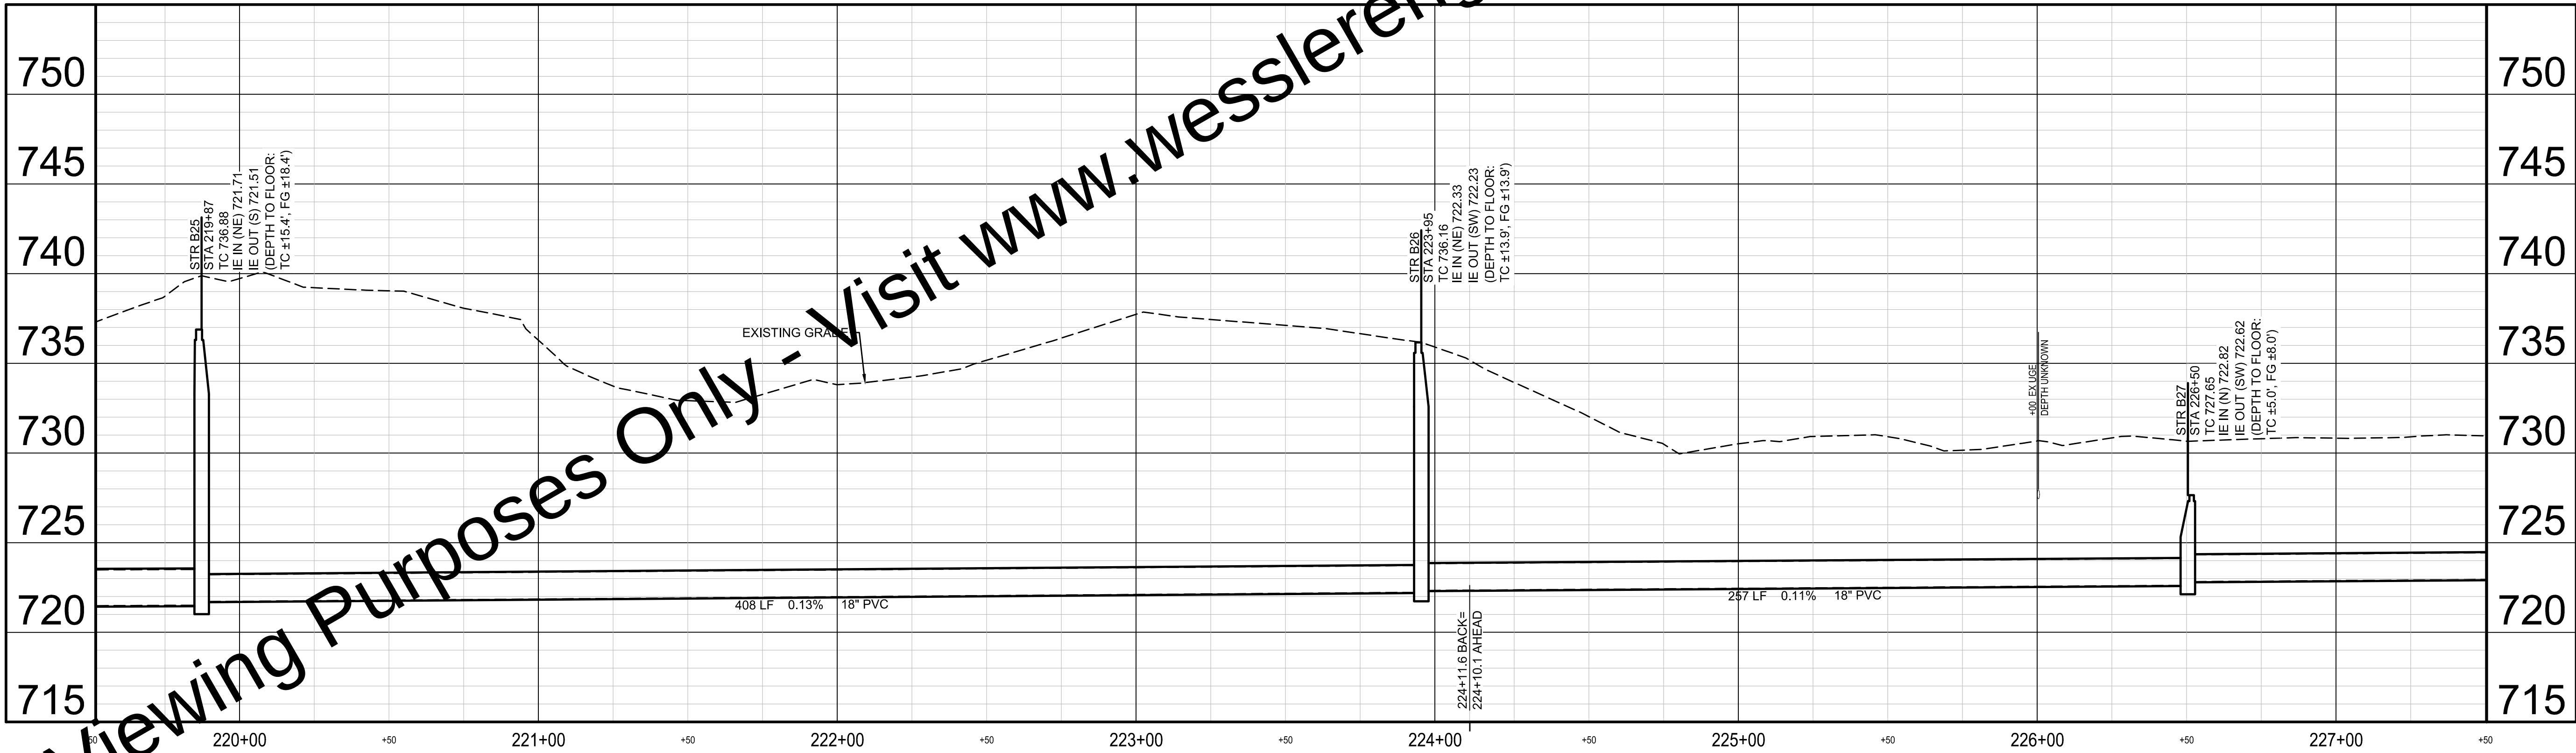


PROFILE - LINE B
HORIZ SCALE: 1" = 30'
VERT SCALE: 1" = 5'

SCALE VERIFICATION	DRAWN BY	MRE	NO.	DATE	INITIALS	REVISION DESCRIPTIONS
	CHECKED BY	KMZ				
BAR IS ONE INCH LONG ON ORIGINAL DRAWING	APPROVED BY	GLR				
	ISSUE DATE					
	SEPTEMBER 2025					
	PROJECT NUMBER					
	231120-04-002					



WESTSIDE REGIONAL INTERCEPTOR & LIFT STATION - PHASE 2	
CITY OF FRANKLIN, INDIANA	
PLAN AND PROFILE - LINE B (219+50 TO 227+50)	

SHEET NO.	35
TOTAL SHEETS	70

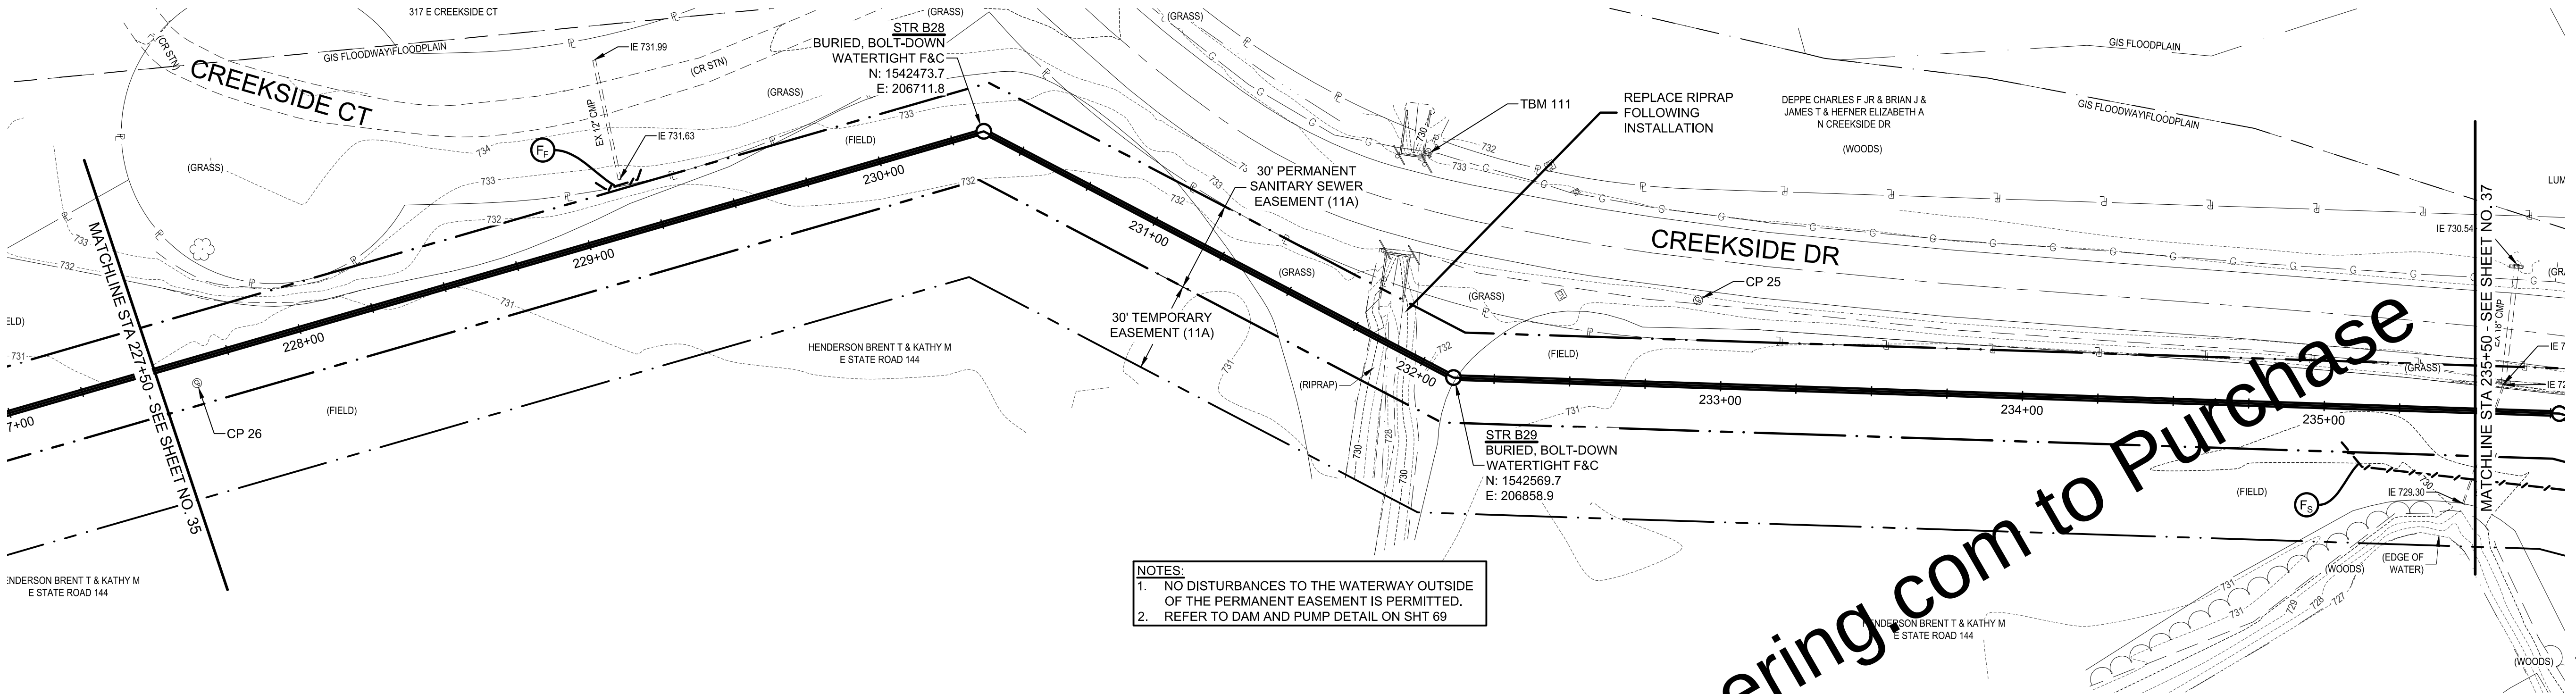

NOTES:
1. NO DISTURBANCES TO THE WATERWAY OUTSIDE OF THE PERMANENT EASEMENT IS PERMITTED.
2. REFER TO DAM AND PUMP DETAIL ON SHT 69

PLAN - LINE B
SCALE: 1" = 30'

NOTES:
1. ACROSS PARCEL 11 (HENDERSON PROPERTY, APPROX STA 197+50 TO 204+25) PROPERTY OWNER SHALL BE RESPONSIBLE FOR REPAIR, REINSTATEMENT, AND/OR REPLACEMENT OF DRAINAGE TILES IMPACTED BY CONSTRUCTION.

- KEYED NOTES ○
- E EROSION CONTROL BLANKET
 - F_F FILTER FILTRATION TUBE CHANNEL
 - F_S SILT FENCE OR FIBER FILTRATION TUBE
 - CW CONCRETE WASHOUT
 - I INLET PROTECTION



PROFILE - LINE B
HORIZ SCALE: 1" = 30'
VERT SCALE: 1" = 5'

SCALE VERIFICATION	DRAWN BY	MRE	NO.	DATE	INITIALS	REVISION DESCRIPTIONS
BAR IS ONE INCH LONG ON ORIGINAL DRAWING	CHECKED BY	KMZ				
	APPROVED BY	GLR				
	ISSUE DATE					
	SEPTEMBER 2025					
	PROJECT NUMBER					
		231120-04-002				



WESTSIDE REGIONAL INTERCEPTOR & LIFT STATION - PHASE 2


CITY OF FRANKLIN, INDIANA

**PLAN AND PROFILE - LINE B
(227+50 TO 235+50)**


SHEET NO.
36

TOTAL SHEETS
70

Drawing: J:\Franklin\Projects\231120-PP-B2.dwg | Layout: B15 | Plotted: 09/19/25 @ 02:10:31 | LastSavedBy: Michael E

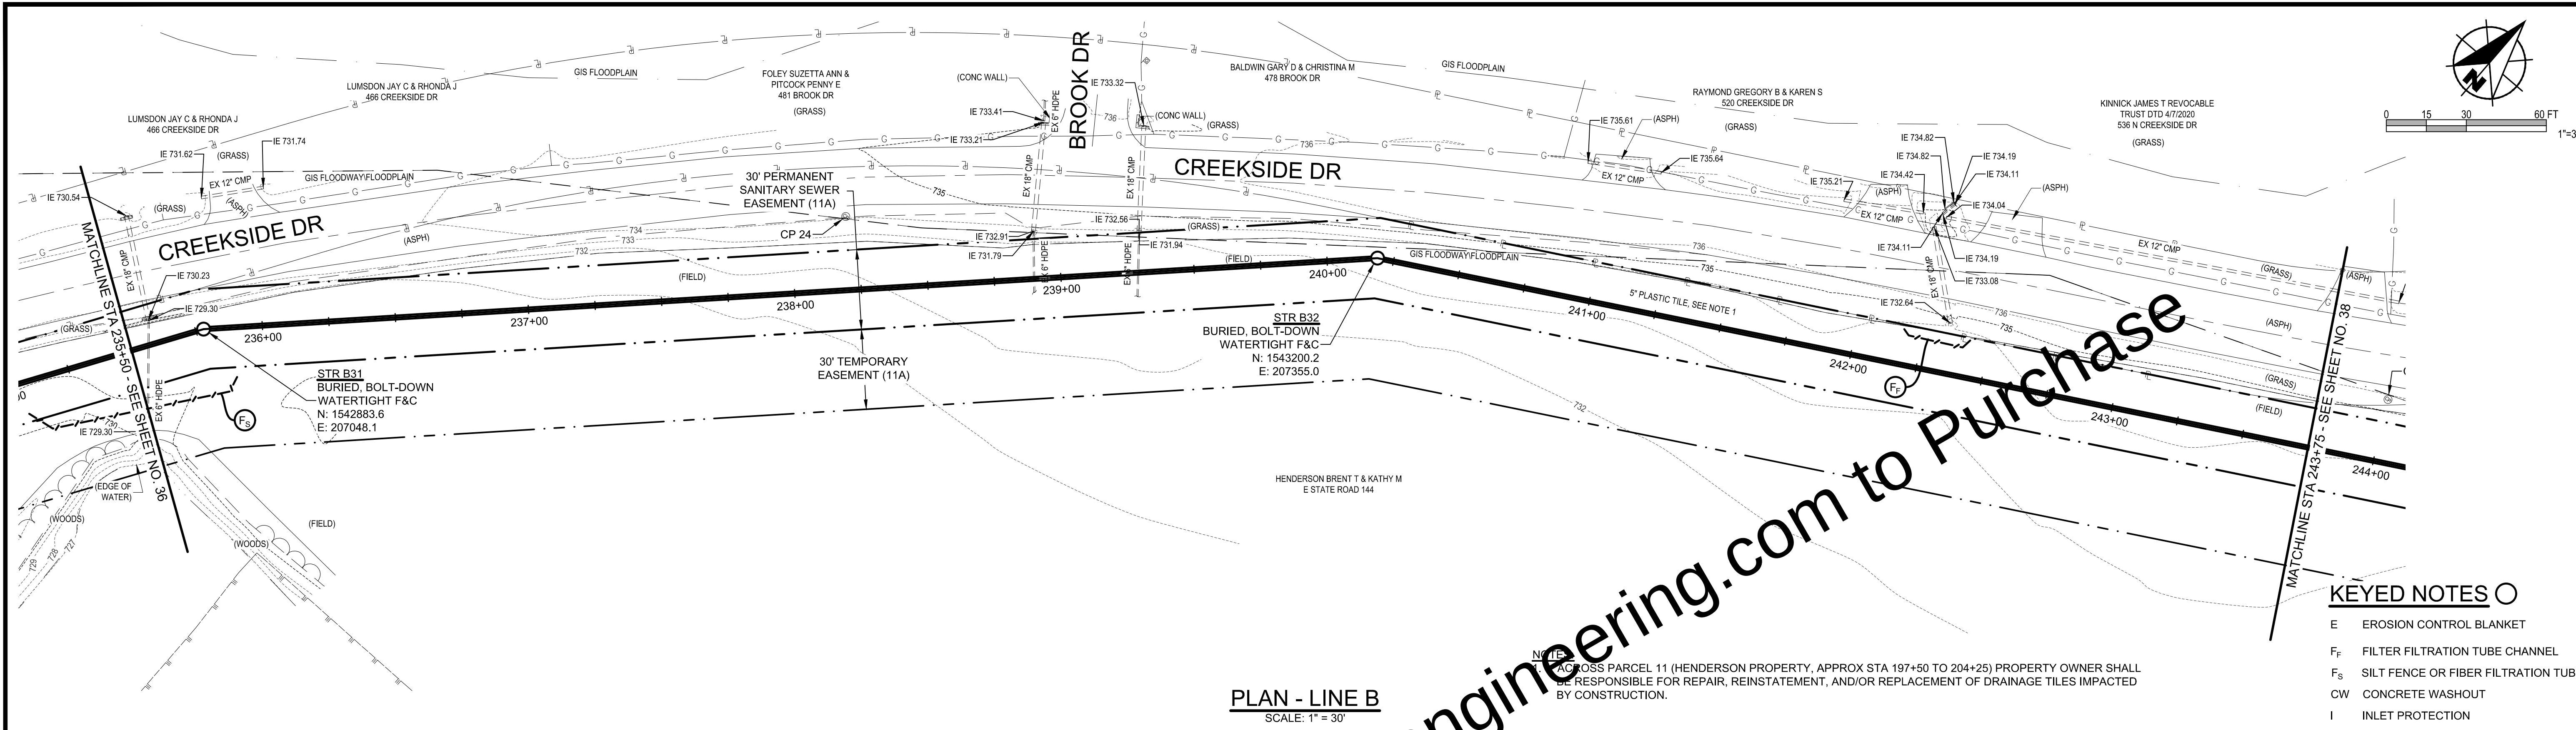

PLAN - LINE B
SCALE: 1" = 30'

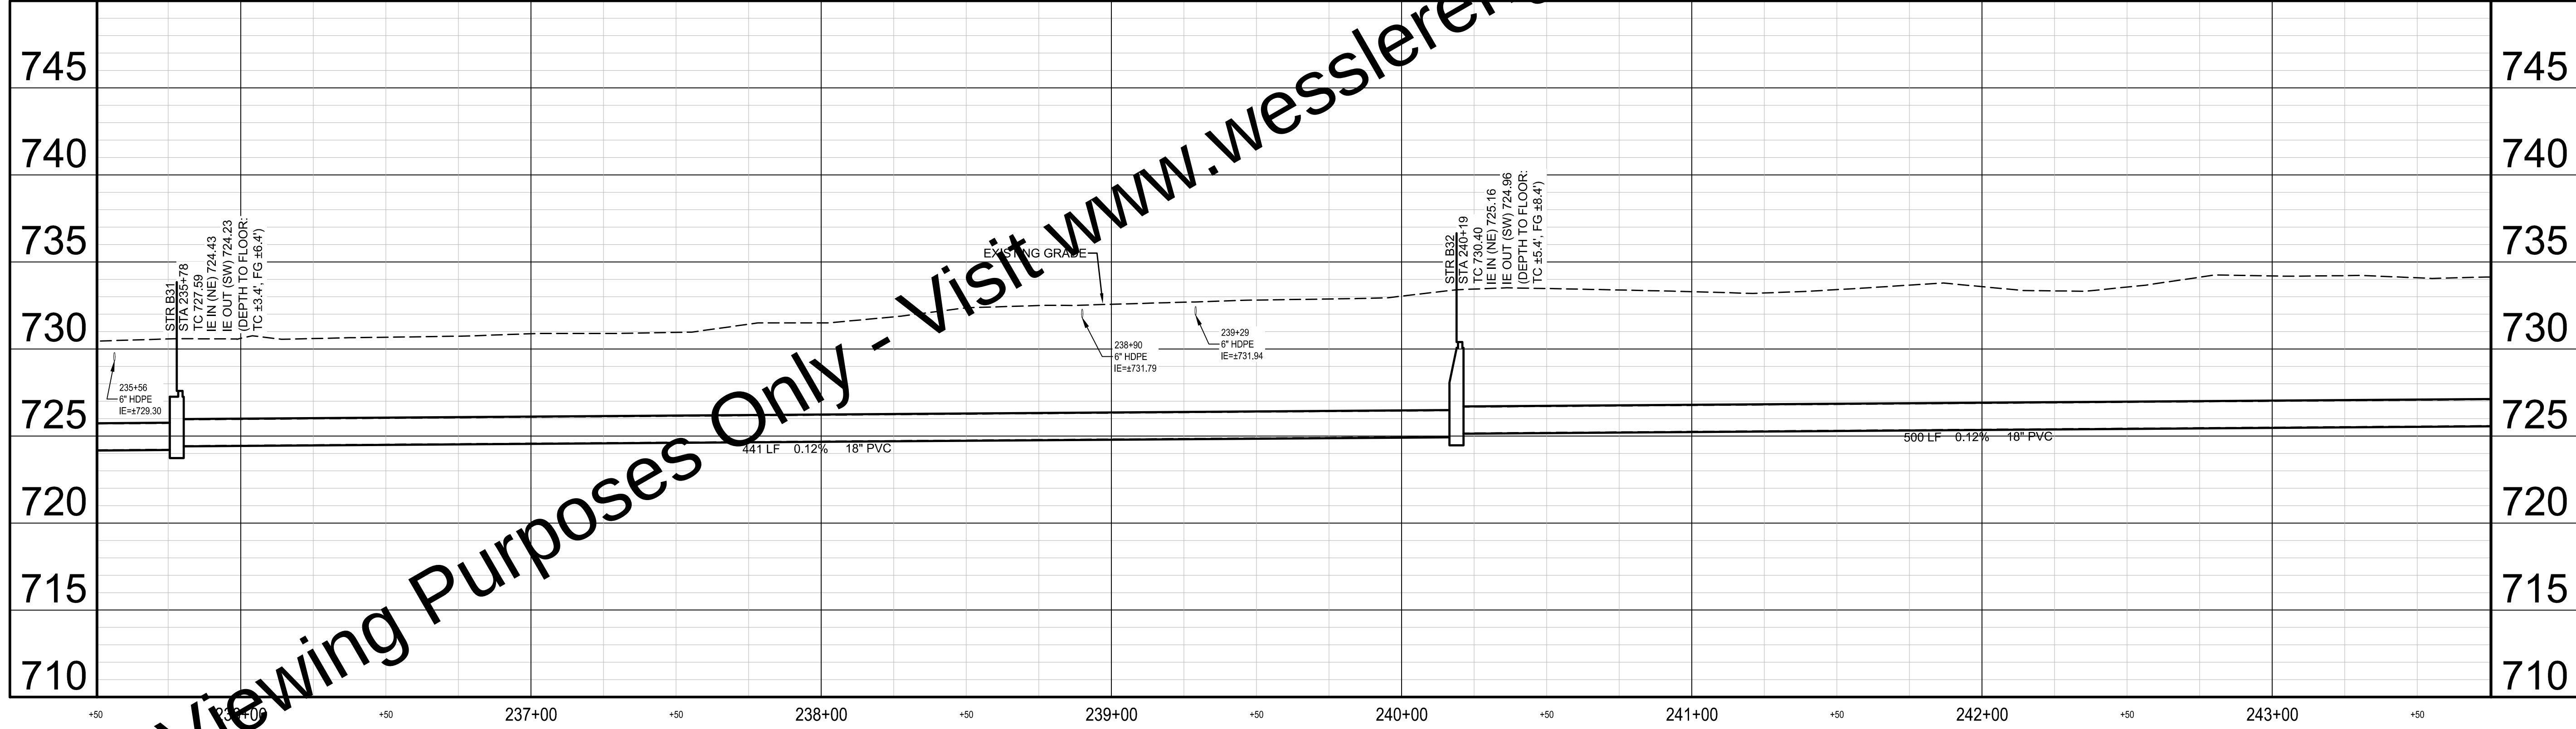


PROFILE - LINE B
HORIZ SCALE: 1" = 30'
VERT SCALE: 1" = 5'

- KEYED NOTES**
- E EROSION CONTROL BLANKET
 - F_F FILTER FILTRATION TUBE CHANNEL
 - F_S SILT FENCE OR FIBER FILTRATION TUBE
 - CW CONCRETE WASHOUT
 - I INLET PROTECTION


For Viewing Purposes Only - Visit www.wesslerengineering.com to Purchase

SCALE VERIFICATION	DRAWN BY	MRE	NO.	DATE	INITIALS	REVISION DESCRIPTIONS
BAR IS ONE INCH LONG ON ORIGINAL DRAWING	CHECKED BY	KMZ				
	APPROVED BY	GLR				
	ISSUE DATE					
	SEPTEMBER 2025					
	PROJECT NUMBER					
		231120-04-002				

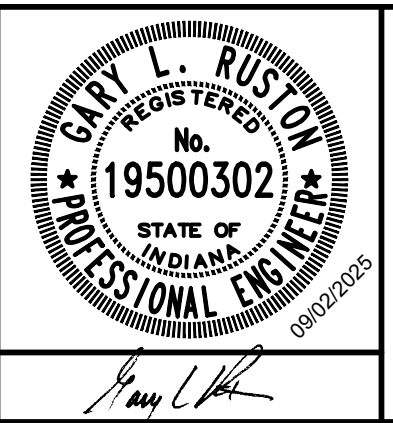

WESTSIDE REGIONAL INTERCEPTOR & LIFT STATION - PHASE 2
CITY OF FRANKLIN, INDIANA
PLAN AND PROFILE - LINE B (235+50 TO 243+75)

SHEET NO.
37
TOTAL SHEETS
70

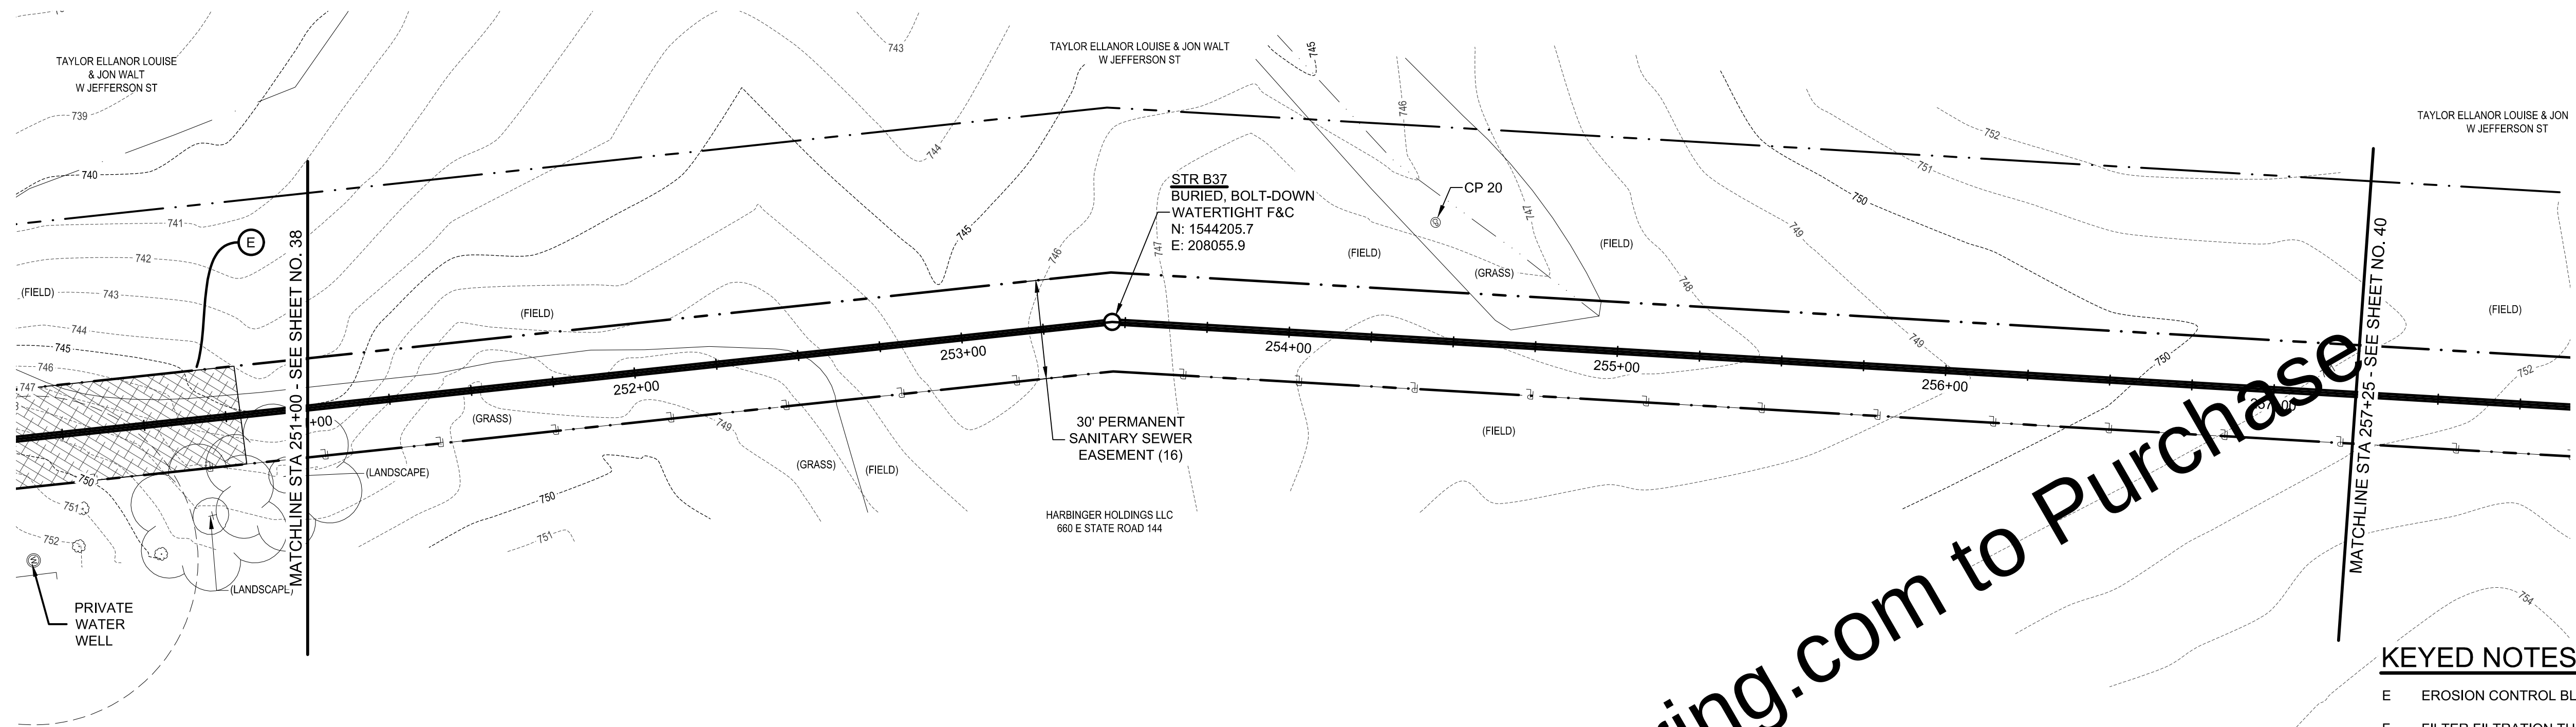

- KEYED NOTES**
- E EROSION CONTROL BLANKET
 - F_F FILTER FILTRATION TUBE CHANNEL
 - F_S SILT FENCE OR FIBER FILTRATION TUBE
 - CW CONCRETE WASHOUT
 - I INLET PROTECTION

PLAN - LINE B
SCALE: 1" = 30'



PROFILE - LINE B
HORIZ SCALE: 1" = 30'
VERT SCALE: 1" = 5'


SCALE VERIFICATION BAR IS ONE INCH LONG ON ORIGINAL DRAWING	DRAWN BY	MRE	NO.	DATE	INITIALS	REVISION DESCRIPTIONS
	CHECKED BY	KMZ				
	APPROVED BY	GLR				
	ISSUE DATE					
	SEPTEMBER 2025					
	PROJECT NUMBER					
	231120-04-002					



WESTSIDE REGIONAL INTERCEPTOR & LIFT STATION - PHASE 2	
CITY OF FRANKLIN, INDIANA	
PLAN AND PROFILE - LINE B (251+00 TO 257+25)	

SHEET NO.	39
TOTAL SHEETS	70

Drawing: J:\Franklin\Projects\231120 Franklin Westside Interceptor\CAD\DWG\Sheets\231120-PP-B2.dwg | Layout: B18 | Plotted: 09/19/25 @ 02:17:20 | LastSavedBy: MichaelE

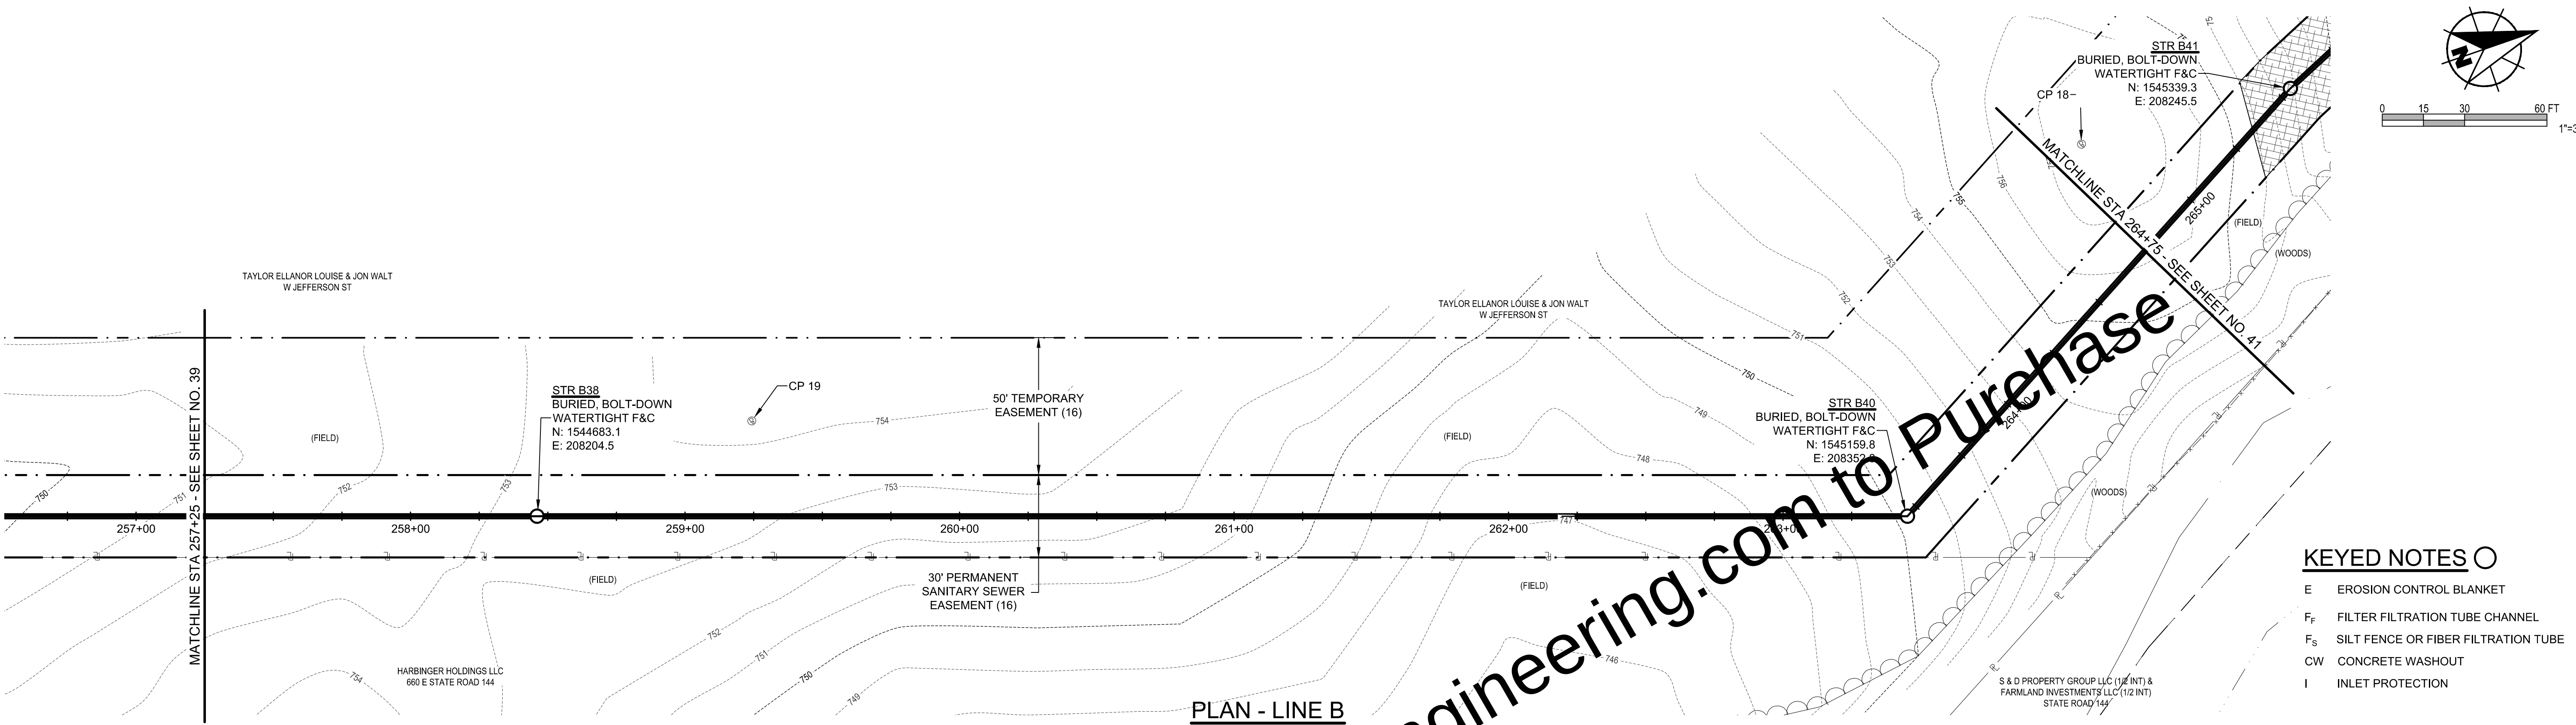

PLAN - LINE B
SCALE: 1" = 30'


KEYED NOTES ○

- E EROSION CONTROL BLANKET
- F_F FILTER FILTRATION TUBE CHANNEL
- F_S SILT FENCE OR FIBER FILTRATION TUBE
- CW CONCRETE WASHOUT
- I INLET PROTECTION



PROFILE - LINE B
HORIZ SCALE: 1" = 30'
VERT SCALE: 1" = 5'


SCALE VERIFICATION BAR IS ONE INCH LONG ON ORIGINAL DRAWING 	DRAWN BY	MRE	NO.	DATE	INITIALS	REVISION DESCRIPTIONS
	CHECKED BY	KMZ				
	APPROVED BY	GLR				
	ISSUE DATE					
	SEPTEMBER 2025					
	PROJECT NUMBER					
	231120-04-002					

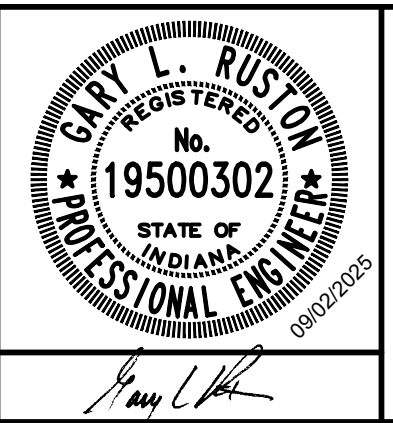

WESTSIDE REGIONAL INTERCEPTOR & LIFT STATION - PHASE 2	
CITY OF FRANKLIN, INDIANA	
PLAN AND PROFILE - LINE B (257+25 TO 264+75)	

SHEET NO.	40
TOTAL SHEETS	70

Drawing: J:\Franklin\Projects\231120-Franklin Westside Interceptor\CADD\GIS\Sheets\231120-PP-B2.dwg | Layout: B19 | Plotted: 09/19/25 @ 02:19:21 | LastSavedBy: MichaelE

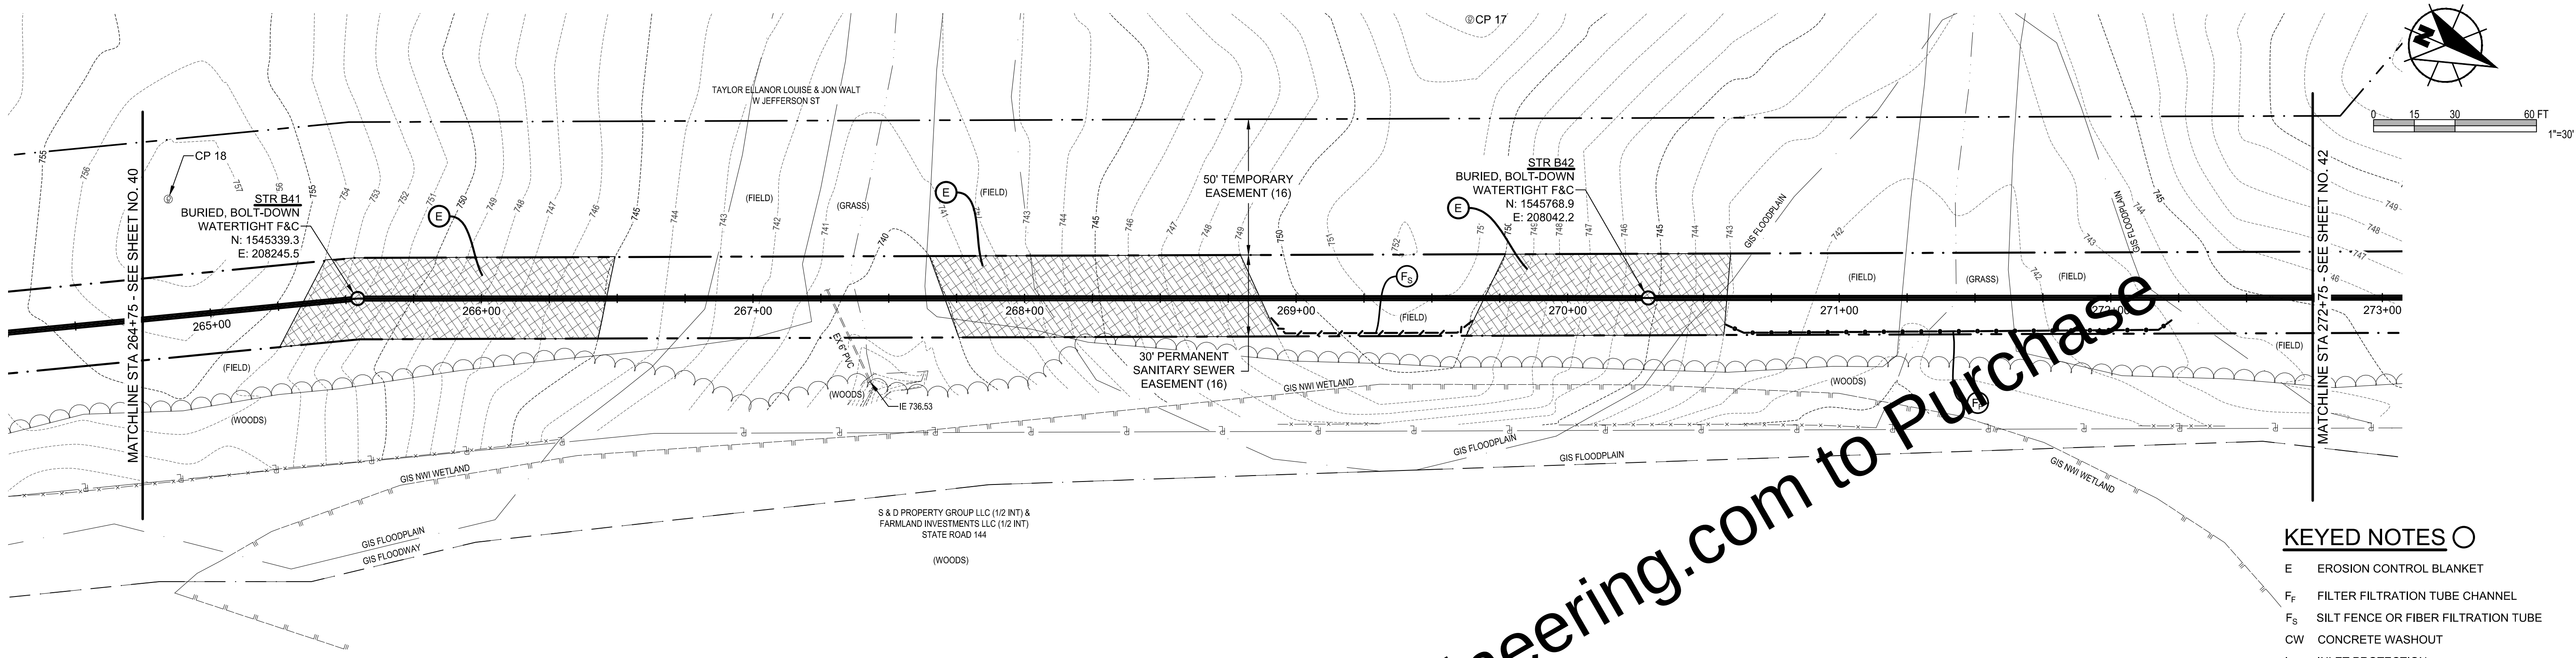

PLAN - LINE B
SCALE: 1" = 30'

- KEYED NOTES**
- E EROSION CONTROL BLANKET
 - F_F FILTER FILTRATION TUBE CHANNEL
 - F_S SILT FENCE OR FIBER FILTRATION TUBE
 - CW CONCRETE WASHOUT
 - I INLET PROTECTION





PROFILE - LINE B
HORIZ SCALE: 1" = 30'
VERT SCALE: 1" = 5'

SCALE VERIFICATION BAR IS ONE INCH LONG ON ORIGINAL DRAWING	DRAWN BY	MRE	NO.	DATE	INITIALS	REVISION DESCRIPTIONS
	CHECKED BY	KMZ				
	APPROVED BY	GLR				
	ISSUE DATE	SEPTEMBER 2025				
	PROJECT NUMBER	231120-04-002				



WESTSIDE REGIONAL INTERCEPTOR & LIFT STATION - PHASE 2	
CITY OF FRANKLIN, INDIANA	
PLAN AND PROFILE - LINE B (264+75 TO 272+75)	

SHEET NO.	41
TOTAL SHEETS	70

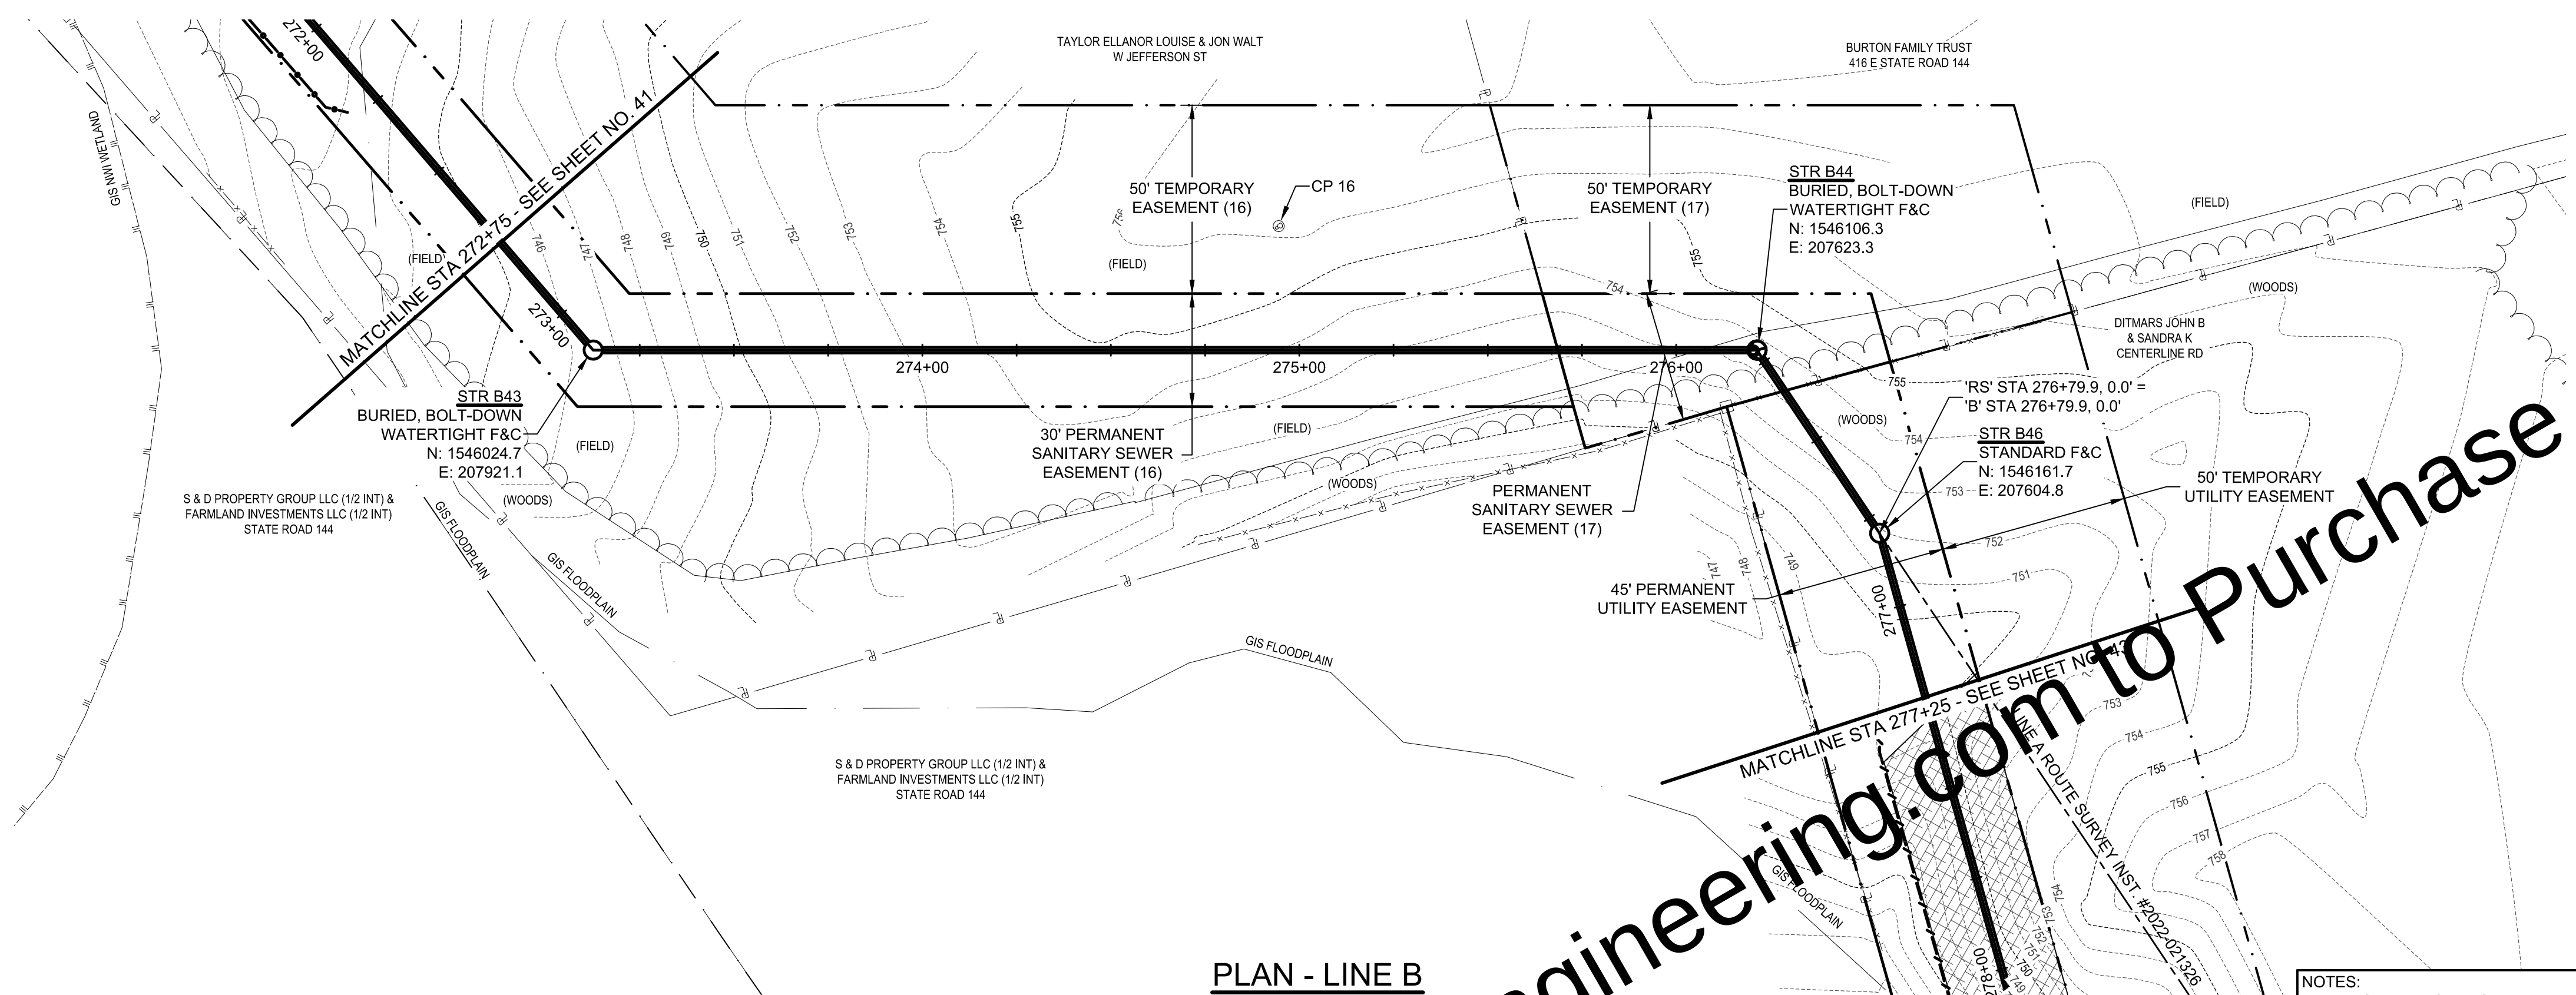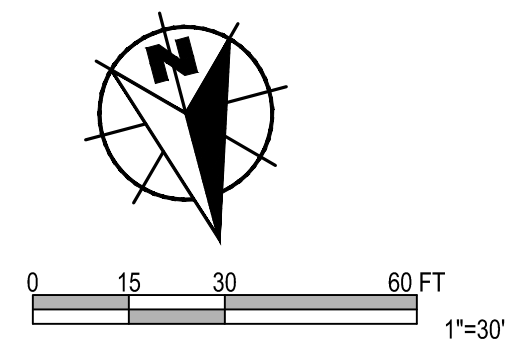

PLAN - LINE B
SCALE: 1" = 30'

KEYED NOTES ○

- E EROSION CONTROL BLANKET
- F_F FILTER FILTRATION TUBE CHANNEL
- F_S SILT FENCE OR FIBER FILTRATION TUBE
- CW CONCRETE WASHOUT
- I INLET PROTECTION


NOTES:
1. ALIGNMENT STATION REFERENCES AS FOLLOWS:
"RS" - LINE A ROUTE SURVEY INST. #2022-021326
"B" - LINE B SEWER



PROFILE - LINE B
HORIZ SCALE: 1" = 30'
VERT SCALE: 1" = 5'



For Viewing Purposes Only - Visit www.wesslerengineering.com to Purchase

SCALE VERIFICATION	DRAWN BY	MRE	NO.	DATE	INITIALS	REVISION DESCRIPTIONS
BAR IS ONE INCH LONG ON ORIGINAL DRAWING 	CHECKED BY	KMZ				
	APPROVED BY	GLR				
	ISSUE DATE					
	SEPTEMBER 2025					
	PROJECT NUMBER					
		231120-04-002				

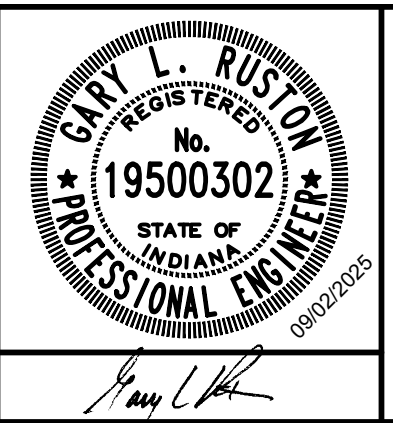

WESTSIDE REGIONAL INTERCEPTOR & LIFT STATION - PHASE 2
CITY OF FRANKLIN, INDIANA
PLAN AND PROFILE - LINE B (272+75 TO 277+25)


SHEET NO.
42
TOTAL SHEETS
70

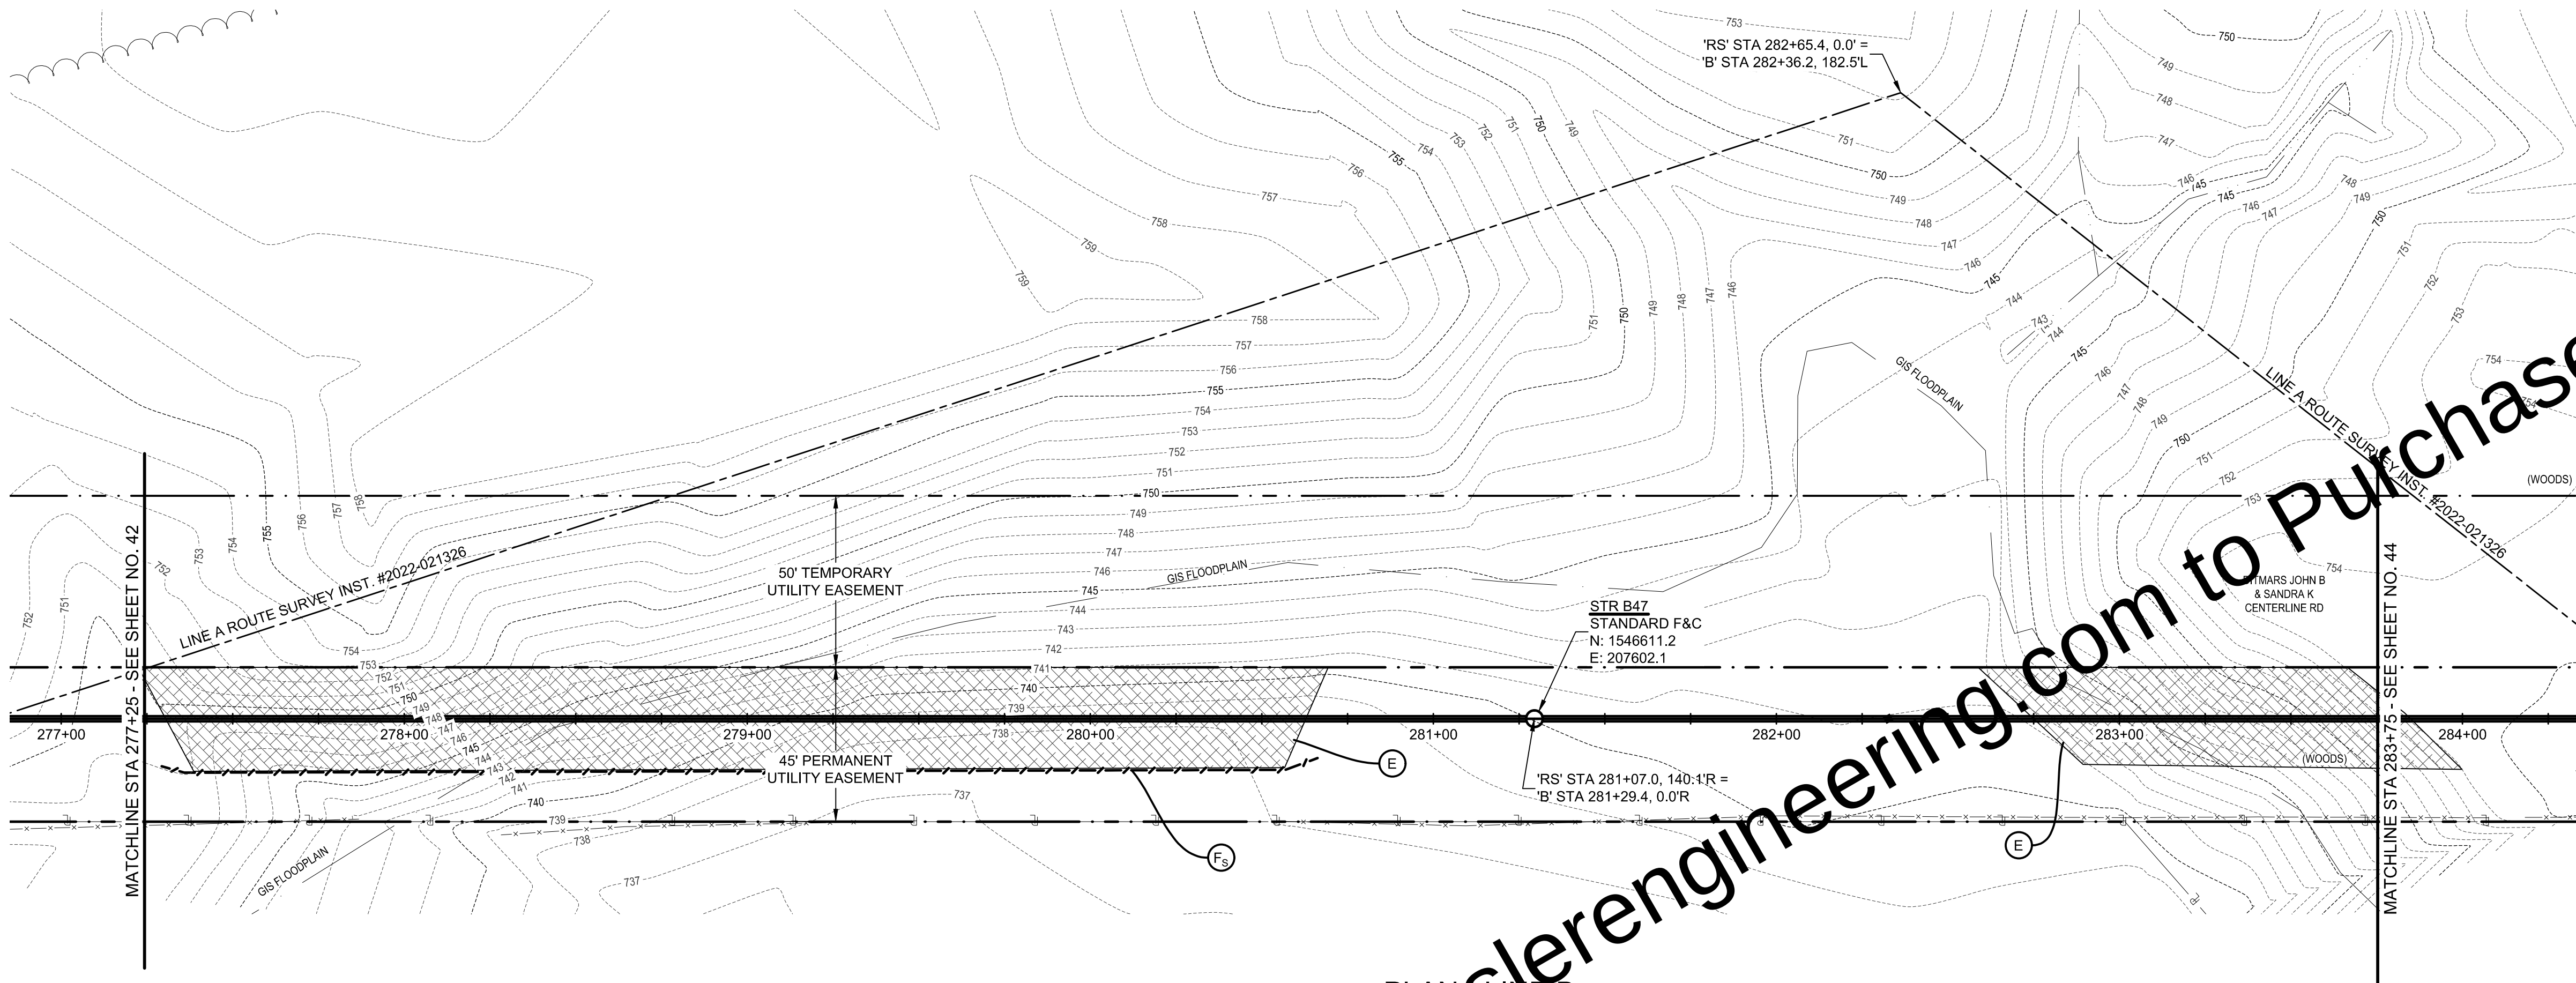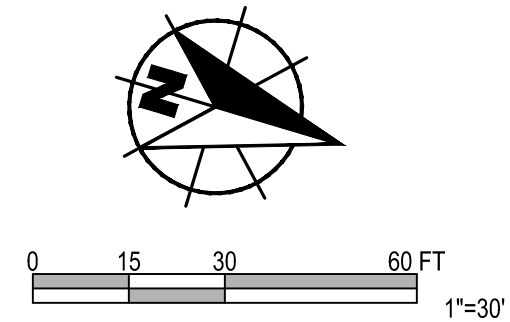

KEYED NOTES

- E EROSION CONTROL BLANKET
- F_F FILTER FILTRATION TUBE CHANNEL
- F_S SILT FENCE OR FIBER FILTRATION TUBE
- CW CONCRETE WASHOUT
- I INLET PROTECTION

NOTES:
1. ALIGNMENT STATION REFERENCES AS FOLLOWS:
'RS' - LINE A ROUTE SURVEY INST. #2022-021326
'B' - LINE B SEWER

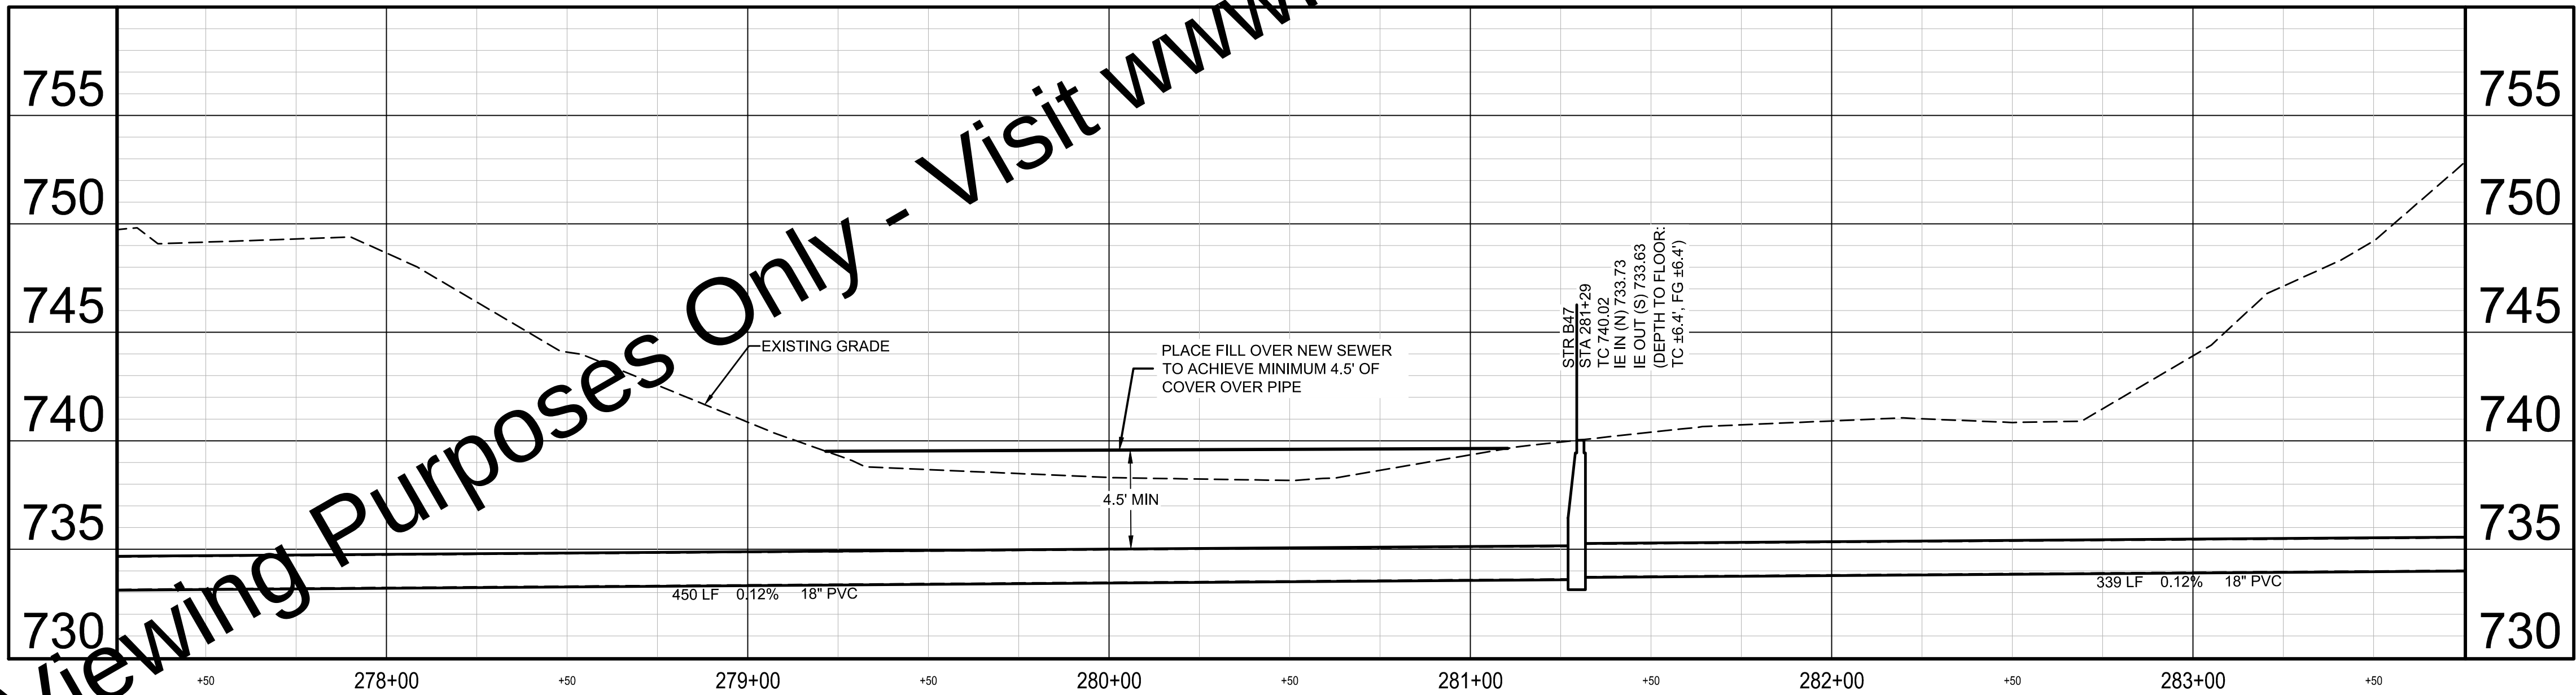



PROFILE - LINE B
HORIZ SCALE: 1" = 30'
VERT SCALE: 1" = 5'

SCALE VERIFICATION	DRAWN BY	MRE	NO.	DATE	INITIALS	REVISION DESCRIPTIONS
BAR IS ONE INCH LONG ON ORIGINAL DRAWING	CHECKED BY	KMZ				
	APPROVED BY	GLR				
	ISSUE DATE					
	SEPTEMBER 2025					
	PROJECT NUMBER					
		231120-04-002				



WESTSIDE REGIONAL INTERCEPTOR & LIFT STATION - PHASE 2
CITY OF FRANKLIN, INDIANA
PLAN AND PROFILE - LINE B
(277+25 TO 283+75)

SHEET NO.
43
TOTAL SHEETS
70

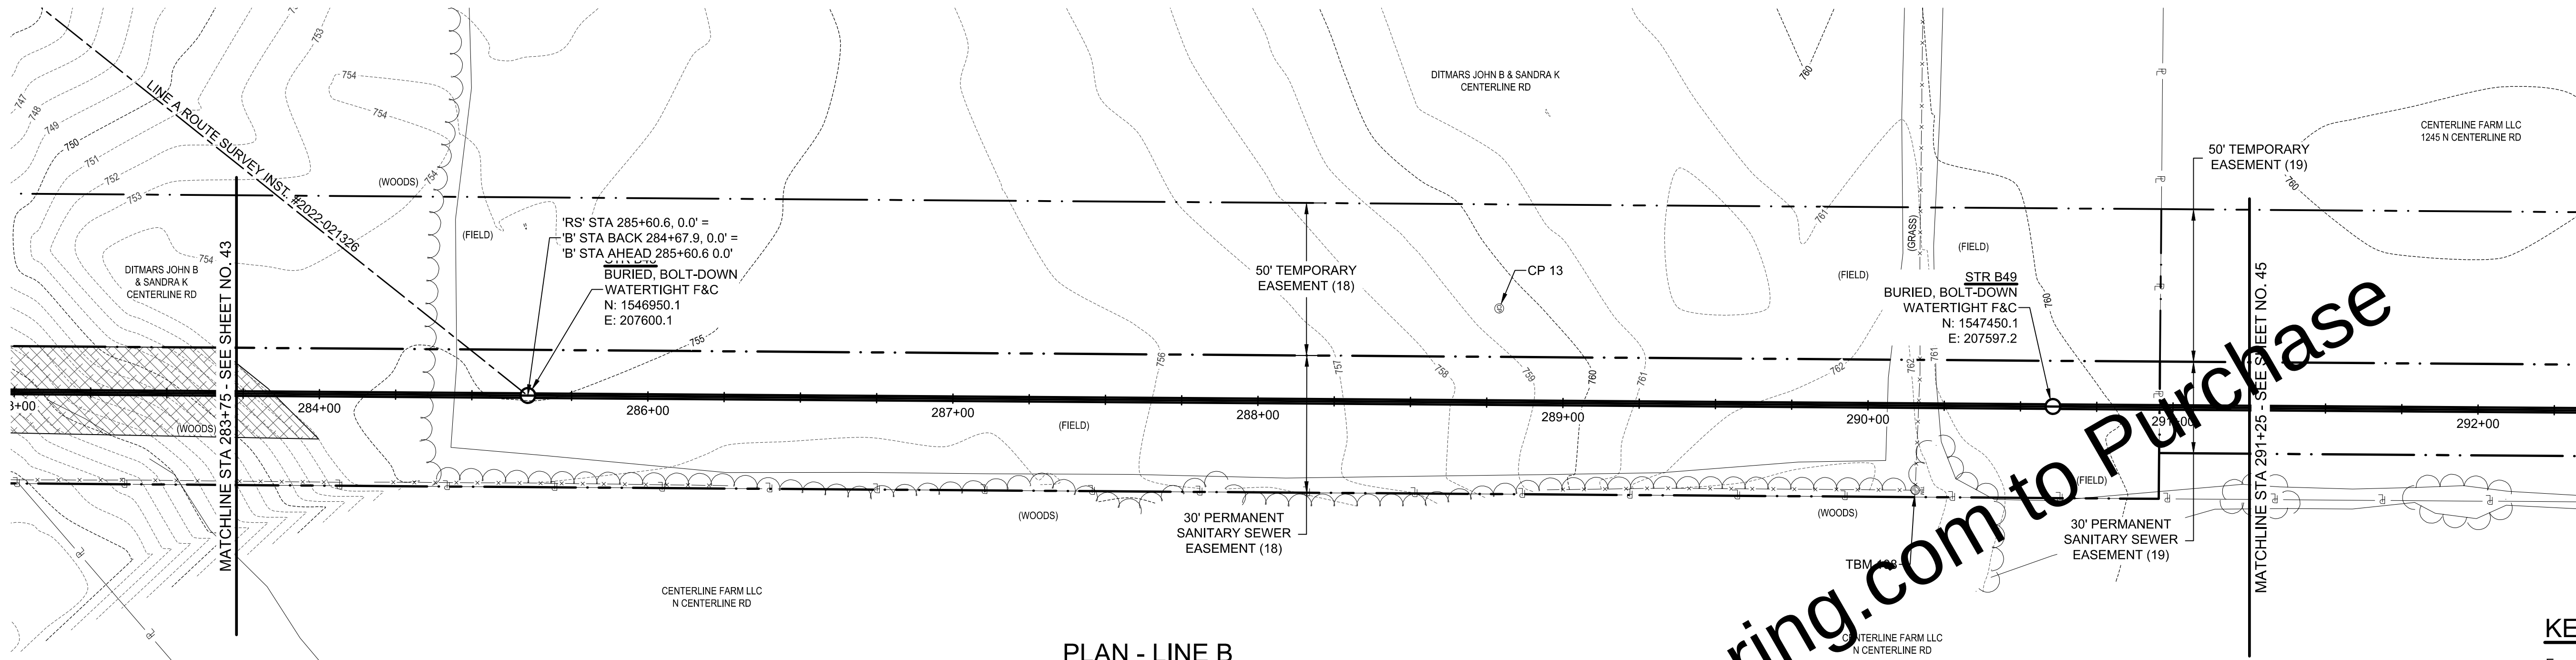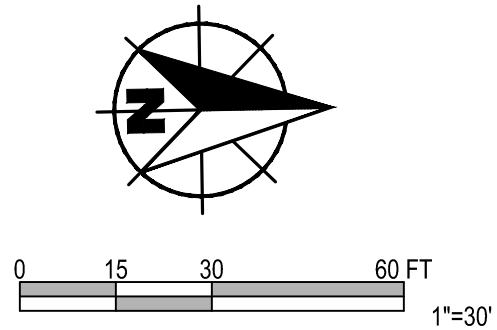

PLAN - LINE B
SCALE: 1" = 30'

KEYED NOTES ○

- E EROSION CONTROL BLANKET
- F_F FILTER FILTRATION TUBE CHANNEL
- F_S SILT FENCE OR FIBER FILTRATION TUBE
- CW CONCRETE WASHOUT

NOTES:
1. ALIGNMENT STATION REFERENCES AS FOLLOWS:
'RS' - LINE A ROUTE SURVEY INST. #2022-021326
'B' - LINE B SEWER



PROFILE - LINE B
HORIZ SCALE: 1" = 30'
VERT SCALE: 1" = 5'

SCALE VERIFICATION	DRAWN BY	MRE	NO.	DATE	INITIALS	REVISION DESCRIPTIONS
	CHECKED BY	KMZ				
	APPROVED BY	GLR				
	ISSUE DATE	SEPTEMBER 2025				
	PROJECT NUMBER	231120-04-002				





WESTSIDE REGIONAL INTERCEPTOR & LIFT STATION - PHASE 2

CITY OF FRANKLIN, INDIANA

PLAN AND PROFILE - LINE B
(283+75 TO 291+25)

SHEET NO.	44
TOTAL SHEETS	70

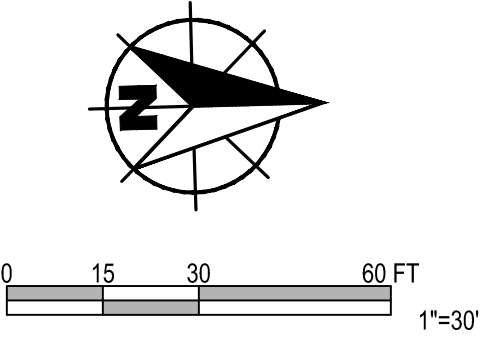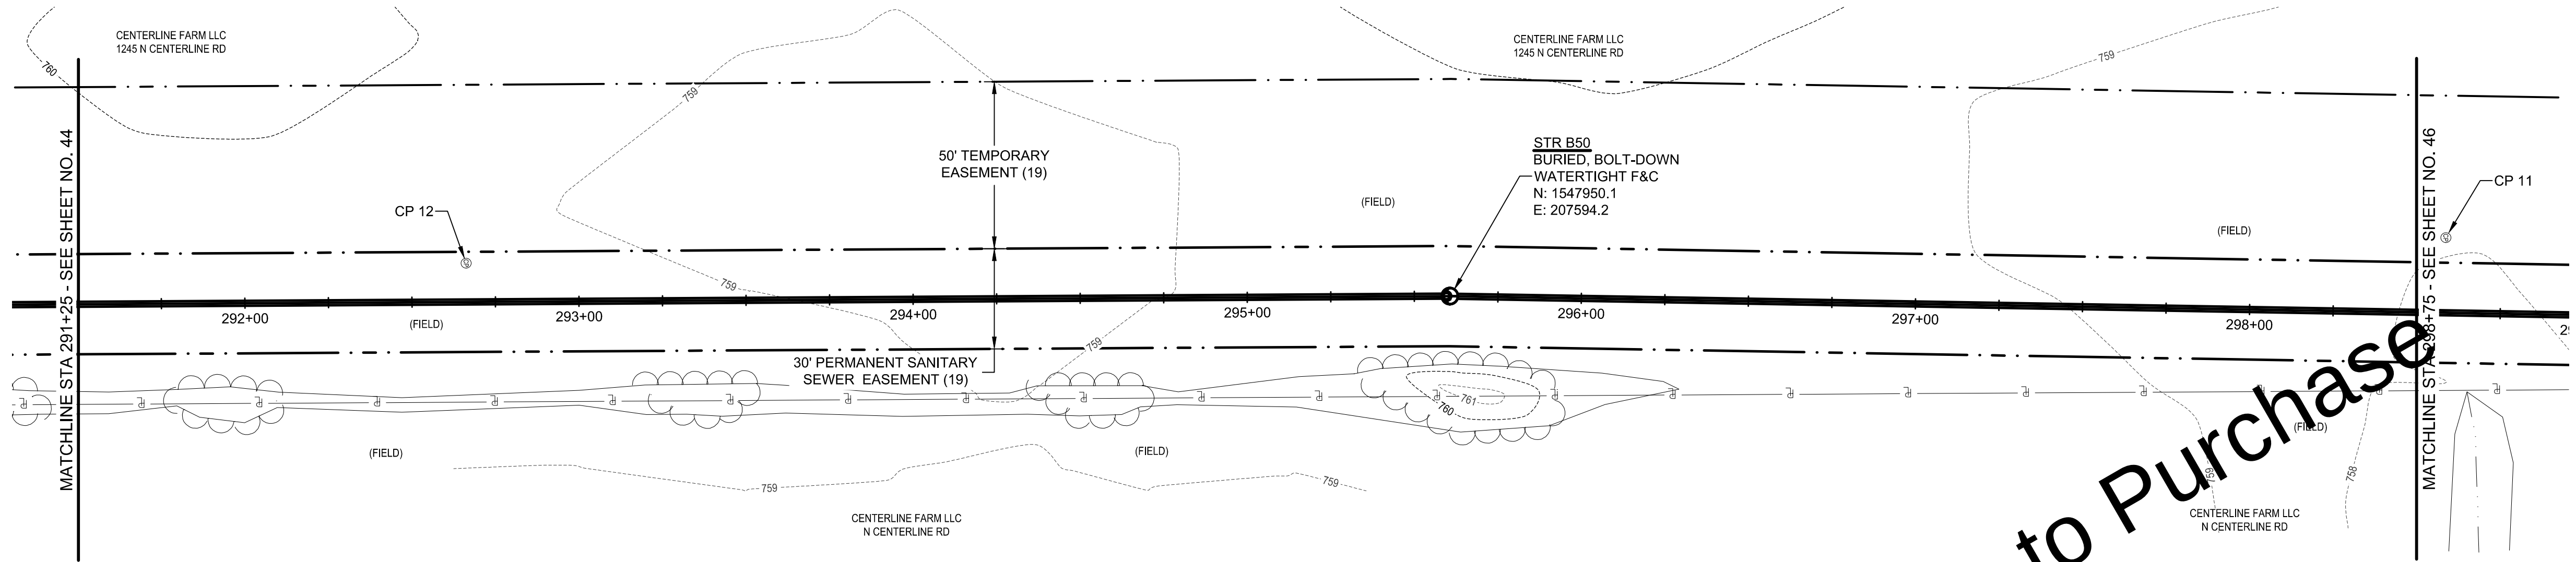

KEYED NOTES ○

- E EROSION CONTROL BLANKET
- F_F FILTER FILTRATION TUBE CHANNEL
- F_S SILT FENCE OR FIBER FILTRATION TUBE
- CW CONCRETE WASHOUT
- I INLET PROTECTION

PLAN - LINE B
SCALE: 1" = 30'



PROFILE - LINE B
HORIZ SCALE: 1" = 30'
VERT SCALE: 1" = 5'

SCALE VERIFICATION BAR IS ONE INCH LONG ON ORIGINAL DRAWING 	DRAWN BY	MRE	NO.	DATE	INITIALS	REVISION DESCRIPTIONS
	CHECKED BY	KMZ				
	APPROVED BY	GLR				
	ISSUE DATE					
	SEPTEMBER 2025					
	PROJECT NUMBER					
	231120-04-002					




WESTSIDE REGIONAL INTERCEPTOR & LIFT STATION - PHASE 2


CITY OF FRANKLIN, INDIANA

PLAN AND PROFILE - LINE B
(291+25 TO 298+75)

SHEET NO.	45
TOTAL SHEETS	70

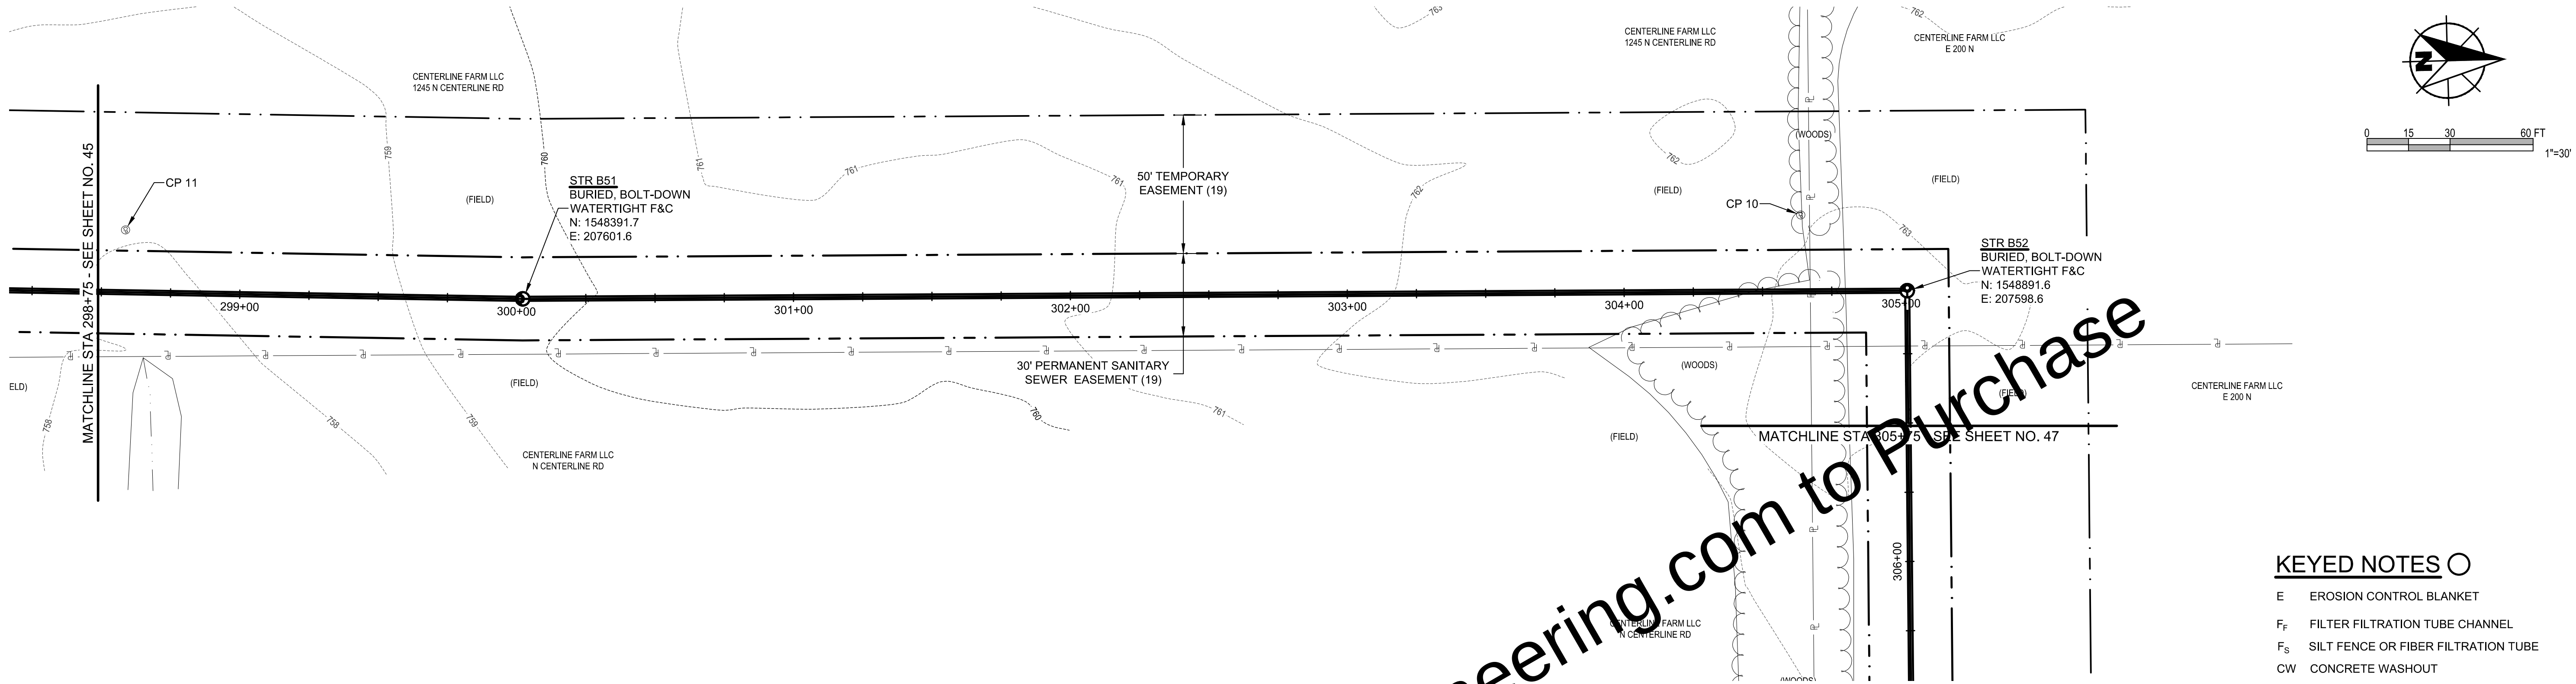

PLAN - LINE B
SCALE: 1" = 30'

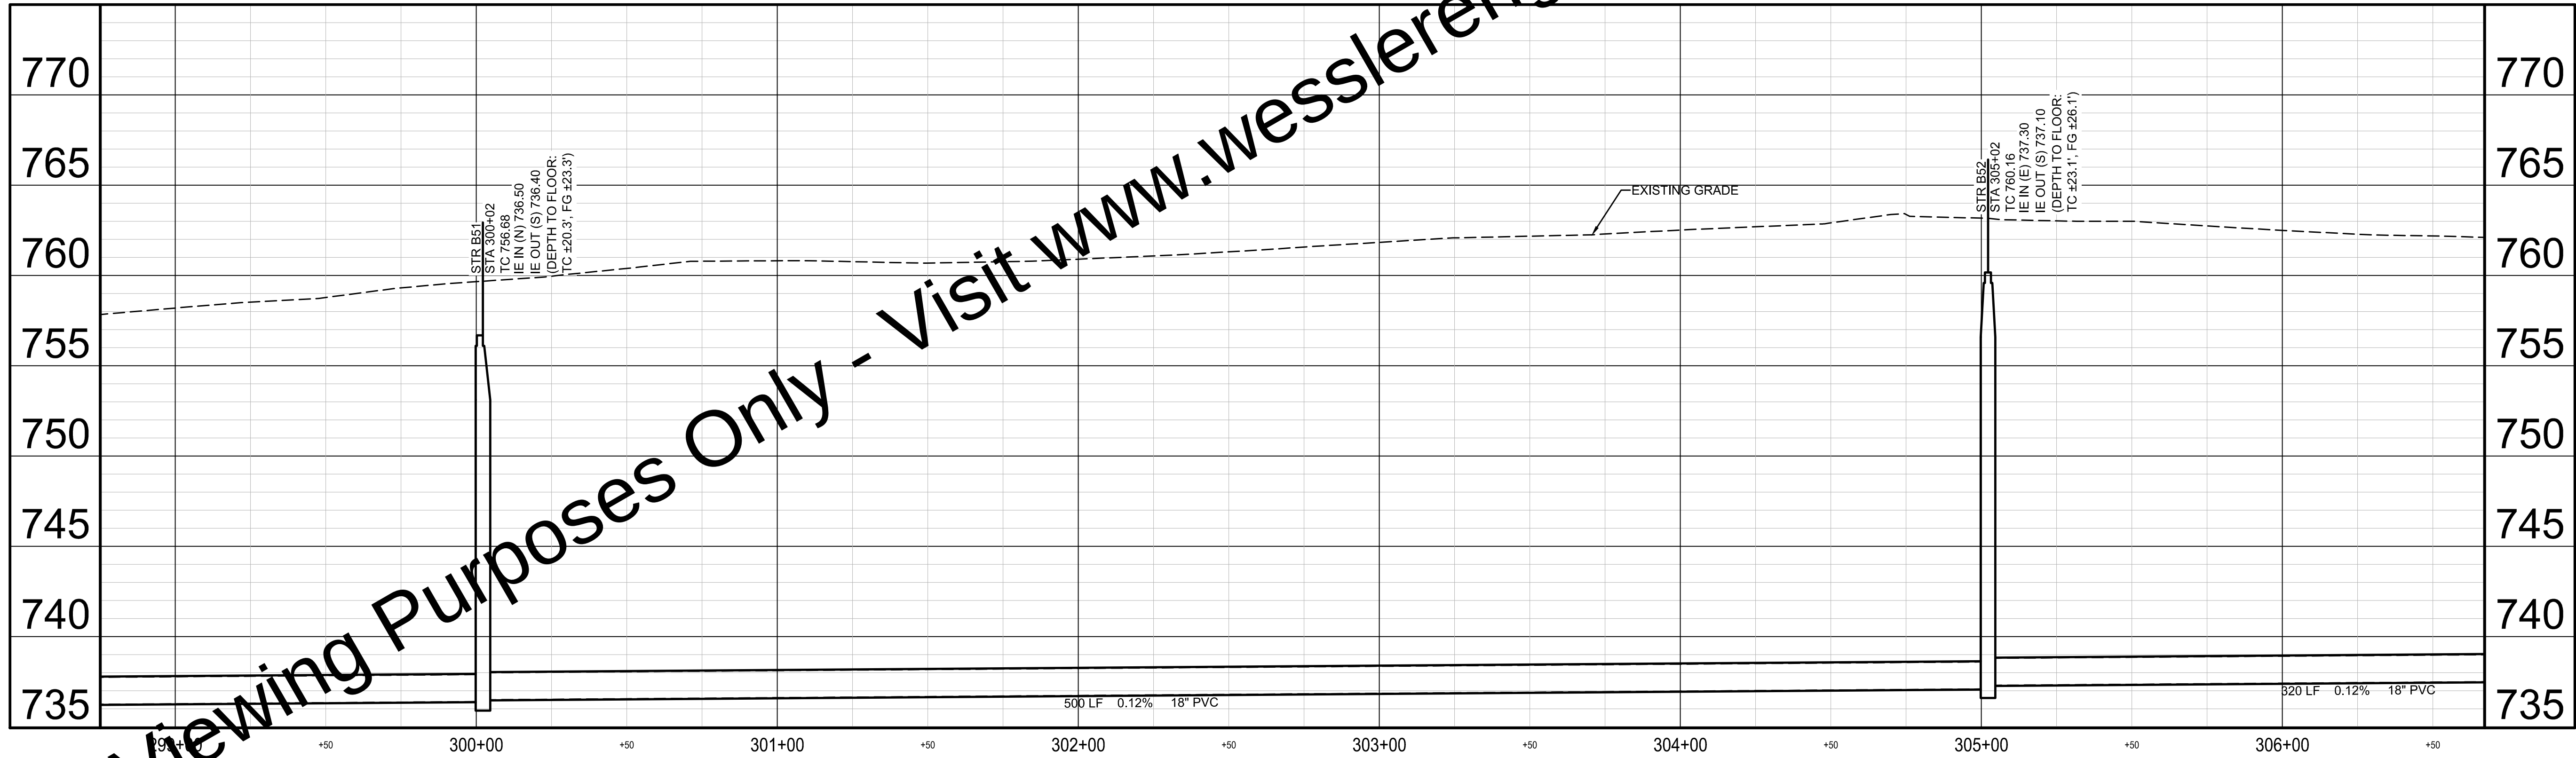


PROFILE - LINE B
HORIZ SCALE: 1" = 30'
VERT SCALE: 1" = 5'

SCALE VERIFICATION BAR IS ONE INCH LONG ON ORIGINAL DRAWING 	DRAWN BY	MRE	NO.	DATE	INITIALS	REVISION DESCRIPTIONS
	CHECKED BY	KMZ				
	APPROVED BY	GLR				
	ISSUE DATE					
	SEPTEMBER 2025					
	PROJECT NUMBER					
	231120-04-002					




WESTSIDE REGIONAL INTERCEPTOR & LIFT STATION - PHASE 2
CITY OF FRANKLIN, INDIANA
PLAN AND PROFILE - LINE B
(298+75 TO 305+75)

SHEET NO.
46
TOTAL SHEETS
70

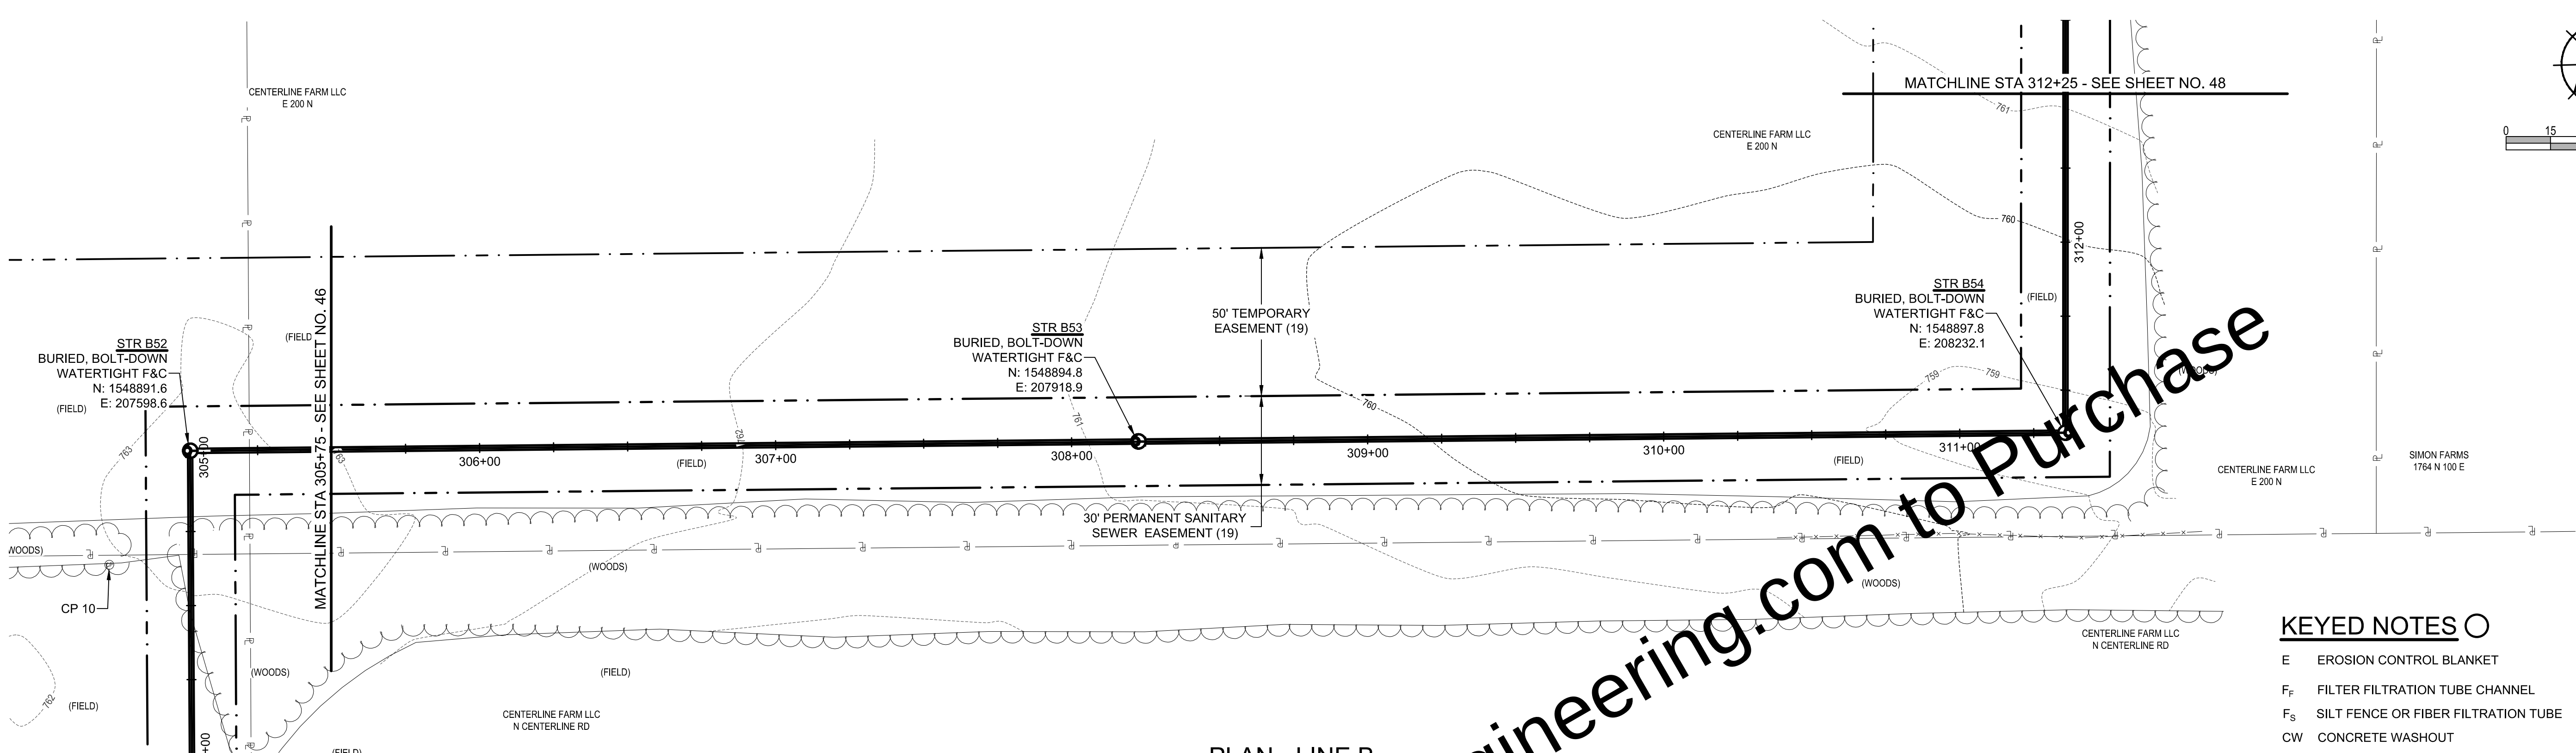

PLAN - LINE B
SCALE: 1" = 30'

- KEYED NOTES**
- E EROSION CONTROL BLANKET
 - F_F FILTER FILTRATION TUBE CHANNEL
 - F_S SILT FENCE OR FIBER FILTRATION TUBE
 - CW CONCRETE WASHOUT
 - I INLET PROTECTION

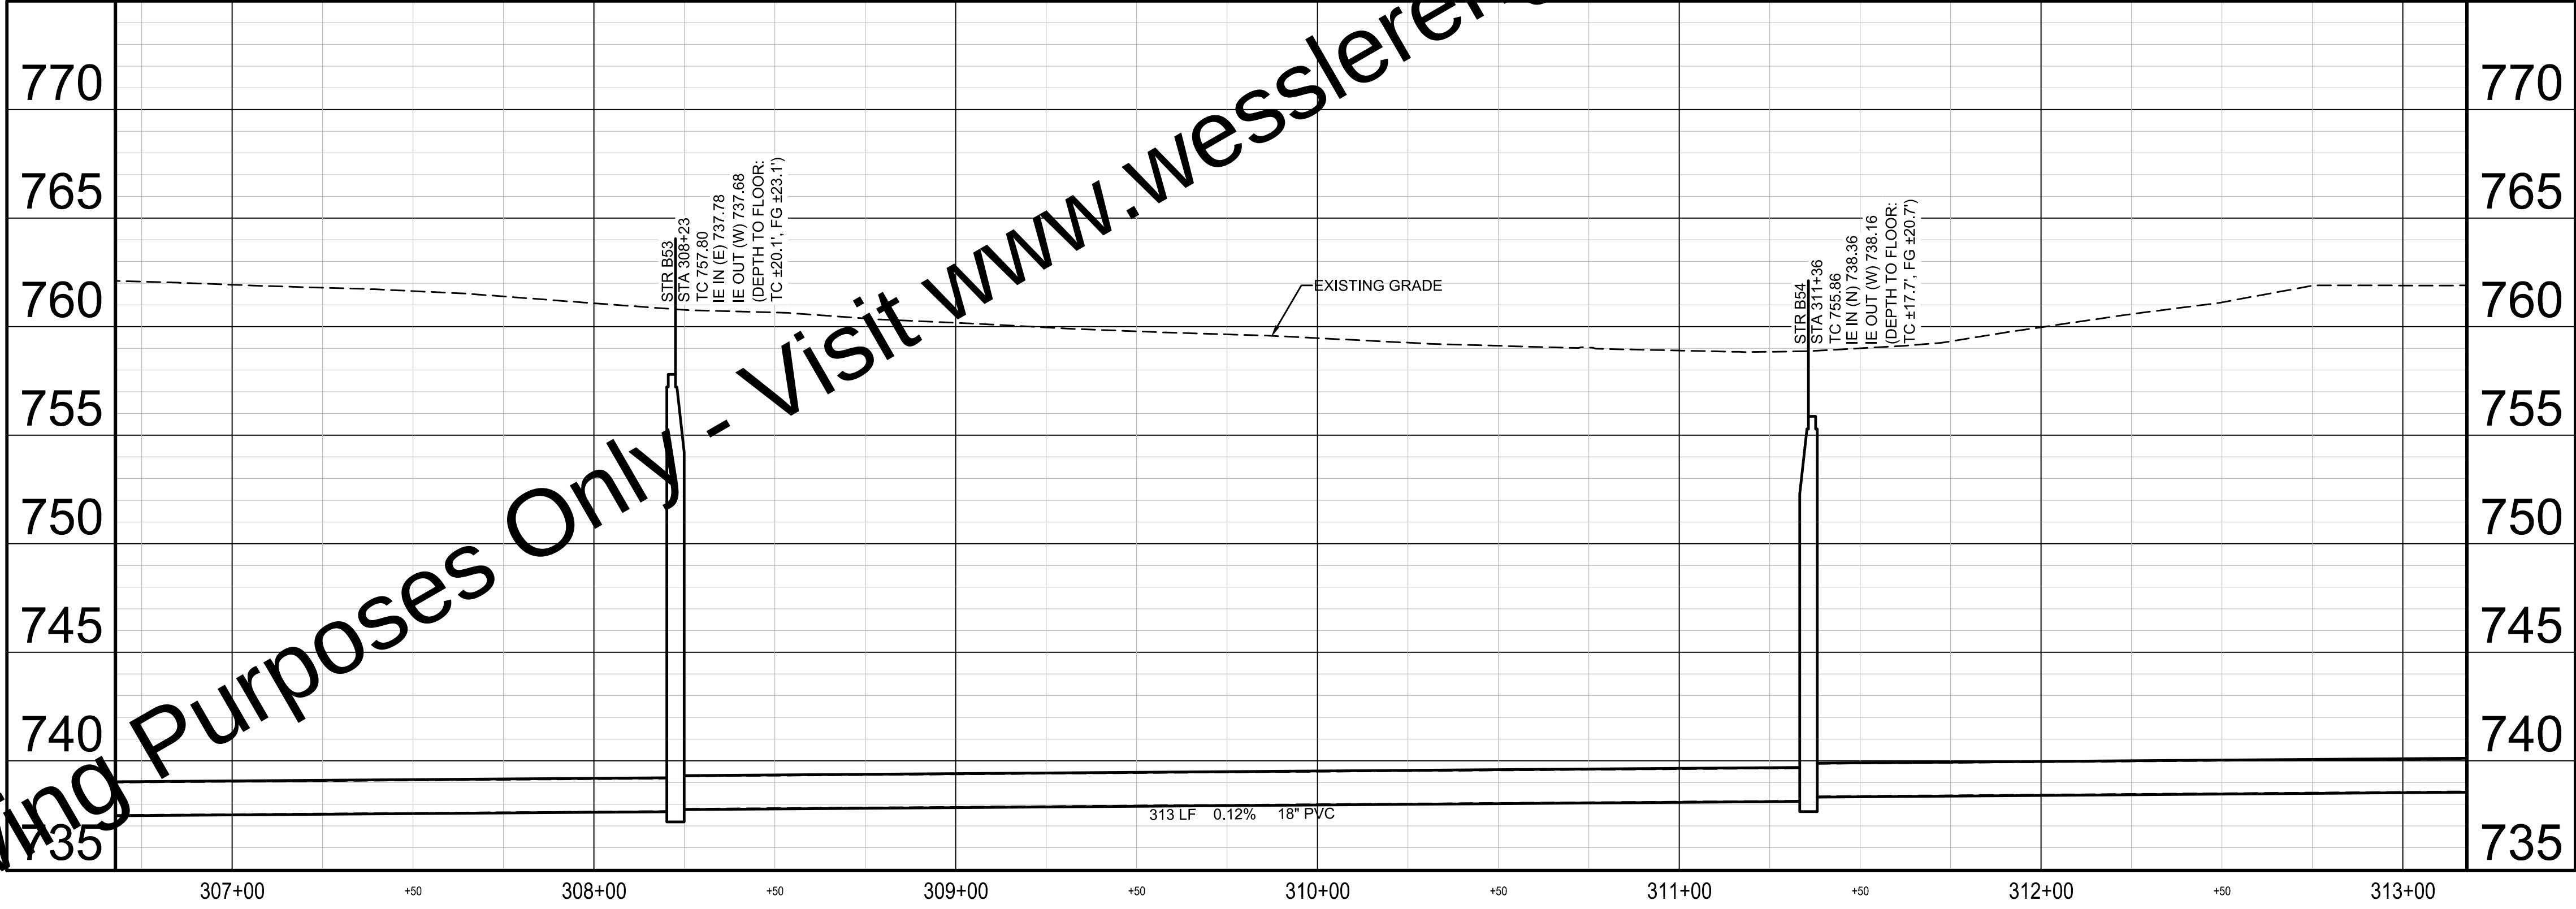


PROFILE - LINE B
HORIZ SCALE: 1" = 30'
VERT SCALE: 1" = 5'

SCALE VERIFICATION BAR IS ONE INCH LONG ON ORIGINAL DRAWING	DRAWN BY	MRE	NO.	DATE	INITIALS	REVISION DESCRIPTIONS
	CHECKED BY	KMZ				
	APPROVED BY	GLR				
	ISSUE DATE					
	SEPTEMBER 2025					
	PROJECT NUMBER					
	231120-04-002					




WESTSIDE REGIONAL INTERCEPTOR & LIFT STATION - PHASE 2	
CITY OF FRANKLIN, INDIANA	
PLAN AND PROFILE - LINE B (305+75 TO 312+25)	

SHEET NO.	47
TOTAL SHEETS	70

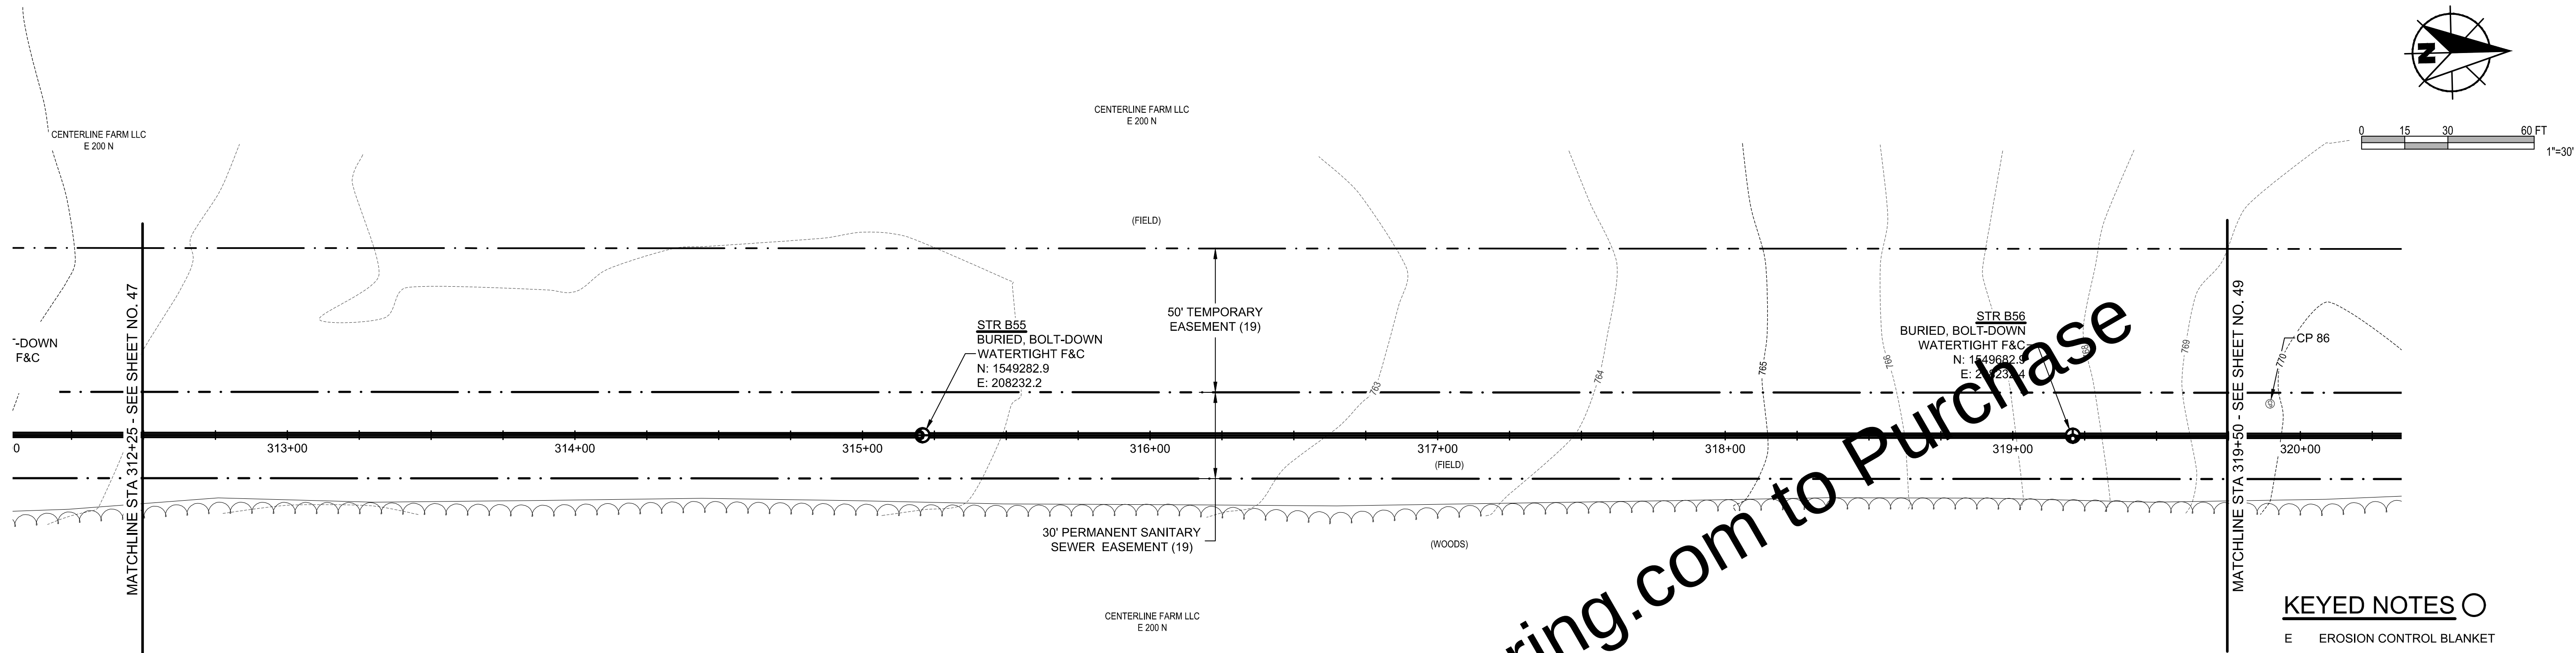

PLAN - LINE B
SCALE: 1" = 30'

- KEYED NOTES**
- E EROSION CONTROL BLANKET
 - F_F FILTER FILTRATION TUBE CHANNEL
 - F_S SILT FENCE OR FIBER FILTRATION TUBE
 - CW CONCRETE WASHOUT
 - I INLET PROTECTION

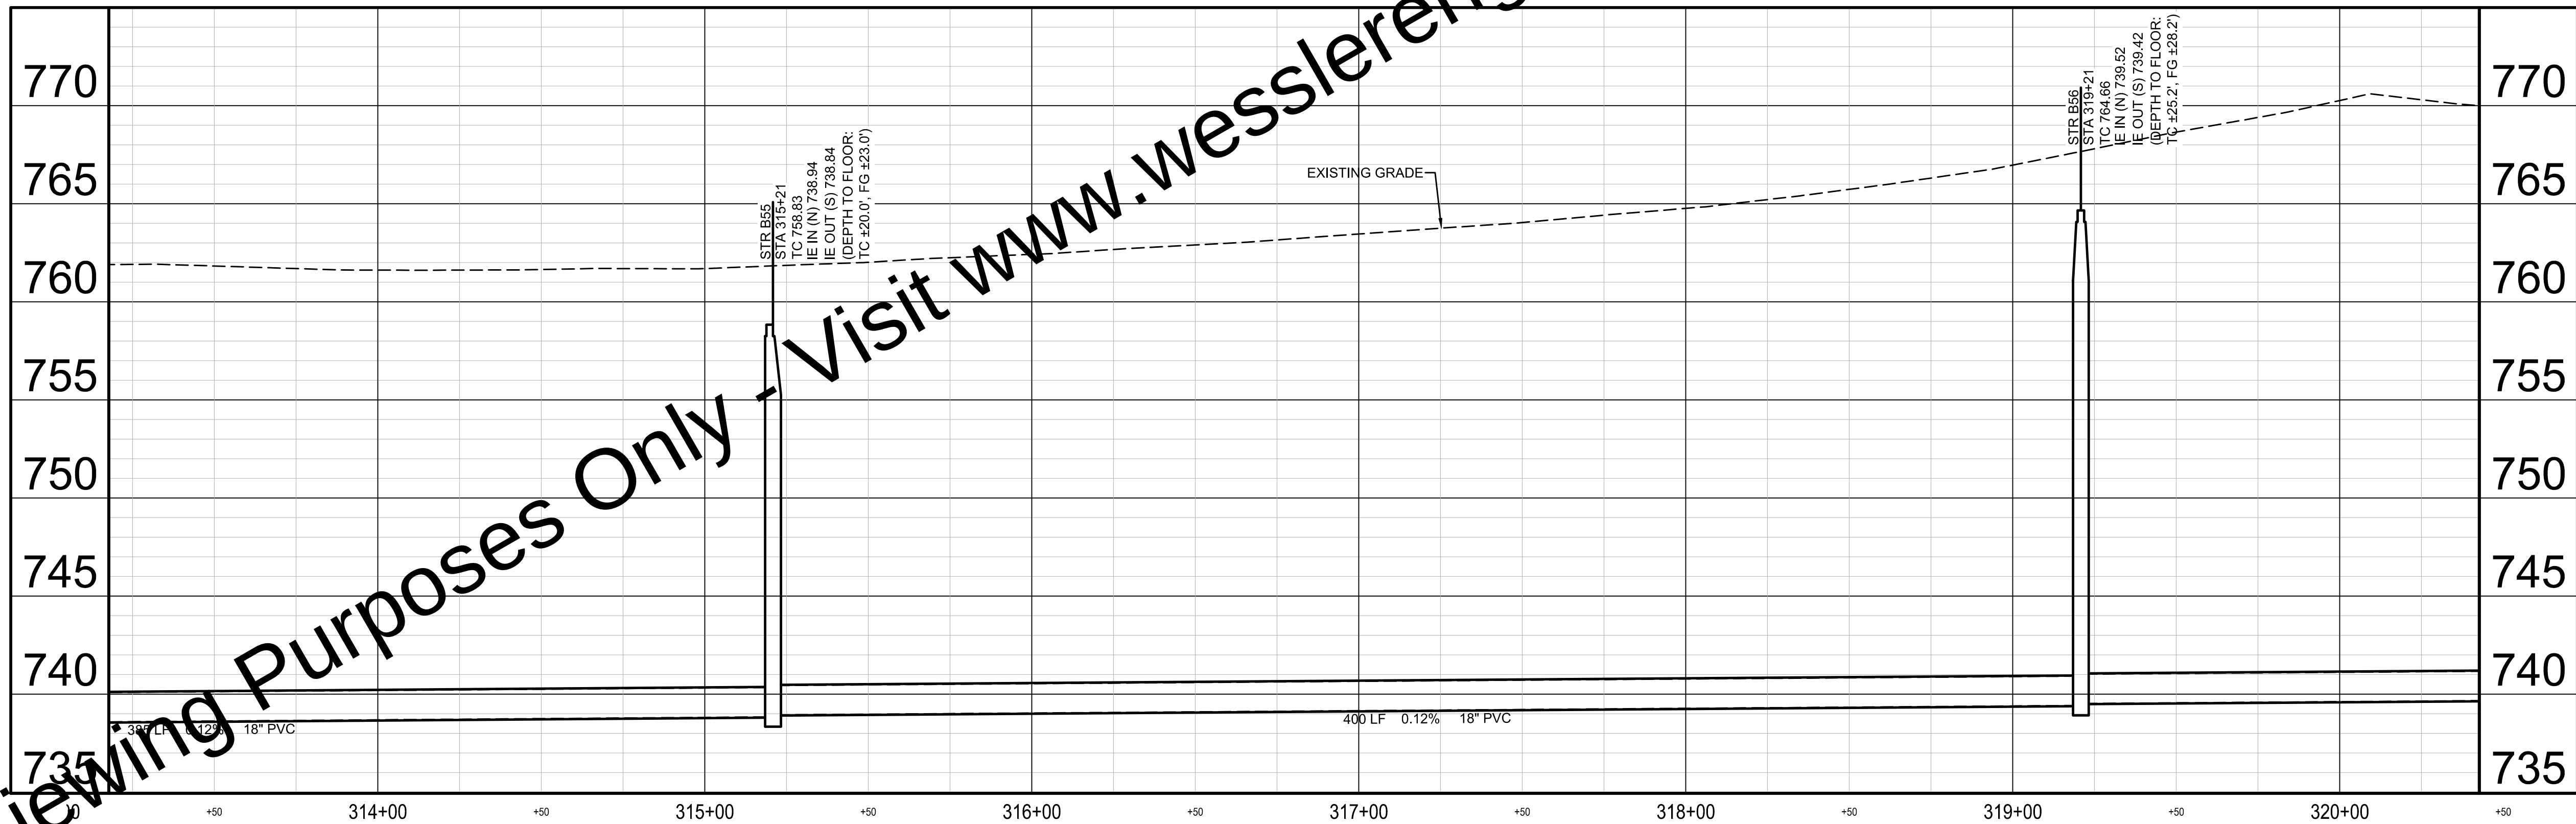



PROFILE - LINE B
HORIZ SCALE: 1" = 30'
VERT SCALE: 1" = 5'

SCALE VERIFICATION	DRAWN BY	MRE	NO.	DATE	INITIALS	REVISION DESCRIPTIONS
BAR IS ONE INCH LONG ON ORIGINAL DRAWING	CHECKED BY	KMZ				
	APPROVED BY	GLR				
	ISSUE DATE					
	SEPTEMBER 2025					
	PROJECT NUMBER					
		231120-04-002				



WESTSIDE REGIONAL INTERCEPTOR & LIFT STATION - PHASE 2
CITY OF FRANKLIN, INDIANA
PLAN AND PROFILE - LINE B
(312+25 TO 319+50)


SHEET NO.
48
TOTAL SHEETS
70

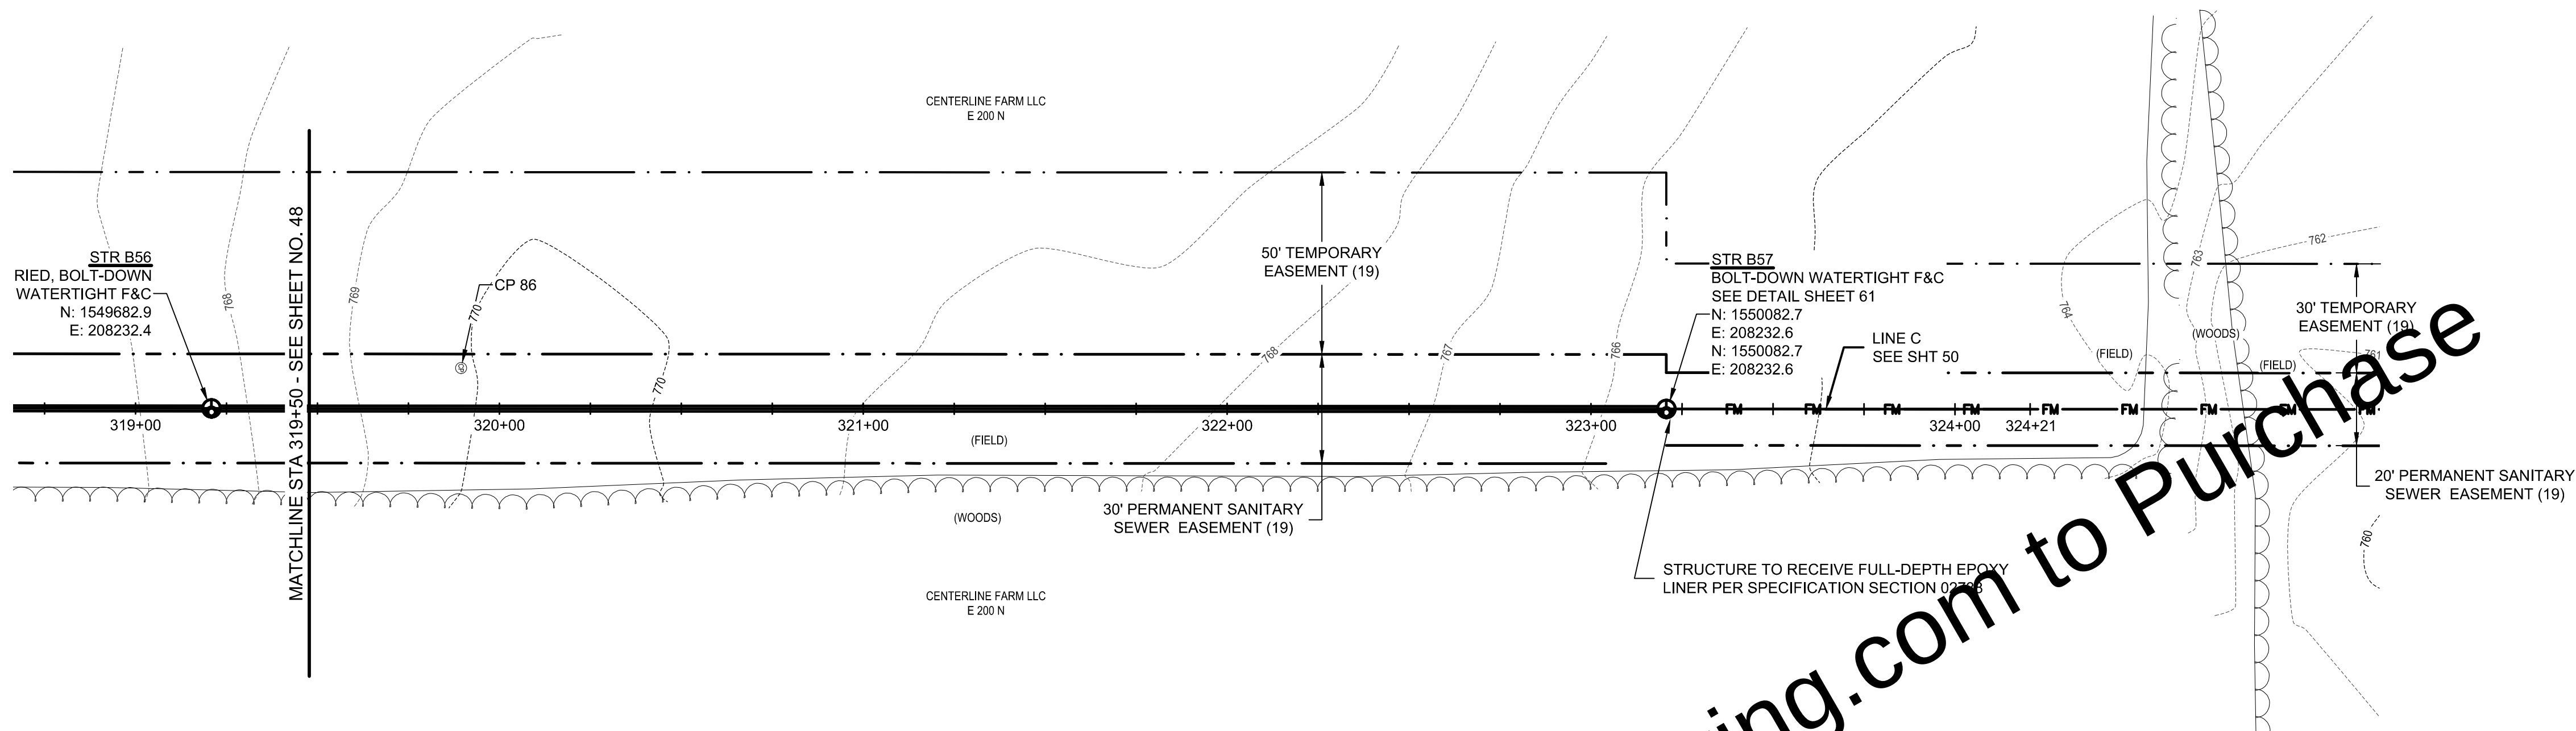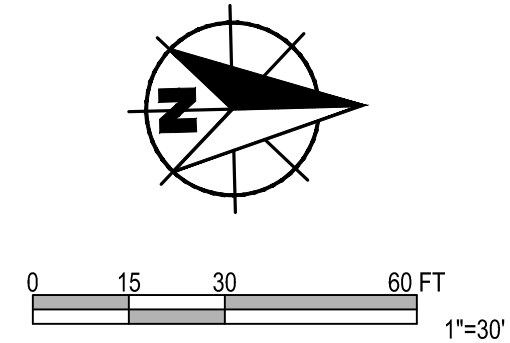

PLAN - LINE B
SCALE: 1" = 30'

KEYED NOTES ○

- E EROSION CONTROL BLANKET
- F_F FILTER FILTRATION TUBE CHANNEL
- F_S SILT FENCE OR FIBER FILTRATION TUBE
- CW CONCRETE WASHOUT
- I INLET PROTECTION

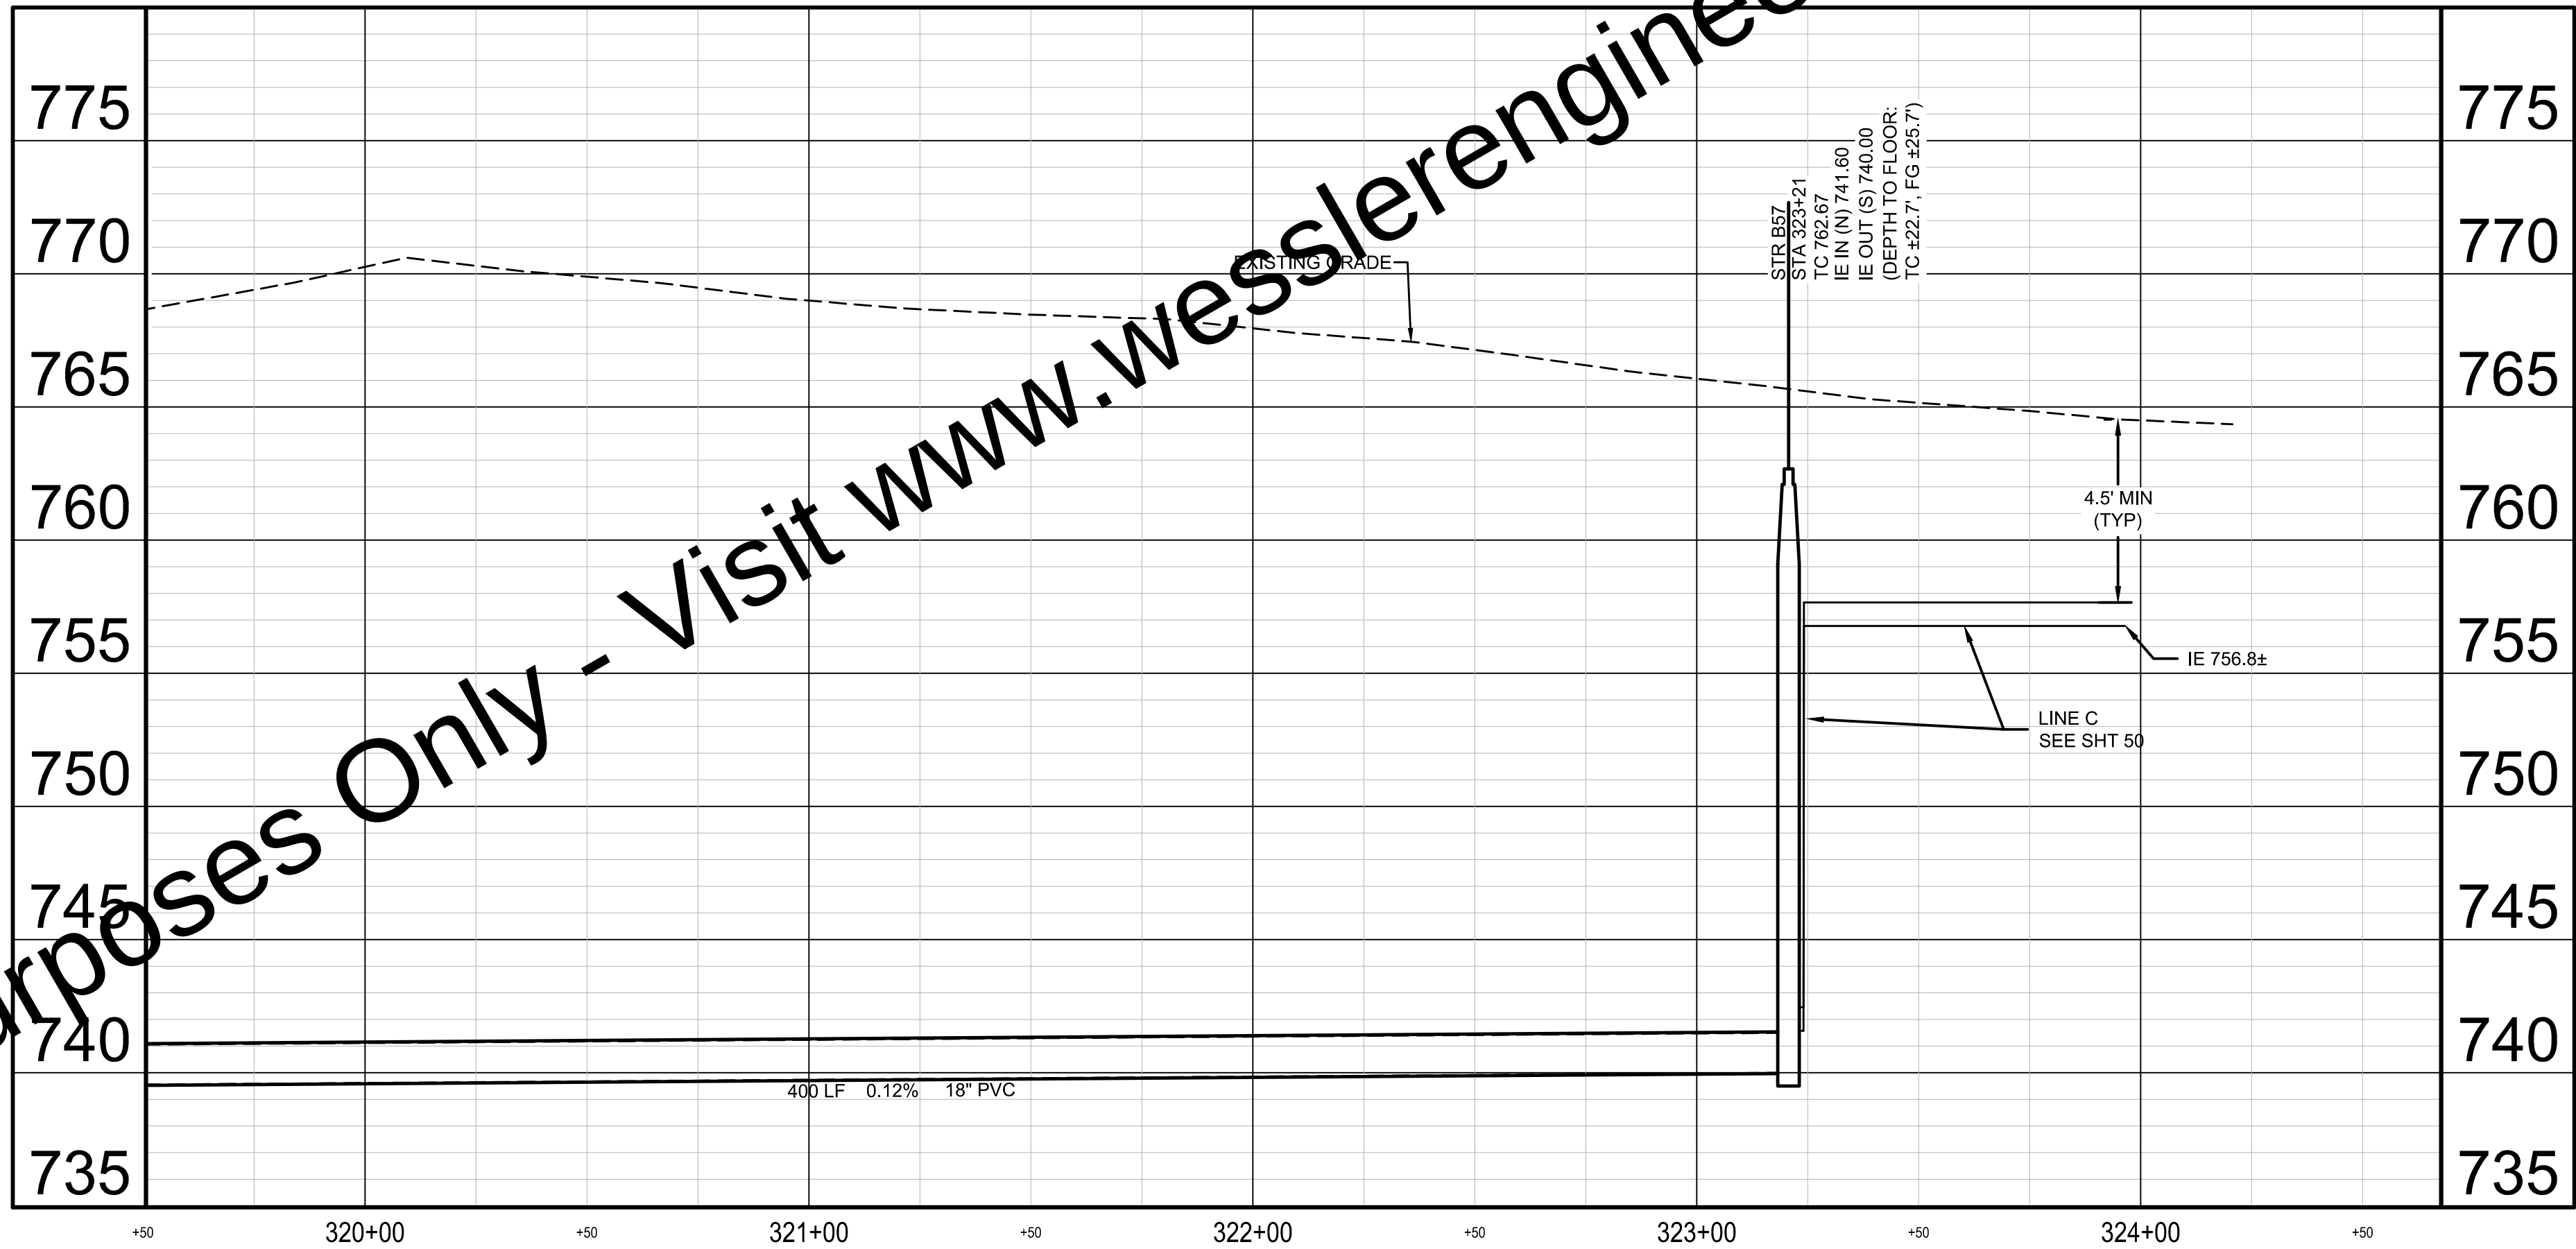

PROFILE - LINE B
HORIZ SCALE: 1" = 30'
VERT SCALE: 1" = 5'

SCALE VERIFICATION BAR IS ONE INCH LONG ON ORIGINAL DRAWING 	DRAWN BY	MRE	NO.	DATE	INITIALS	REVISION DESCRIPTIONS
	CHECKED BY	KMZ				
	APPROVED BY	GLR				
	ISSUE DATE					
	SEPTEMBER 2025					
	PROJECT NUMBER					
	231120-04-002					




WESTSIDE REGIONAL INTERCEPTOR & LIFT STATION - PHASE 2
CITY OF FRANKLIN, INDIANA
**PLAN AND PROFILE - LINE B
(319+50 TO END)**

SHEET NO.

49

TOTAL SHEETS


70

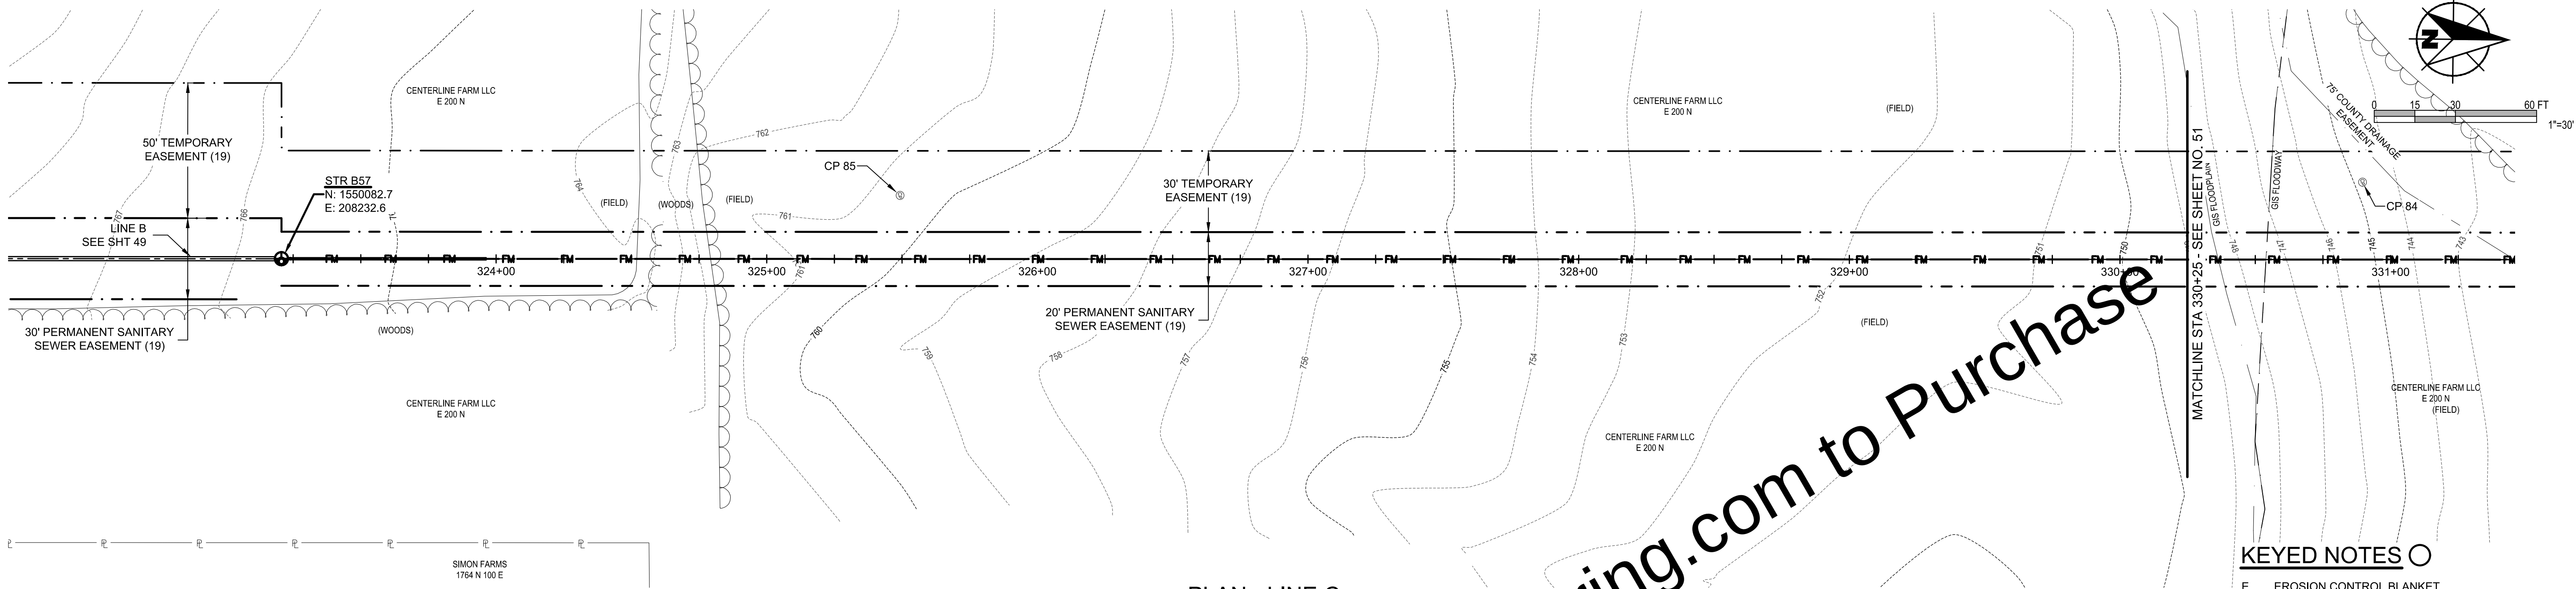

PLAN - LINE C
SCALE: 1" = 30'

KEYED NOTES ○

- E EROSION CONTROL BLANKET
- F_F FILTER FILTRATION TUBE CHANNEL
- F_S SILT FENCE OR FIBER FILTRATION TUBE
- GW CONCRETE WASHOUT
- I INLET PROTECTION

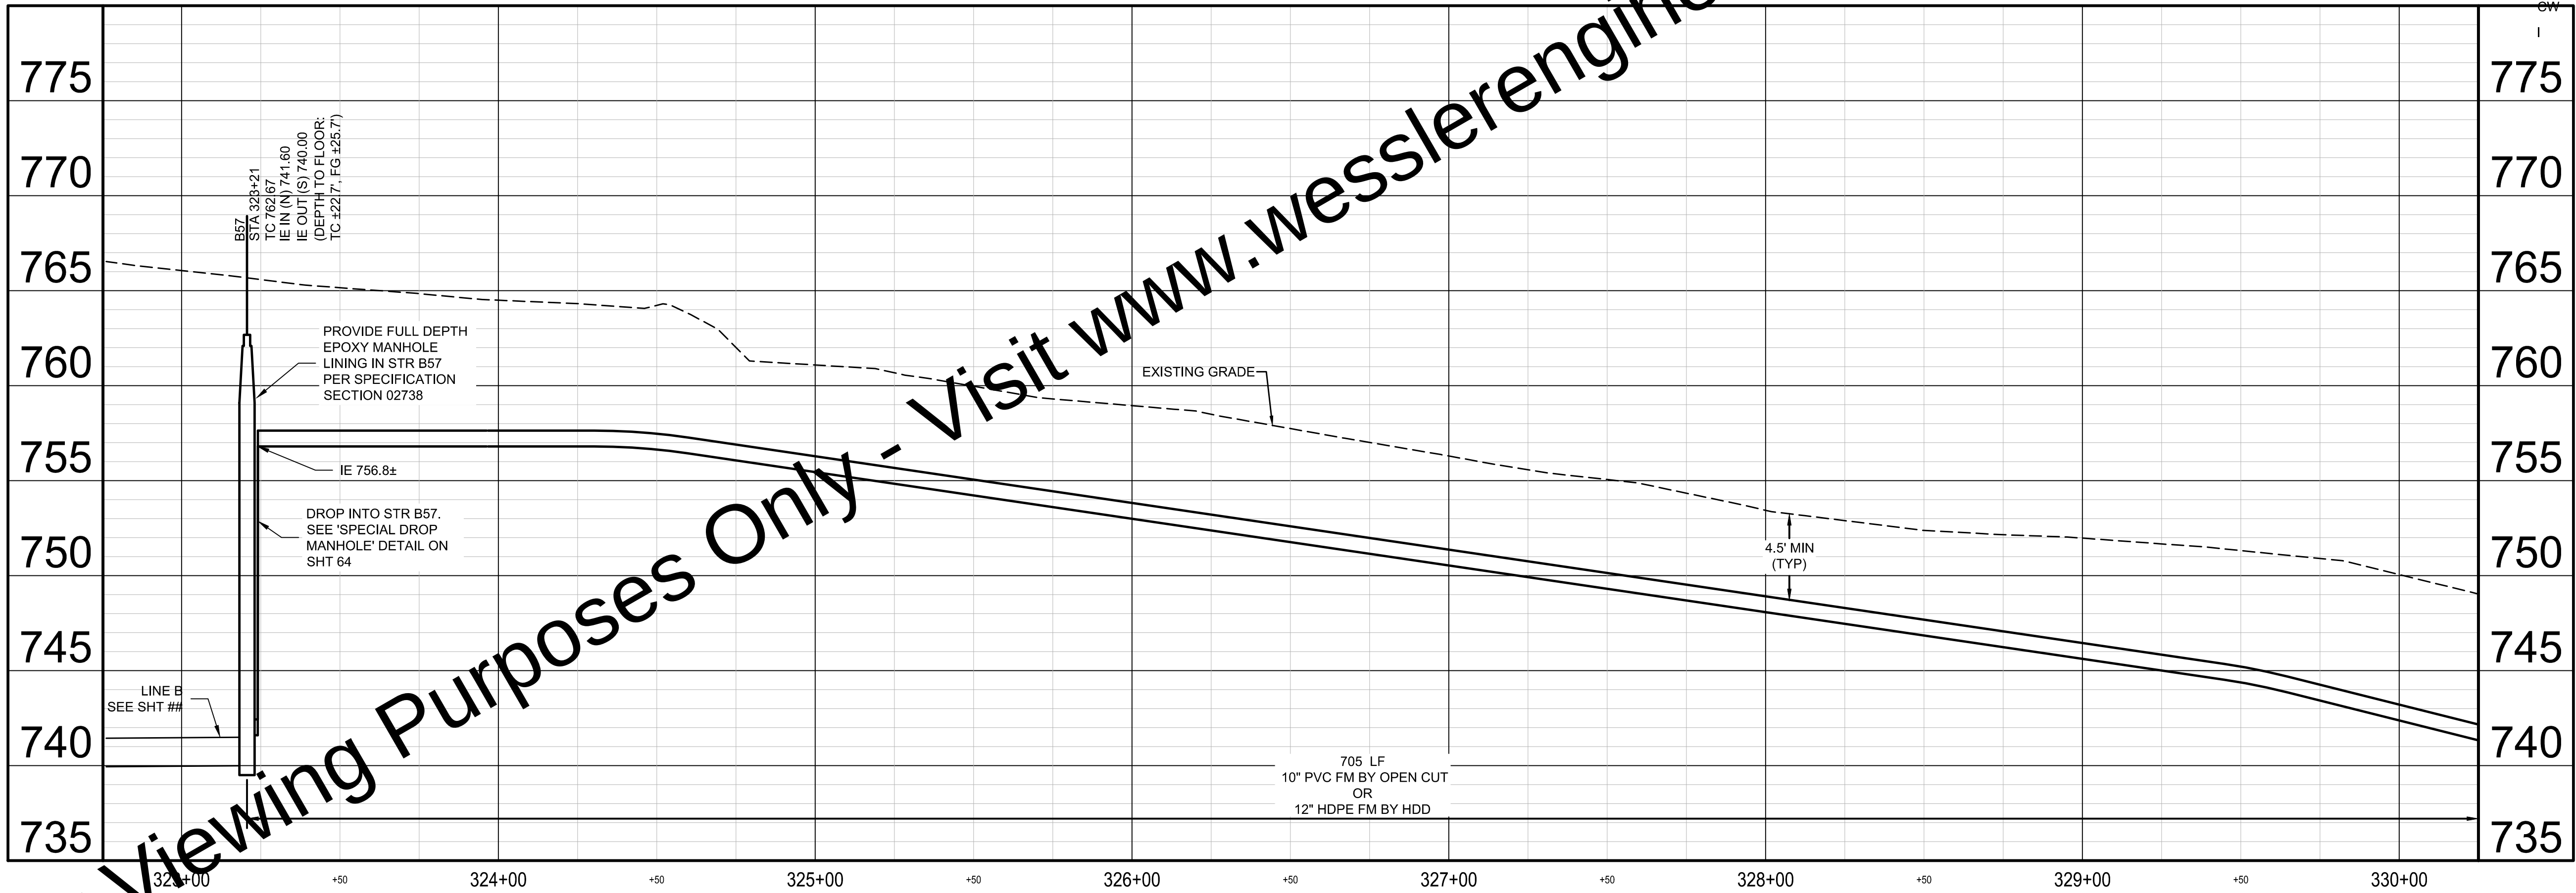



PROFILE - LINE C
HORIZ SCALE: 1" = 30'
VERT SCALE: 1" = 5'

SCALE VERIFICATION BAR IS ONE INCH LONG ON ORIGINAL DRAWING	DRAWN BY	MRE	NO.	DATE	INITIALS	REVISION DESCRIPTIONS
	CHECKED BY	KMZ				
	APPROVED BY	GLR				
	ISSUE DATE					
	SEPTEMBER 2025					
	PROJECT NUMBER	231120-04-002				



WESTSIDE REGIONAL INTERCEPTOR & LIFT STATION - PHASE 2
CITY OF FRANKLIN, INDIANA
PLAN AND PROFILE - LINE C
(323+21 TO 330+25)

SHEET NO.
50
TOTAL SHEETS
70

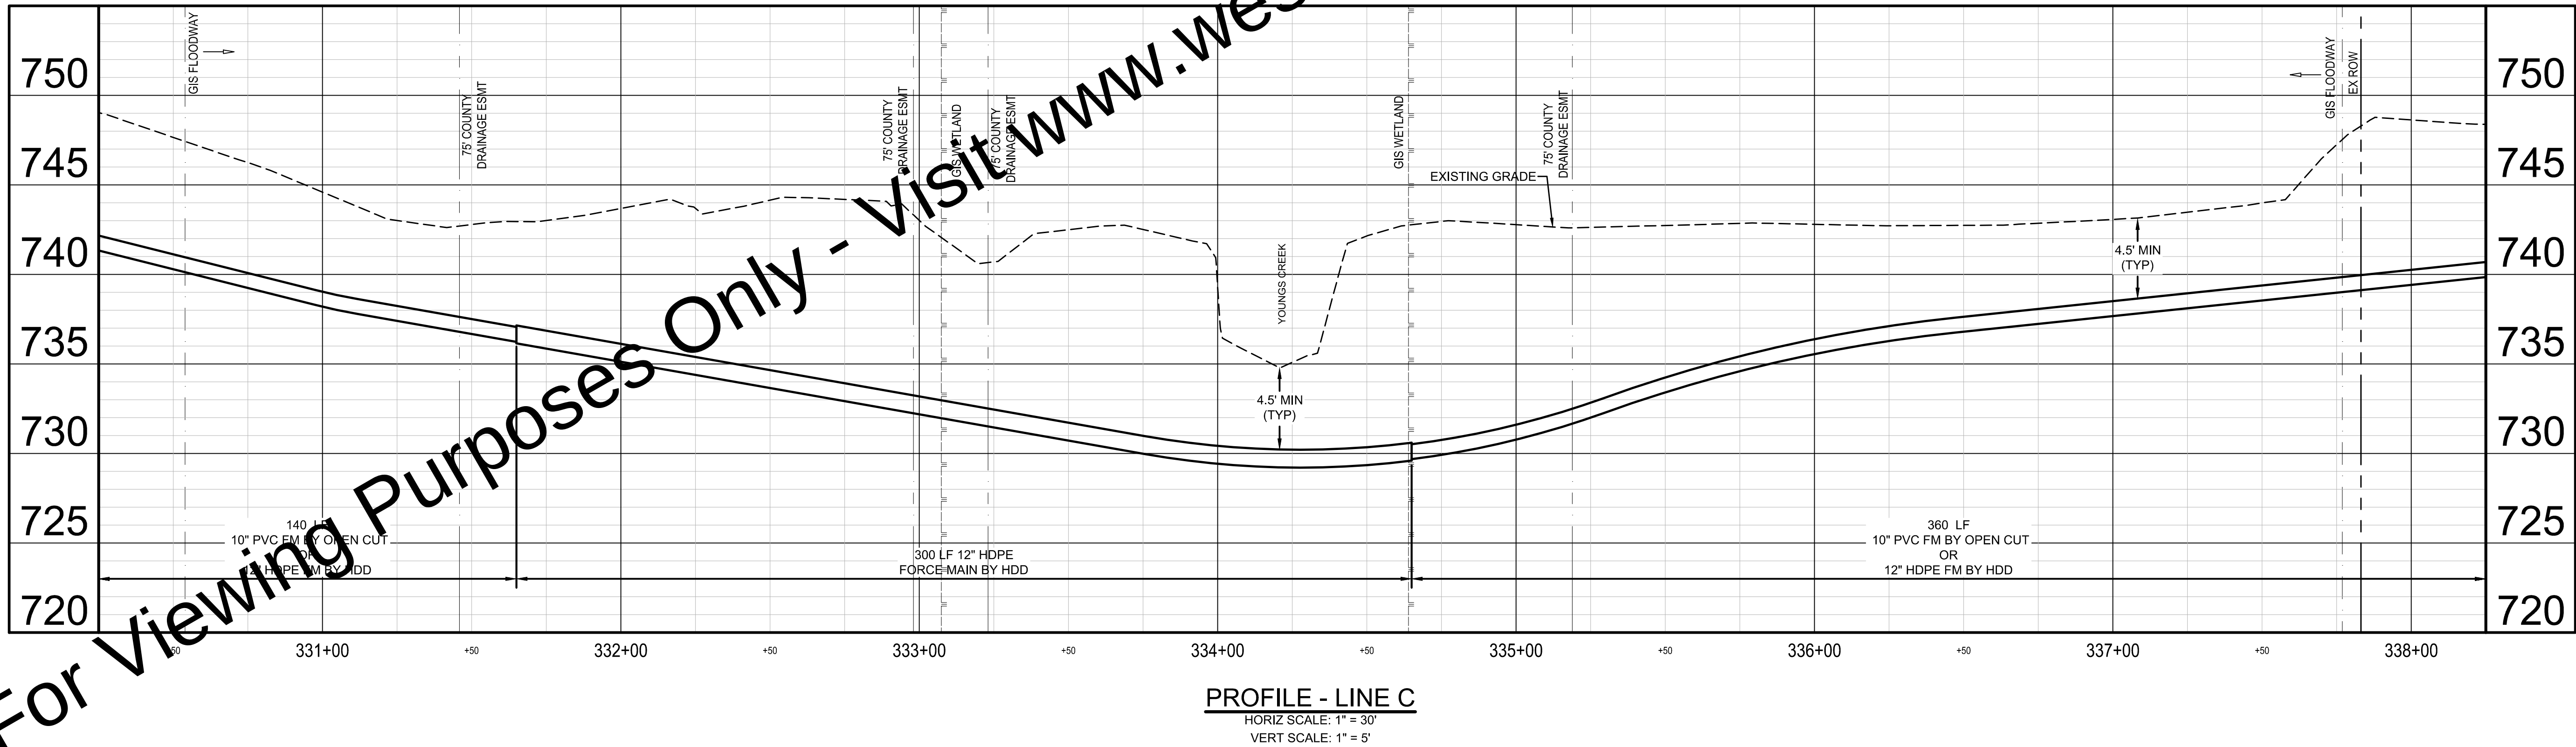
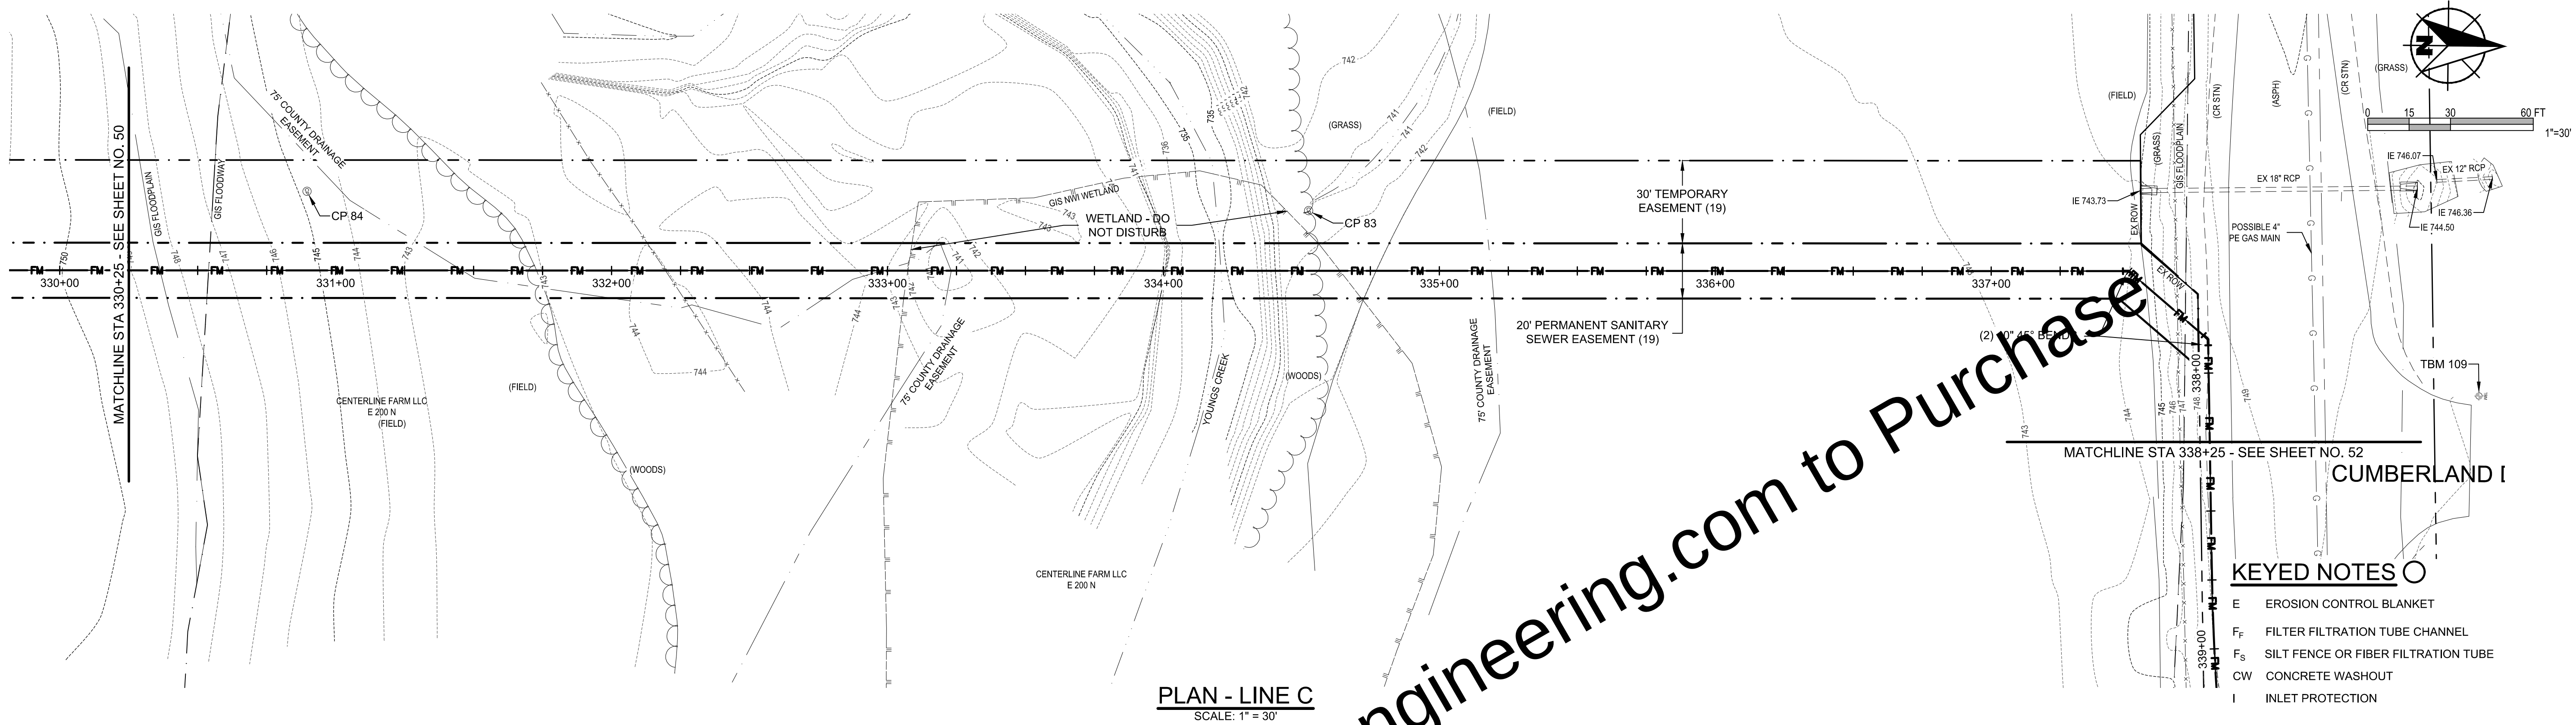


SCALE VERIFICATION	DRAWN BY	MRE	NO.	DATE	INITIALS	REVISION DESCRIPTIONS
BAR IS ONE INCH LONG ON ORIGINAL DRAWING 	CHECKED BY	KMZ				
	APPROVED BY	GLR				
	ISSUE DATE					
	SEPTEMBER 2025					
	PROJECT NUMBER					
		231120-04-002				



WESTSIDE REGIONAL INTERCEPTOR & LIFT STATION - PHASE 2
CITY OF FRANKLIN, INDIANA
PLAN AND PROFILE - LINE C (330+25 TO 338+25)

SHEET NO.
51
TOTAL SHEETS
70

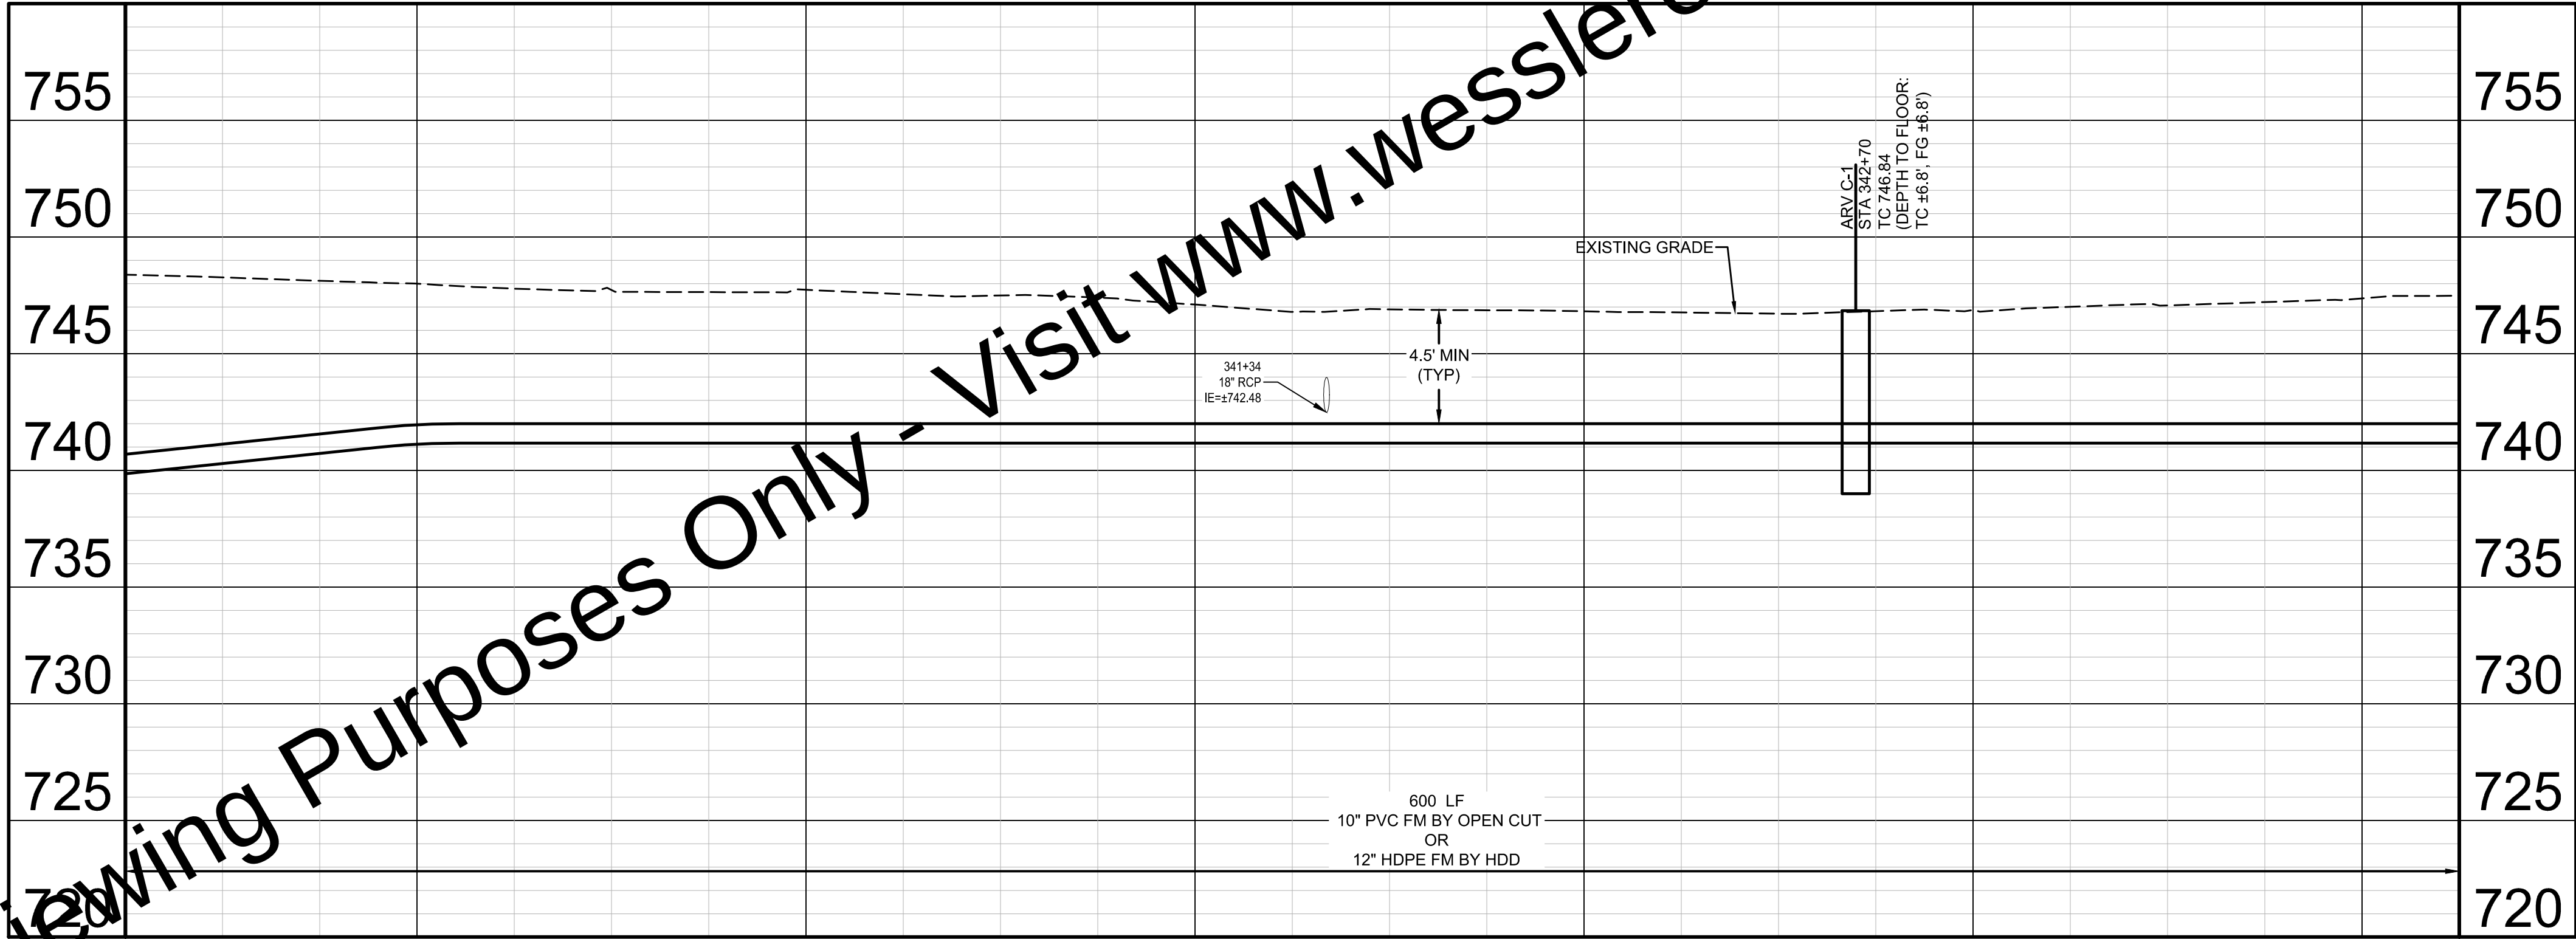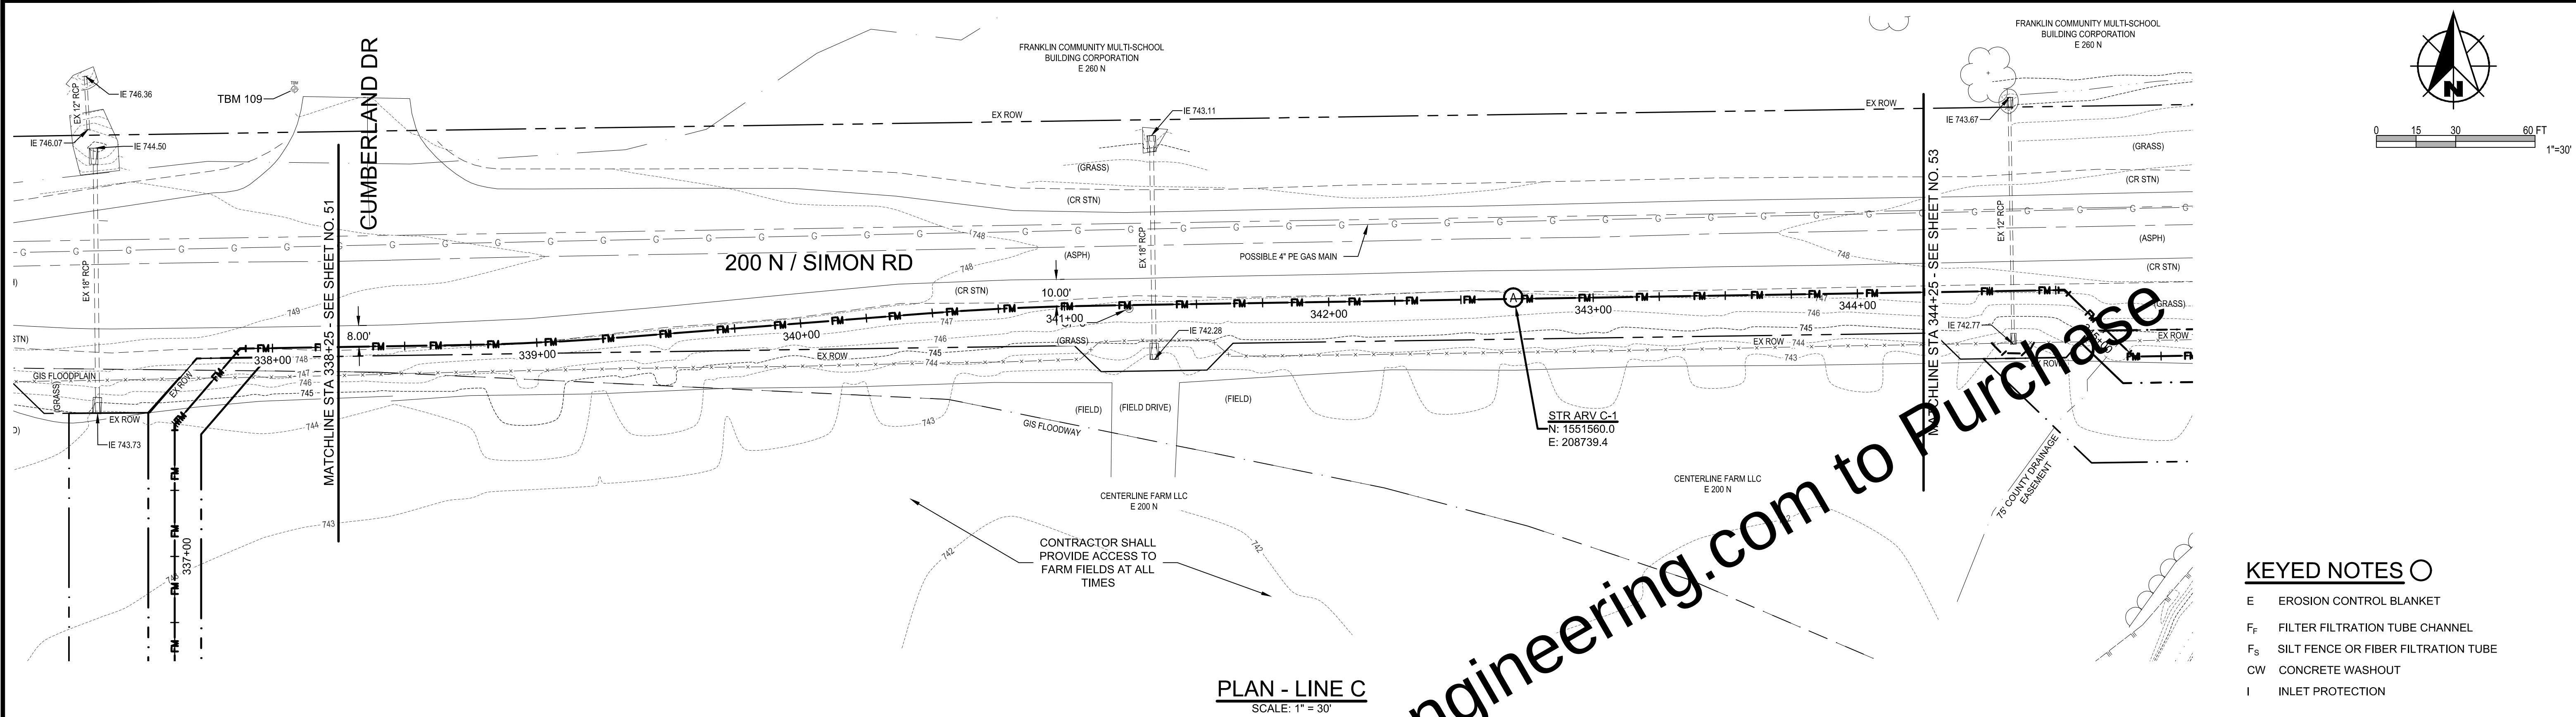

KEYED NOTES ○

E EROSION CONTROL BLANKET

F_F FILTER FILTRATION TUBE CHANNEL

F_S SILT FENCE OR FIBER FILTRATION TUBE

CW CONCRETE WASHOUT

I INLET PROTECTION



Drawing: J:\Franklin\Projects\231120 Franklin Westside Interceptor\CADD\DWG\Sheets\231120-PP-C.dwg | Layout: C3 | Plotted: 08/18/25 @ 02:42:33 | LastSavedBy: Michelle E

SCALE VERIFICATION	DRAWN BY	MRE	NO.	DATE	INITIALS	REVISION DESCRIPTIONS
BAR IS ONE INCH LONG ON ORIGINAL DRAWING 	CHECKED BY	KMZ				
	APPROVED BY	GLR				
	ISSUE DATE					
	SEPTEMBER 2025					
	PROJECT NUMBER					
	231120-04-002					



WESTSIDE REGIONAL INTERCEPTOR & LIFT STATION - PHASE 2
CITY OF FRANKLIN, INDIANA
PLAN AND PROFILE - LINE C (338+25 TO 344+25)

SHEET NO.
52
TOTAL SHEETS
70

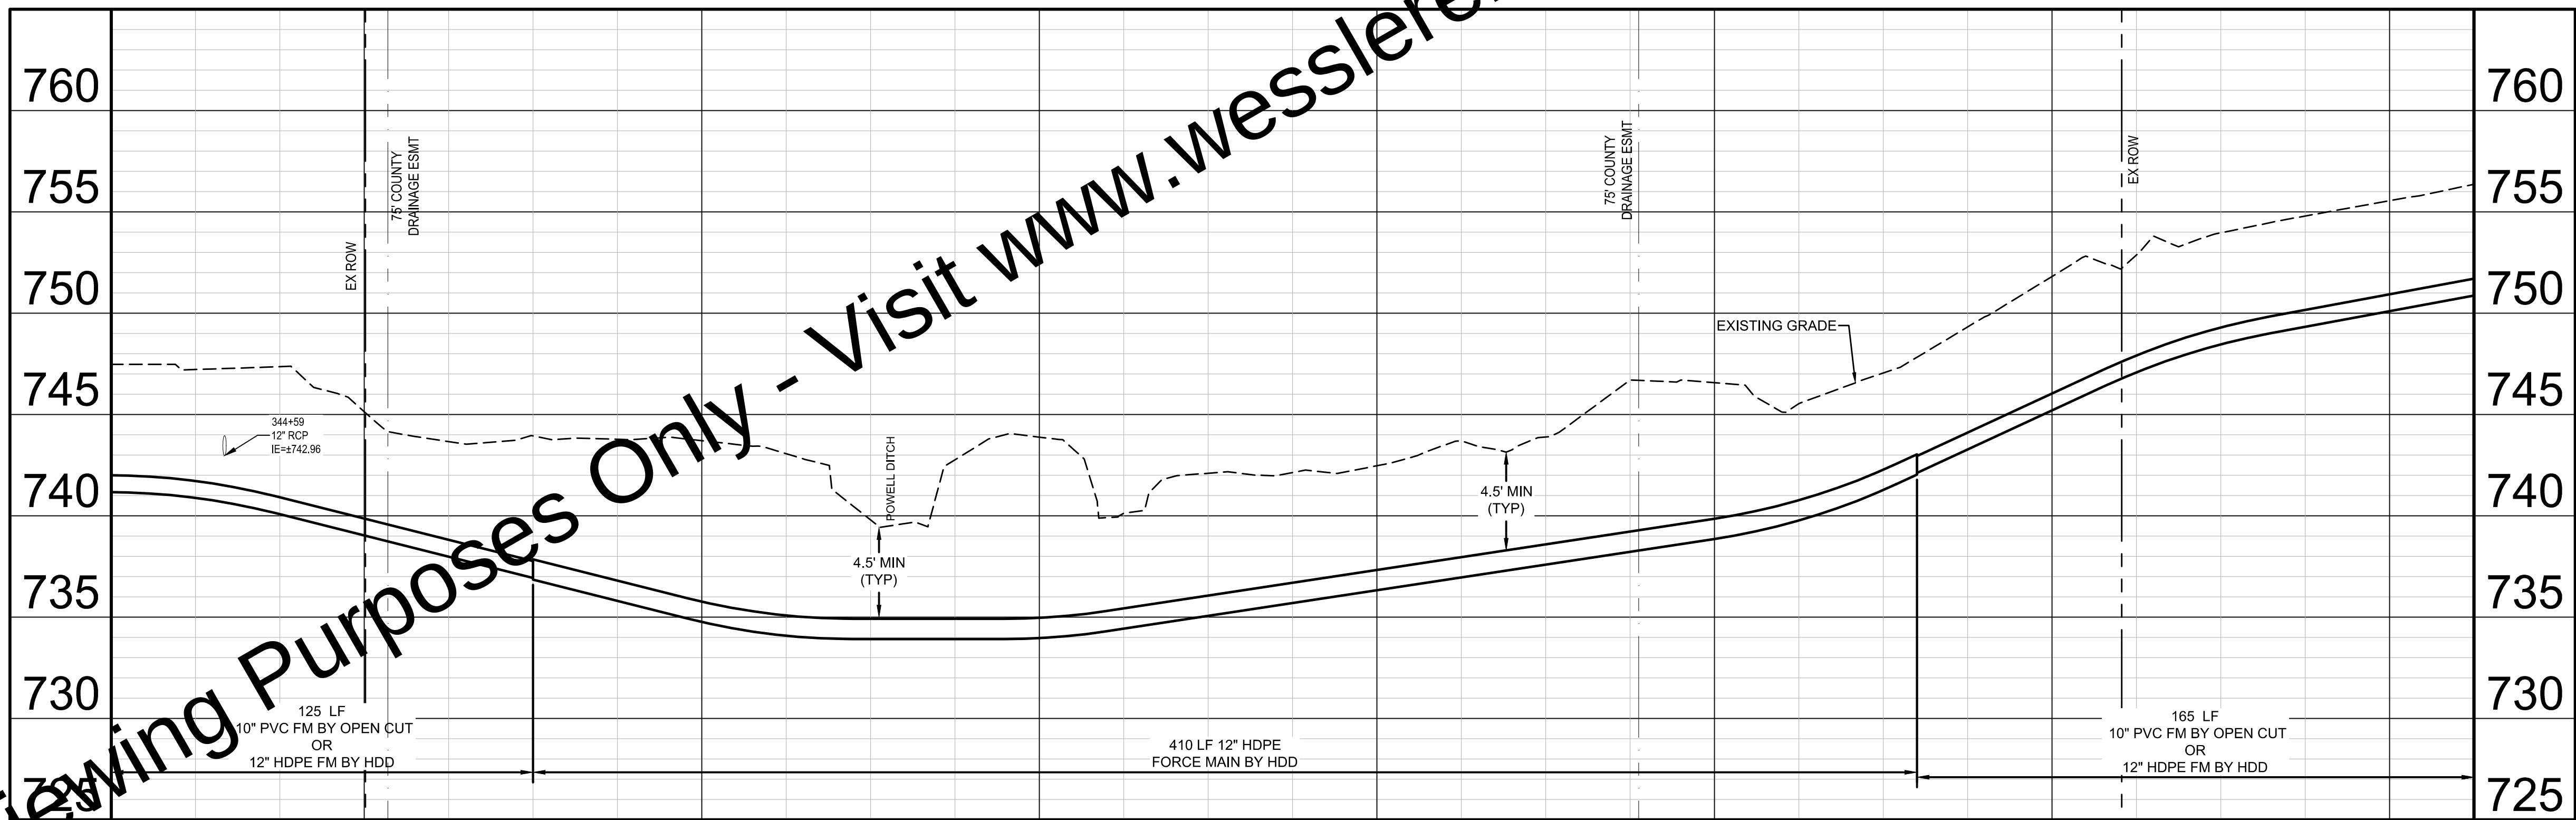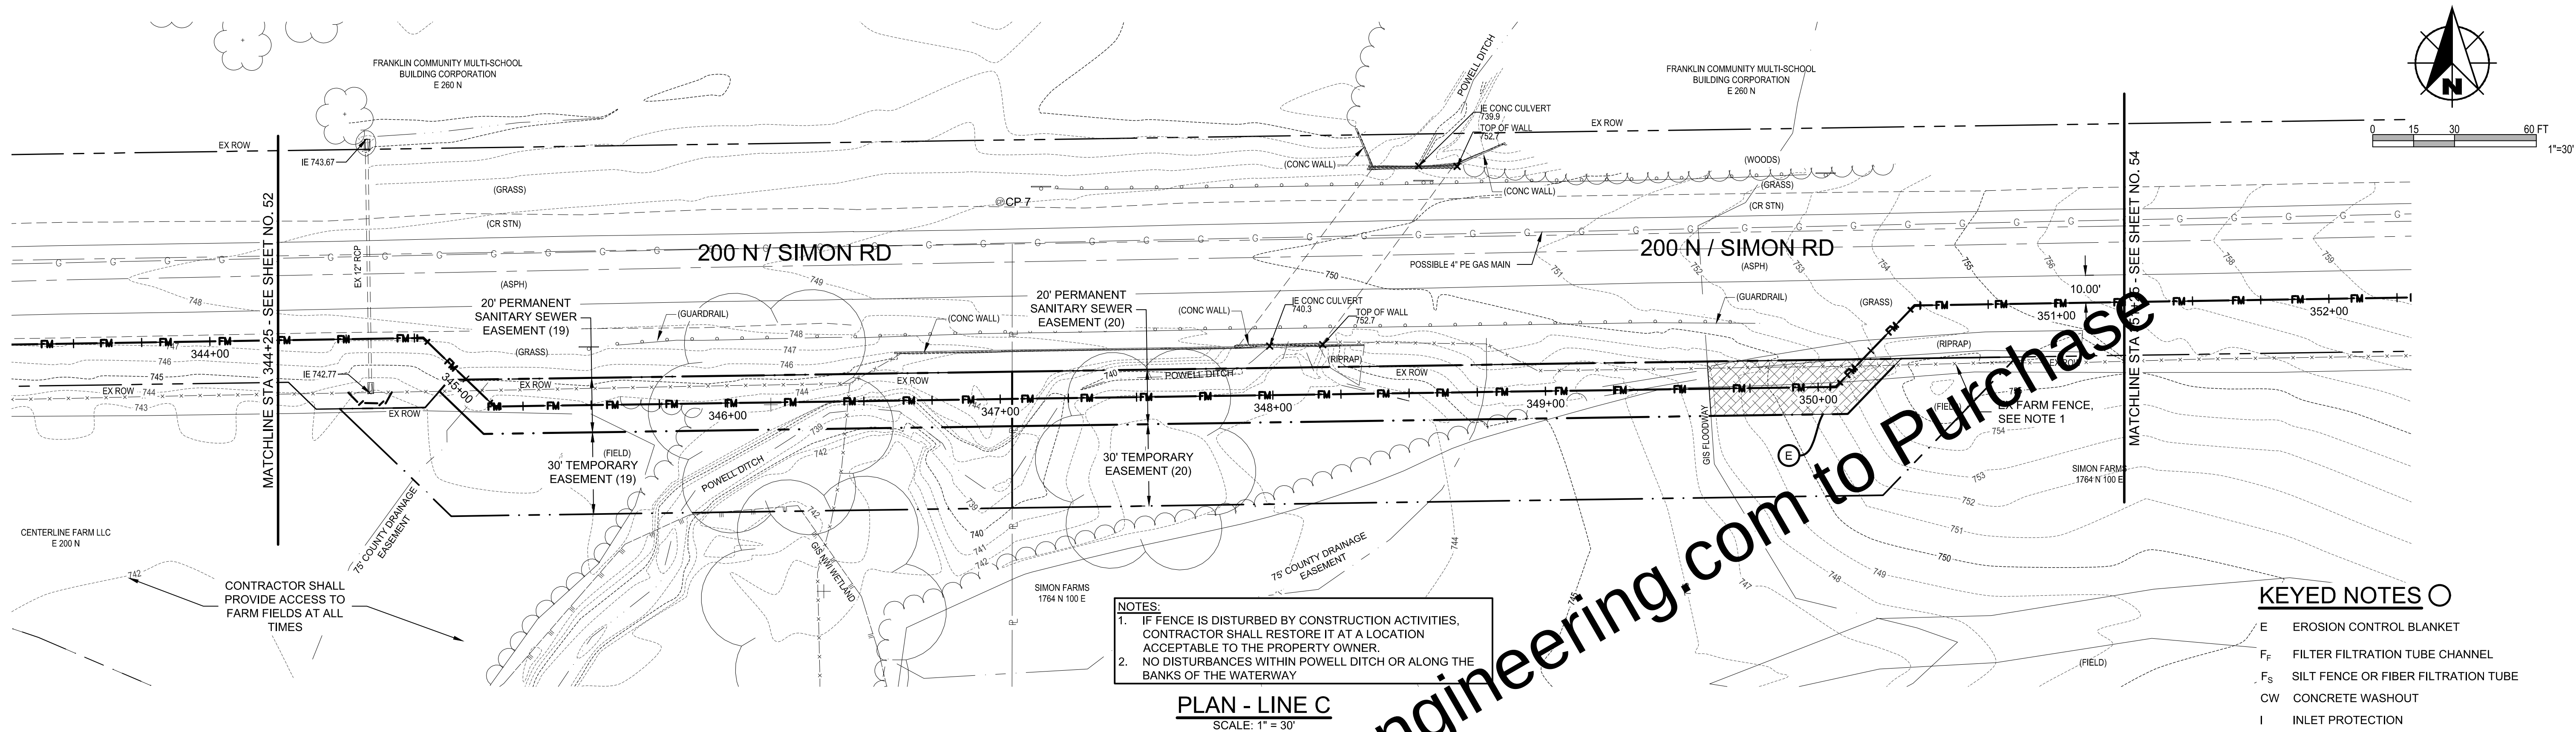

SCALE VERIFICATION	DRAWN BY	MRE	NO.	DATE	INITIALS	REVISION DESCRIPTIONS
BAR IS ONE INCH LONG ON ORIGINAL DRAWING	CHECKED BY	KMZ				
	APPROVED BY	GLR				
	ISSUE DATE					
	SEPTEMBER 2025					
	PROJECT NUMBER					
		231120-04-002				




WESTSIDE REGIONAL INTERCEPTOR & LIFT STATION - PHASE 2


CITY OF FRANKLIN, INDIANA

PLAN AND PROFILE - LINE C
(344+25 TO 351+25)

SHEET NO.	53
TOTAL SHEETS	70

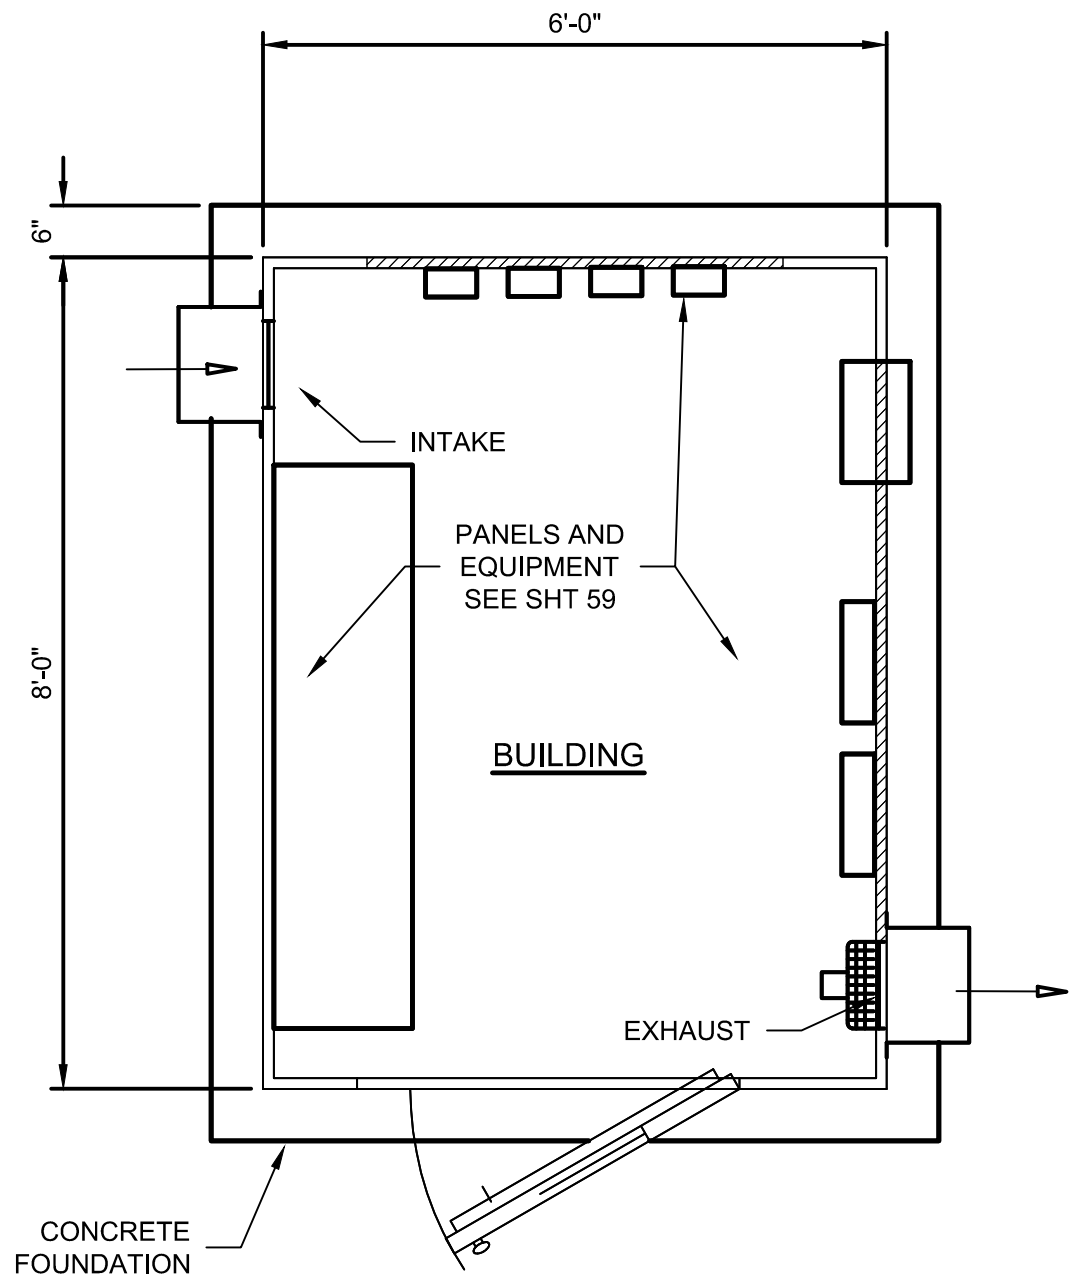


BUILDING FOUNDATION PLAN
SCALE: 2" = 1'-0"

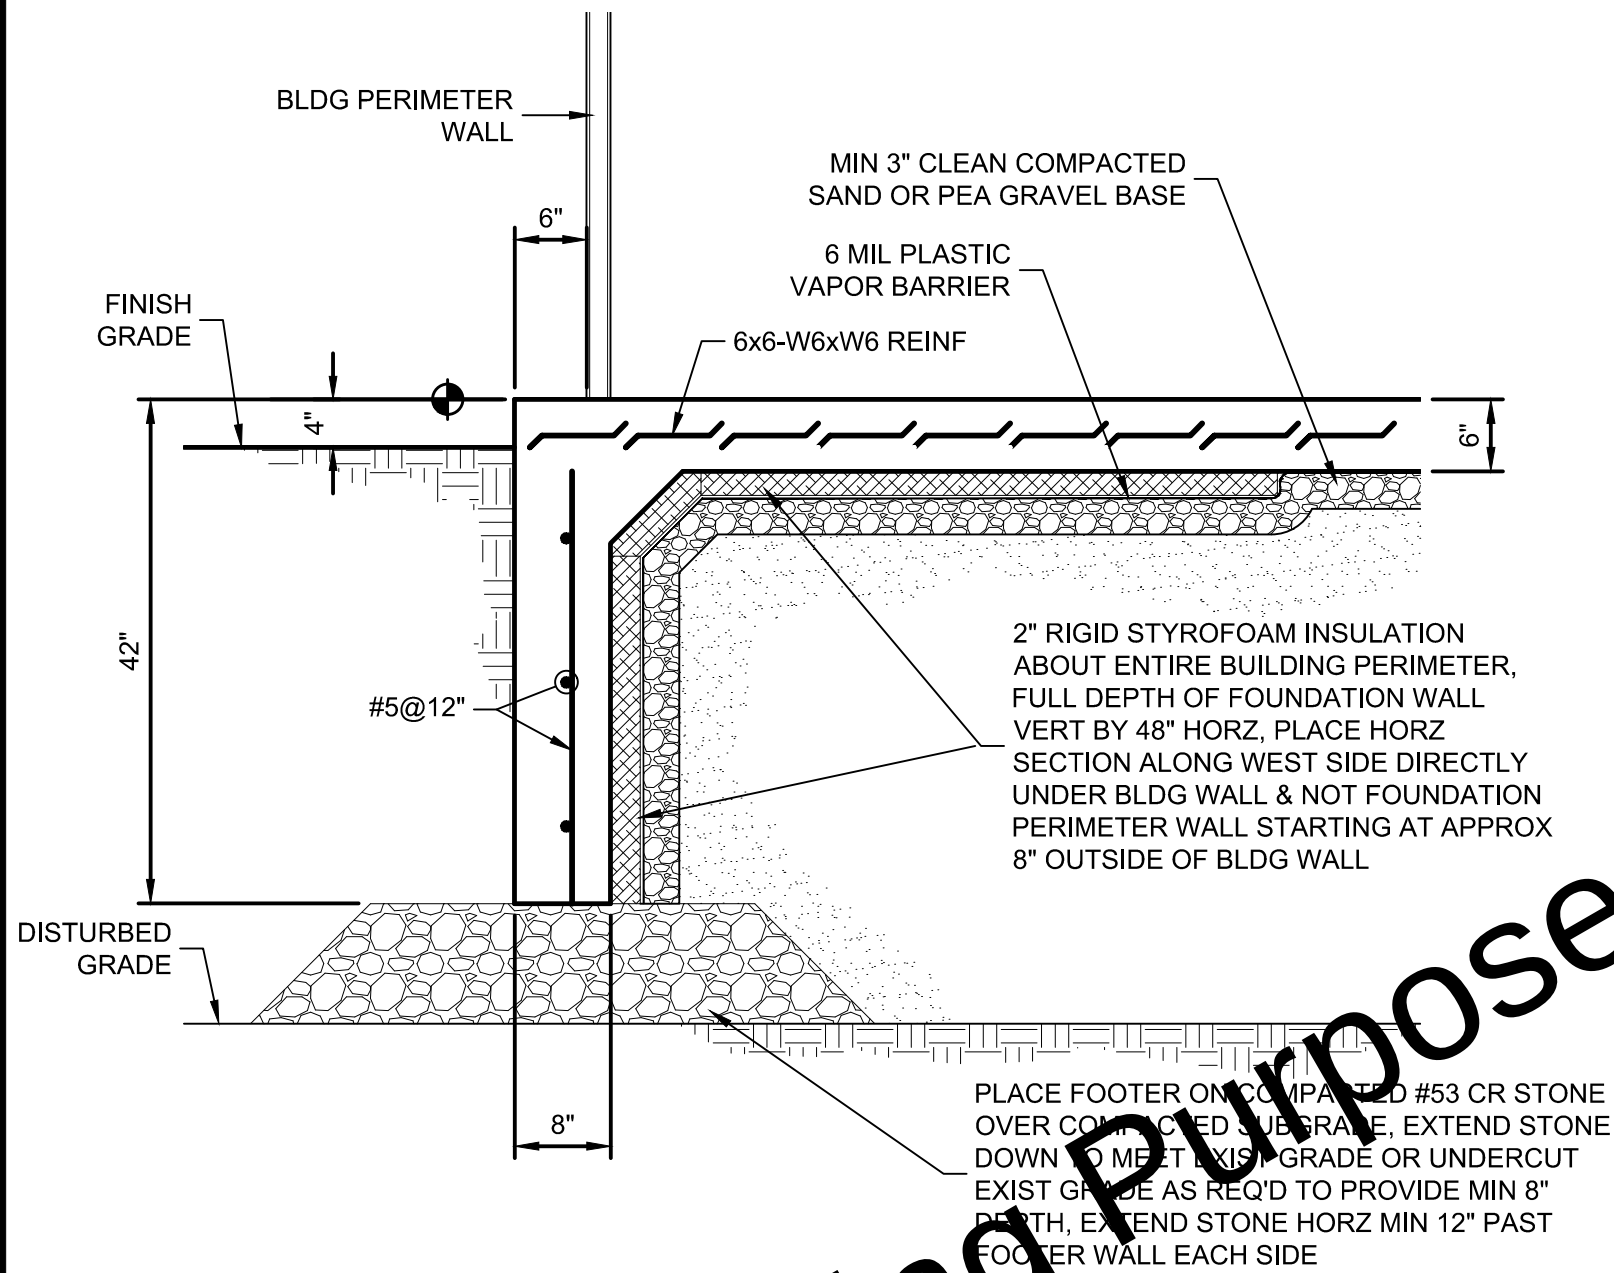

NOTES
1. THE CONCRETE FLOOR AND FOUNDATION WALLS ARE SHOWN AS A SINGLE MONOLITHIC CAST. THE CONTRACTOR MAY CAST THE FLOOR SEPARATE FROM THE FOUNDATION WALLS.
SHOULD THE FLOOR AND WALLS BE CAST SEPARATELY, PROVIDE A 1/2" PREFORMED EMBEDMENT JOINT CONTINUOUS ABOUT THE ENTIRE PERIMETER OF THE FOUNDATION WALL.

BUILDING TYPICAL FOUNDATION SECTION
SCALE: 3/4" = 1'-0"

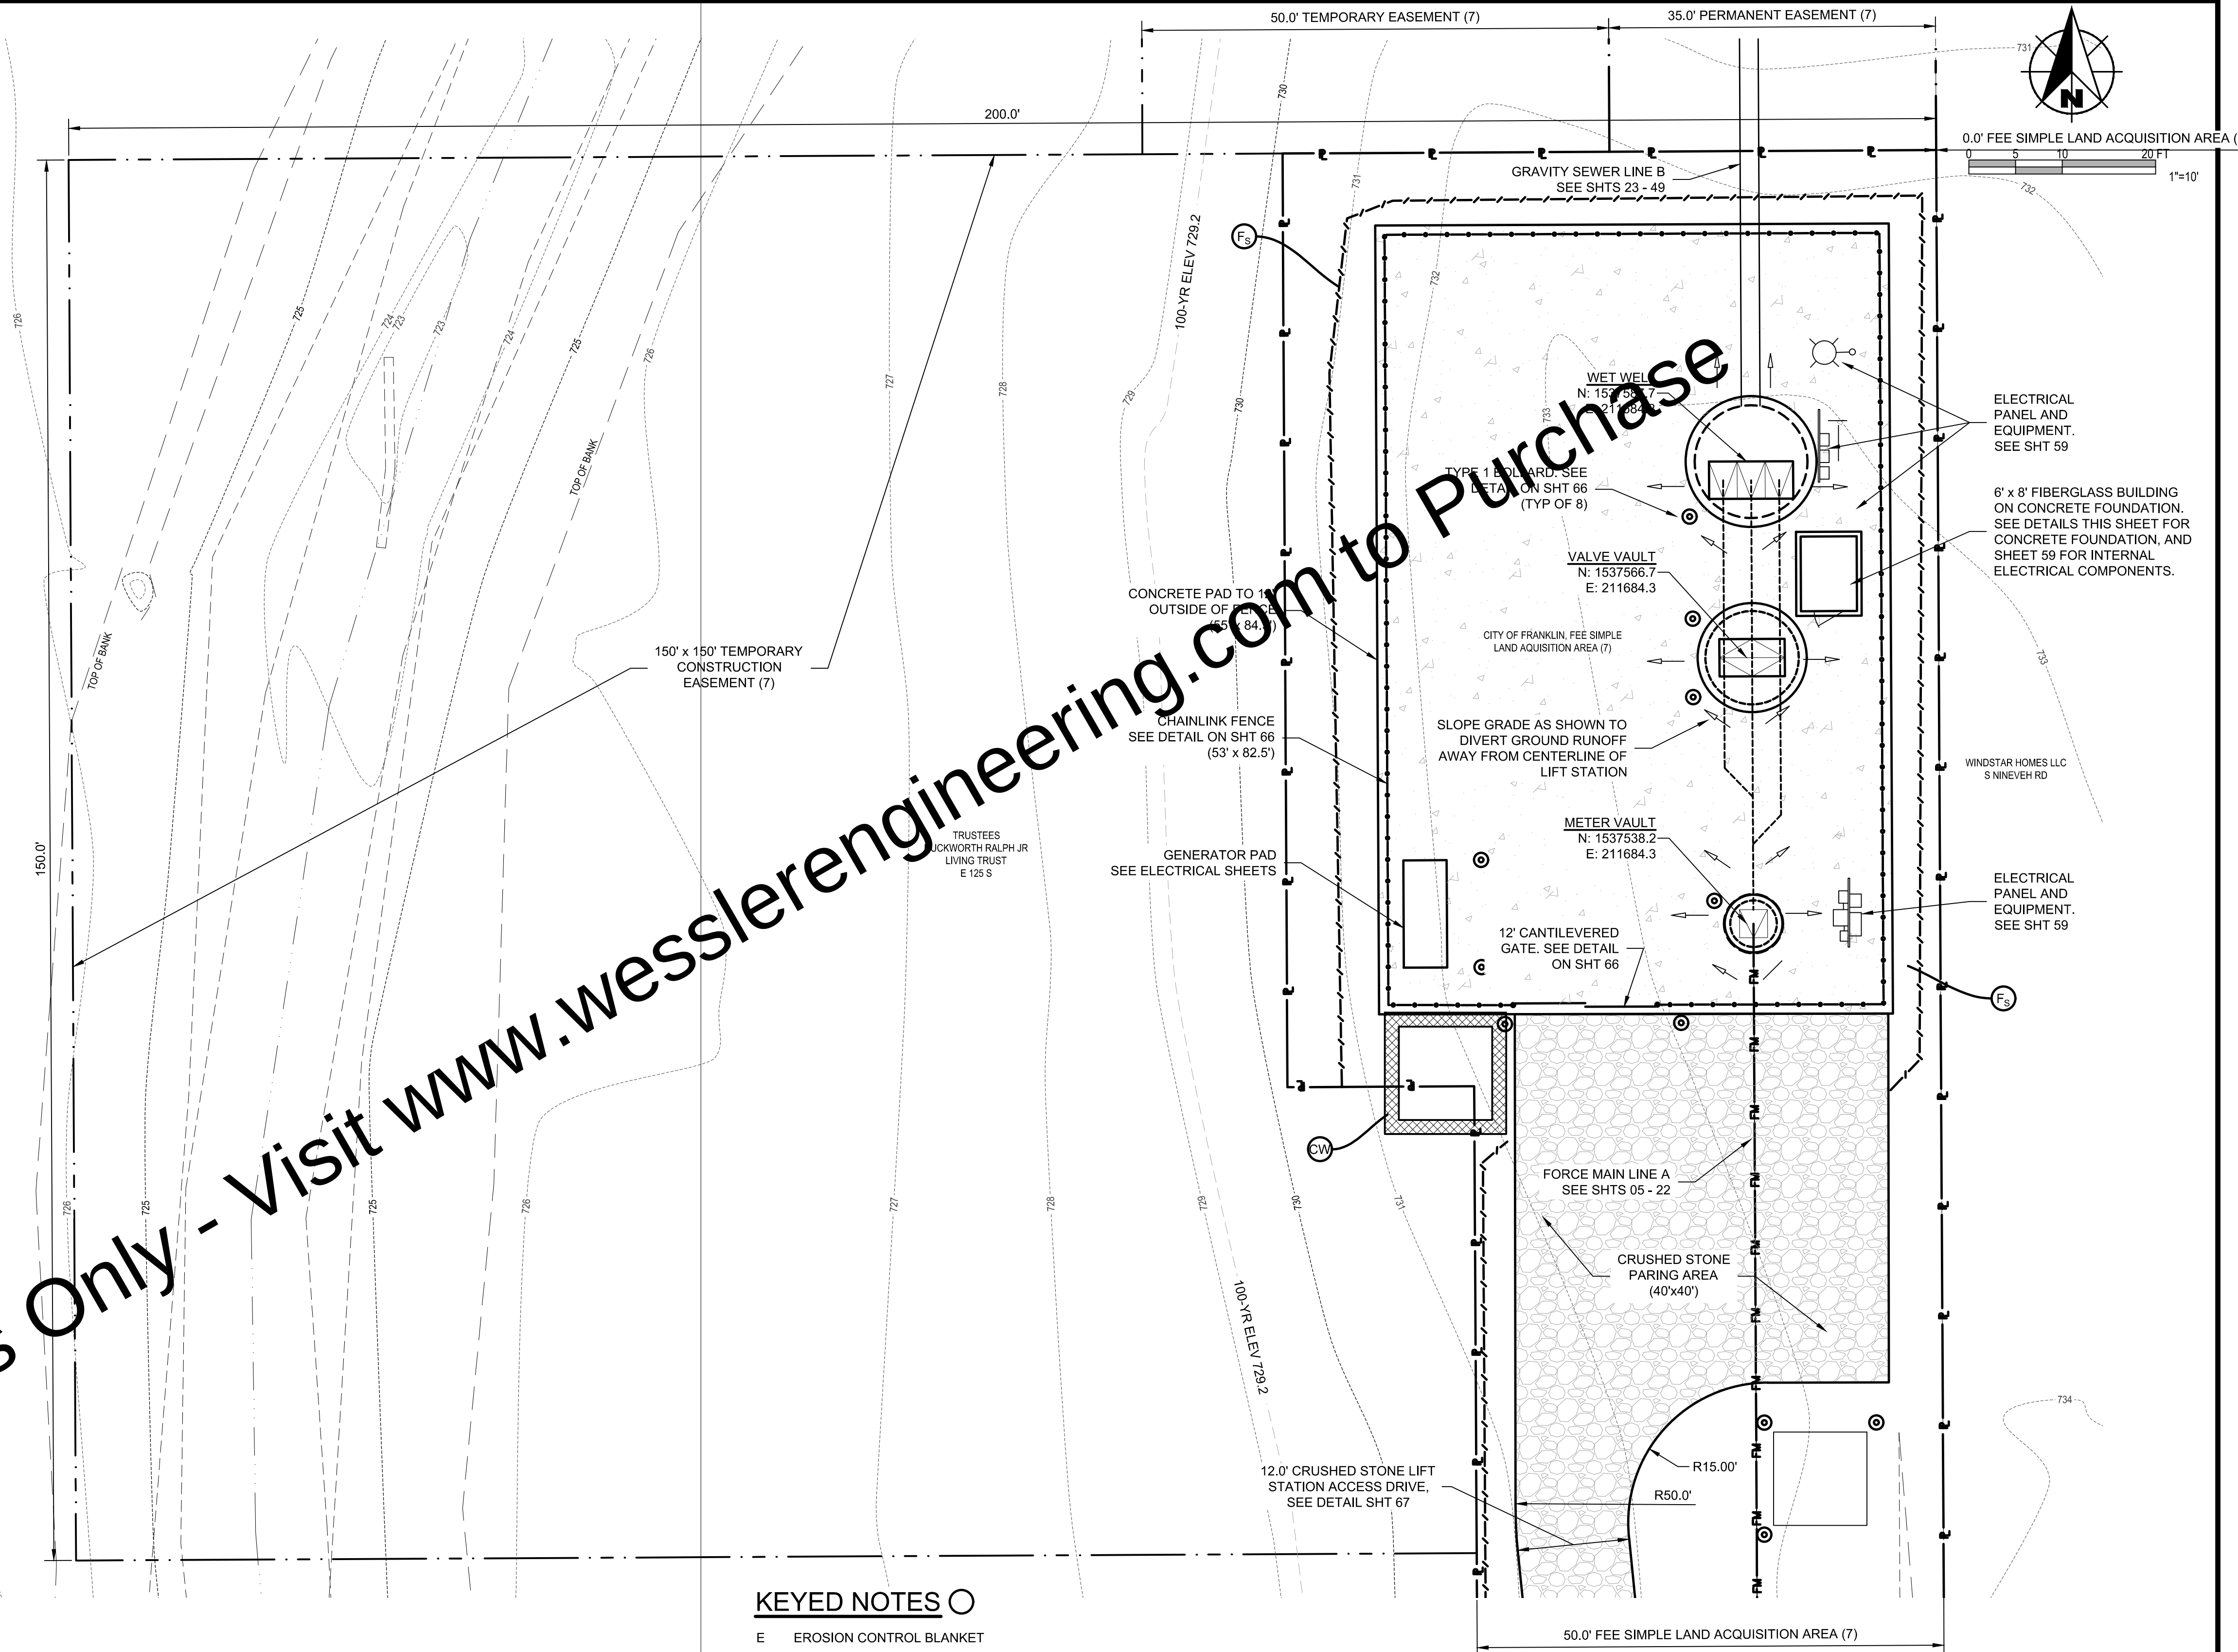

KEYED NOTES

- E EROSION CONTROL BLANKET
- F_F FILTER FILTRATION TUBE CHANNEL
- F_S SILT FENCE OR FIBER FILTRATION TUBE
- CW CONCRETE WASHOUT
- I INLET PROTECTION

LIFT STATION SITE PLAN
SCALE: 1" = 10'


Drawing: J:\Franklin\Projects\231120-Franklin Westside Interceptor\CADD\DWG\Sheets\231120-SI.dwg | Layout: SI | Plotted: 08/19/25 @ 12:38:42 | LastSavedBy: MichaelE

SCALE VERIFICATION	DRAWN BY	MRE	NO.	DATE	INITIALS	REVISION DESCRIPTIONS
BAR IS ONE INCH LONG ON ORIGINAL DRAWING	CHECKED BY	KMZ				
	APPROVED BY	GLR				
	ISSUE DATE					
	SEPTEMBER 2025					
	PROJECT NUMBER					
		231120-04-002				



WESTSIDE REGIONAL INTERCEPTOR & LIFT STATION - PHASE 2
CITY OF FRANKLIN, INDIANA
NEW WESTSIDE REGIONAL LIFT STATION SITE PLAN

SHEET NO.
55
TOTAL SHEETS
70

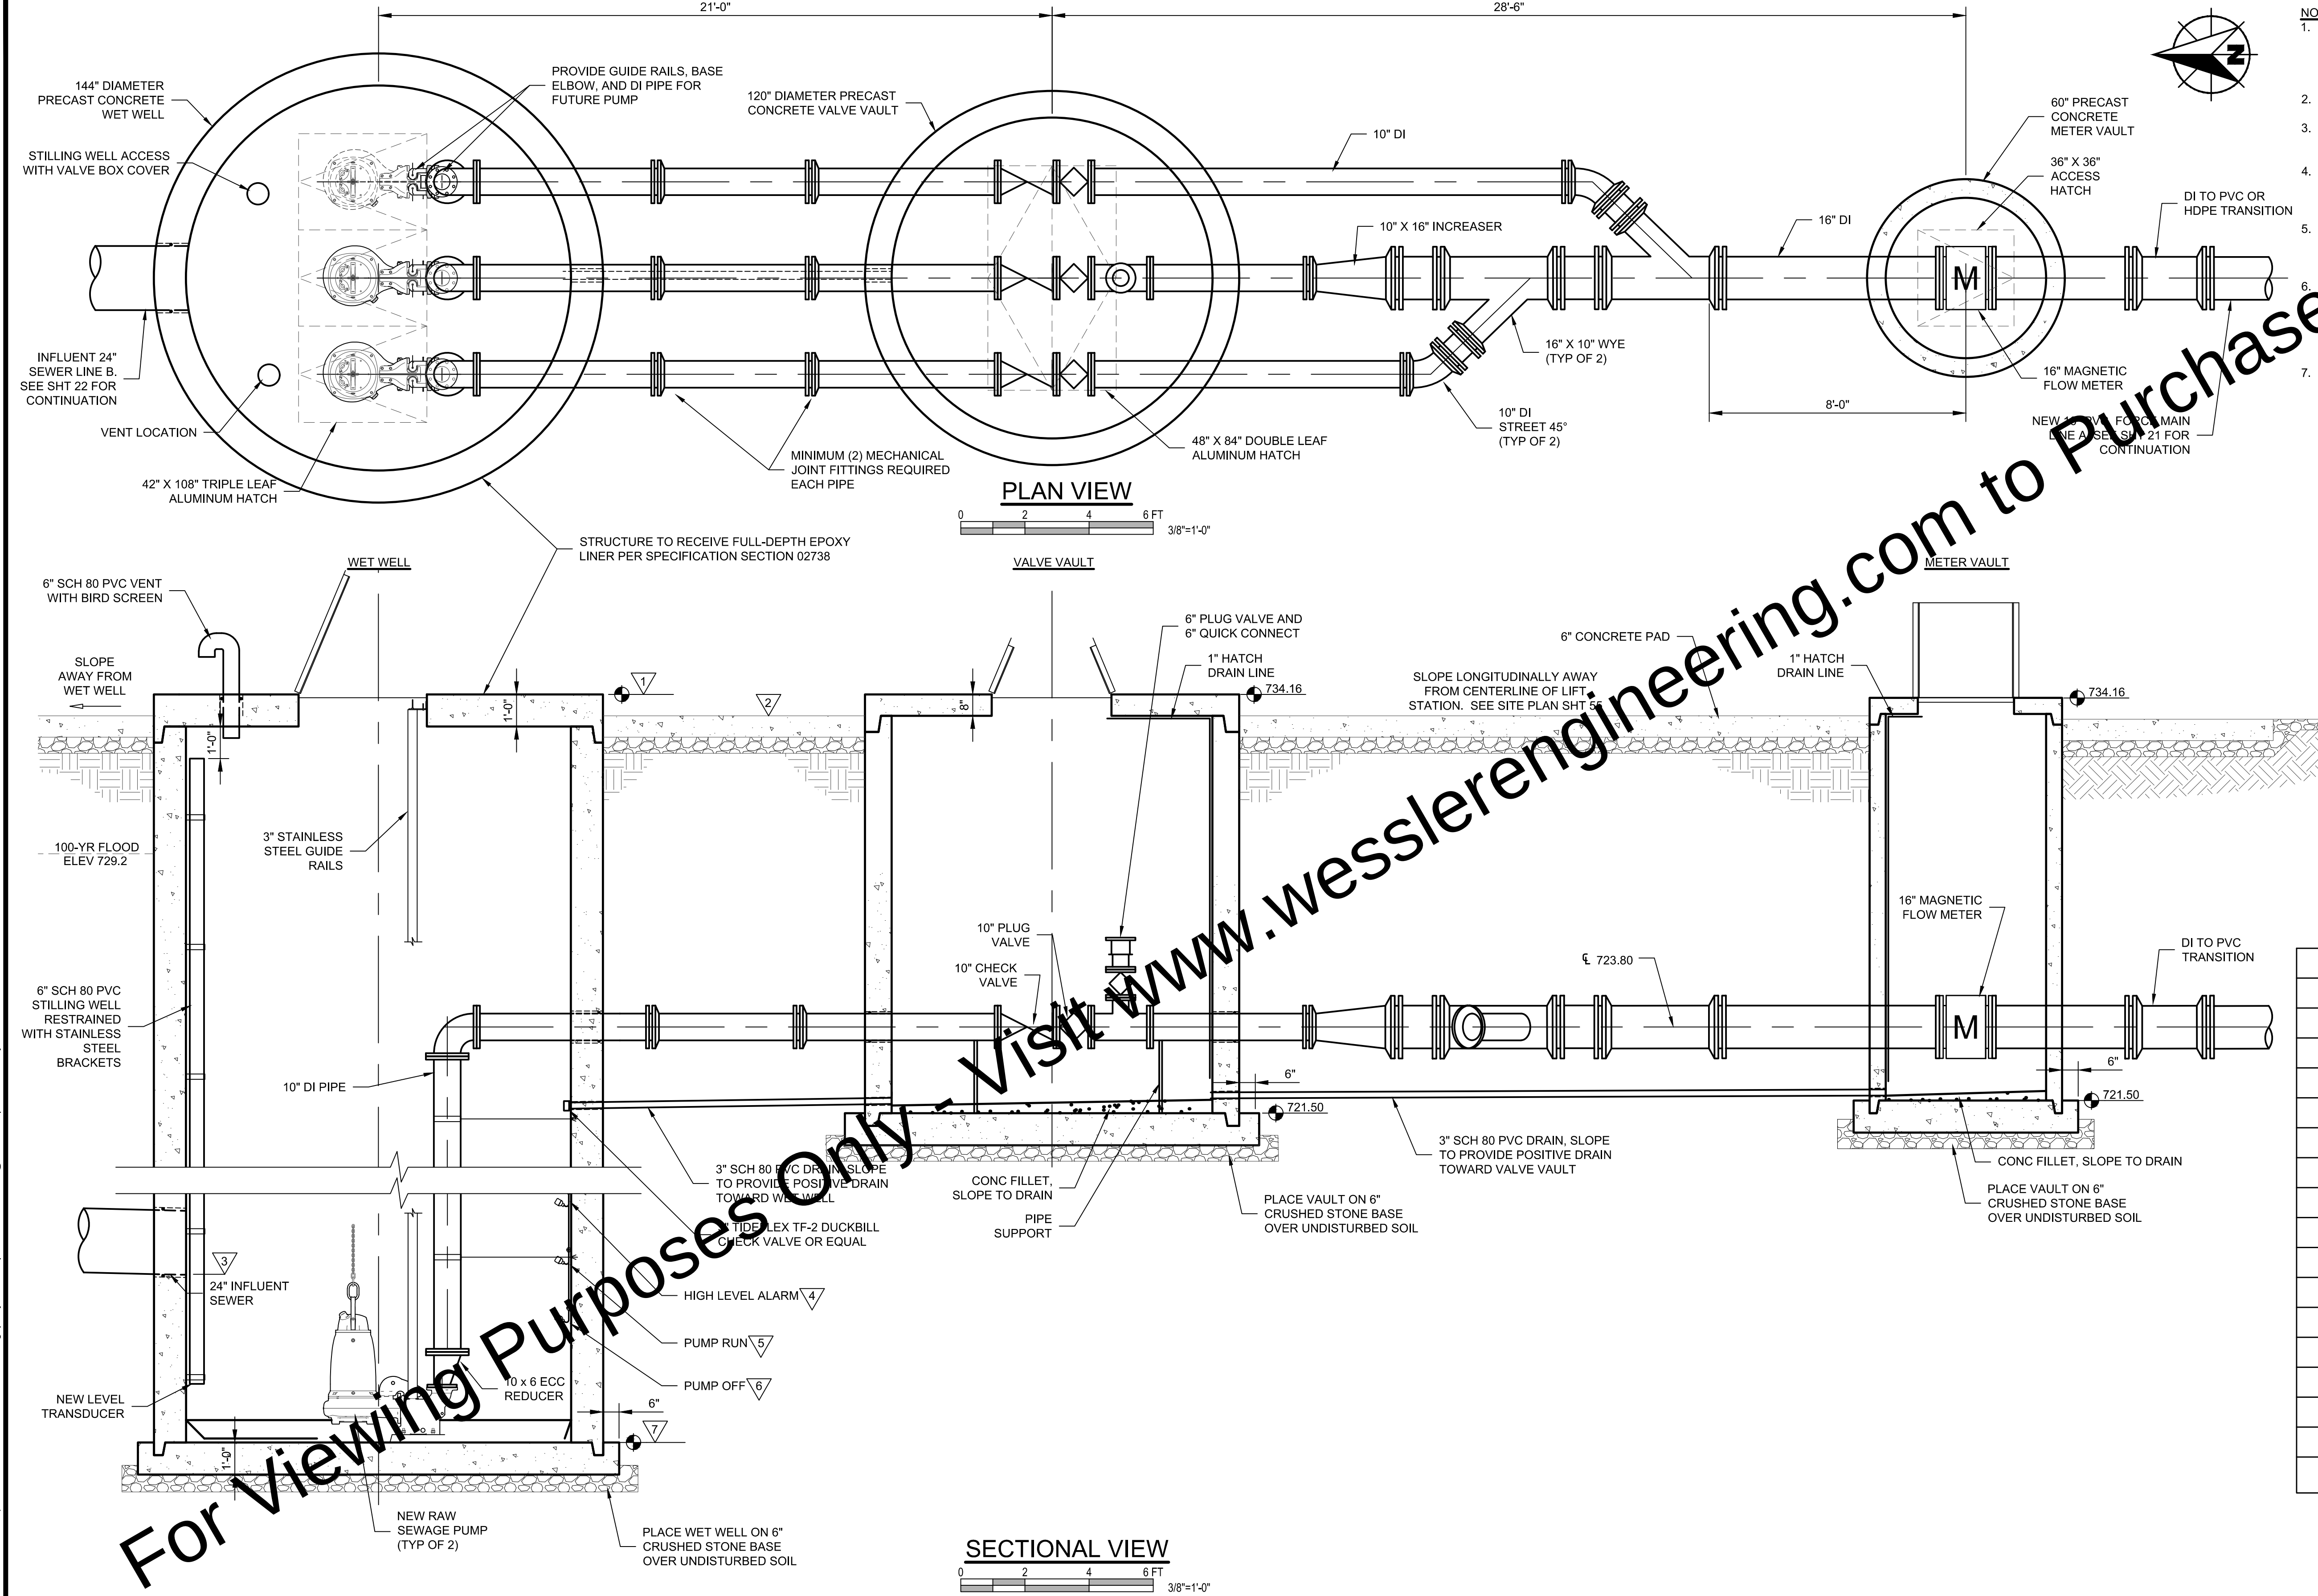

- NOTES:**
1. THE PUMP EQUIPMENT FOR THE WET WELL, INCLUDING PUMPS, GUIDE RAILS, AND SUPPORT BRACKETS, SHALL BE FURNISHED BY THE SAME MANUFACTURER. SEE SPECIFICATION SECTION 11200. PUMP CONTROLS AND CONTROL PANELS SHALL BE AS DESCRIBED IN THE ELECTRICAL DRAWINGS AND SPECIFICATION SECTION 11200.
 2. INSTALL CONCRETE FILLET INTO THE BOTTOM OF THE WET WELL PER PUMP MANUFACTURER'S RECOMMENDATIONS.
 3. NO PIPE PENETRATIONS WITHIN WET WELL OR VALVE VAULT SHALL BE ALLOWED WITHIN 12" OF ANY BARREL SECTION JOINT. BARREL SECTION HEIGHTS SHALL BE COORDINATED ACCORDINGLY.
 4. ALL NUTS, BOLTS AND HARDWARE IN ALL LOCATIONS, AND BRACKETS, SUPPORTS AND ALL OTHER APPURTENANCES IN WET WELL SHALL BE 316 STAINLESS STEEL UNLESS SPECIFICATION INDICATES OTHERWISE OR AS DIRECTED BY ENGINEER.
 5. TAP EACH PUMP DISCHARGE LINE (3 TOTAL) IN THE VALVE VAULT, IMMEDIATELY PRECEDING CHECK VALVES, WITH A 1/2" STAINLESS STEEL PIPE, 1/2" ISOLATION VALVE, AND CUP. PROVIDE 0-50 PSI PRESSURE GAUGE TO BE FURNISHED LOOSE TO OWNER.
 6. WET WELL AND VALVE VAULT TOP SLABS SHALL BE PRECAST REINFORCED CONCRETE, BY SAME MANUFACTURER AS BARREL SECTIONS. ACCESS HATCHES SHALL BE INCLUDED IN CASTING OF TOP SLABS. VERIFY EXACT LOCATION OF WET WELL HATCH WITH PUMP MANUFACTURER. VALVE VAULT HATCH SHALL BE CENTERED OVER STRUCTURE, ALIGNED PERPENDICULAR TO FORCE MAIN PIPING.
 7. ALL RIGID PIPE CONNECTIONS THROUGH THE WET WELL AND VALVE VAULT WALLS SHALL BE THROUGH CORE DRILLED OR FACTORY FORMED PENETRATIONS. INSTALL WITH MECHANICAL WALL SEAL, LINK SEAL OR EQUAL SIZE OF WALL PENETRATIONS SHALL BE AS RECOMMENDED BY THE MECHANICAL SEAL MANUFACTURER FOR THE SIZE AND MATERIAL OF PIPE TO BE INSTALLED. FILL VOIDS BETWEEN MECHANICAL SEAL AND OUTER SURFACES OF THE STRUCTURE WITH NON SHRINK GROUT. THE PVC VALVE VAULT DRAIN SHALL BE INSTALLED BY THE SAME MANNER. ALL FLEXIBLE PIPE PENETRATIONS (SEWER) MAY BE INSTALLED BY THE SAME MANNER, OR AS SHOWN IN THE STANDARD SANITARY SEWER MANHOLE DETAIL ON SHEET NO 64.

LIFT STATION SCHEDULE		
MARK	DESCRIPTION	NEW LIFT STATION
1	TOP ELEVATION	734.16
2	FINISH GRADE	733.50
3	SEWER INVERT ELEVATION	704.59
4	HIGH LEVEL ALARM	704.50
5	PUMP ON	704.00
6	PUMP OFF	701.00
7	BOTTOM ELEVATION	699.50
	FORCE MAIN HIGH POINT	755.00
	FORCE MAIN SIZE	16-INCH
	STATIC LIFT	54 FT
	H/L (C=120)	34 FT
	ESTIMATED TDH	88 FT
	GPM	1,828
	MOTOR HP	60
	MOTOR RPM	1,755
	PHASE/VOLT	3 / 480

SCALE VERIFICATION

BAR IS ONE INCH LONG ON ORIGINAL DRAWING

DRAWN BY

MRE

CHECKED BY

KMZ

APPROVED BY

GLR

ISSUE DATE

SEPTEMBER 2025

PROJECT NUMBER

231120-04-002

NO.

DATE

INITIALS

REVISION DESCRIPTIONS

GARY L. RUSTON

No. 19500302

STATE OF INDIANA

PROFESSIONAL ENGINEER

09/02/2025

W

WESSLER

ENGINEERING

More than a Project™

WESTSIDE REGIONAL INTERCEPTOR & LIFT STATION - PHASE 2

CITY OF FRANKLIN, INDIANA

NEW WESTSIDE REGIONAL LIFT STATION



PLAN AND SECTION

SHEET NO.

56

TOTAL SHEETS

70

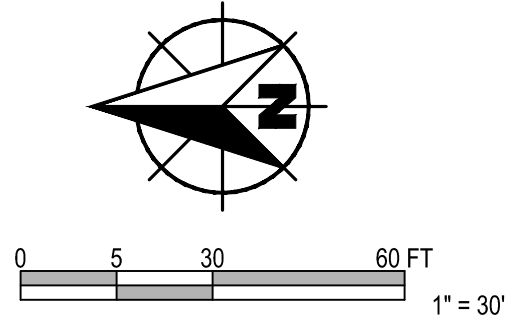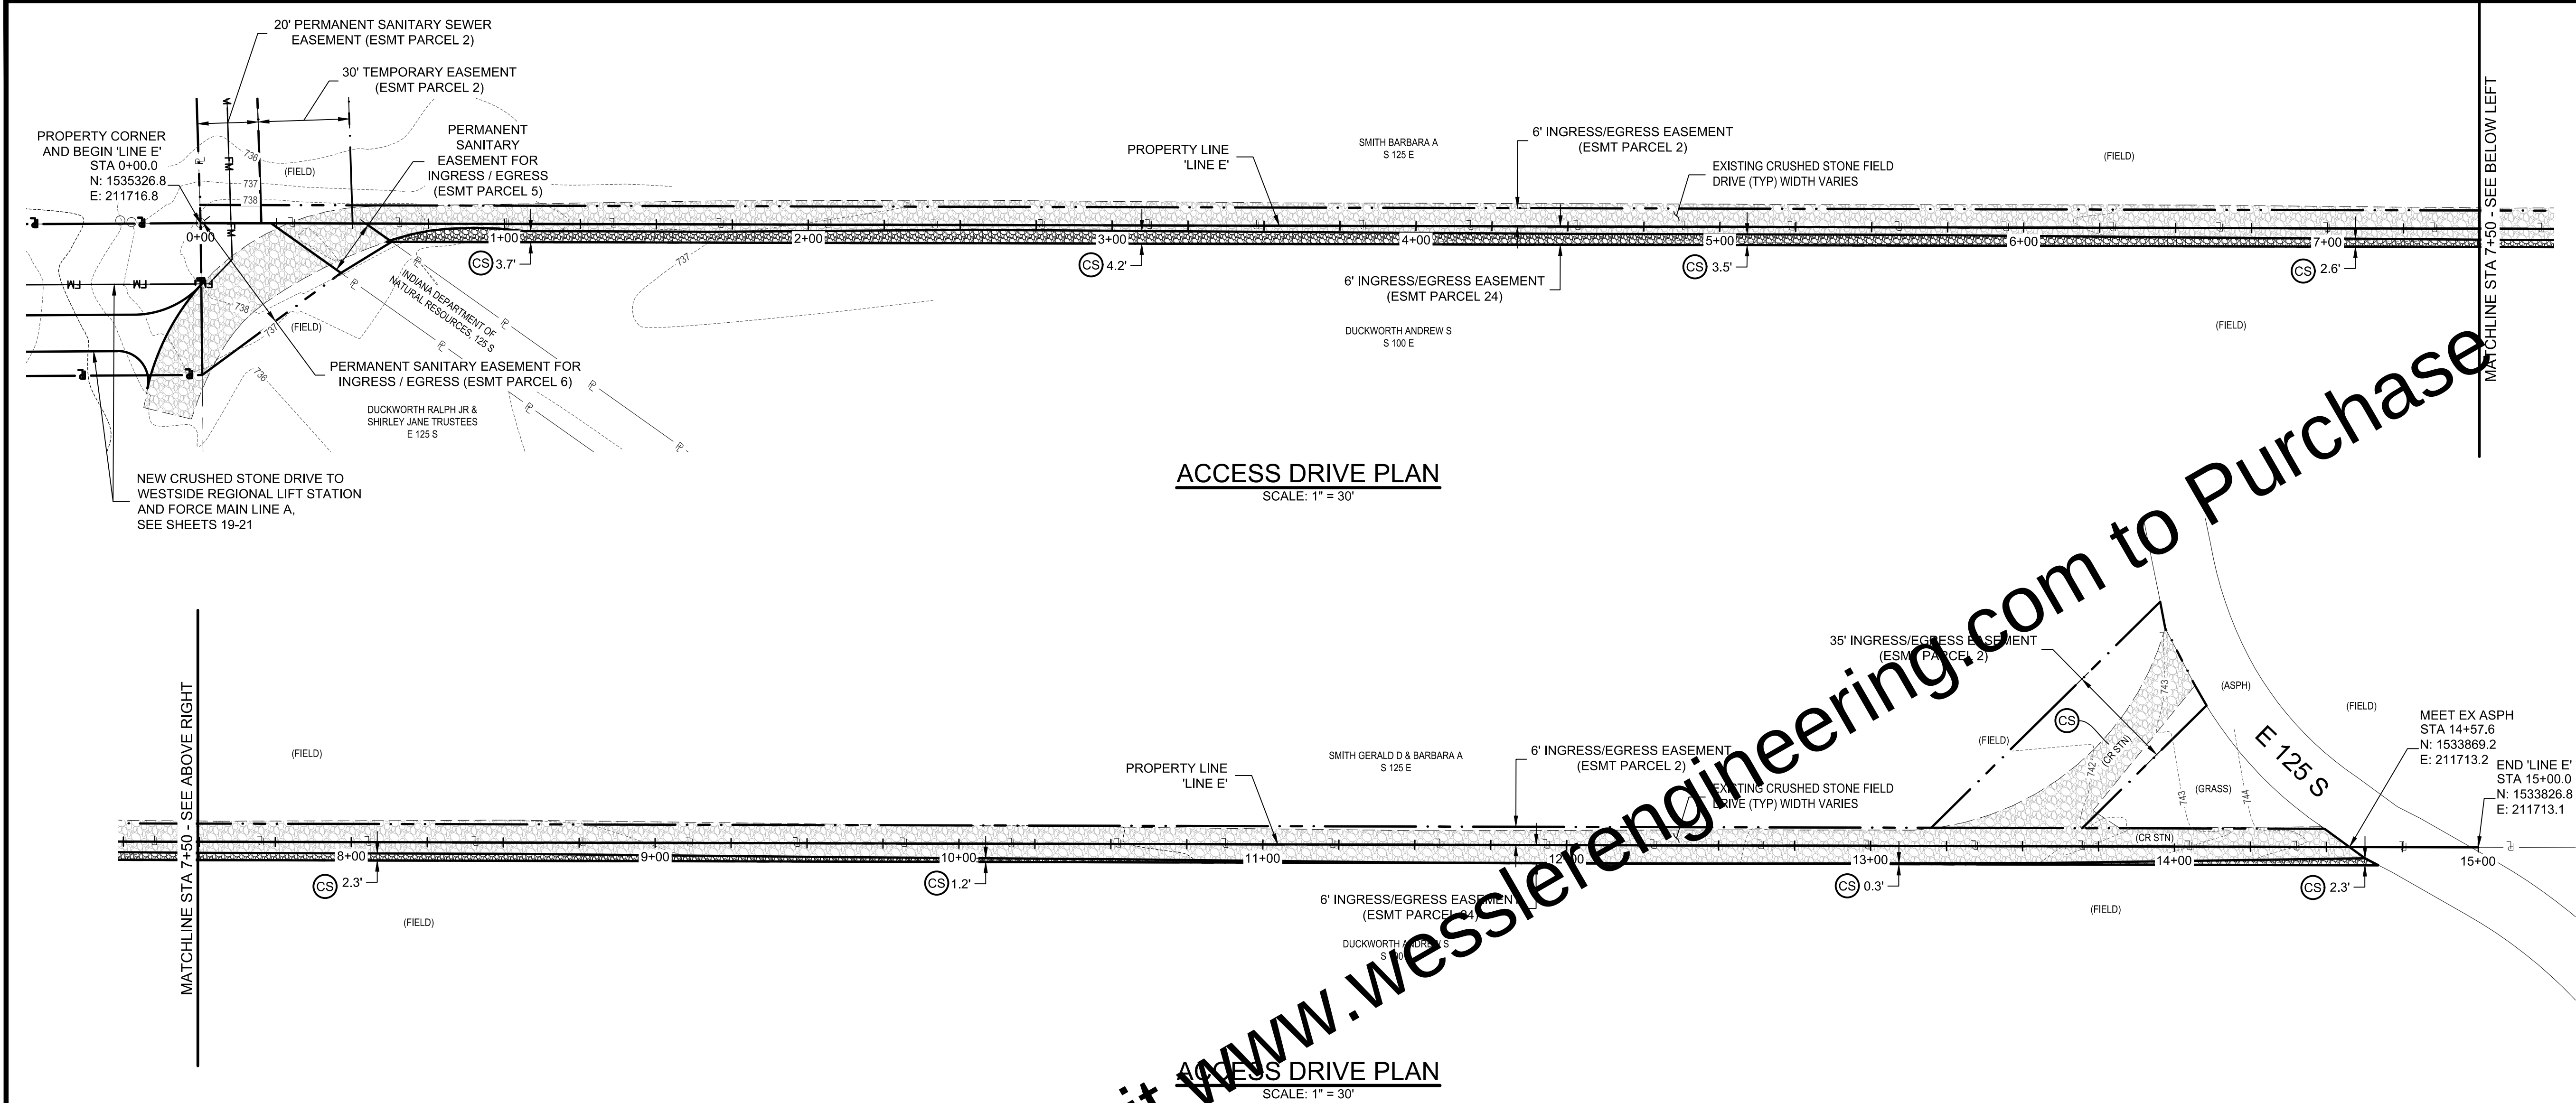

- GENERAL NOTES:**
1. INSTALL EROSION AND SEDIMENT CONTROL MEASURES AS SHOWN OR AS DETERMINED NECESSARY BY CONTRACTOR TO PROVIDE ADEQUATE CONTROL FOR THE CONSTRUCTION AREA.

- KEYED NOTES**
- CS WIDEN EXISTING CRUSHED STONE DRIVE TO WEST LIMITS OF NEW 12' PERMANENT ACCESS EASEMENT.
- PRIOR TO AND DURING CONSTRUCTION ACTIVITIES, PROVIDE AND MAINTAIN 12' WIDE STABLE CONSTRUCTION ENTRANCE PER DETAIL ON SHT 68 WITHIN PERMANENT ACCESS EASEMENT.
 - FOLLOWING CONSTRUCTION ACTIVITIES, RESTORE FULL 12' WIDTH OF CRUSHED STONE LIFT STATION ACCESS DRIVE WITH 2" OF COMPACTED AGGREGATE, NO. 53
 - DETAIL SHEET 67

Drawing: J:\Franklin\Projects\231120 Franklin Westside Interceptor\CADD\DWG\Sheets\231120-SI.dwg | Layout: SI-RD | Plotted: 08/18/25 @ 12:42:15 | LastSavedBy: Michelle E

For Viewing Purposes Only - Visit www.wesslerengineering.com to Purchase

SCALE VERIFICATION BAR IS ONE INCH LONG ON ORIGINAL DRAWING 	DRAWN BY	MRE	NO.	DATE	INITIALS	REVISION DESCRIPTIONS
	CHECKED BY	KMZ				
	APPROVED BY	BAS				
	ISSUE DATE					
	SEPTEMBER 2025					
	PROJECT NUMBER	231120-04-002				



WESTSIDE REGIONAL INTERCEPTOR & LIFT STATION - PHASE 2	
CITY OF FRANKLIN, INDIANA	
NEW WESTSIDE REGIONAL LIFT STATION ACCESS DRIVE IMPROVEMENT PLAN	


SHEET NO.	57
TOTAL SHEETS	70

PANEL SCHEDULE		DESIGNATION: LP-1							MAINS: 60AMP MAIN CIRCUIT BREAKER						
		LOCATION: RISERS							BUS SIZE 100 AMP						
		VOLTAGE: 120/208V AC							PANEL MOUNTING: MPU						
		PHASE: 3PHASE, 4 WIRE							ALL BREAKERS: 10000A.I.C. (MINIMUM)						
CKT. NO.	LOAD DESCRIPTION	#	KVA	CKT. BKR.		KVA			CKT. BKR.		KVA	#	LOAD DESCRIPTION	CKT. NO.	
				AMPS	POLE	A	B	C	AMPS	POLE					
1	SITE POLE LIGHT	1	0.20	20	1	0.20			20	1			SPARE	2	
3	RECEPT.	1	0.24	20	1		0.24		20	1			SPARE	4	
5	SPARE			20	1			0.00	20	1			SPARE	6	
7	LP-2	5	2.67	60	3	5.17			20	2	2.50	4	GENERATOR LOAD CENTER	8	
9			2.67				5.17				2.50		SPARE	10	
11			2.67					2.67	20	1			SPARE	12	
13	SPARE			20	1	0.00			30	3	0.00	4	SPD	14	
15	SPARE			20	1		0.00							16	
17	SPARE			20	1			0.00						18	
TOTAL CONNECTED LOAD:						5.37	5.41	2.67	TOTAL =		13.45	KVA			
#	ONE (1) OR TWO (2) DIGIT NUMBERS REFER TO CONDUIT & WIRE SCHEDULE ON THIS SHEET. 10 1-pole 20A breakers, 1 2-pole 20A breaker, 1 3-pole 30A breaker, 1 3-pole 60A breaker														


PANEL SCHEDULE			DESIGNATION: LP-2						MAINS: 60 AMP MAIN CIRCUIT BREAKER					
			LOCATION: STATION STRUCTURE						BUS SIZE 100AMP					
			VOLTAGE: 120/208V AC						PANEL MOUNTING: SURFACE					
			PHASE: 3 PHASE, 4 WIRE						ALL BREAKERS: 10000 A.I.C. (MINIMUM)					
CKT. NO.	LOAD DESCRIPTION	#	KVA	CKT. BKR.		KVA			CKT. BKR.		KVA	#	LOAD DESCRIPTION	CKT. NO.
1	RECEPT.	1	0.24	15	1	0.94			20	1	0.70	1	INTERIOR LIGHTS	2
3	FLOW METER	1	0.55	15	1		0.55		20	1		1	EXHAUST FAN	4
5	SPARE			20	1			0.00	20	1			SPARE	6
7	EXTERIOR LIGHTS	1	0.22	20	1	0.22			20	1			SPARE	8
9	SPARE			20	1		0.75		20	1	0.75	1	AIR CONDITIONER	10
11	HEATER	1	0.95	20	1			0.95	20	1			SPARE	12
TOTAL CONNECTED LOAD:						1.16	1.30	0.95	TOTAL =		3.41	KVA		
#	ONE (1) OR TWO (2) DIGIT NUMBERS REFER TO CONDUIT & WIRE SCHEDULE ON THIS SHEET. 2 1-pole 15A breakers, 10 1-pole 20A breakers													

PANELBOARD BRANCH CIRCUIT CONDUIT & CABLE SCHEDULE	
#	DESCRIPTION
1	1" CONDUIT WITH 2 #12 CONDUCTORS AND 1 #12 GROUND CONDUCTOR.
2	1" CONDUIT WITH 3 #12 CONDUCTORS AND 1 #12 GROUND CONDUCTOR.
3	1" CONDUIT WITH 2 #10 CONDUCTORS AND 1 #10 GROUND CONDUCTOR.
4	1" CONDUIT WITH 3 #10 CONDUCTORS AND 1 #10 GROUND CONDUCTOR.
5	1" CONDUIT WITH 3 #6 CONDUCTORS, 1 #6 NEUTRAL AND 1 #6 GROUND CONDUCTOR.


LIGHTING FIXTURE SCHEDULE				
TYPE	WATTS	LAMP	TYPE LUMINAIRE	COMMENTS
F	37	LED	AREA LIGHTING FIXTURE, DIE-CAST ALUMINUM HOUSING, IP66 RATED, GREY FINISH, LONG LIFE SOLID STATE PHOTOCONTROL, ROADWAY TYPE V DISTRIBUTION, 1500mA MULTIVOLT DRIVER, 4000K, 70CRI MINIMUM WITH A 5 YEAR WARRANTY. PROVIDE 10", ROUND ANODIZED ALUMINUM POLE WITH STAINLESS STEEL ANCHOR BOLTS.	AEL AUTOBAHN MICRO OR EQUAL, ATM6c-10BLED10-MVOLT-R5-POLL

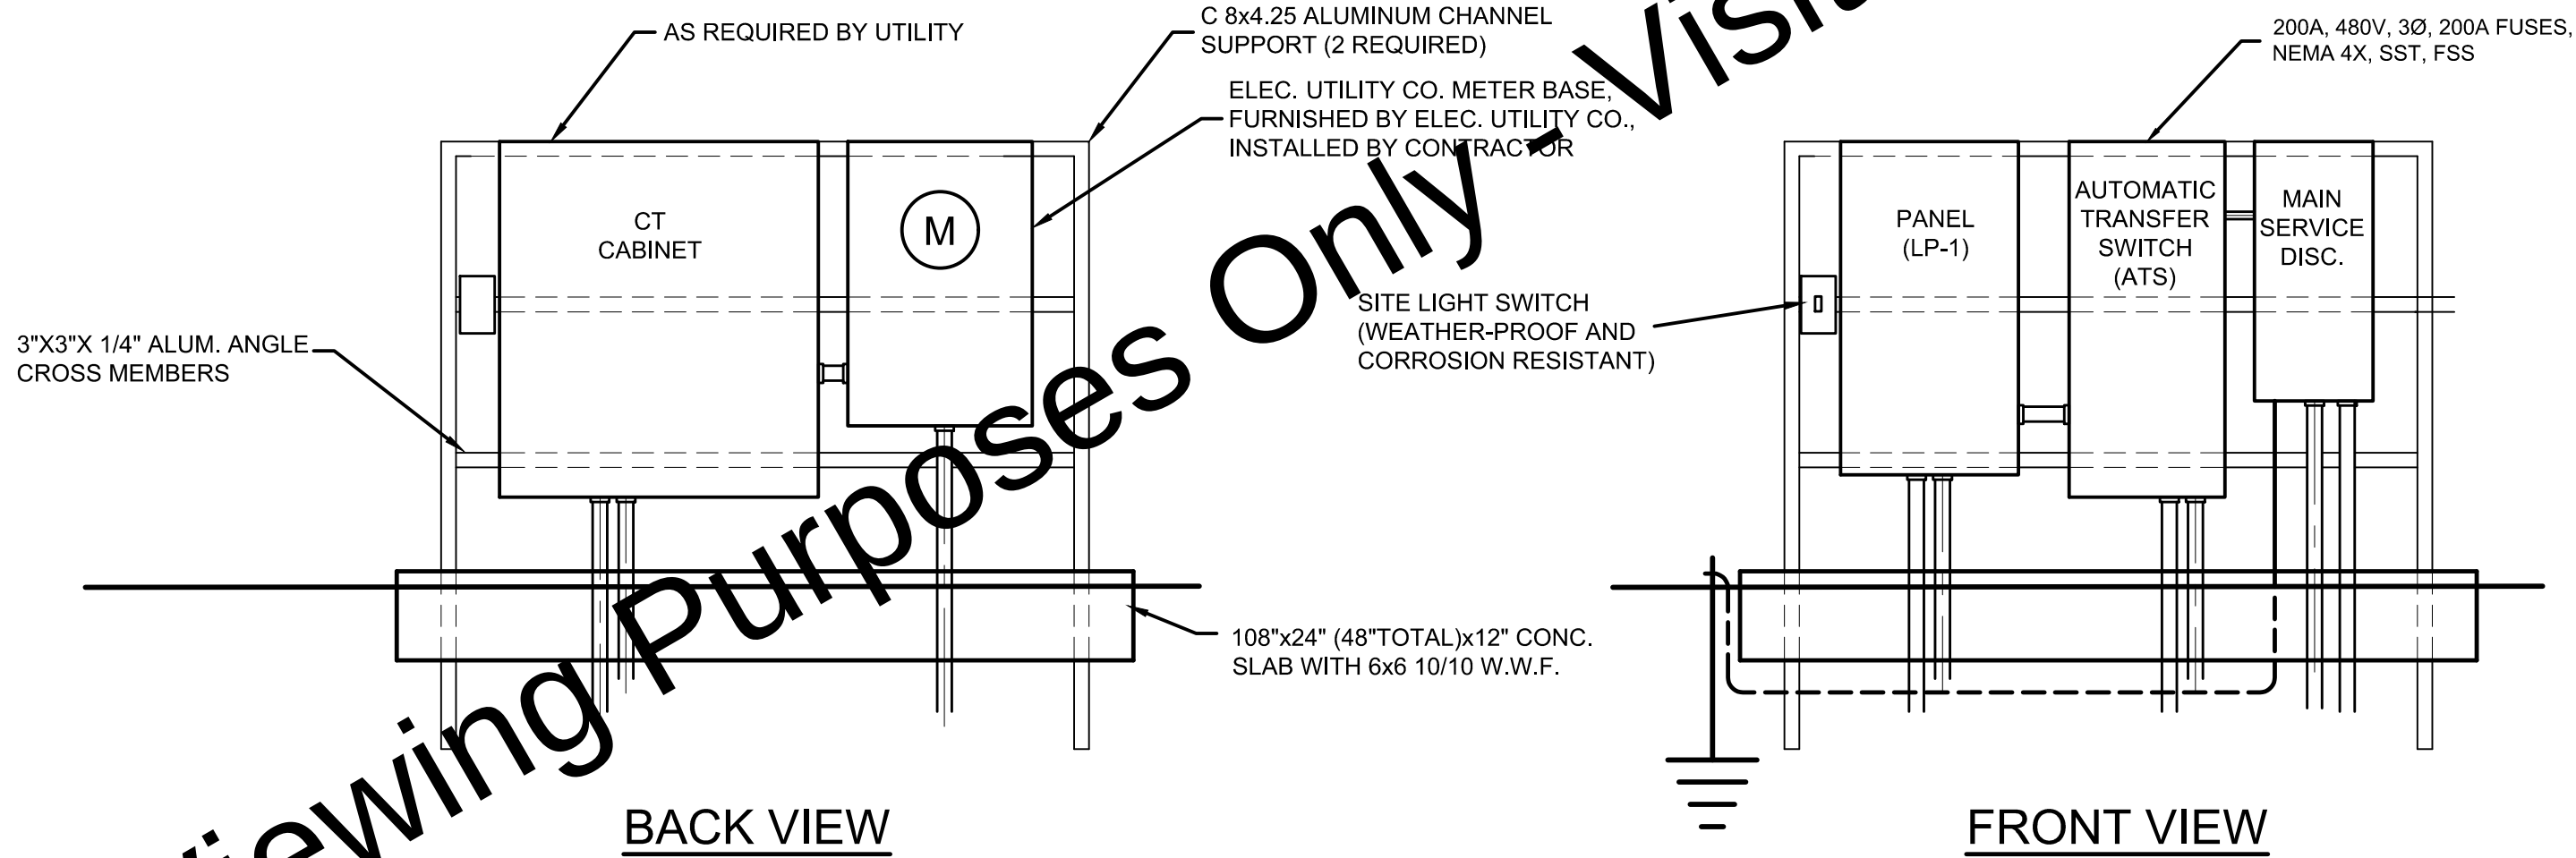

ELECTRICAL EQUIPMENT ELEVATION DETAIL
SCALE: NONE


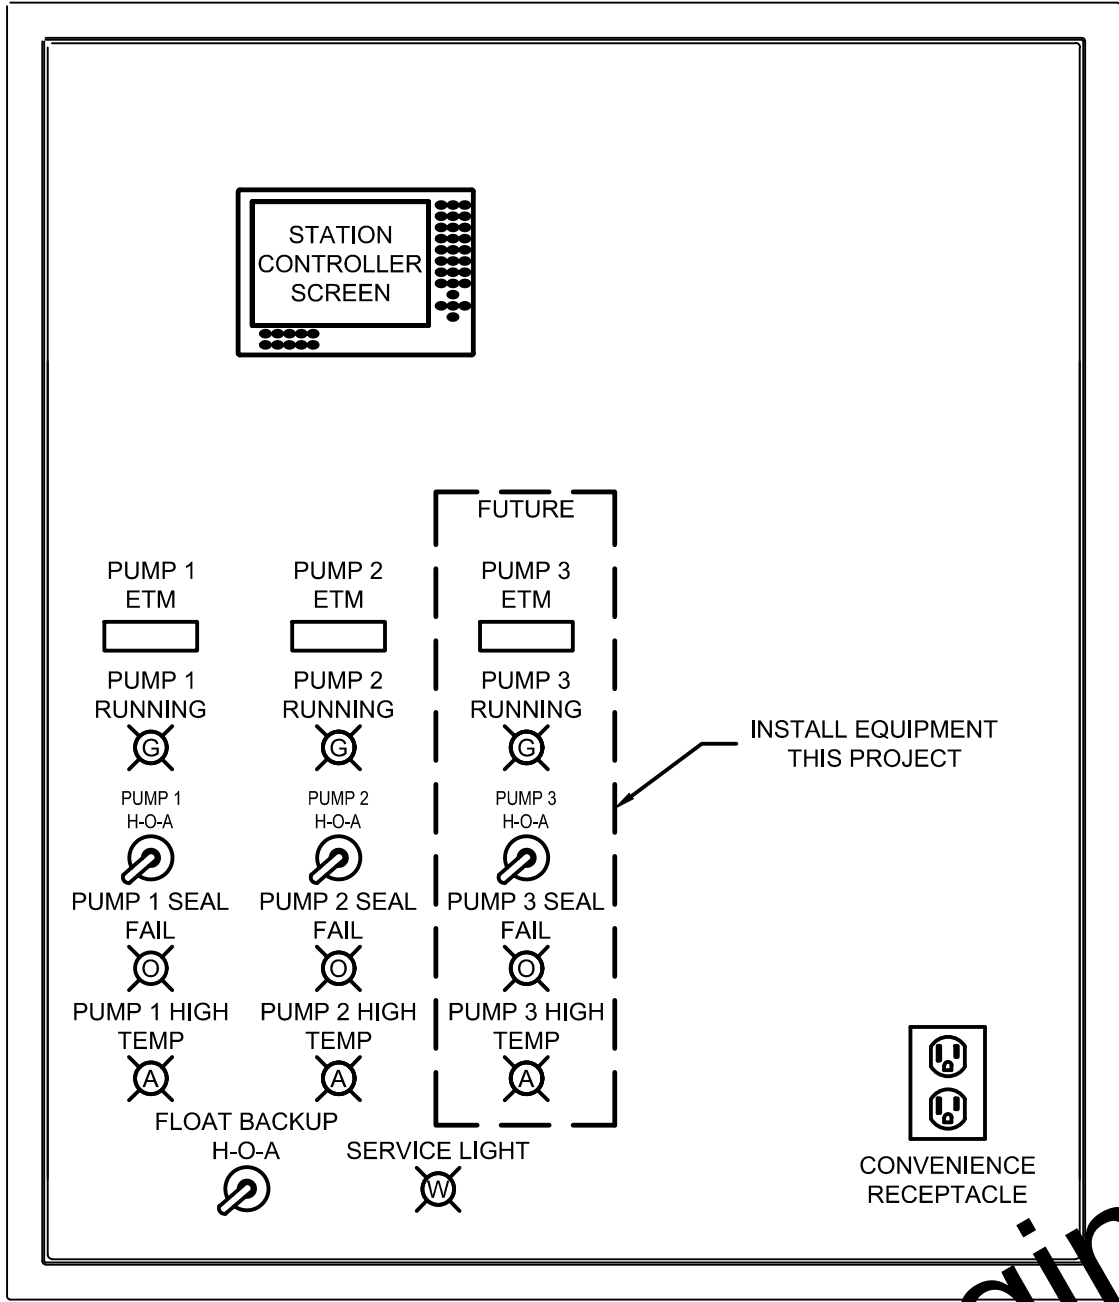


FOR REFERENCE ONLY
LIFT STATION PANEL LAYOUT
SCALE: NONE

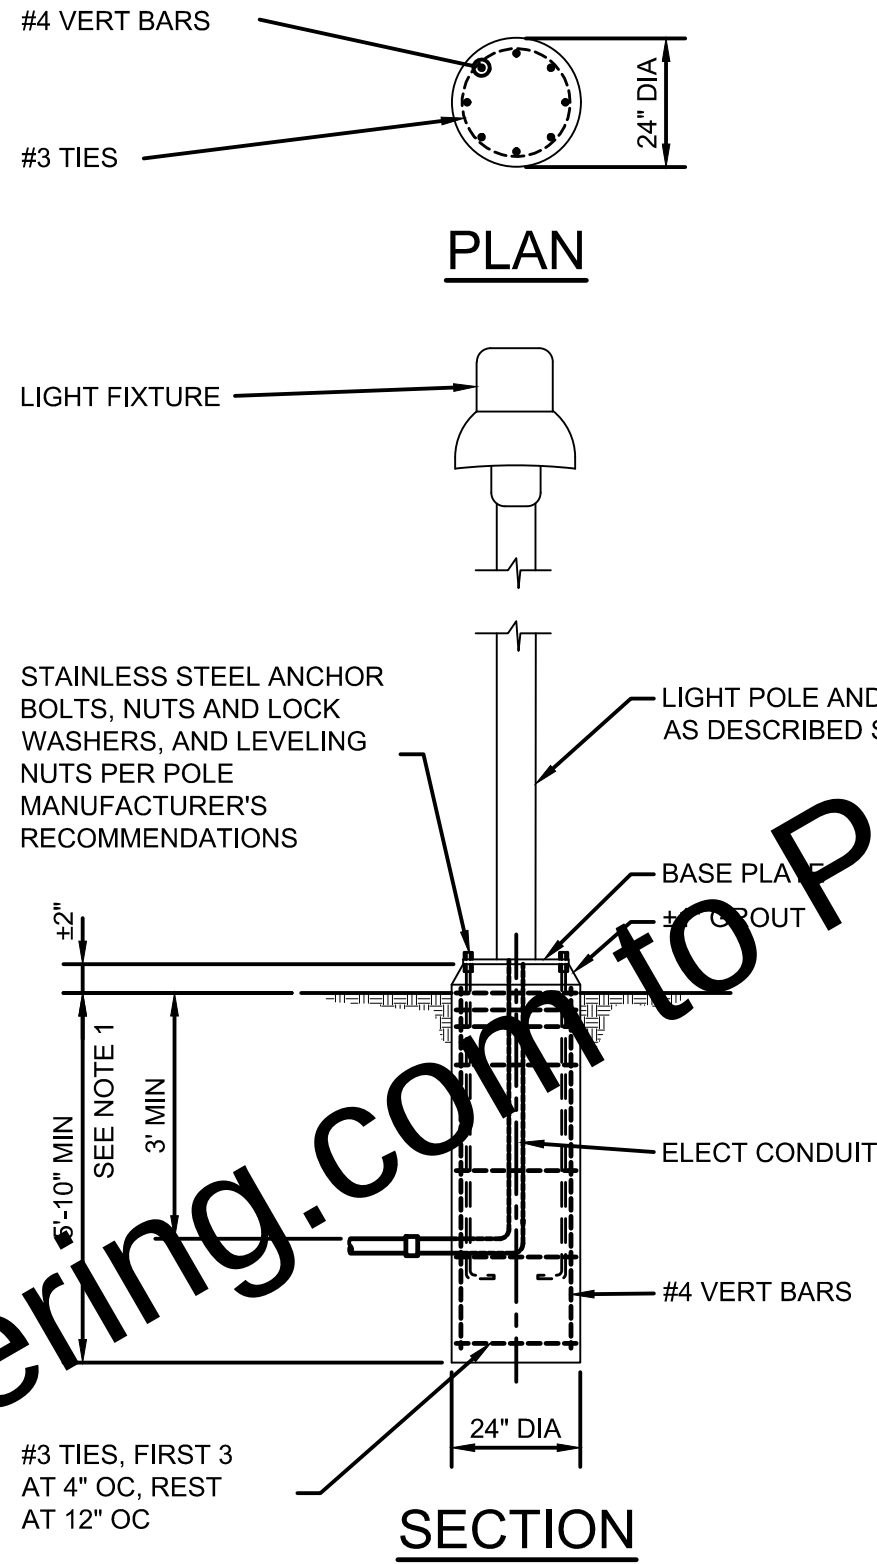


- NOTES:
- IF NOT SPECIFIED OR SHOWN ELSEWHERE, THE DEPTH AND REINFORCEMENT OF THE CONCRETE BASE SHALL BE AS DETERMINED BY THE POLE MANUFACTURER. STRUCTURAL LOADING SHALL BE DESIGNED FOR THE DEAD LOAD PLUS A 100 MPH WIND LOAD, STANDARD EXPOSURE PER STANDARD BUILDING CODE

LIGHT AND POLE MOUNTING
SCALE: NONE

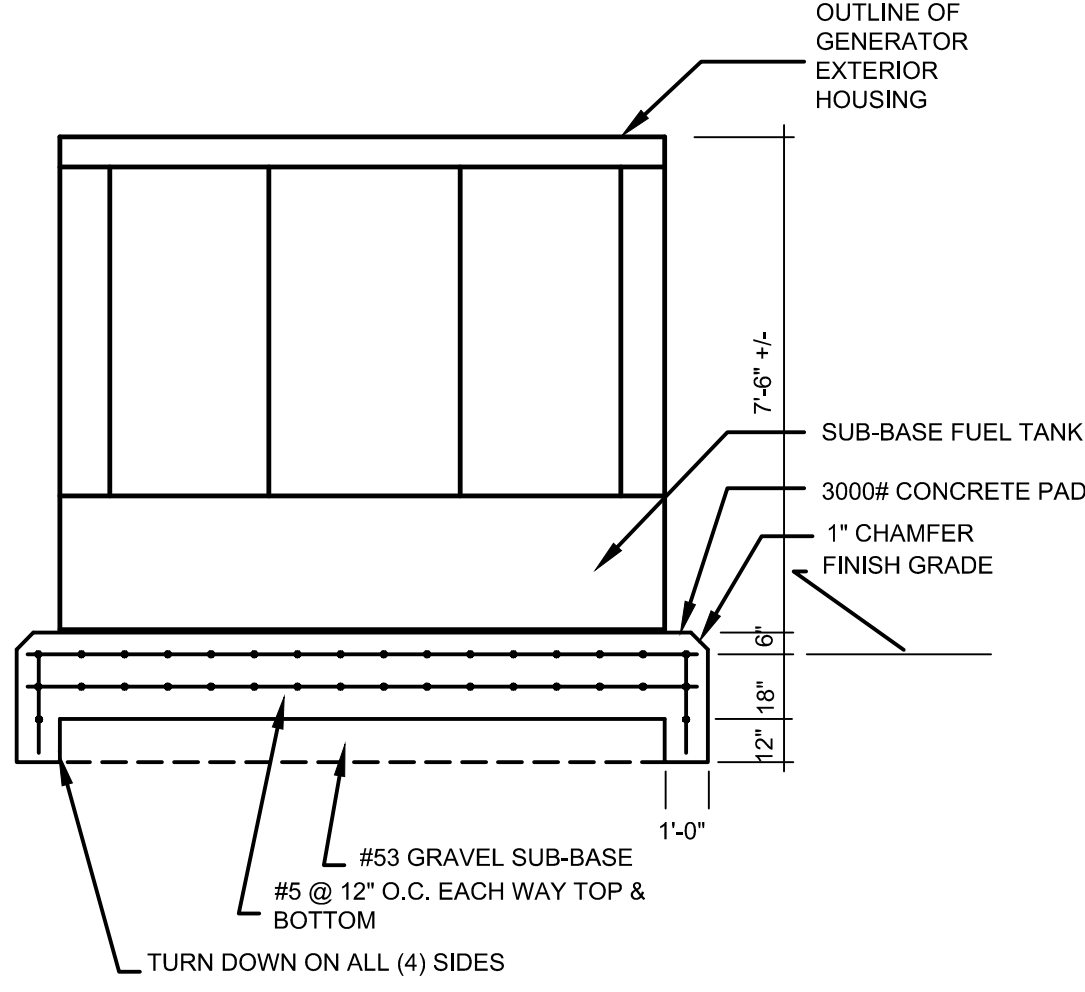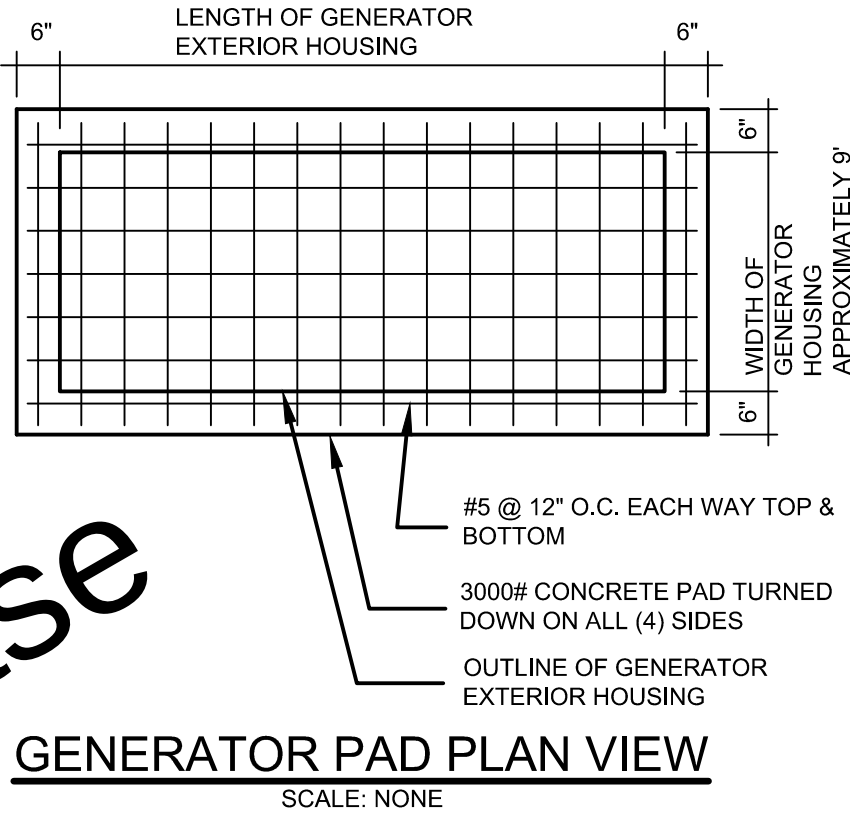


GENERATOR PAD SECTION VIEW
SCALE: NONE

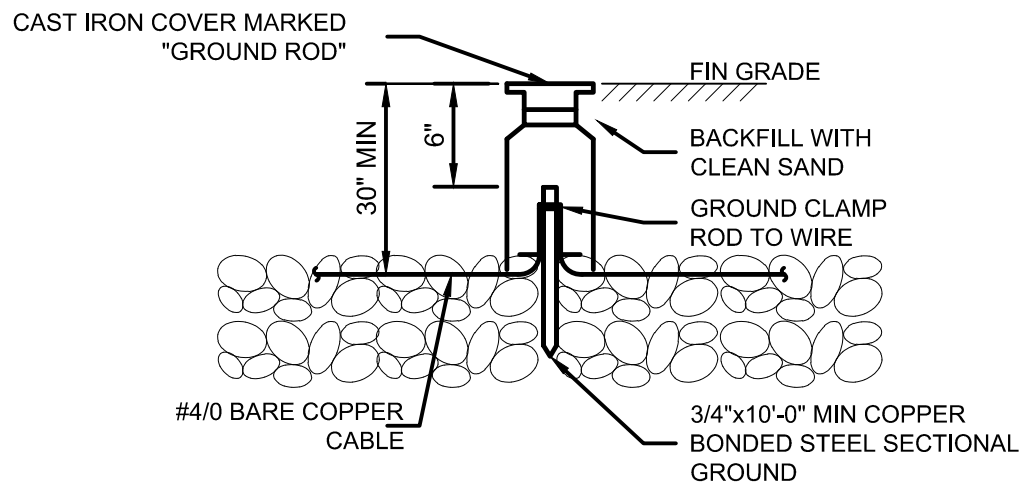


- NOTES:
- REFER TO JOB SPECIFICATION FOR MINIMUM SYSTEM RESISTANCE TO GROUND. IF THE RESISTANCE CANNOT BE MET WITH SINGLE 10'-0\"/>

ELECTRICAL INSTALLATION
GROUND ROD ASSEMBLY
SCALE: NONE

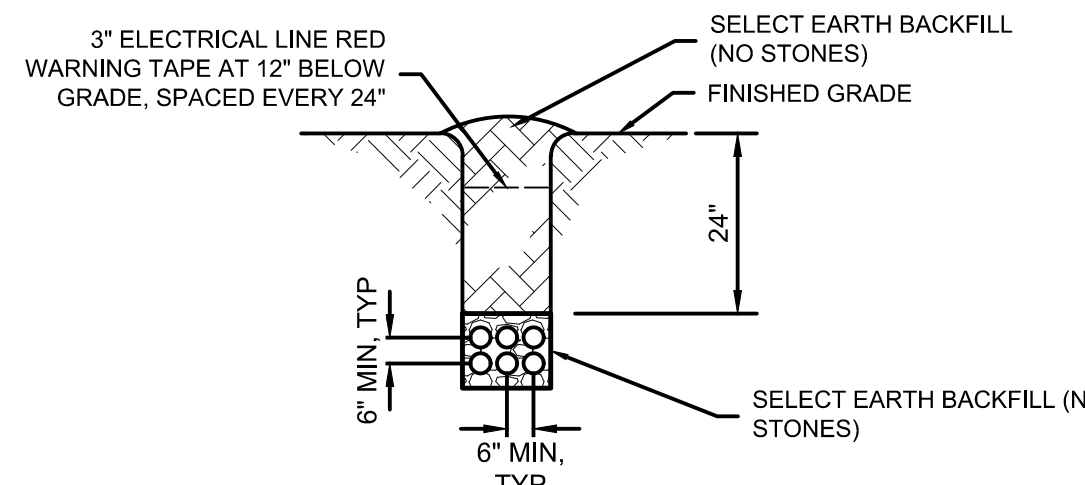

CONDUIT TRENCH
SCALE: NONE

SCALE VERIFICATION	DRAWN BY	MLW	NO.	DATE	INITIALS	REVISION DESCRIPTIONS
BAR IS ONE INCH LONG ON ORIGINAL DRAWING	CHECKED BY	KMZ				
	APPROVED BY	WMS				
	ISSUE DATE					
	SEPTEMBER 2025					
	PROJECT NUMBER					
	231120-04-002					

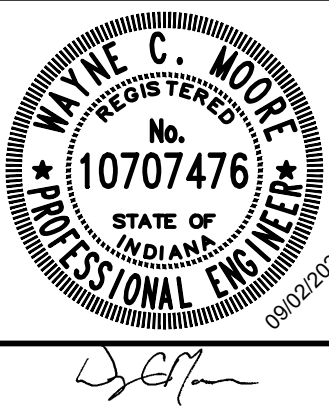


WESTSIDE REGIONAL INTERCEPTOR & LIFT STATION - PHASE 2	
CITY OF FRANKLIN, INDIANA	
ELECTRICAL SCHEDULE AND DETAILS	


SHEET NO.
58
TOTAL SHEETS
70

Drawing: J:\Franklin\Projects\231120-Franklin Westside Interceptor\CAD\DWG\Sheets\231120-EL.dwg | Layout: EL1 | Plotted: 08/18/25 @ 12:45:32 | LastSavedBy: BaileyH


For Viewing Purposes Only - Visit www.wesslerengineering.com to purchase

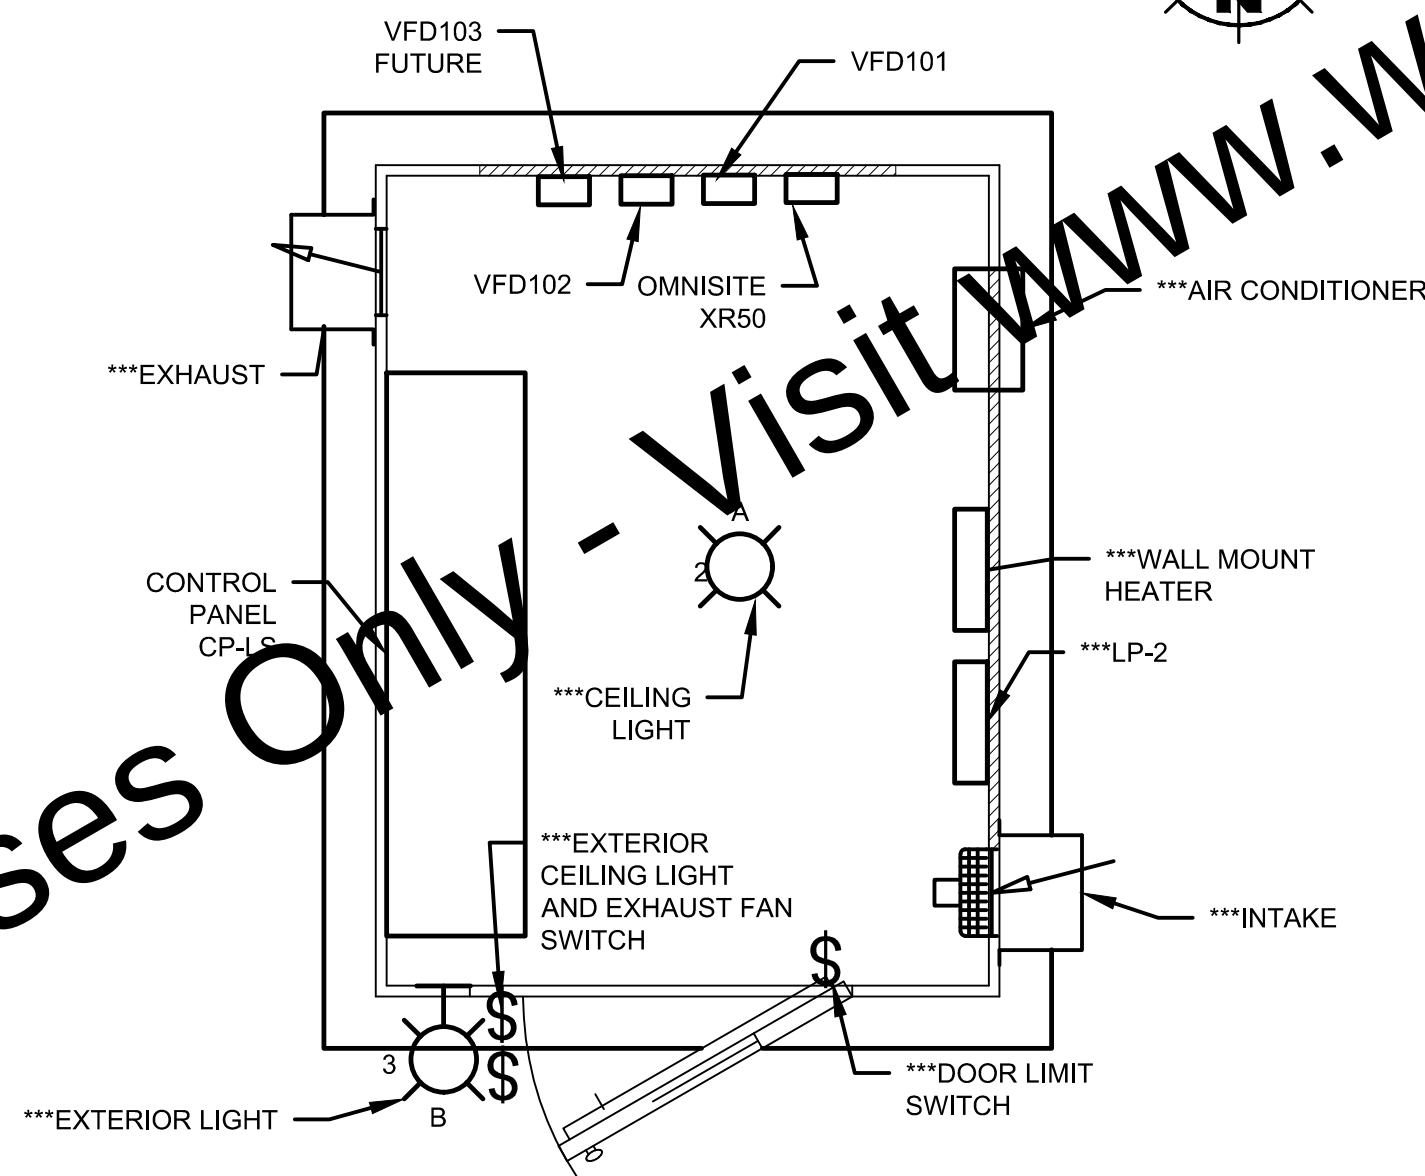


CONTROL BUILDING PLAN
SCALE: NONE
***PROVIDED BY BUILDING MANUFACTURER

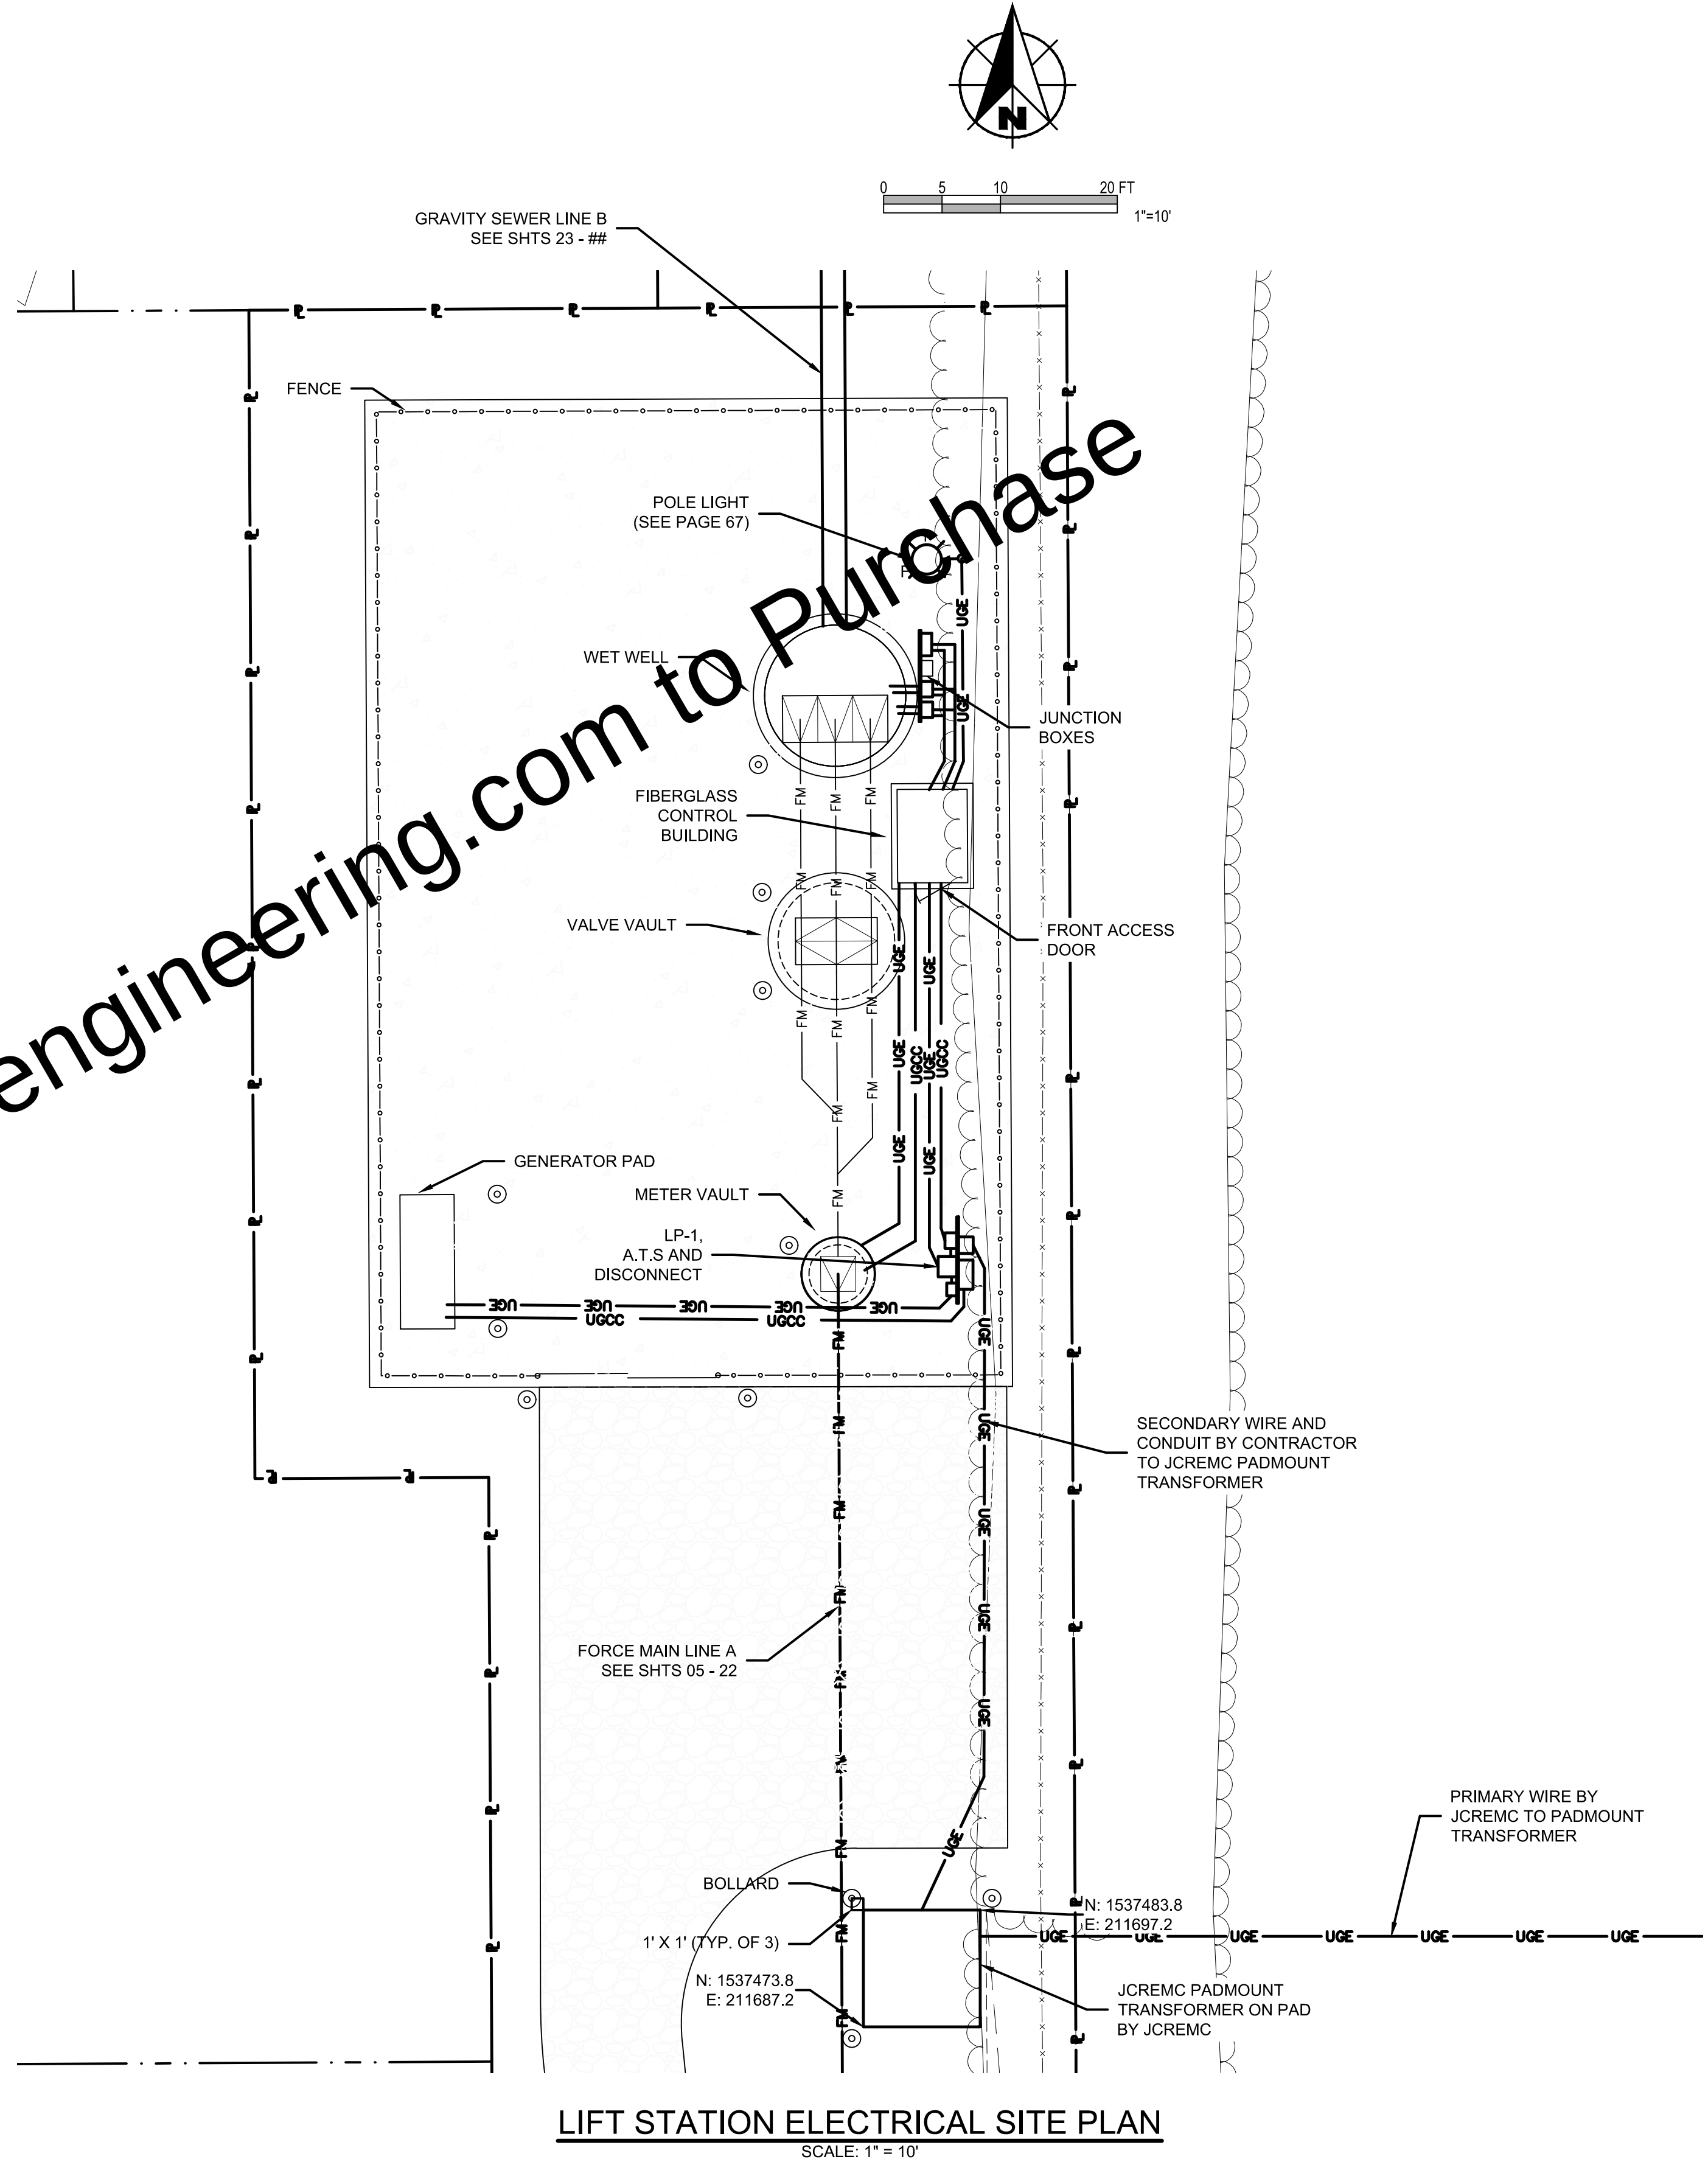

LIFT STATION ELECTRICAL SITE PLAN
SCALE: 1" = 10'

 SCALE VERIFICATION	DRAWN BY	MLW	NO.	DATE	INITIALS	REVISION DESCRIPTIONS
BAR IS ONE INCH LONG ON ORIGINAL DRAWING 	CHECKED BY	KMZ				
	APPROVED BY	WMS				
	ISSUE DATE					
	SEPTEMBER 2025					
	PROJECT NUMBER					
		231120-04-002				

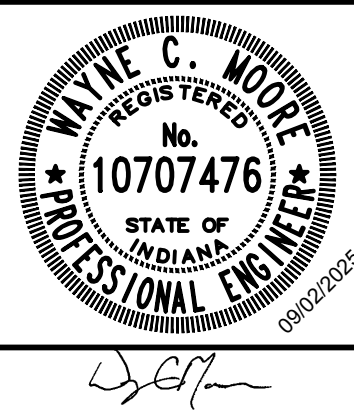

WESTSIDE REGIONAL INTERCEPTOR & LIFT STATION - PHASE 2
CITY OF FRANKLIN, INDIANA
NEW WESTSIDE REGIONAL LIFT STATION ELECTRICAL BUILDING AND SITE PLANS

SHEET NO.
59
TOTAL SHEETS
70


Drawing: J:\Franklin\Projects\231120-Franklin Westside Interceptor\CAD\DWG\Sheets\231120-el.dwg | Layout: EL2 | Plotted: 08/19/25 @ 12:47:18 | LastSavedBy: Bailey/H

KEYED NOTES:

- CONDUITS FOR PUMP CABLES, FLOAT CABLES & SUBMERSIBLE PRESSURE TRANSMITTER. FURNISHED AND INSTALLED BY THE CONTRACTOR
- LEVEL SENSOR CABLE AND STAINLESS STEEL SUPPORT CABLE. PVC STILLING TUBE MOUNTED TO THE SIDE OF THE WELL AND SUPPORTED EVERY 5' WITH 316 STAINLESS STEEL HARDWARE. POSITION STILLING TUBE SO THAT LEVEL SENSOR MAY BE PULLED UP THROUGH HATCH. SUBMERSIBLE LEVEL TRANSMITTER TO BE LOCATED BELOW THE LOWEST FLOAT SWITCH.
- WEIGHTED CABLE SET AND THREE FLOAT SWITCHES, FURNISHED BY PUMP MANUFACTURER, INSTALLED BY CONTRACTOR.
- STAINLESS STEEL STRAIN RELIEF CABLE GRIP AND STAINLESS STEEL HOOK FOR SUPPORT OF ALL POWER AND CONTROL CABLES IN THE WET WELL, ACCESSIBLE FROM WET WELL HATCH.
- HIGH LEVEL ALARM BEACON
- MOUNTING INFRASTRUCTURE
- NEMA 4X SST TERMINAL BOX.
- EXISTING OMN-SITE TO BE RELOCATED FROM ANOTHER PUMP STATION. PROVIDE UPDATES FOR LOCATION AND PUMP STATION NAMES ON THE OMNI-SITE WEB SYSTEM.
- PROVIDE ATS WITH ADDITIONAL LUGS TO FEED BOTH THE PUMP CONTROL PANEL AND THE EXTERIOR COMBINATION POWER UNIT. PROVIDE ATS WITH A 100KA PER MODE SURGE PROTECTION DEVICE.
- PROVIDE SPD AS A CURRENT TECHNOLOGIES CURRENT GUARD CG-40-120/240-2G-S OR ASCO EQUIVALENT. STAINLESS STEEL ENCLOSURE IS REQUIRED.
- AS AN OPTION TO THE COMBINATION POWER UNIT, THE CONTRACTOR MAY SUPPLY A SEPARATE TRANSFORMER AND LIGHTING PANEL, BOTH SHALL BE SUPPLIED AS NEMA 4X, STAINLESS STEEL.
- MODEL ABB ACQ580-31-096A-4. VFDS TO BE SUPPLIED BY PUMP SUPPLIER.


CONDUIT AND WIRE SCHEDULE:

- | | |
|---|--|
| A | 3"C, 4 #600 |
| B | 4"C, 3 #600, #600N, #3G |
| C | 3"C, 3 #600, #3G |
| D | 3/4"C, #2G |
| E | 1"C, 2 #6, #8G |
| F | 1"C, 4 #14 |
| G | 1"C, 3 #10, #10G |
| H | 1"C, 10 #14 |
| I | 1"C, MANUFACTURER'S CABLE TO TRANSMITTER |
| J | 1"C, SPARE |
| K | 4"C, MANUFACTURER CABLE |
| L | 2"C, 3 #3, #4G |
| M | 1"C, 2/C #16TPS |
| N | 1"C, 20 #14 |
| O | 2"C, MANUFACTURER CABLE |
| P | (3/4"C, 4#14) & (1/2"C, 2#12, #12G) |
| Q | 1"C, 2-2/C#16TPS |
| R | 14#14 |
| S | 2"C, 3#6, #6N, #8G |

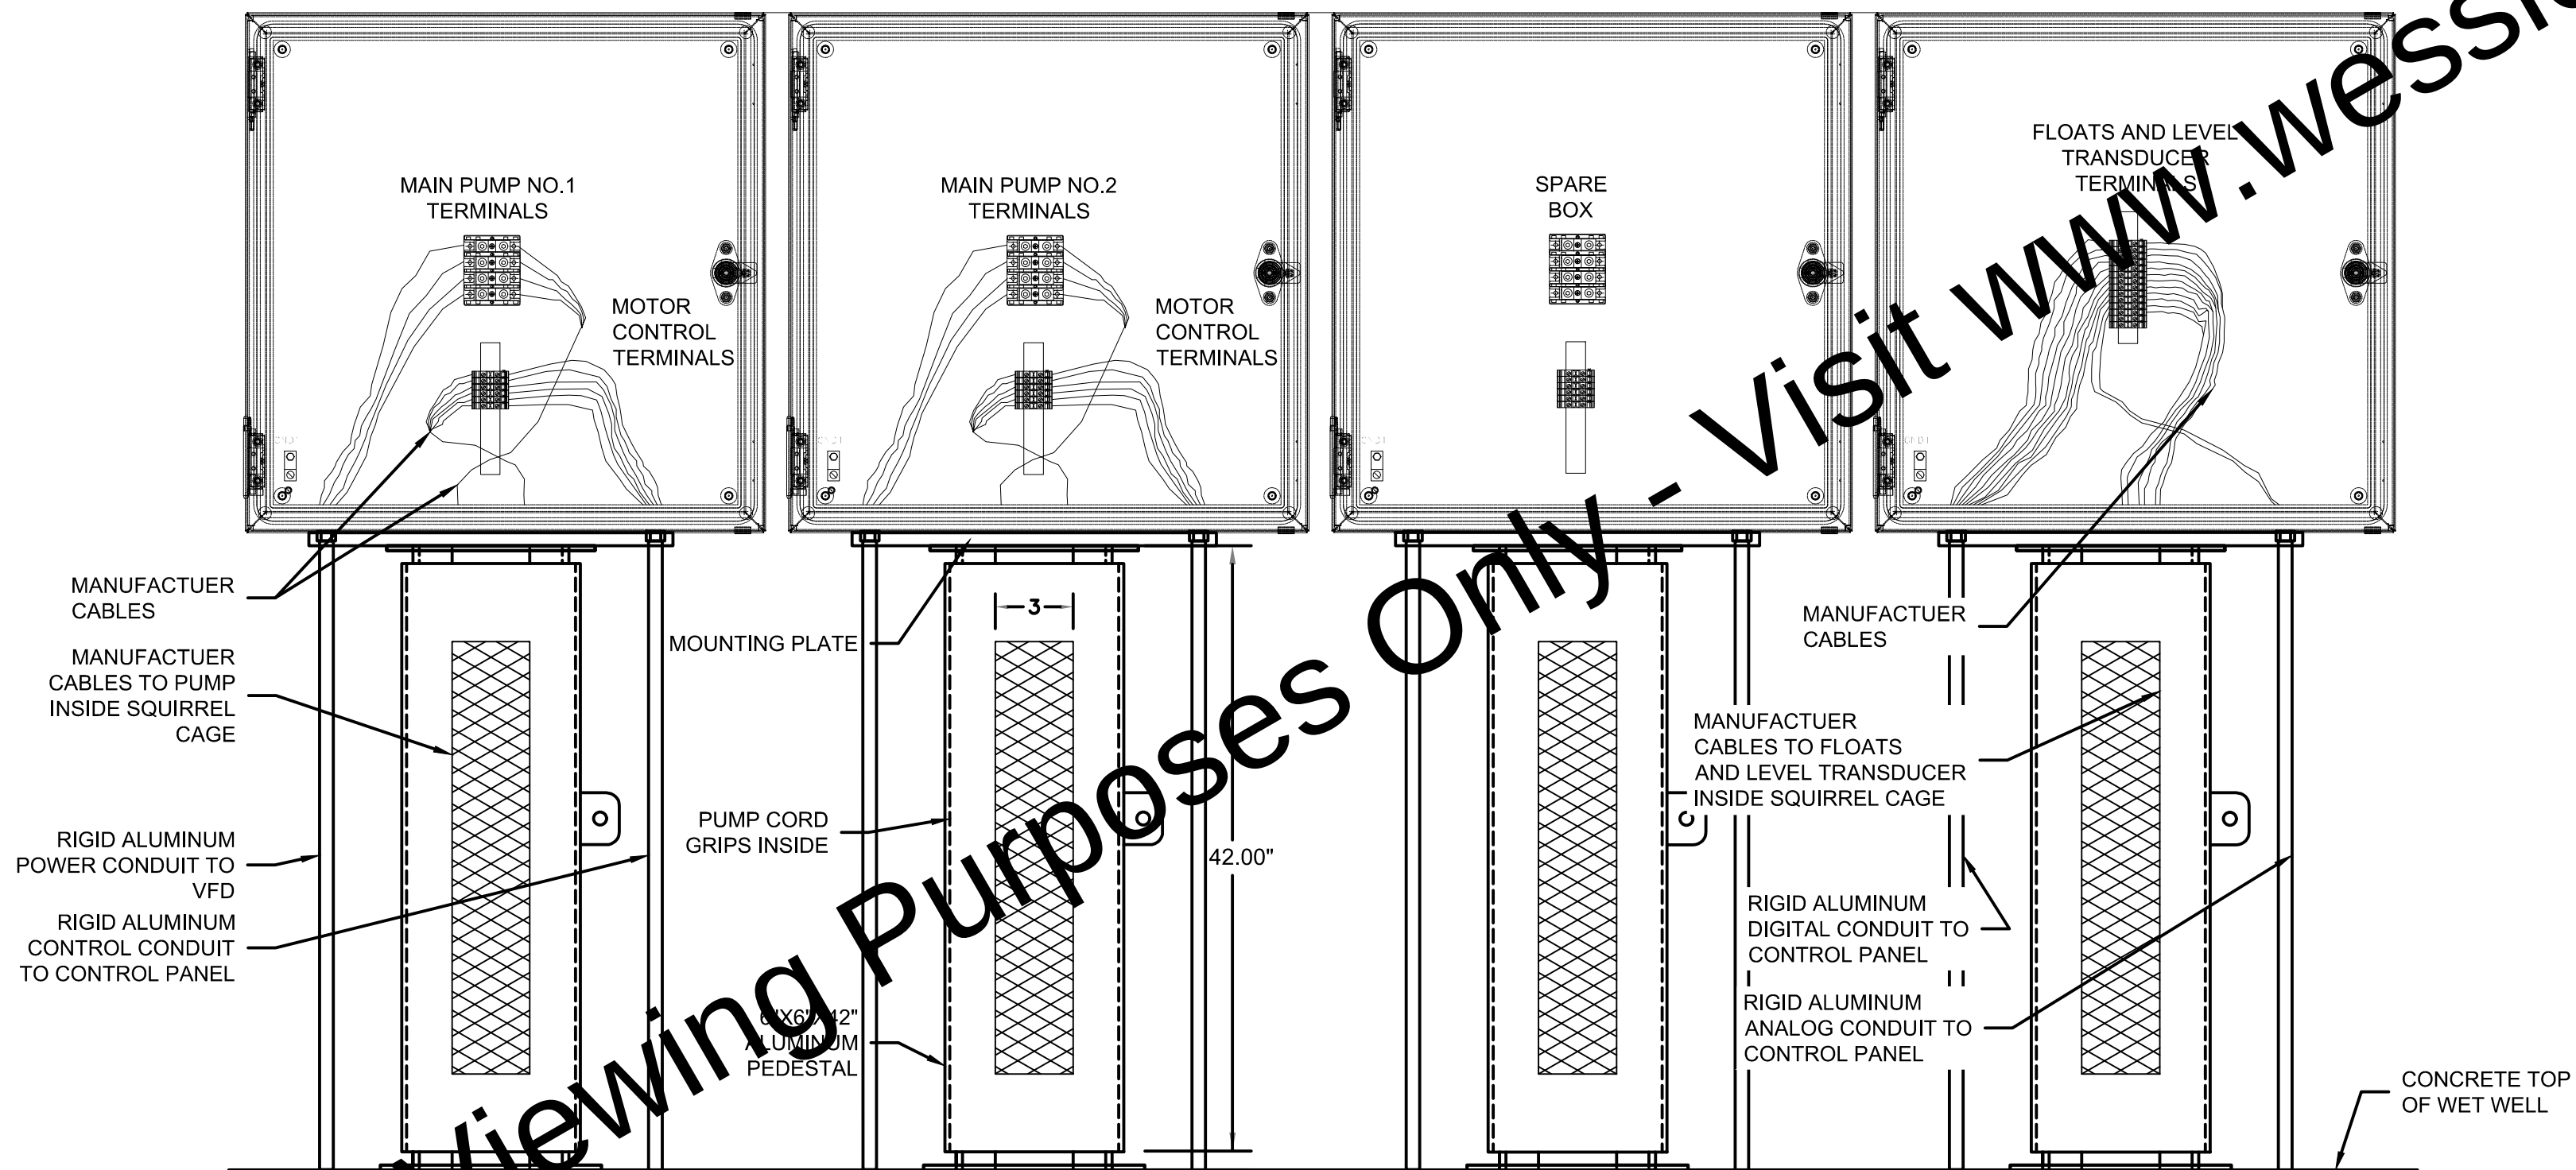

MOTOR/SENSOR CONTROL
BOXES MOUNTING DETAIL


SCALE: NONE

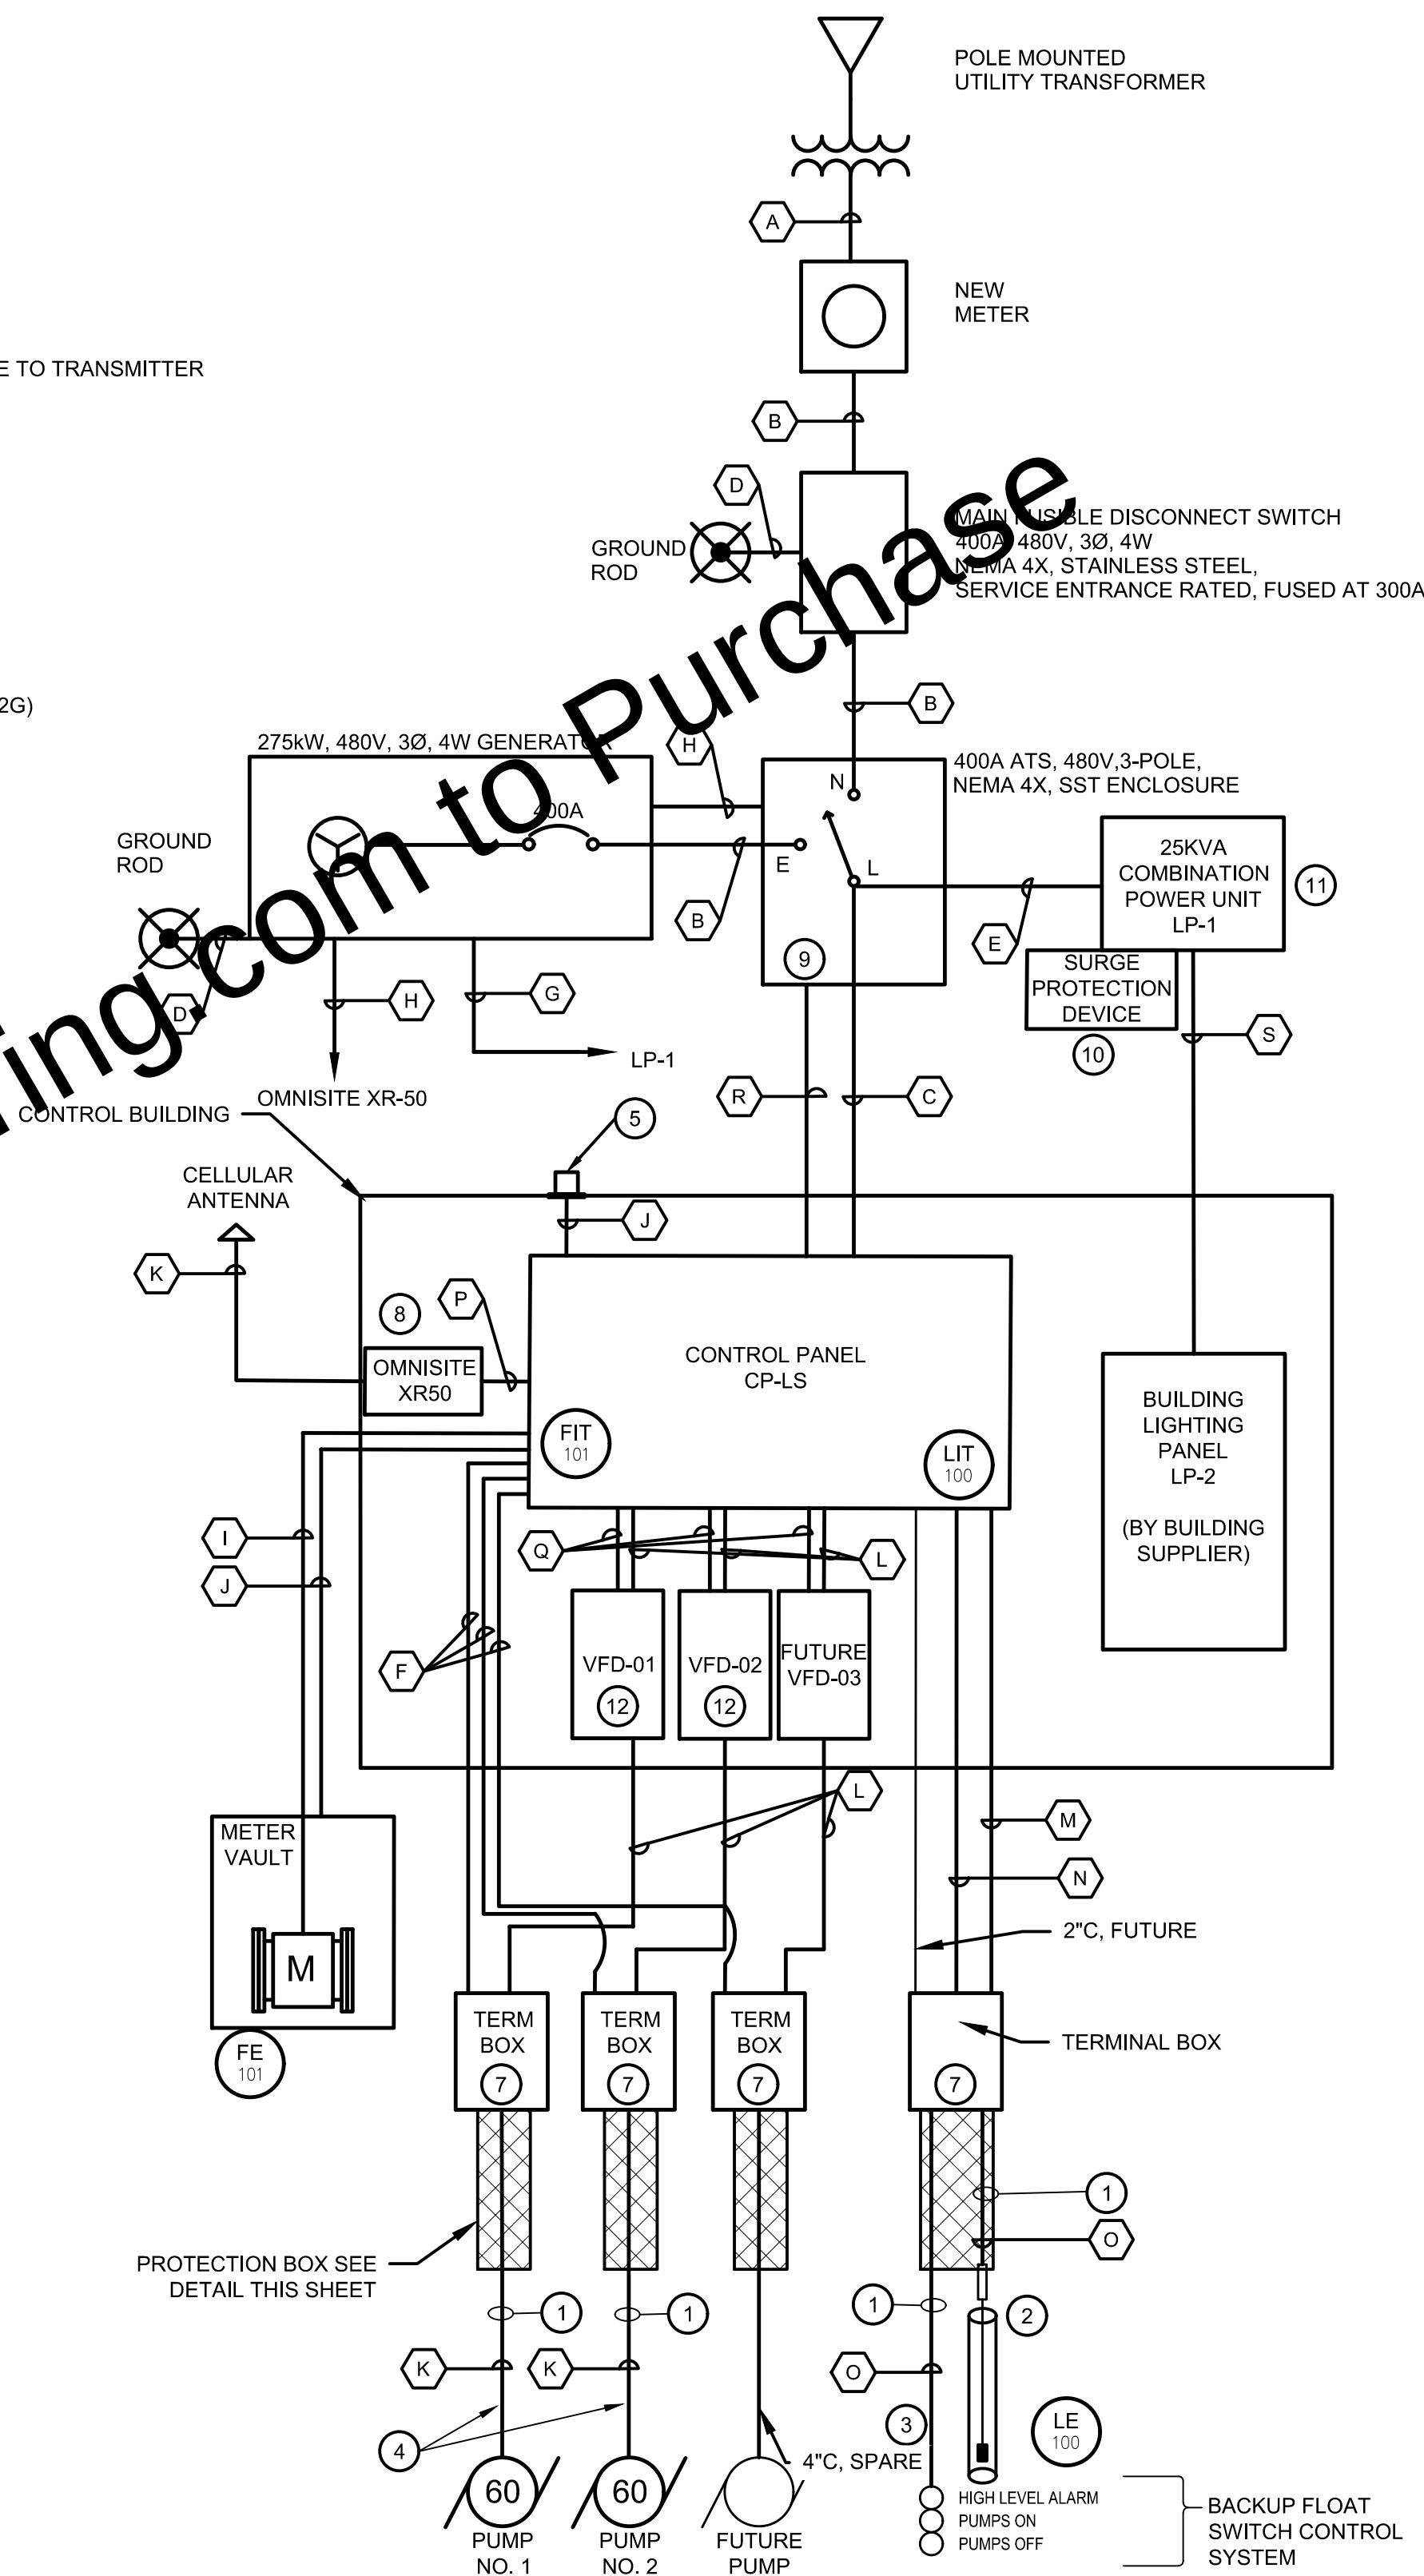

480V, 3PH. SERVICE, LIFT STATION
ONE-LINE DIAGRAM

SCALE: NONE

SCALE VERIFICATION	DRAWN BY	MLW	NO.	DATE	INITIALS	REVISION DESCRIPTIONS
	CHECKED BY	KMZ				
BAR IS ONE INCH LONG ON ORIGINAL DRAWING	APPROVED BY	WMS				
	ISSUE DATE	SEPTEMBER 2025				
	PROJECT NUMBER	231120-04-002				

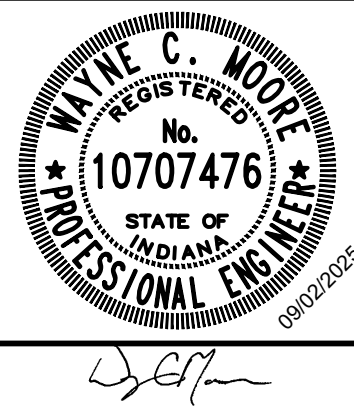

W
WESSLER
ENGINEERING
More than a Project™

WESTSIDE REGIONAL INTERCEPTOR & LIFT STATION - PHASE 2
CITY OF FRANKLIN, INDIANA
**NEW WESTSIDE REGIONAL LIFT STATION
ELECTRICAL ONE-LINE AND DETAILS**

SHEET NO.

60

TOTAL SHEETS

70

Drawing: J:\Franklin\Projects\231120 Franklin Westside Interceptor\CADD\DWG\Sheets\231120-IC-Flowing | Layout: N1 | Plotted: 08/19/25 @ 12:45:18 | LastSavedBy: BaileyH

VALVE SYMBOLS

	ECCENTRIC PLUG		MUD
	THREE - WAY		BALL CHECK
	BUTTERFLY		SWING CHECK
	BALL		SPLIT DISC CHECK
	GLOBE		REGULATED SIDE PRESSURE CONTROL
	PRESSURE RELIEF		PINCH
	AIR RELEASE AND VACUUM RELIEF		DIAPHRAGM
	GATE		NEEDLE
	KNIFE GATE		CALIBRATED BALANCE
	CONSTANT VOLUME FLOW REGULATOR		SOLENOID

GATE SYMBOLS

	SLUICE GATE		SLIDE GATE		FLAP GATE
	WEIR GATE		STOP GATE		WEIR AND STOP GATE

VALVE AND GATE POWER ACTUATOR SYMBOLS

	ELECTRIC MOTOR		HYDRAULIC WITH SOLENOID
	ELECTRIC MOTOR WITH POSITIONER		PNEUMATIC WITH POSITIONER
	HYDRAULIC WITH POSITIONER		PNEUMATIC WITH SOLENOID

XX: FC = FAIL CLOSED
FIP = FAIL INTERMEDIATE POSITION
FIP = FAIL TO LAST POSITION
FO = FAIL OPEN

NOTE: XX = FAIL POSITION ON LOSS OF PRIMARY POWER (PNEUMATIC OR ELECTRICAL)

FLOW ELEMENTS SYMBOLS

	WEIR PLATE		CLAMP ON ULTRASONIC FLOWMETER
	PARSHALL FLUME		MAGNETIC FLOWMETER
	ROTAMETER		VENTURI OR FLOW TUBE
	PROPELLER OR TURBINE METER		AREA VELOCITY FLOWMETER
	ORIFICE METER		

MISCELLANEOUS SYMBOLS

	ORTHO PHOSPHATE ELEMENT		SUBMERSIBLE MIXER
	PROBE		AIR COMPRESSOR
	ELECTRIC MOTOR		FLOATING MIXER
	MANUAL SAMPLE PORT		FLAME TRAP AND THERMAL SHUTOFF ASSEMBLY
	AUTOMATIC DRAIN		FLOATING DECANTER
	BLIND FLANGE OR CLEAN OUT		TEMPERATURE GAUGE
	AIR GAP		PRESSURE GAUGE
	STRAINER		PRESSURE TRANSMITTER
	FLUSHING WATER CONNECTION		LEVEL SWITCH
	SEAL WATER CONNECTION		
	ANNULAR SEAL		
	FLOW STRAIGHTENING VANE		
	CALIBRATION CHAMBER		
	DENSITY METER X: N - NUCLEAR O - OPTICAL U - ULTRASONIC		
	SELF-CONTAINED AIR SUPPLY		
	PURGE SET X: W = WATER A = AIR		
	BUBBLER LEVEL ELEMENT		
	VENT		
	RUPTURE DISK		

LEVEL ELEMENTS SYMBOLS

	SUBMERSIBLE PRESSURE		NON-CONTACT RADAR
	ULTRASONIC		CAPACITANCE FLOAT STICK
	FLOAT		

PUMP AND COMPRESSOR SYMBOLS

	SUBMERSIBLE PUMP		COMPRESSOR (PISTON)
	CENTRIFUGAL BLOWER		CHEMICAL FEED PUMP
	CENTRIFUGAL PUMP (DRY PIT)		PLUNGER PUMP
	VERTICAL TURBINE PUMP		DIAPHRAGM PUMP
	PROGRESSING CAVITY PUMP		PERISTALTIC PUMP
	LOBE PUMP, BLOWER OR COMPRESSOR (POSITIVE DISPLACEMENT)		

FLOW STREAM IDENTIFIERS
SEE PROCESS - MECHANICAL LEGEND

INPUTS AND OUTPUTS TO PLC OR DISTRIBUTED CONTROL


	ANALOG INPUT		ANALOG OUTPUT
	PULSE INPUT		PULSE OUTPUT
	DIGITAL INPUT		DIGITAL OUTPUT

NOTE:
X = TOTAL NUMBER OF SIGNALS WHERE MORE THAN ONE SIGNAL IS REQUIRED. IF QUANTITY IS NOT SHOWN THEN ONE SIGNAL IS REQUIRED.

GENERAL NOTE:

1. THIS IS A STANDARD LEGEND. NOT ALL THE INFORMATION SHOWN ON THIS LEGEND IS USED IN THESE CONTRACT DRAWINGS.


SCALE VERIFICATION	DRAWN BY	BNH	NO.	DATE	INITIALS	REVISION DESCRIPTIONS
BAR IS ONE INCH LONG ON ORIGINAL DRAWING 	CHECKED BY	BDP				
	APPROVED BY	WCM				
	ISSUE DATE					
	SEPTEMBER 2025					
	PROJECT NUMBER					
		231120-04-002				

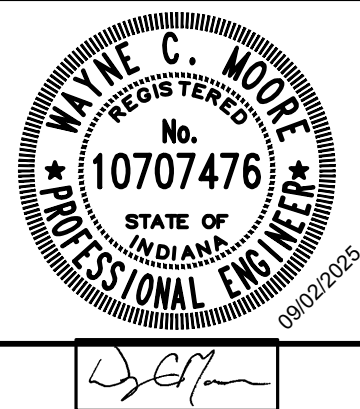

WESTSIDE REGIONAL INTERCEPTOR & LIFT STATION - PHASE 2
CITY OF FRANKLIN, INDIANA
PROCESS AND INSTRUMENTATION LEGEND


SHEET NO.
61
TOTAL SHEETS
70

Drawing: J:\Franklin\Projects\231120 Franklin Westside Interceptor\CAD\DWG\Sheets\231120-IC-PL.dwg | Layout: No | Plotted: 08/18/25 @ 12:48:26 | LastSavedBy: BaileyH

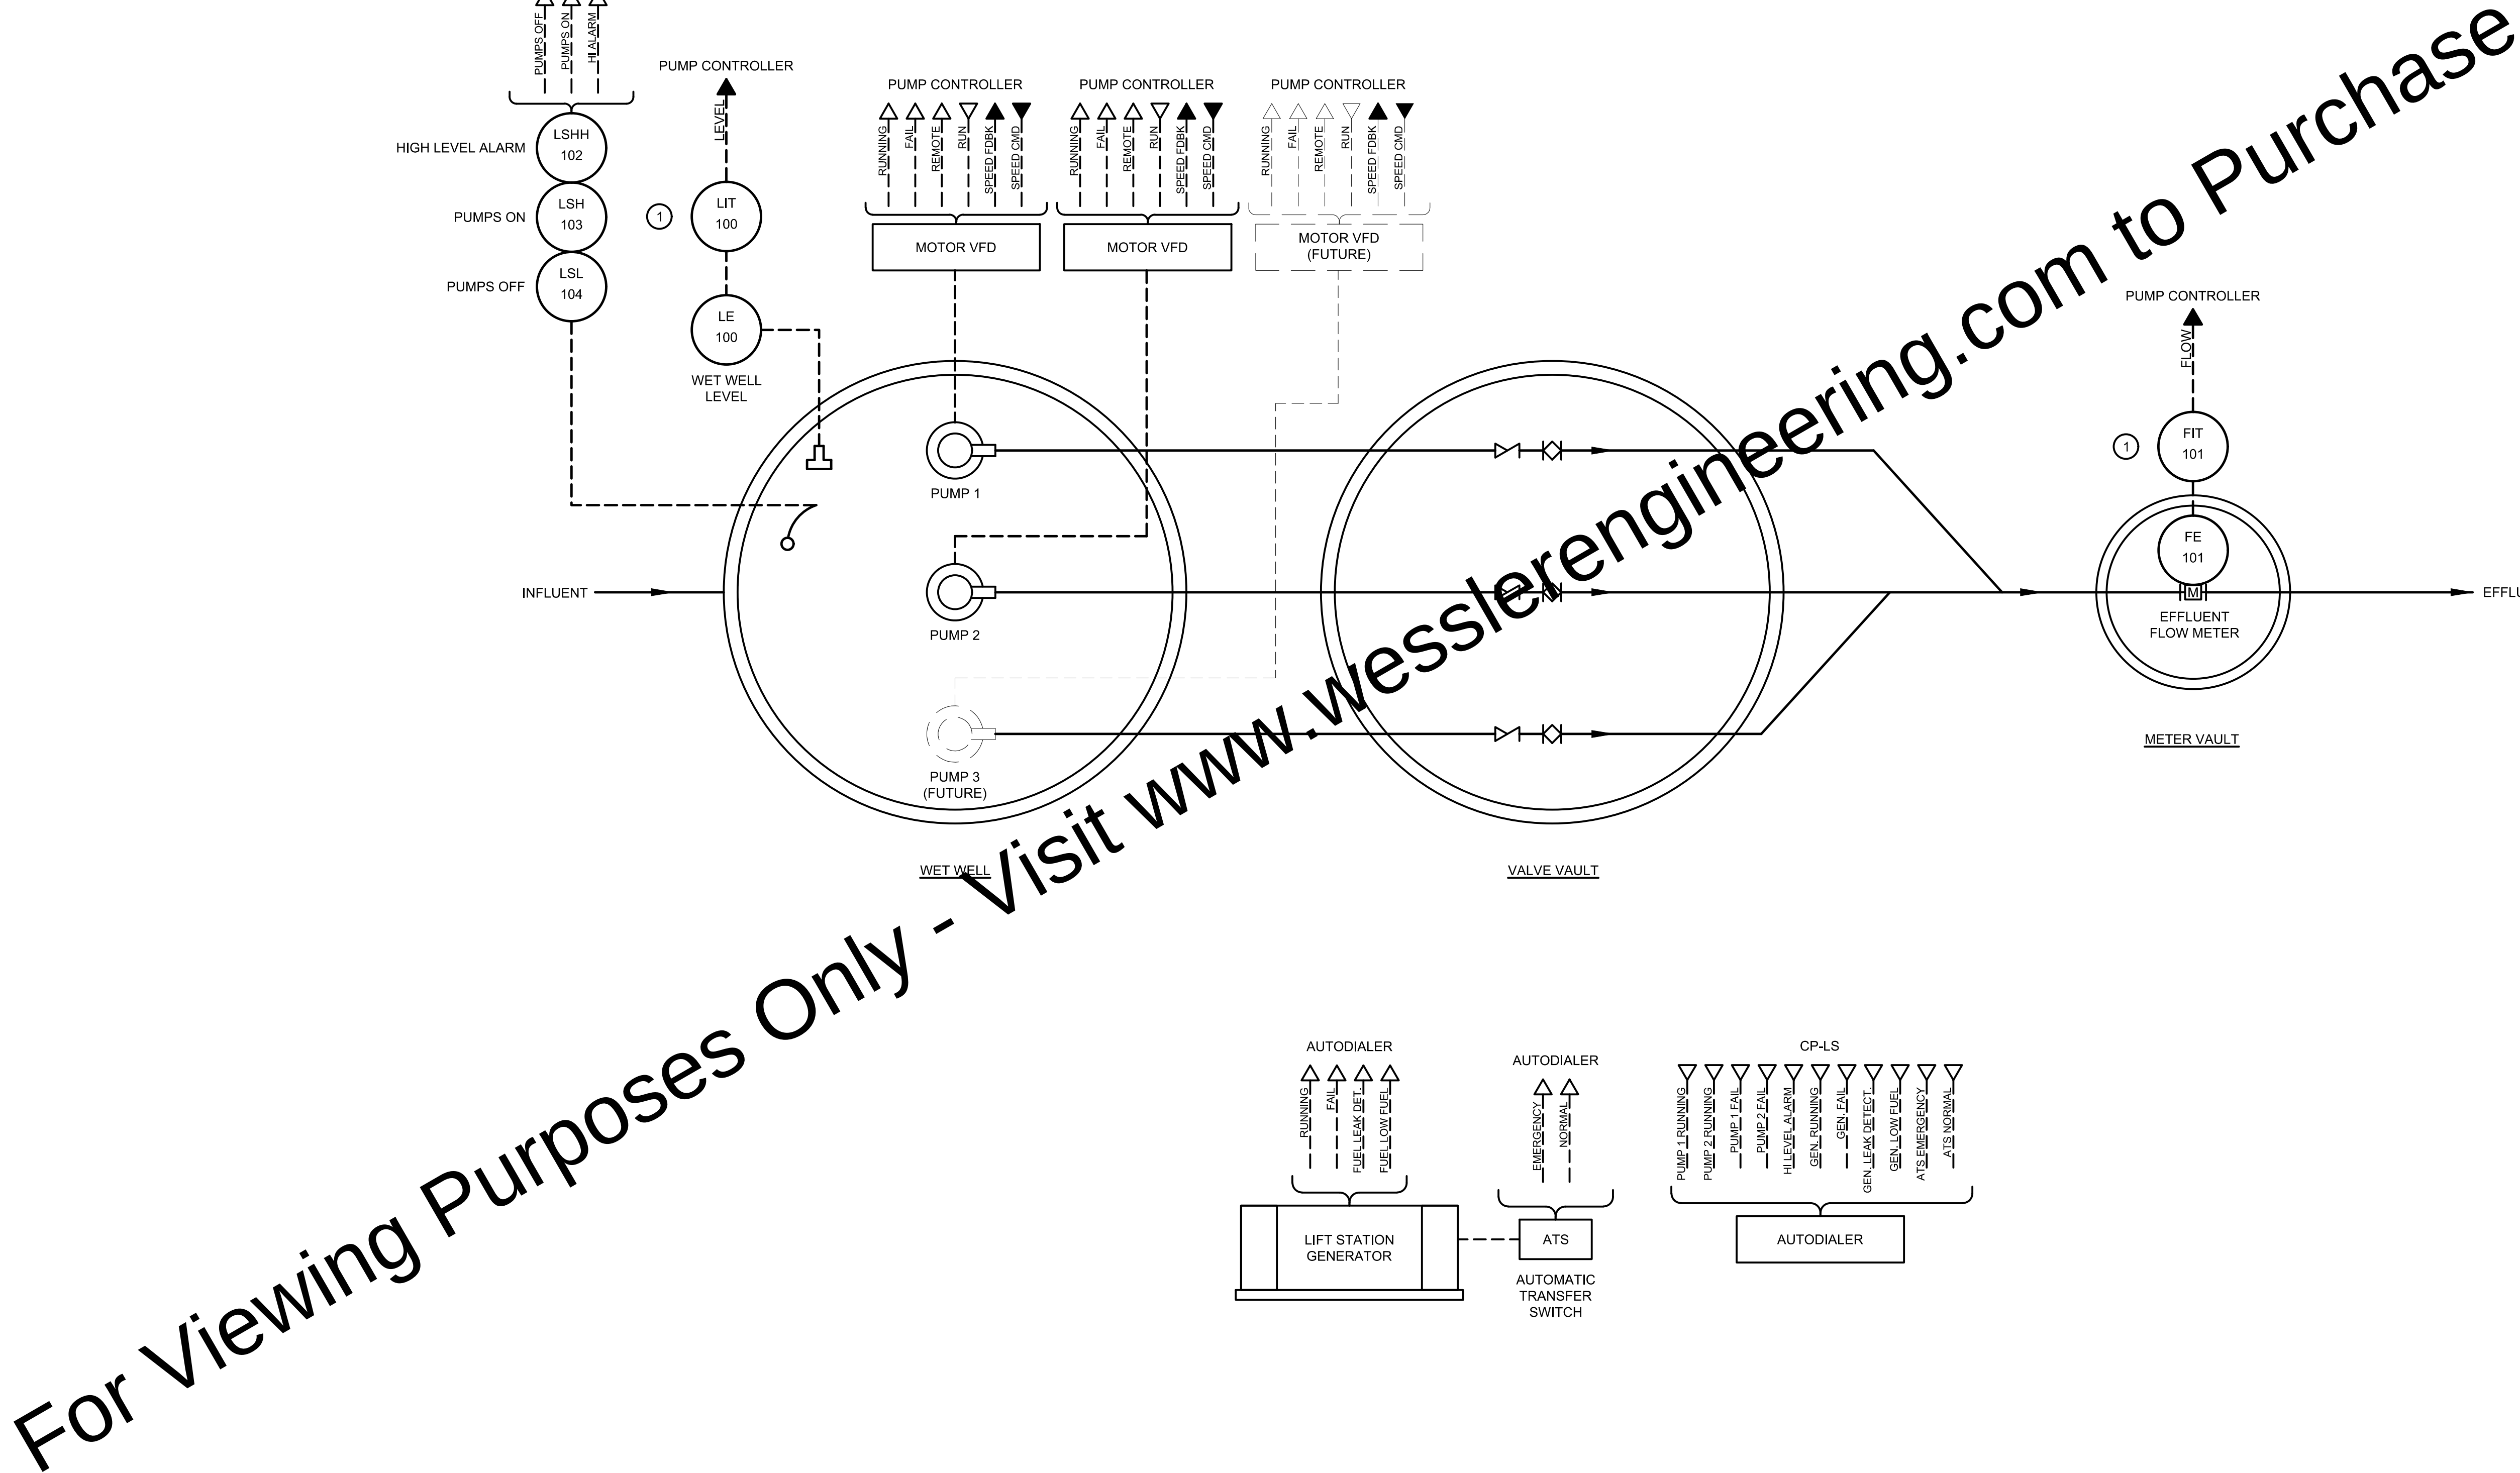

KEYED NOTES:
① LOCATED IN CP-LS

SCALE VERIFICATION BAR IS ONE INCH LONG ON ORIGINAL DRAWING 	DRAWN BY	BNH	NO.	DATE	INITIALS	REVISION DESCRIPTIONS
	CHECKED BY	BDP				
	APPROVED BY	WCM				
	ISSUE DATE					
	SEPTEMBER 2025					
	PROJECT NUMBER	231120-04-002				

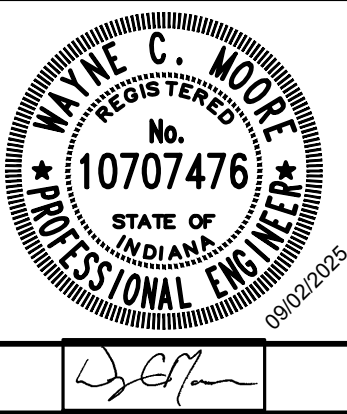

WESTSIDE REGIONAL INTERCEPTOR & LIFT STATION - PHASE 2	
CITY OF FRANKLIN, INDIANA	
PROCESS AND INSTRUMENTATION DIAGRAM	

SHEET NO.	62
TOTAL SHEETS	70

Drawing: J:\Franklin\Projects\231120 Franklin Westside Interceptor\CADD\DWG\Sheets\231120-SD.dwg | Layout: SD1 | Plotted: 08/19/25 @ 12:49:11 | LastSavedBy: MichaelE


STRUCTURE TABLE						
STRUCTURE NAME:	STATION	RIM ELEV	BURY DEPTH	STRUCTURE DETAIL	PIPES IN:	PIPES OUT
ARV A-1	21+05	708.36	0'	AIR/VACUUM RELEASE VALVE AND VAULT		
ARV A-2	40+82	726.72	0'	AIR/VACUUM RELEASE VALVE AND VAULT		
ARV A-3	59+00	739.20	0'	AIR/VACUUM RELEASE VALVE AND VAULT		
ARV A-4	72+50	760.25	0'	AIR/VACUUM RELEASE VALVE AND VAULT		
ARV A-5	108+00	733.71	0'	AIR/VACUUM RELEASE VALVE AND VAULT		
ARV C-1	342+70	746.84	0'	AIR/VACUUM RELEASE VALVE AND VAULT		
ARV C-2	357+05	763.76	0'	AIR/VACUUM RELEASE VALVE AND VAULT		
B1	134+43	724.51	0'	BOLT-DOWN WATERTIGHT F&C	FROM B2, 24" PVC INV IN: 705.04, 454 LF @ 0.08%	TO WET WELL, 24" PVC INV OUT: 704.94, 441 LF @ 0.08%
B2	138+96	719.03	3'	BURIED, BOLT-DOWN WATERTIGHT F&C	FROM B3, 24" PVC INV IN: 705.60, 307 LF @ 0.08%	TO B1, 24" PVC INV OUT: 705.40, 454 LF @ 0.08%
B3	142+03	719.56	3'	BURIED, BOLT-DOWN WATERTIGHT F&C	FROM B4, 24" PVC INV IN: 706.05, 229 LF @ 0.08%	TO B2, 24" PVC INV OUT: 705.85, 307 LF @ 0.08%
B4	144+33	723.81	0'	BOLT-DOWN WATERTIGHT F&C	FROM B5, 24" PVC INV IN: 706.44, 329 LF @ 0.08%	TO B3, 24" PVC INV OUT: 706.24, 229 LF @ 0.08%
B5	147+62	720.82	3'	BURIED, BOLT-DOWN WATERTIGHT F&C	FROM B6, 24" PVC INV IN: 706.80, 319 LF @ 0.08%	TO B4, 24" PVC INV OUT: 706.70, 329 LF @ 0.08%
B6	150+81	718.72	3'	BURIED, BOLT-DOWN WATERTIGHT F&C	FROM B7, 24" PVC INV IN: 707.26, 516 LF @ 0.08%	TO B5, 24" PVC INV OUT: 707.06, 319 LF @ 0.08%
B7	155+96	719.37	3'	BURIED, BOLT-DOWN WATERTIGHT F&C	FROM B8, 24" PVC INV IN: 707.86, 344 LF @ 0.08%	TO B6, 24" PVC INV OUT: 707.66, 516 LF @ 0.08%
B8	159+43	727.62	0'	BOLT-DOWN WATERTIGHT F&C	FROM B9, 24" PVC INV IN: 708.34, 383 LF @ 0.08%	TO B7, 24" PVC INV OUT: 708.14, 344 LF @ 0.08%
B9	163+26	722.29	3'	BURIED, BOLT-DOWN WATERTIGHT F&C	FROM B10, 24" PVC INV IN: 708.75, 388 LF @ 0.08%	TO B8, 24" PVC INV OUT: 708.65, 383 LF @ 0.08%
B10	167+13	726.61	0'	BOLT-DOWN WATERTIGHT F&C	FROM B11, 24" PVC INV IN: 709.26, 246 LF @ 0.08%	TO B9, 24" PVC INV OUT: 709.06, 388 LF @ 0.08%
B11	169+59	729.30	0'	BOLT-DOWN WATERTIGHT F&C	FROM B12, 28" HDPE INV IN: 709.56, 190 LF @ 0.68%	TO B10, 24" PVC INV OUT: 709.46, 246 LF @ 0.08%
B12	171+50	722.31	3'	BURIED, BOLT-DOWN WATERTIGHT F&C	FROM B13, 24" PVC INV IN: 710.96, 380 LF @ 0.08%	TO B11, 28" HDPE INV OUT: 710.86, 190 LF @ 0.68%
B13	175+30	722.81	3'	BURIED, BOLT-DOWN WATERTIGHT F&C	FROM B14, 24" PVC INV IN: 711.37, 400 LF @ 0.08%	TO B12, 24" PVC INV OUT: 711.27, 380 LF @ 0.08%
B14	179+30	723.54	3'	BURIED, BOLT-DOWN WATERTIGHT F&C	FROM B15, 24" PVC INV IN: 711.79, 400 LF @ 0.08%	TO B13, 24" PVC INV OUT: 711.69, 400 LF @ 0.08%
B15	183+30	724.47	3'	BURIED, BOLT-DOWN WATERTIGHT F&C	FROM B16, 24" PVC INV IN: 712.21, 372 LF @ 0.08%	TO B14, 24" PVC INV OUT: 712.11, 400 LF @ 0.08%
B16	187+02	725.47	3'	BURIED, BOLT-DOWN WATERTIGHT F&C	FROM B17, 28" HDPE INV IN: 712.61, 218 LF @ 1.12%	TO B15, 24" PVC INV OUT: 712.51, 372 LF @ 0.08%
B17	189+20	728.39	0'	STANDARD F&C	FROM B18, 24" PVC INV IN: 715.15, 429 LF @ 0.08%	TO B16, 28" HDPE INV OUT: 715.05, 218 LF @ 1.12%
B18	193+49	725.30	3'	BURIED, BOLT-DOWN WATERTIGHT F&C	FROM B19, 24" PVC INV IN: 715.59, 360 LF @ 0.08%	TO B17, 24" PVC INV OUT: 715.49, 429 LF @ 0.08%
B19	197+09	727.59	3'	BURIED, BOLT-DOWN WATERTIGHT F&C	FROM B20, 24" PVC INV IN: 716.08, 374 LF @ 0.08%	TO B18, 24" PVC INV OUT: 715.88, 360 LF @ 0.08%
B20	200+83	727.20	3'	BURIED, BOLT-DOWN WATERTIGHT F&C	FROM B21, 24" PVC INV IN: 716.48, 329 LF @ 0.08%	TO B19, 24" PVC INV OUT: 716.38, 374 LF @ 0.08%
B21	204+11	726.23	3'	BURIED, BOLT-DOWN WATERTIGHT F&C	FROM B22, 24" PVC INV IN: 716.94, 176 LF @ 0.82%	TO B20, 24" PVC INV OUT: 716.74, 329 LF @ 0.08%
B22	205+87	730.49	0'	BOLT-DOWN WATERTIGHT F&C	FROM B23, 24" PVC INV IN: 718.58, 501 LF @ 0.08%	TO B21, 24" PVC INV OUT: 718.38, 176 LF @ 0.82%
B23	210+89	730.42	0'	BOLT-DOWN WATERTIGHT F&C	FROM B23.1, 28" HDPE INV IN: 719.08, 264 LF @ 0.54%	TO B22, 24" PVC INV OUT: 718.98, 501 LF @ 0.08%
B23.1	213+53	732.38	0'	BOLT-DOWN WATERTIGHT F&C	FROM B24, 24" PVC INV IN: 720.91, 127 LF @ 0.08%	TO B23, 28" HDPE INV OUT: 720.51, 264 LF @ 0.54%

STRUCTURE TABLE						
STRUCTURE NAME:	STATION	RIM ELEV	BURY DEPTH	STRUCTURE DETAIL	PIPES IN:	PIPES OUT
B24	214+79	730.64	3'	BURIED, BOLT-DOWN WATERTIGHT F&C	FROM B25, 24" PVC INV IN: 721.11, 508 LF @ 0.08%	TO B23.1, 24" PVC INV OUT: 721.01, 127 LF @ 0.08%
B25	219+87	736.88	3'	BURIED, BOLT-DOWN WATERTIGHT F&C	FROM B26, 18" PVC INV IN: 721.71, 408 LF @ 0.13%	TO B24, 24" PVC INV OUT: 721.51, 508 LF @ 0.08%
B26	223+95	736.16	0'	BOLT-DOWN WATERTIGHT F&C	FROM B27, 18" PVC INV IN: 722.33, 257 LF @ 0.11%	TO B25, 18" PVC INV OUT: 722.23, 408 LF @ 0.13%
B27	226+50	727.65	3'	BURIED, BOLT-DOWN WATERTIGHT F&C	FROM B28, 18" PVC INV IN: 722.82, 385 LF @ 0.12%	TO B26, 18" PVC INV OUT: 722.62, 257 LF @ 0.11%
B28	230+36	729.62	3'	BURIED, BOLT-DOWN WATERTIGHT F&C	FROM B29, 18" PVC INV IN: 723.48, 176 LF @ 0.12%	TO B27, 18" PVC INV OUT: 723.28, 385 LF @ 0.12%
B29	232+11	728.80	3'	BURIED, BOLT-DOWN WATERTIGHT F&C	FROM B31, 18" PVC INV IN: 723.78, 366 LF @ 0.12%	TO B28, 18" PVC INV OUT: 723.69, 176 LF @ 0.12%
B31	235+78	727.59	3'	BURIED, BOLT-DOWN WATERTIGHT F&C	FROM B32, 18" PVC INV IN: 724.43, 441 LF @ 0.12%	TO B29, 18" PVC INV OUT: 724.23, 366 LF @ 0.12%
B32	240+19	730.40	3'	BURIED, BOLT-DOWN WATERTIGHT F&C	FROM B33, 18" PVC INV IN: 725.16, 500 LF @ 0.12%	TO B31, 18" PVC INV OUT: 724.96, 441 LF @ 0.12%
B33	245+19	730.14	3'	BURIED, BOLT-DOWN WATERTIGHT F&C	FROM B35, 18" PVC INV IN: 725.96, 261 LF @ 0.12%	TO B32, 18" PVC INV OUT: 725.76, 500 LF @ 0.12%
B35	247+80	730.31	3'	BURIED, BOLT-DOWN WATERTIGHT F&C	FROM B36, 18" PVC INV IN: 726.47, 139 LF @ 1.00%	TO B33, 18" PVC INV OUT: 726.27, 261 LF @ 0.12%
B36	249+18	741.86	0'	STANDARD F&C	FROM B37, 18" PVC INV IN: 728.64, 428 LF @ 0.12%	TO B35, 18" PVC INV OUT: 727.86, 139 LF @ 1.00%
B37	253+46	743.47	3'	BURIED, BOLT-DOWN WATERTIGHT F&C	FROM B38, 18" PVC INV IN: 729.25, 500 LF @ 0.12%	TO B36, 18" PVC INV OUT: 729.15, 428 LF @ 0.12%
B38	258+46	750.3	3'	BURIED, BOLT-DOWN WATERTIGHT F&C	FROM B40, 18" PVC INV IN: 729.96, 499 LF @ 0.12%	TO B37, 18" PVC INV OUT: 729.85, 500 LF @ 0.12%
B40	263+15	747.24	3'	BURIED, BOLT-DOWN WATERTIGHT F&C	FROM B41, 18" PVC INV IN: 730.76, 209 LF @ 0.12%	TO B38, 18" PVC INV OUT: 730.56, 499 LF @ 0.12%
B41	264+54	749.13	3'	BURIED, BOLT-DOWN WATERTIGHT F&C	FROM B42, 18" PVC INV IN: 731.11, 475 LF @ 0.12%	TO B40, 18" PVC INV OUT: 731.01, 209 LF @ 0.12%
B42	270+30	742.25	3'	BURIED, BOLT-DOWN WATERTIGHT F&C	FROM B43, 18" PVC INV IN: 731.78, 283 LF @ 0.12%	TO B41, 18" PVC INV OUT: 731.68, 475 LF @ 0.12%
B43	273+13	743.49	3'	BURIED, BOLT-DOWN WATERTIGHT F&C	FROM B44, 18" PVC INV IN: 732.25, 309 LF @ 0.12%	TO B42, 18" PVC INV OUT: 732.12, 283 LF @ 0.12%
B44	276+21	750.61	3'	BURIED, BOLT-DOWN WATERTIGHT F&C	FROM B46, 18" PVC INV IN: 732.82, 58 LF @ 0.12%	TO B43, 18" PVC INV OUT: 732.62, 309 LF @ 0.12%
B46	276+80	751.82	0'	STANDARD F&C	FROM B47, 18" PVC INV IN: 733.09, 450 LF @ 0.12%	TO B44, 18" PVC INV OUT: 732.89, 58 LF @ 0.12%
B47	281+29	740.02	0'	STANDARD F&C	FROM B48, 18" PVC INV IN: 733.73, 339 LF @ 0.12%	TO B46, 18" PVC INV OUT: 733.63, 450 LF @ 0.12%
B48	285+61	751.97	3'	BURIED, BOLT-DOWN WATERTIGHT F&C	FROM B49, 18" PVC INV IN: 734.47, 500 LF @ 0.12%	TO B47, 18" PVC INV OUT: 734.14, 339 LF @ 0.12%
B49	290+61	757.19	3'	BURIED, BOLT-DOWN WATERTIGHT F&C	FROM B50, 18" PVC INV IN: 735.17, 500 LF @ 0.12%	TO B48, 18" PVC INV OUT: 735.07, 500 LF @ 0.12%
B50	295+61	756.21	3'	BURIED, BOLT-DOWN WATERTIGHT F&C	FROM B51, 18" PVC INV IN: 735.87, 442 LF @ 0.12%	TO B49, 18" PVC INV OUT: 735.77, 500 LF @ 0.12%
B51	300+02	756.68	3'	BURIED, BOLT-DOWN WATERTIGHT F&C	FROM B52, 18" PVC INV IN: 736.50, 500 LF @ 0.12%	TO B50, 18" PVC INV OUT: 736.40, 442 LF @ 0.12%
B52	305+02	760.16	3'	BURIED, BOLT-DOWN WATERTIGHT F&C	FROM B53, 18" PVC INV IN: 737.30, 320 LF @ 0.12%	TO B51, 18" PVC INV OUT: 737.10, 500 LF @ 0.12%
B53	308+23	757.80	3'	BURIED, BOLT-DOWN WATERTIGHT F&C	FROM B54, 18" PVC INV IN: 737.78, 313 LF @ 0.12%	TO B52, 18" PVC INV OUT: 737.68, 320 LF @ 0.12%
B54	311+36	755.86	3'	BURIED, BOLT-DOWN WATERTIGHT F&C	FROM B55, 18" PVC INV IN: 738.36, 385 LF @ 0.12%	TO B53, 18" PVC INV OUT: 738.16, 313 LF @ 0.12%
B55	315+21	758.83	3'	BURIED, BOLT-DOWN WATERTIGHT F&C	FROM B56, 18" PVC INV IN: 738.94, 400 LF @ 0.12%	TO B54, 18" PVC INV OUT: 738.84, 385 LF @ 0.12%
B56	319+21	764.66	3'	BURIED, BOLT-DOWN WATERTIGHT F&C	FROM B57, 18" PVC INV IN: 739.52, 400 LF @ 0.12%	TO B55, 18" PVC INV OUT: 739.42, 400 LF @ 0.12%
B57	323+21	762.67	3'	SPECIAL DROP MH, BURIED, BOLT-DOWN WATERTIGHT F&C SEE DETAIL SHEET 61	FROM OUTSIDE DROP, 10" PVC INV IN: 741.60, 3 LF @ 0.00%	TO B56, 18" PVC INV OUT: 740.00, 400 LF @ 0.12%

For Viewing Purposes Only - Visit www.wesslerengineering.com to Purchase


SCALE VERIFICATION BAR IS ONE INCH LONG ON ORIGINAL DRAWING	DRAWN BY	MRE	NO.	DATE	INITIALS	REVISION DESCRIPTIONS	WESTSIDE REGIONAL INTERCEPTOR & LIFT STATION - PHASE 2		SHEET NO. 63
	CHECKED BY	KMZ					CITY OF FRANKLIN, INDIANA		
	APPROVED BY	GLR					STRUCTURE DATA TABLE		TOTAL SHEETS 70
	ISSUE DATE	SEPTEMBER 2025							
	PROJECT NUMBER	231120-04-002							



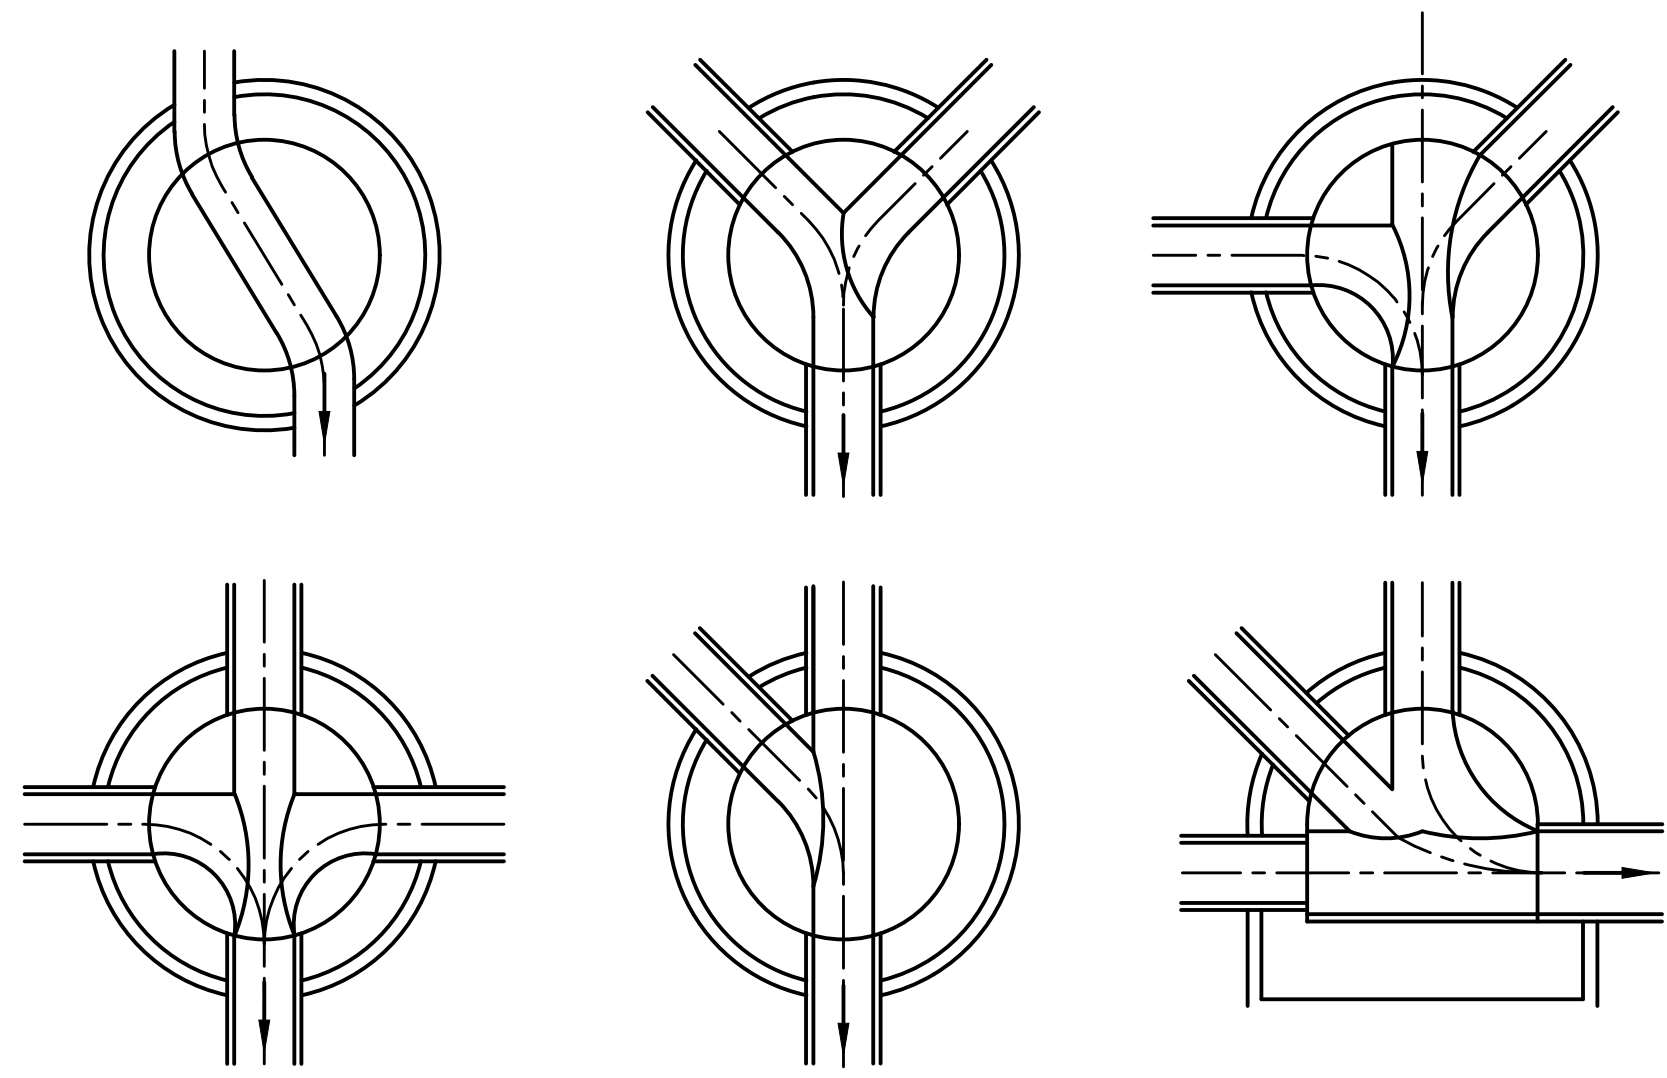


NOTES:
1. SANITARY SEWER BENCH SLOPE = 1/2" PER FOOT


STANDARD MANHOLE BENCHES
SCALE: NONE

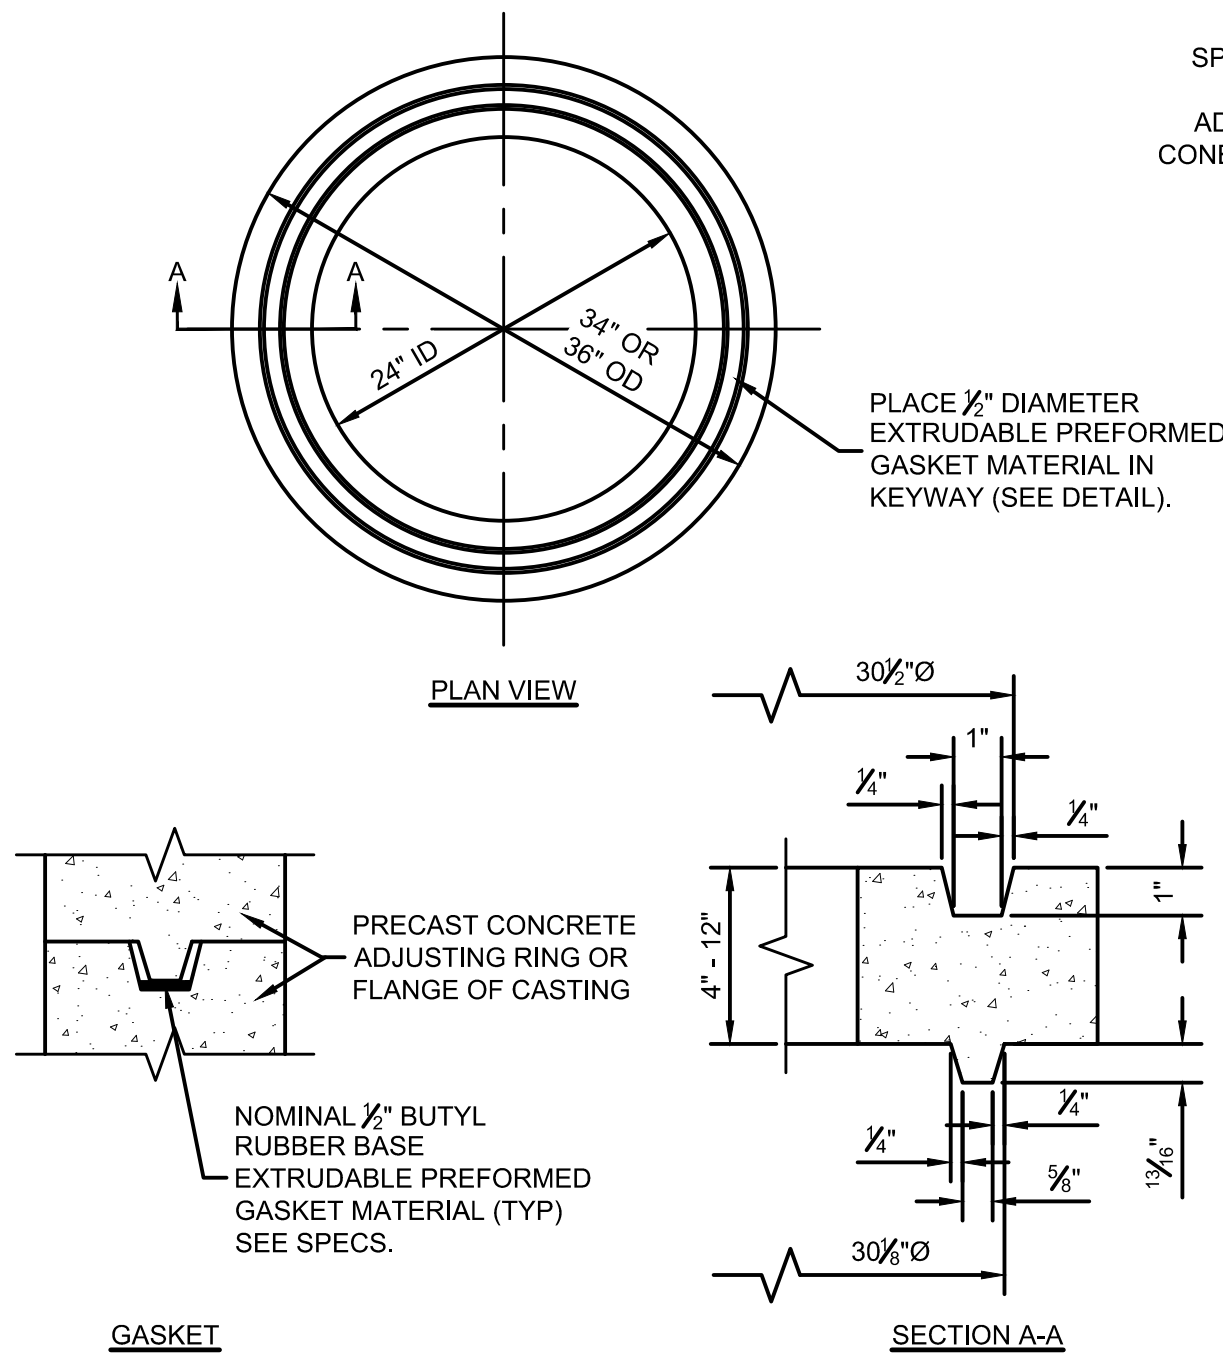

CONCRETE ADJUSTING RING
SCALE: NONE

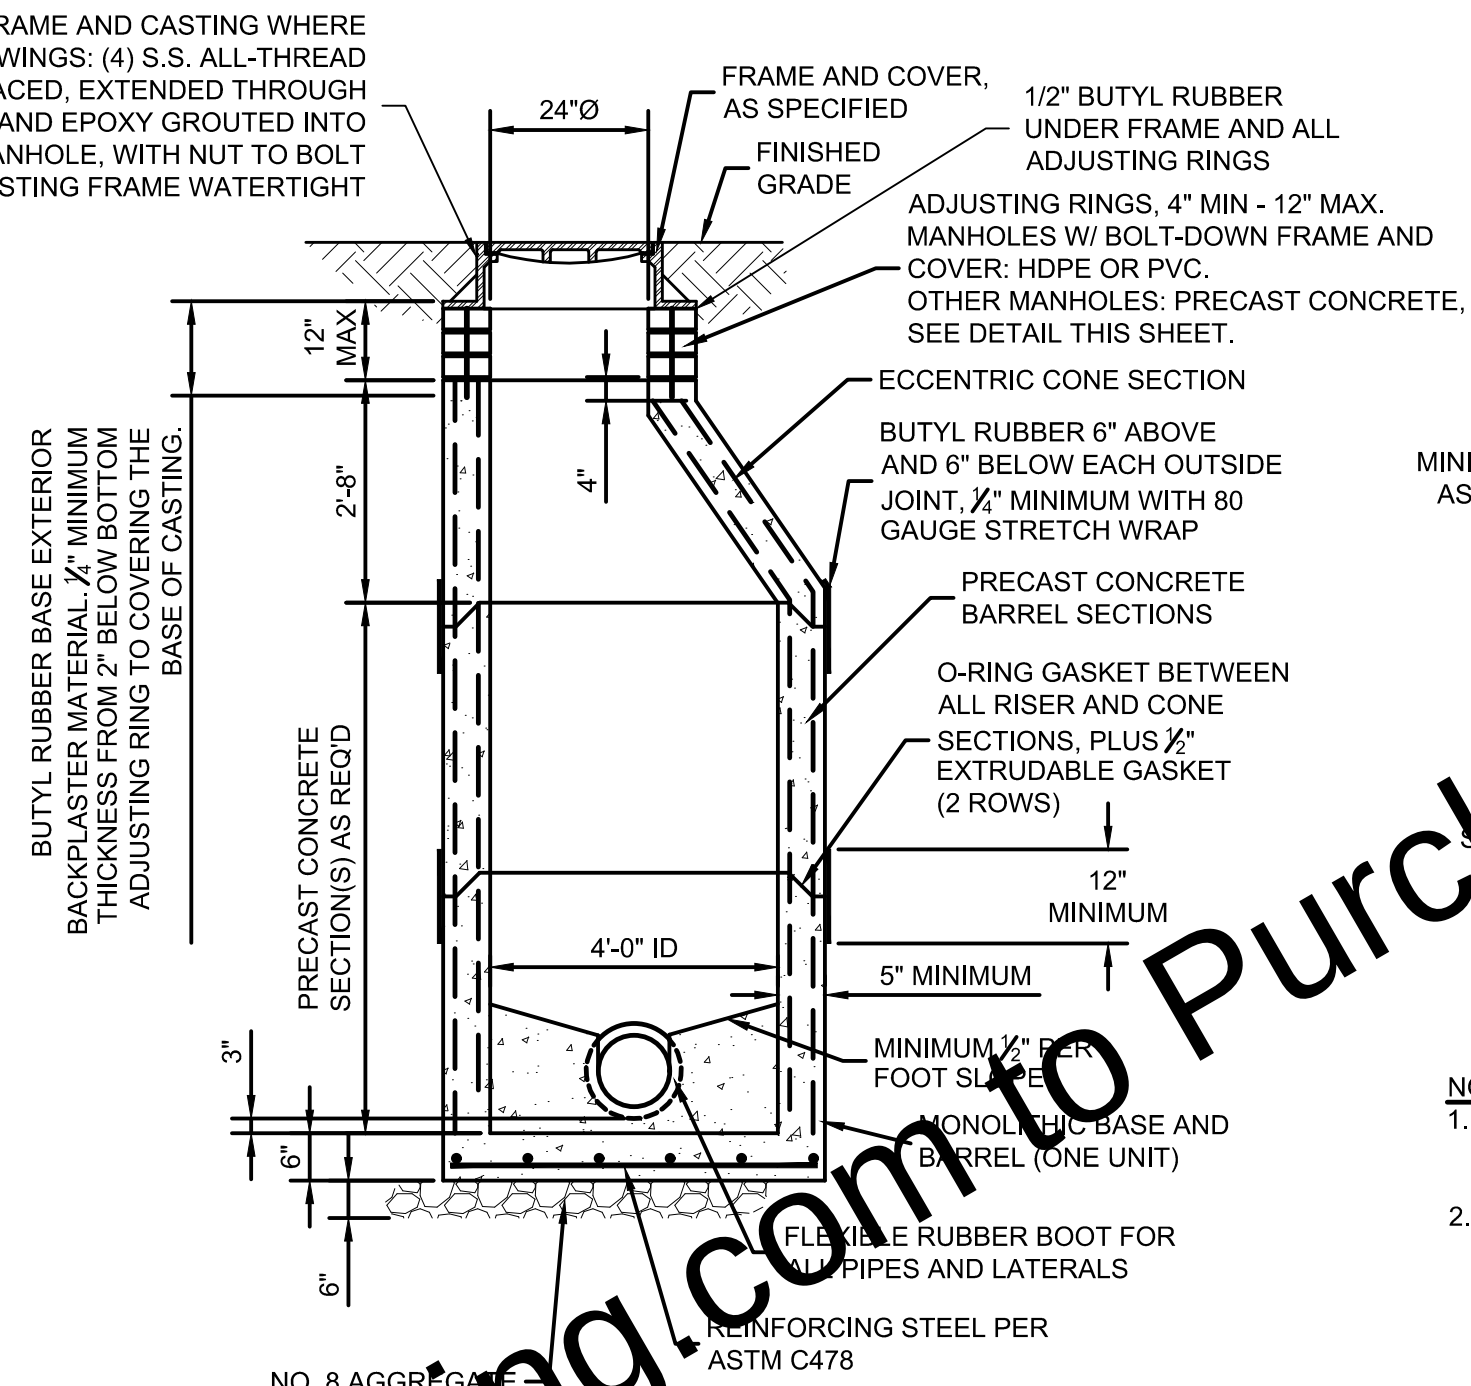


STANDARD SANITARY SEWER MANHOLE
SCALE: NONE

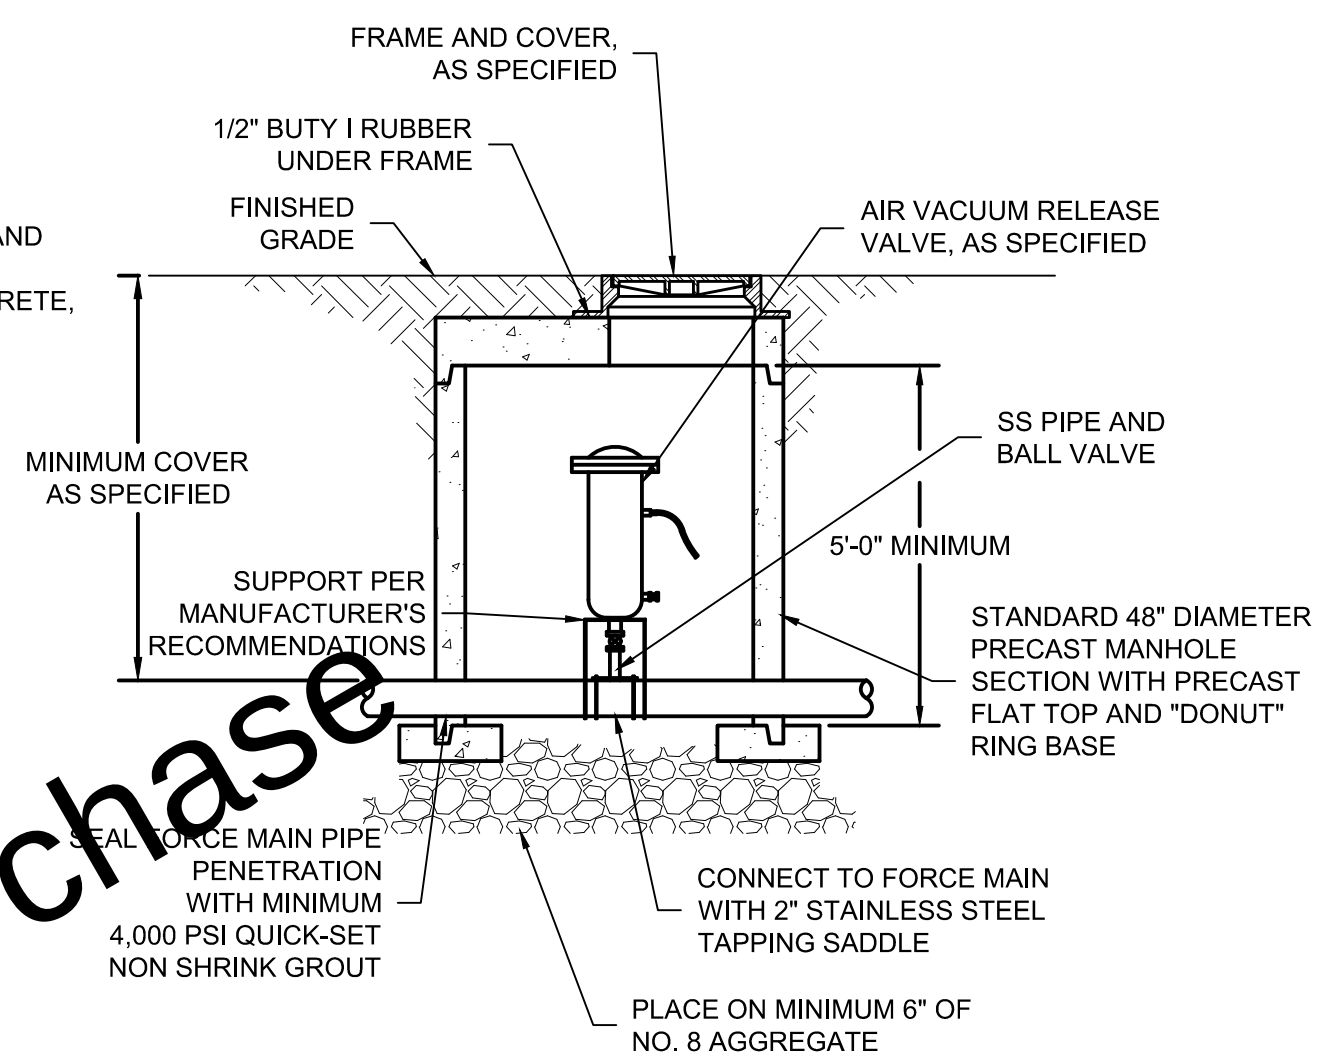


NOTES:
1. THE CONTRACTOR SHALL DETERMINE THE REQUIRED FORCE MAIN DEPTH AT THE STRUCTURE TO ENSURE THAT THE VALVE VAULT STRUCTURE DOES NOT EXTEND ABOVE FINISHED GRADE.
2. LOCATION OF AIR/VACUUM RELEASE STRUCTURES ARE APPROXIMATE. THE FINAL LOCATION TO BE DETERMINED IN THE FIELD BY THE CONTRACTOR AT THE HIGH ELEVATION POINT OF THE FORCE MAIN.

AIR/VACUUM RELEASE VALVE AND VAULT
SCALE: NONE

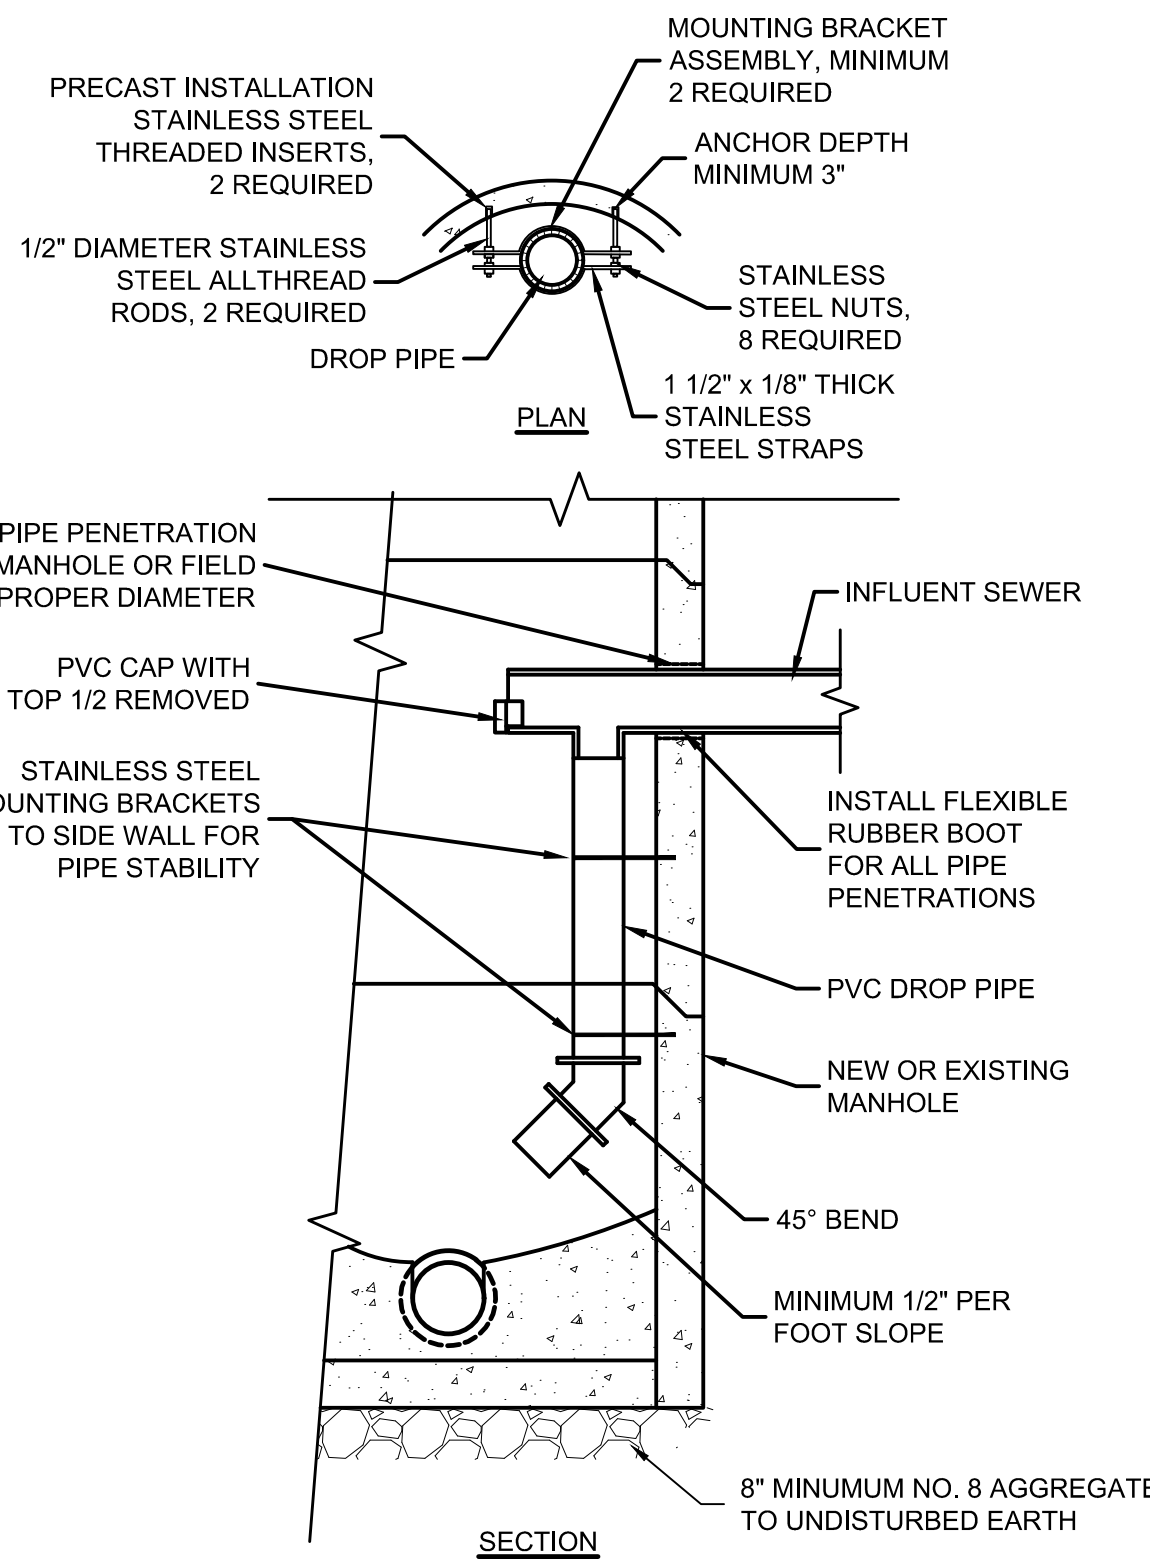


NOTES:
1. NEW MANHOLE CONSTRUCTION AND ACCESSORIES SAME AS SHOWN FOR STANDARD SANITARY SEWER MANHOLE.

INSIDE DROP MANHOLE
SCALE: NONE

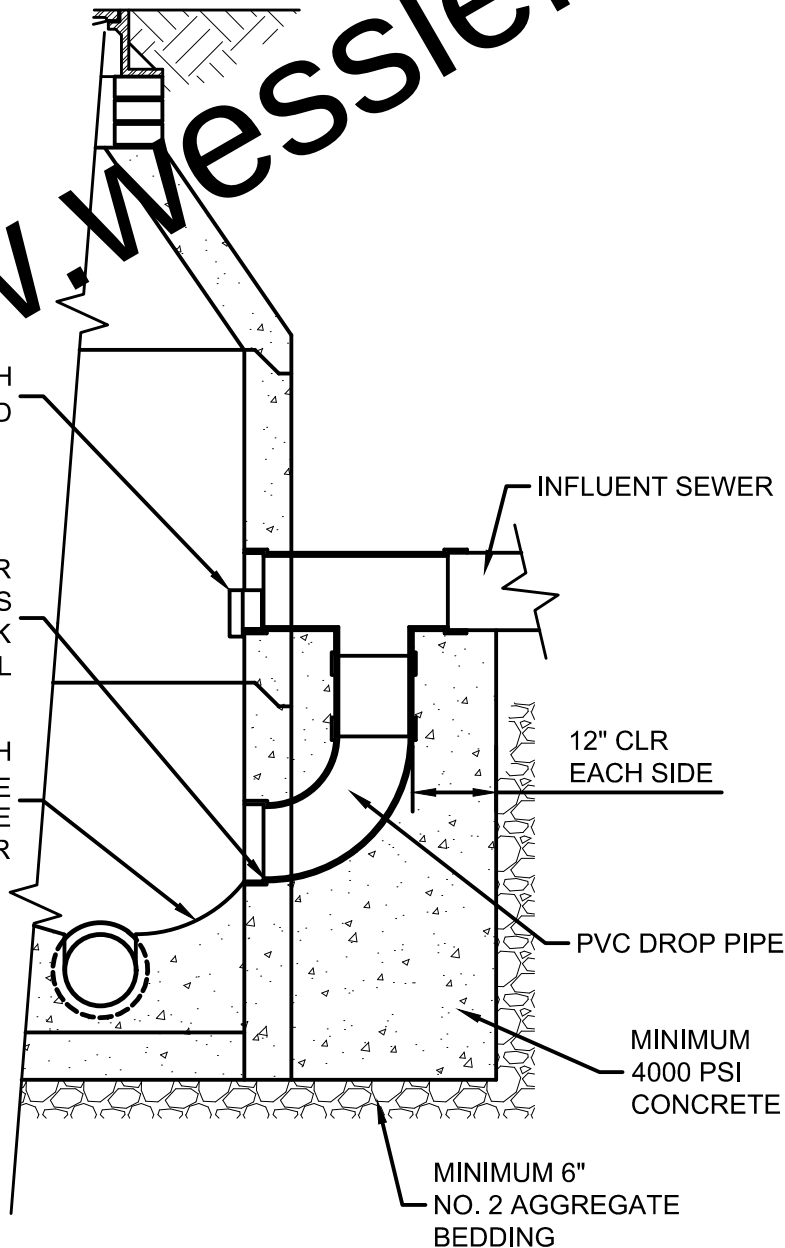

NOTES:
1. MANHOLE CONSTRUCTION AND ACCESSORIES SAME AS SHOWN FOR STANDARD SANITARY SEWER MANHOLE.

OUTSIDE DROP MANHOLE
SCALE: NONE

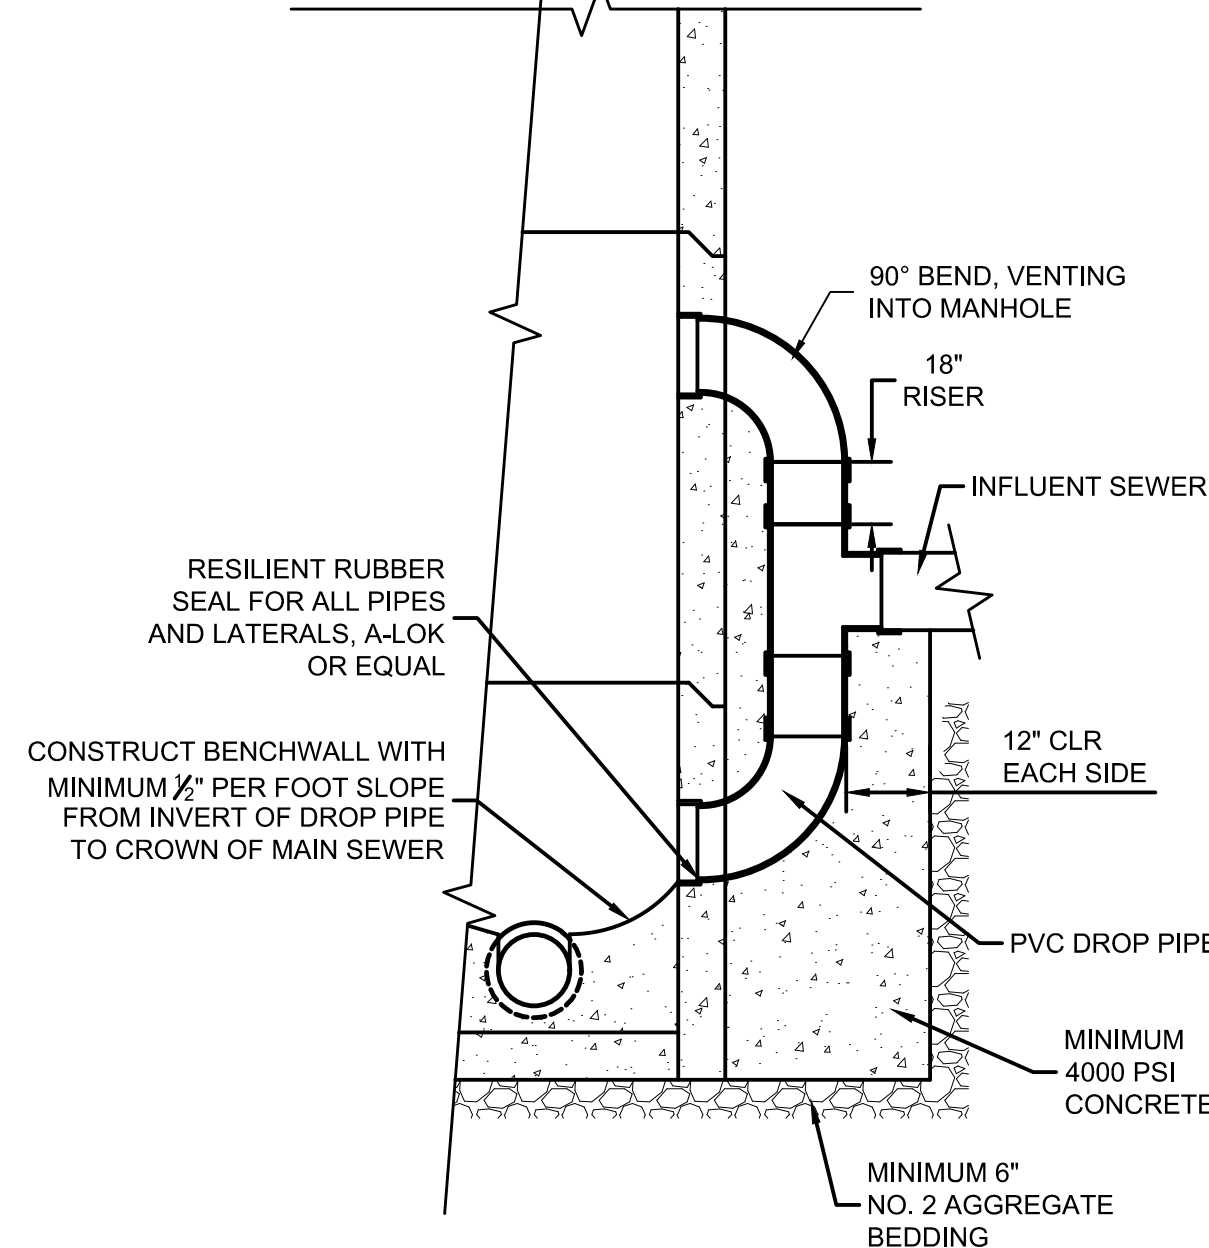

NOTES:
1. MANHOLE CONSTRUCTION AND ACCESSORIES SAME AS SHOWN FOR STANDARD SANITARY SEWER MANHOLE.

SPECIAL DROP MANHOLE
SCALE: NONE

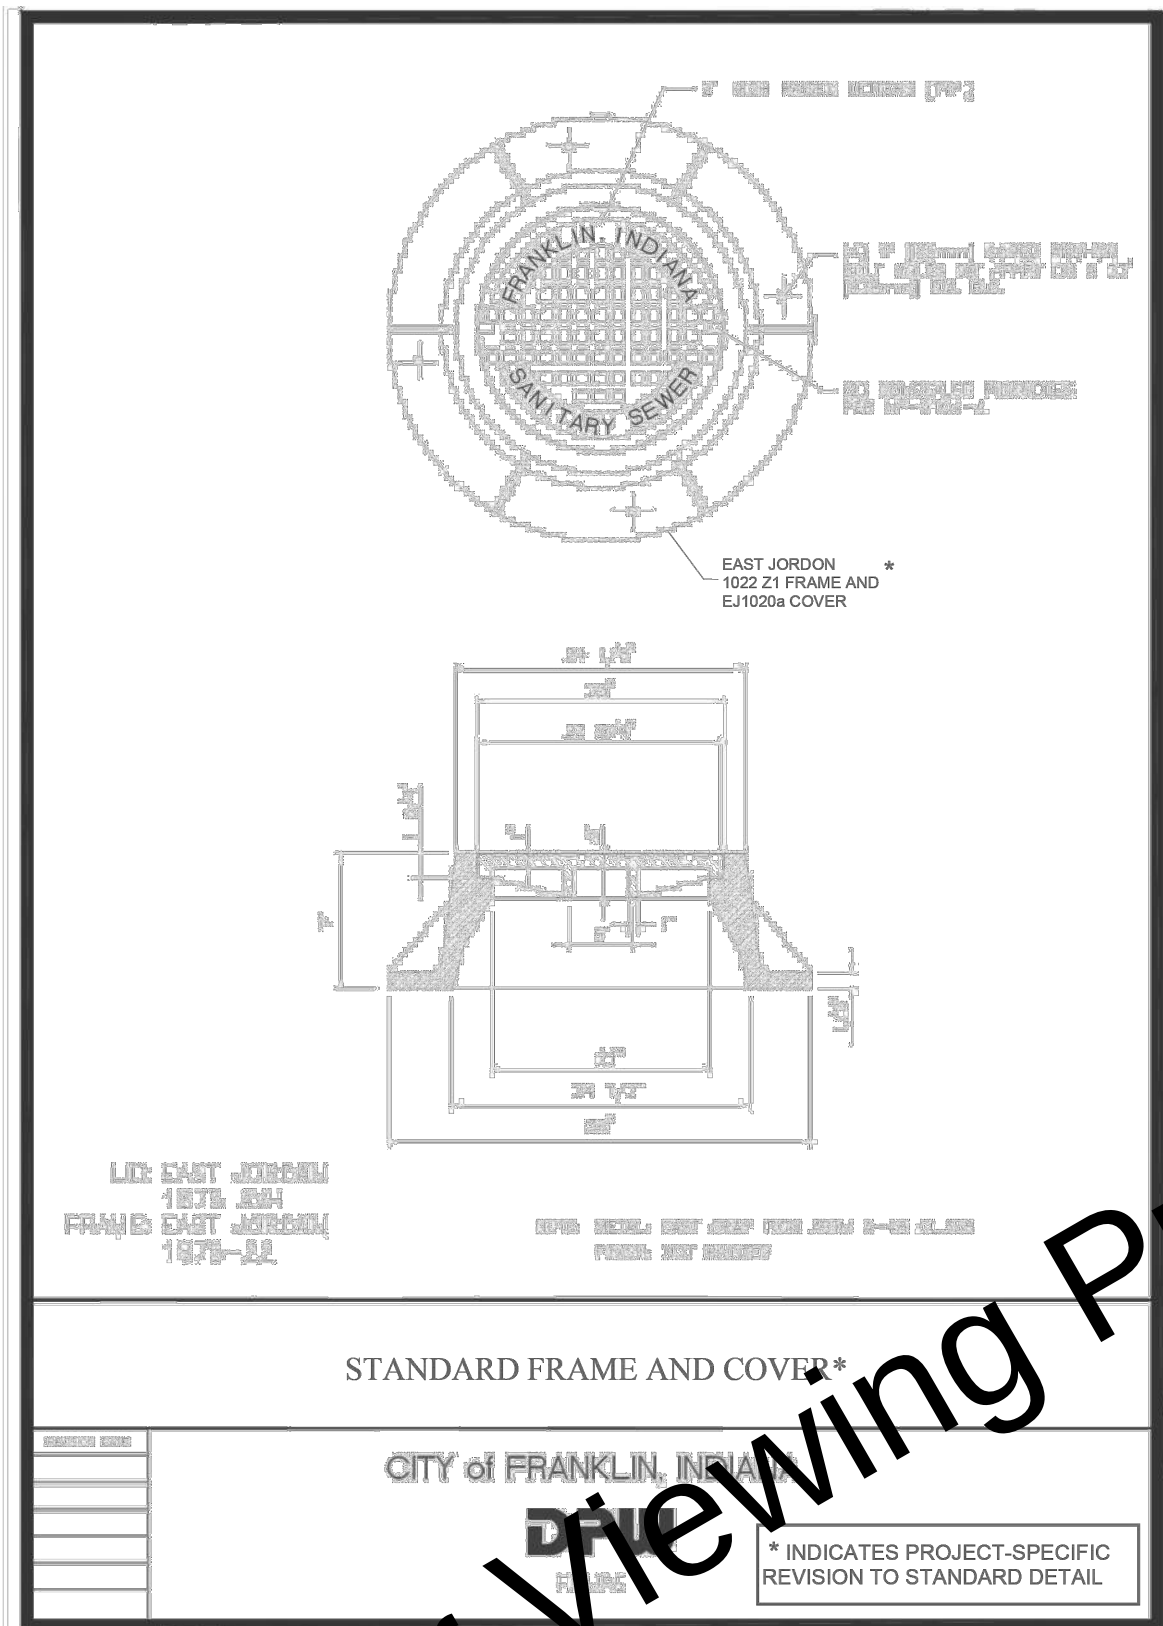


Illustration 5-8

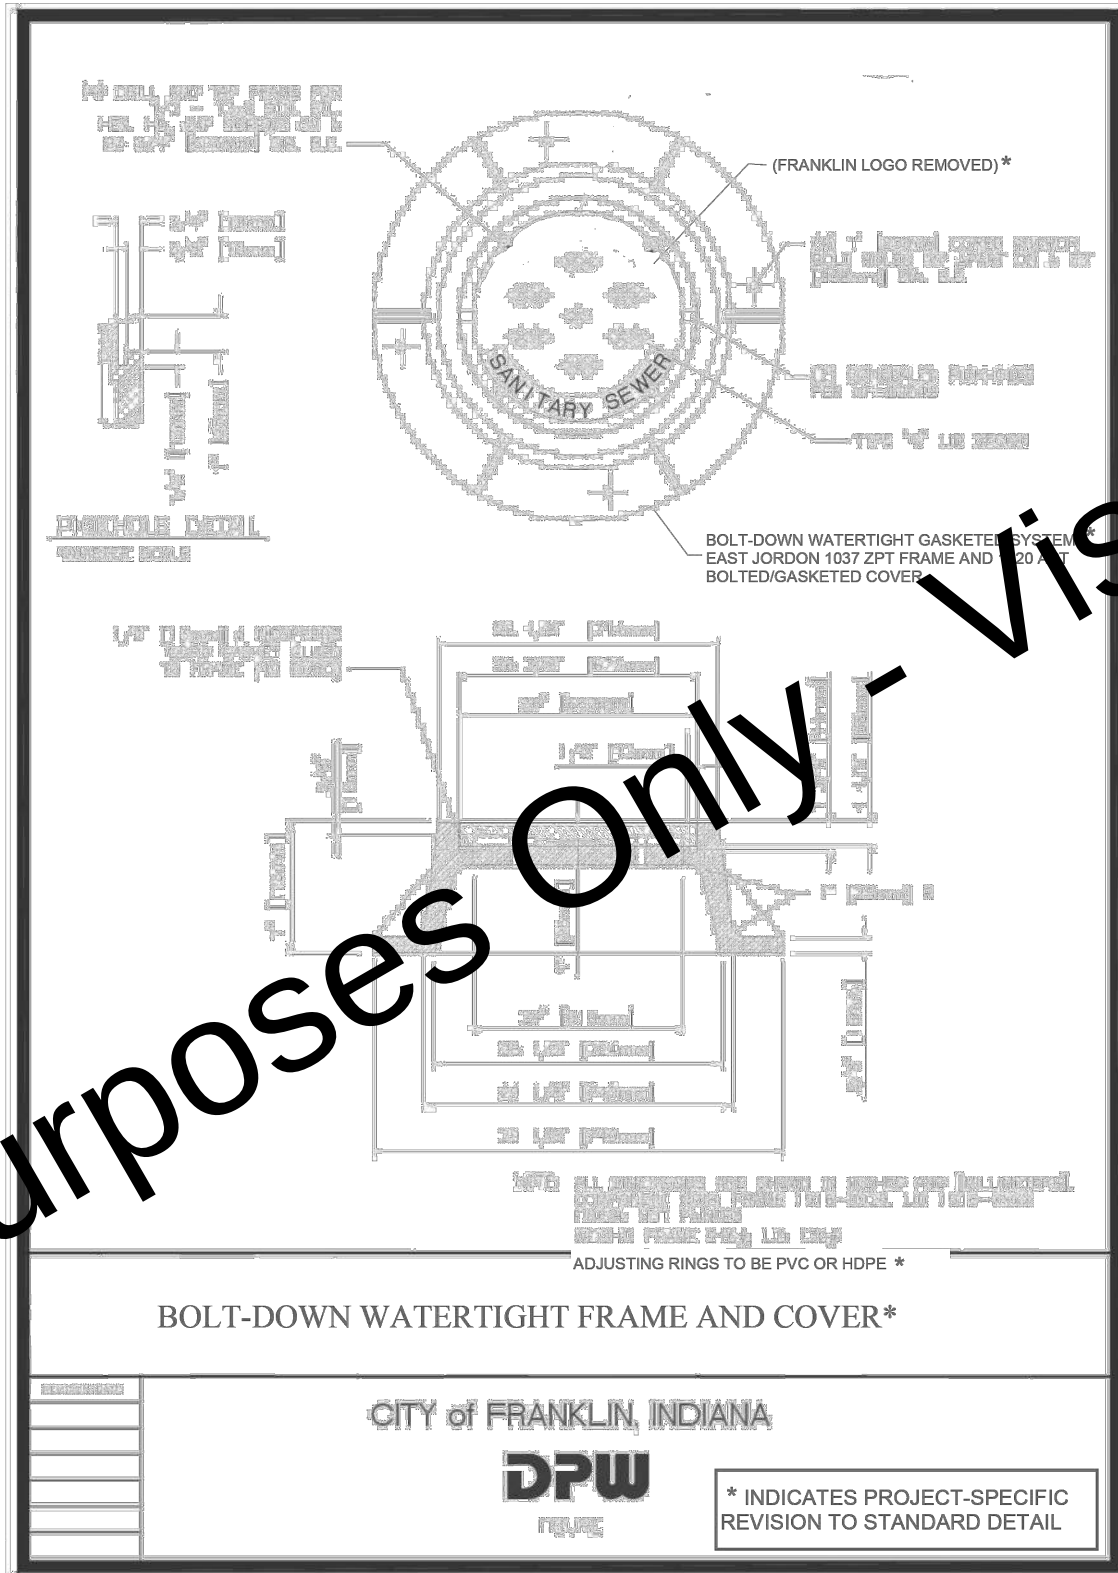


Illustration 5-9









SCALE VERIFICATION	DRAWN BY	MRE	NO.	DATE	INITIALS	REVISION DESCRIPTIONS
BAR IS ONE INCH LONG ON ORIGINAL DRAWING	CHECKED BY	KMZ				
	APPROVED BY	GLR				
	ISSUE DATE	SEPTEMBER 2025				
	PROJECT NUMBER	231120-04-002				



WESTSIDE REGIONAL INTERCEPTOR & LIFT STATION - PHASE 2	
CITY OF FRANKLIN, INDIANA	
MISCELLANEOUS DETAILS	

SHEET NO.
64
TOTAL SHEETS
70

Drawing: J:\Franklin\Project\231120 Franklin Westside Interceptor\CAD\DWG\Sheets\231120-MS.dwg | Layout: 02 | Plotted: 08/18/25 @ 12:49:29 | LastSavedBy: MichelleE

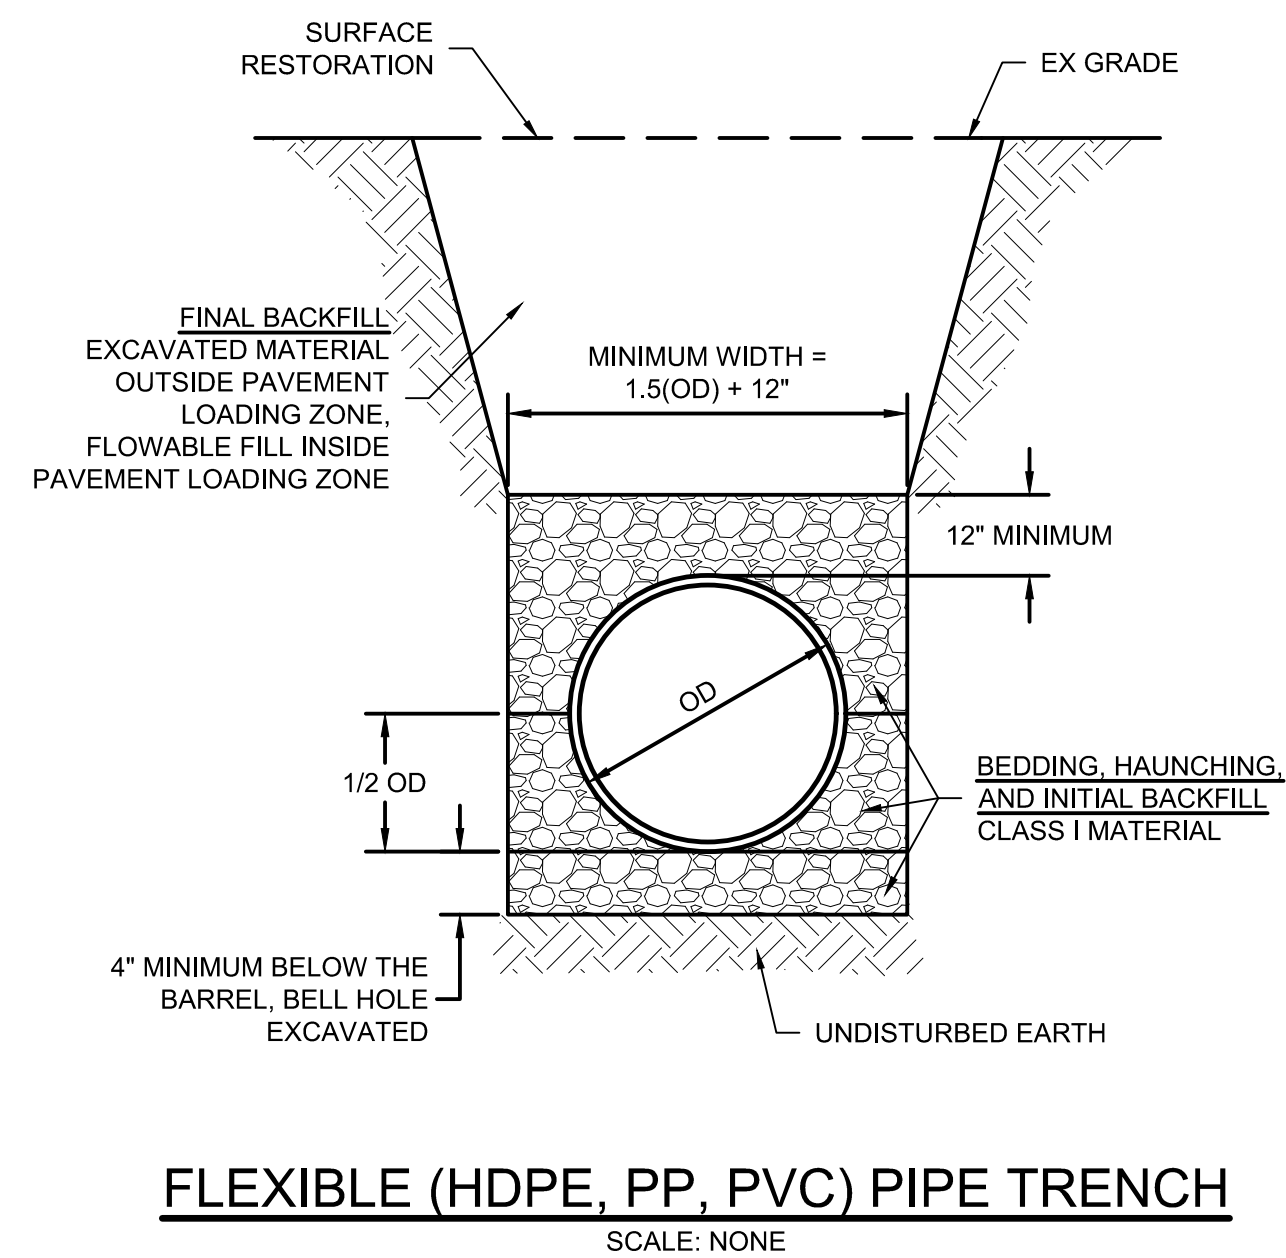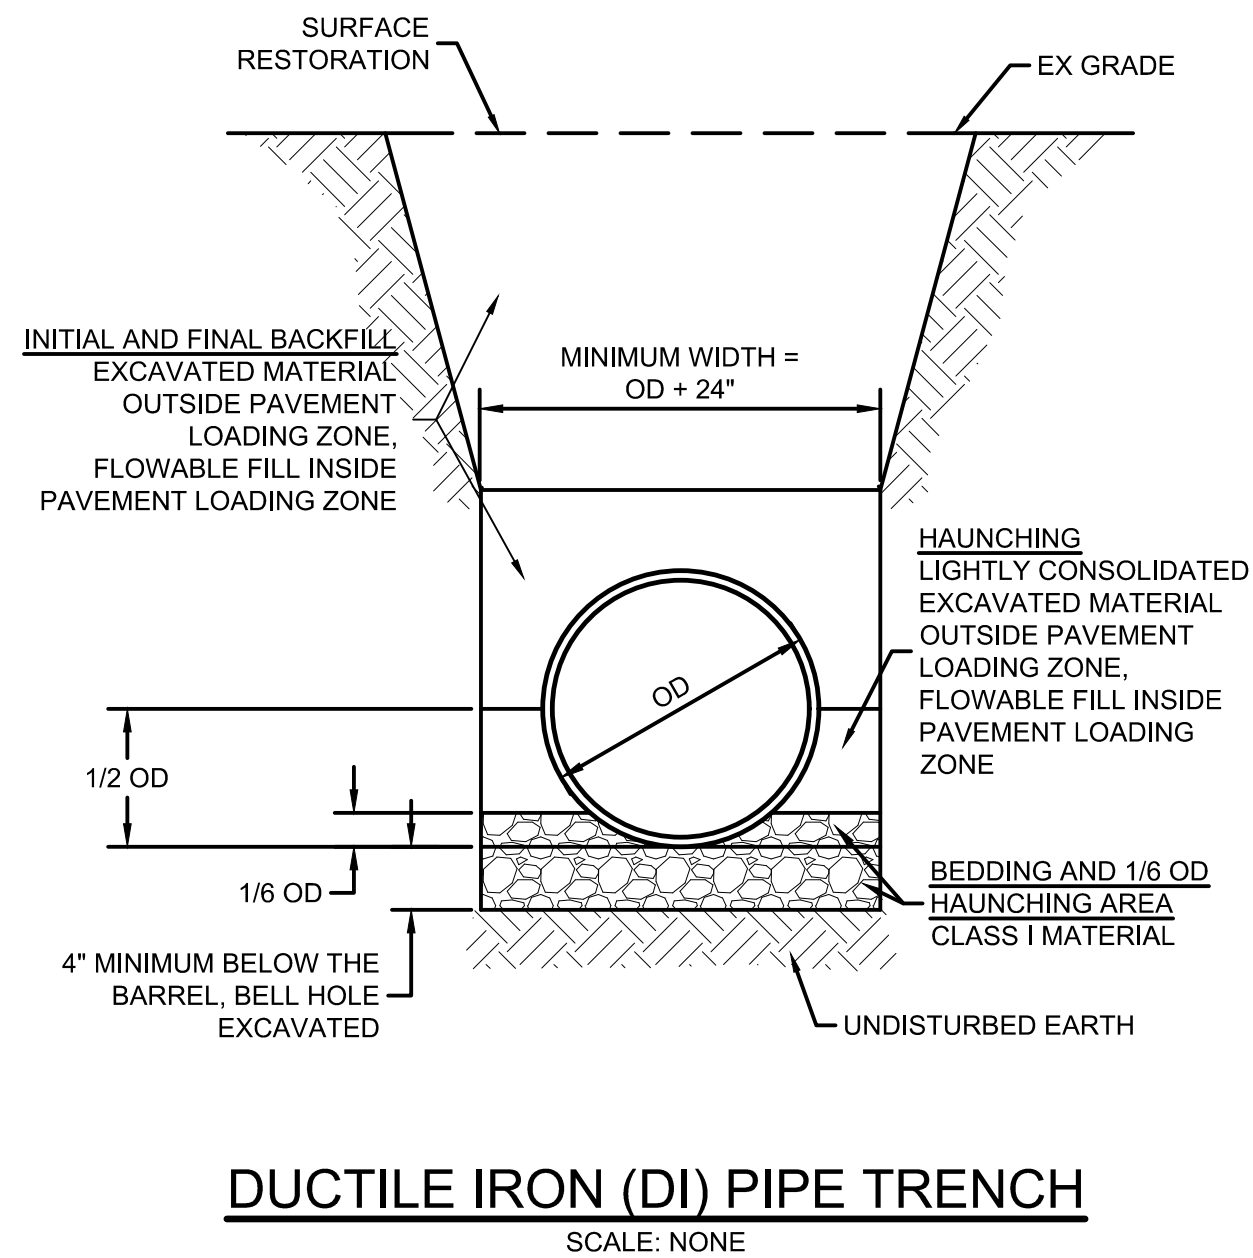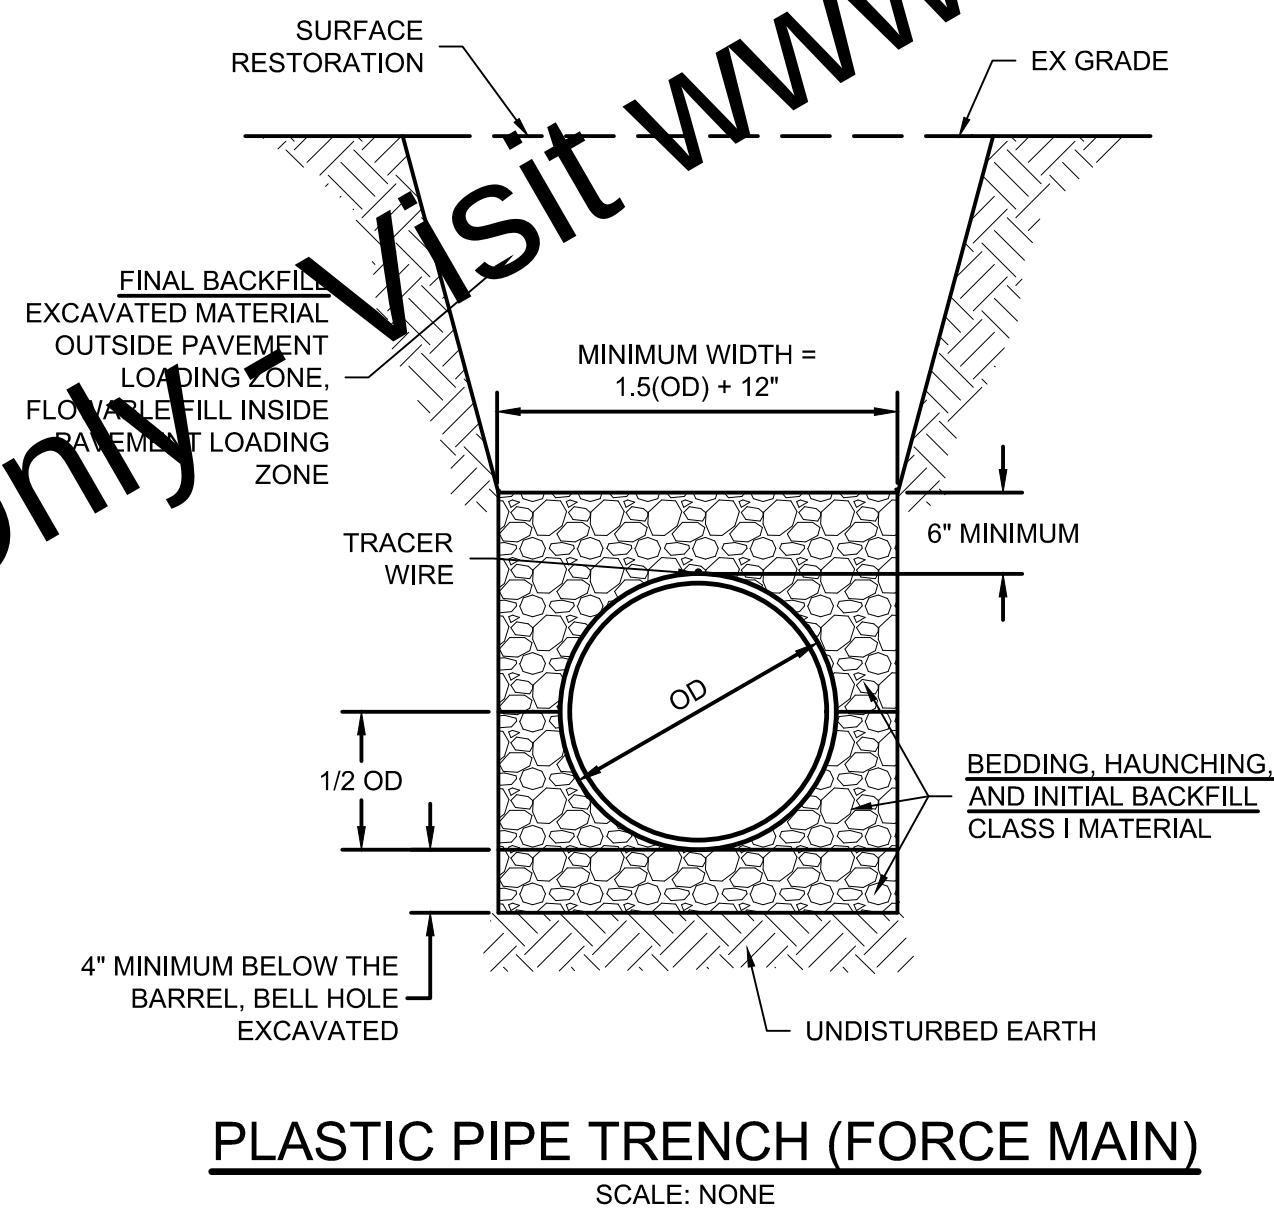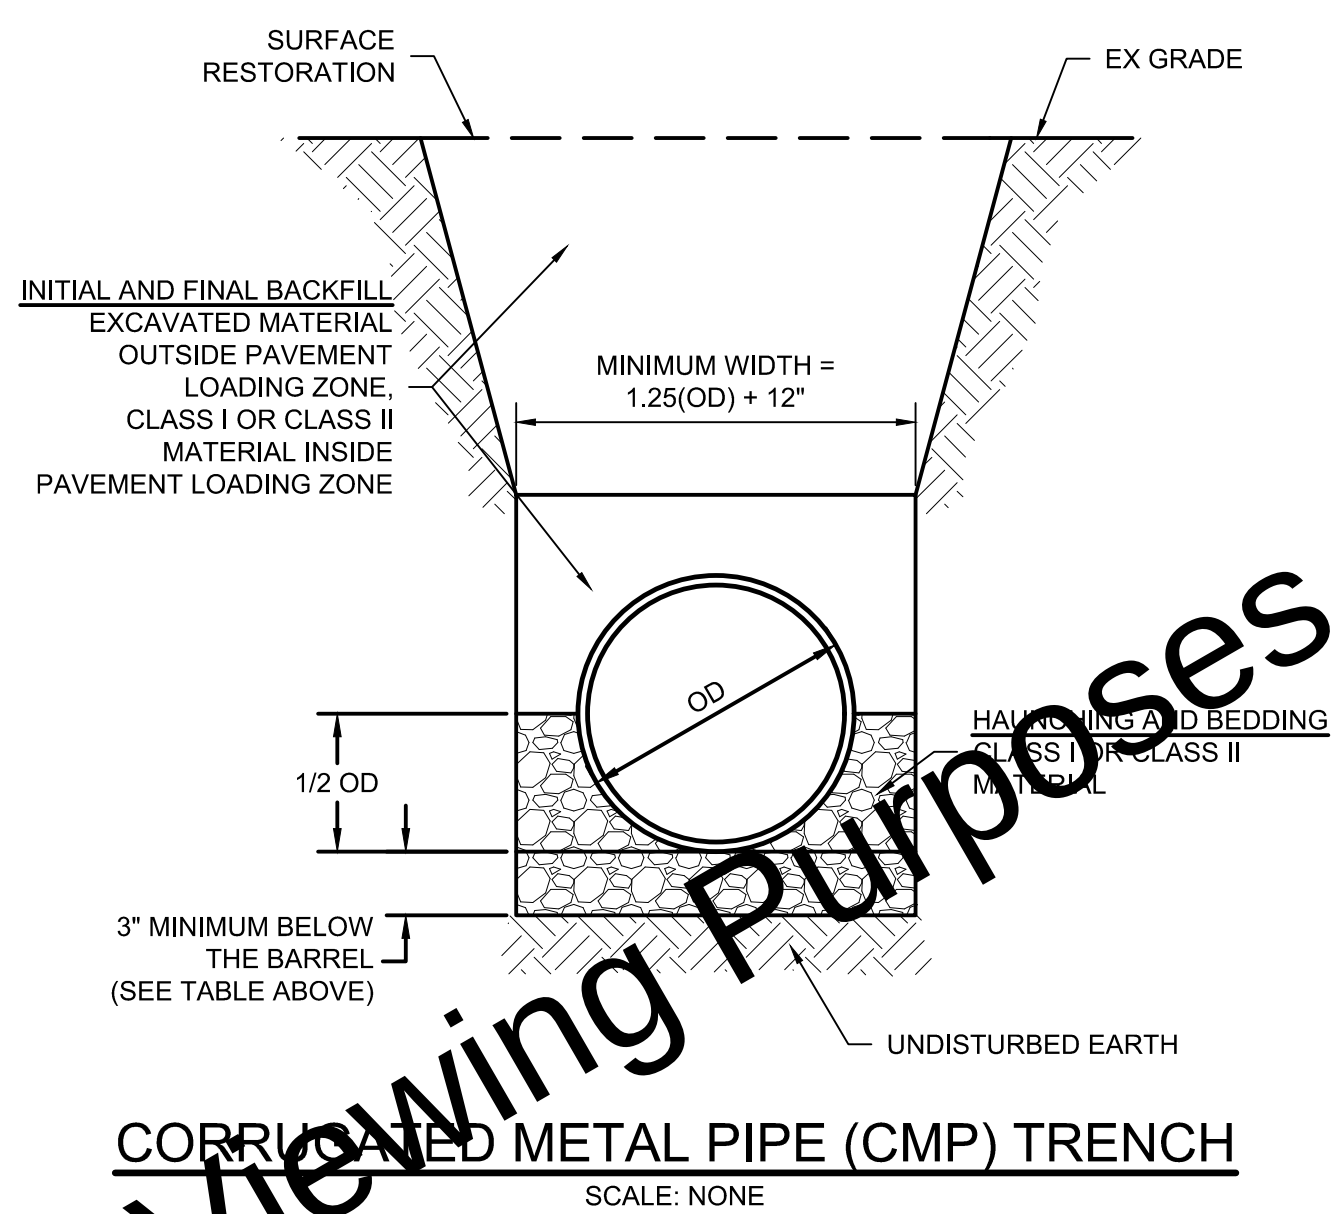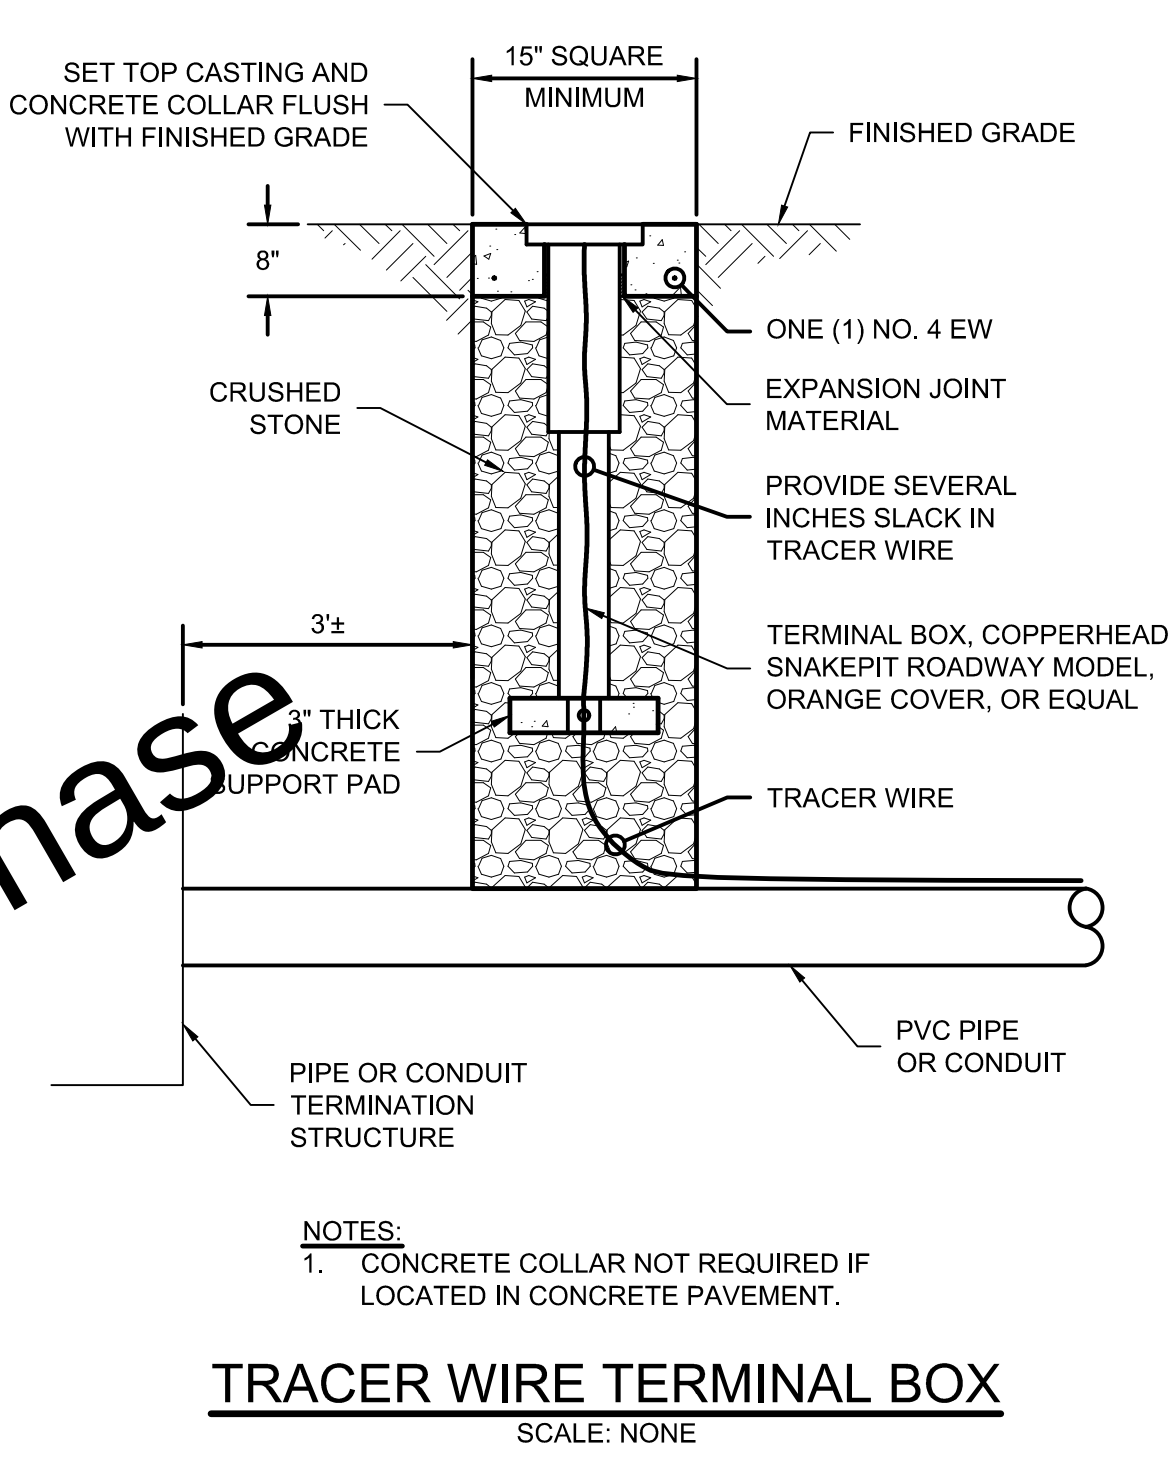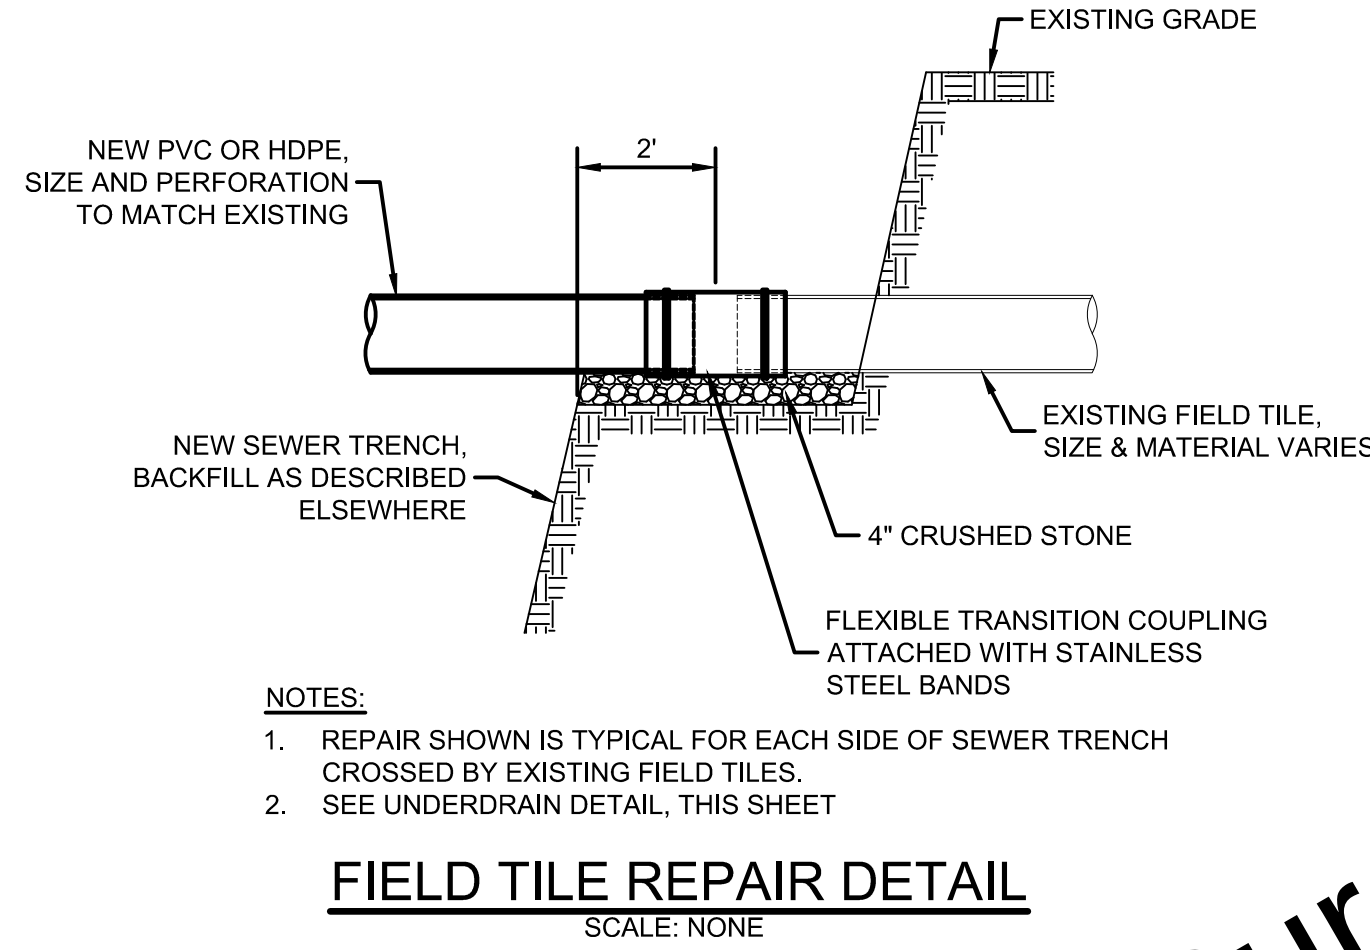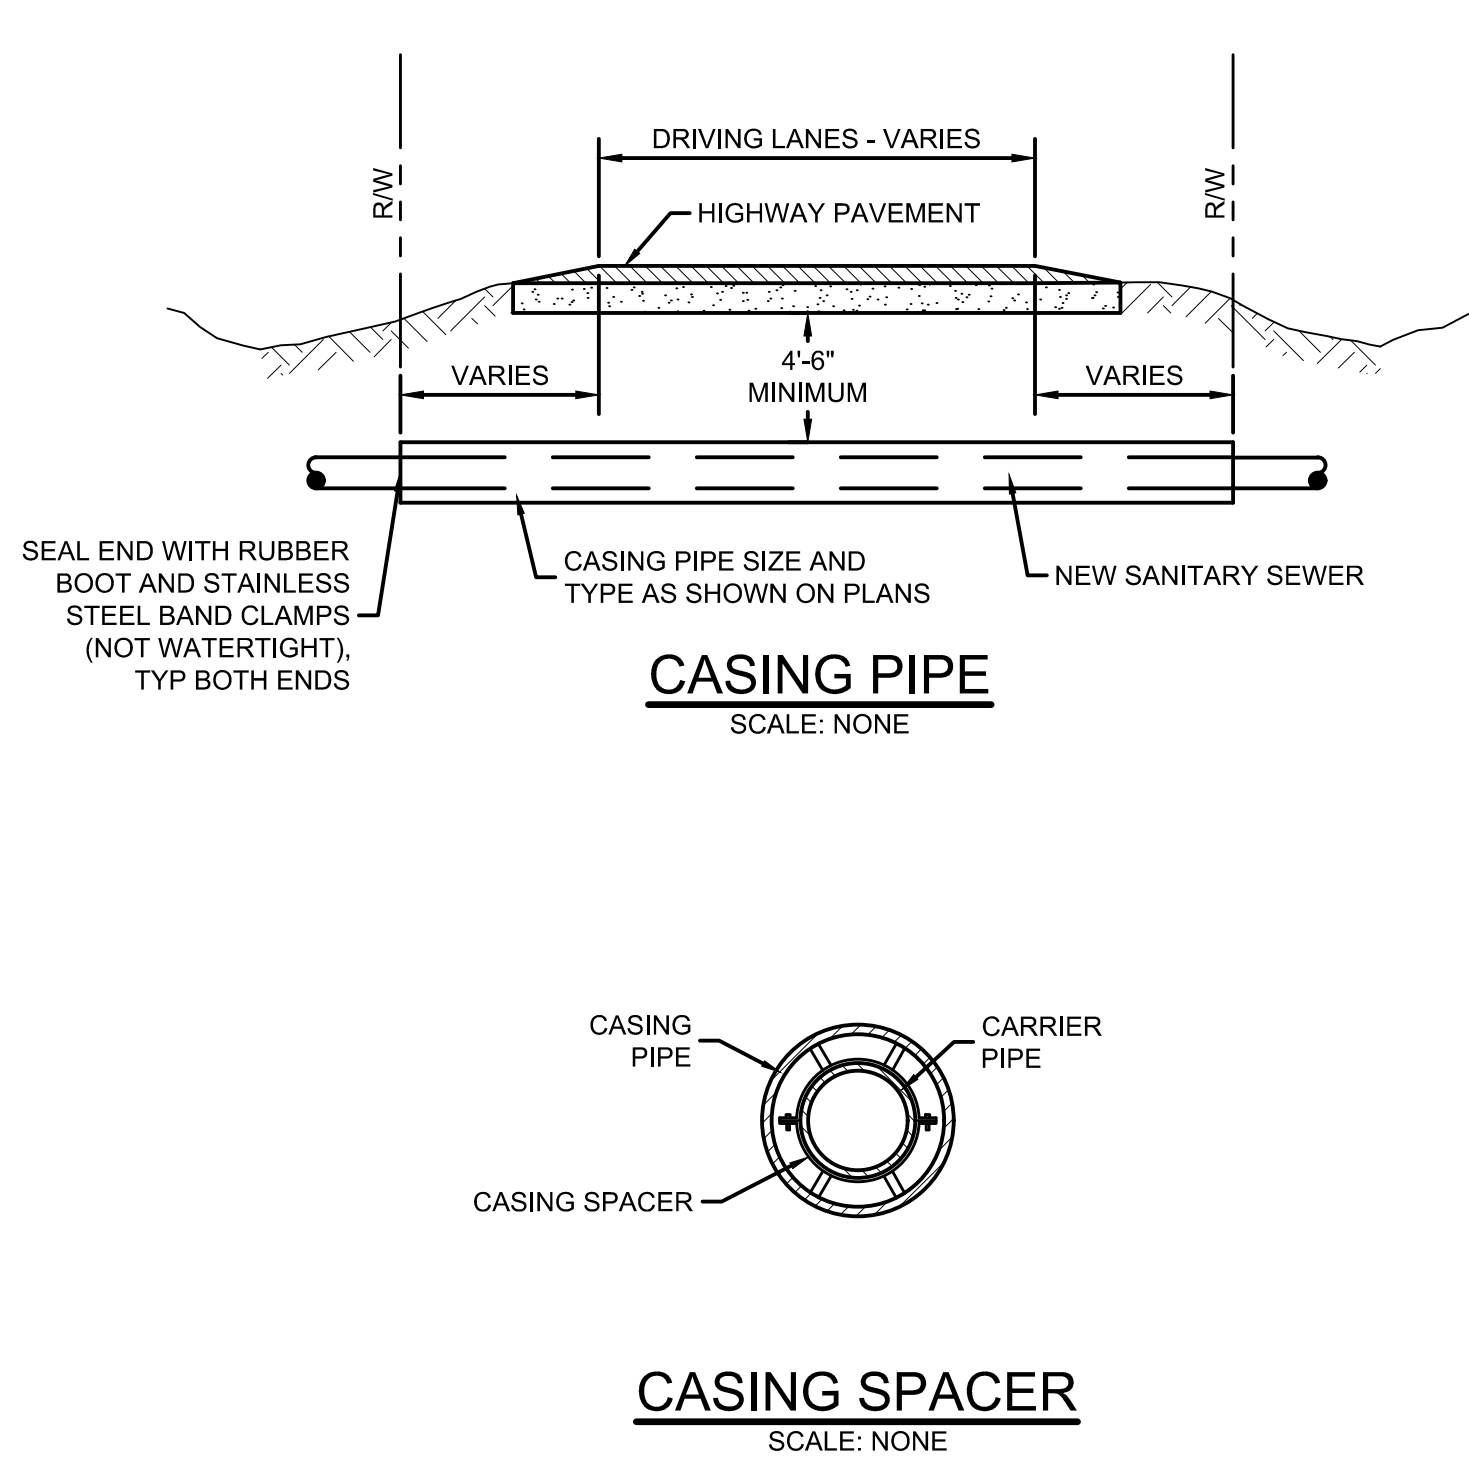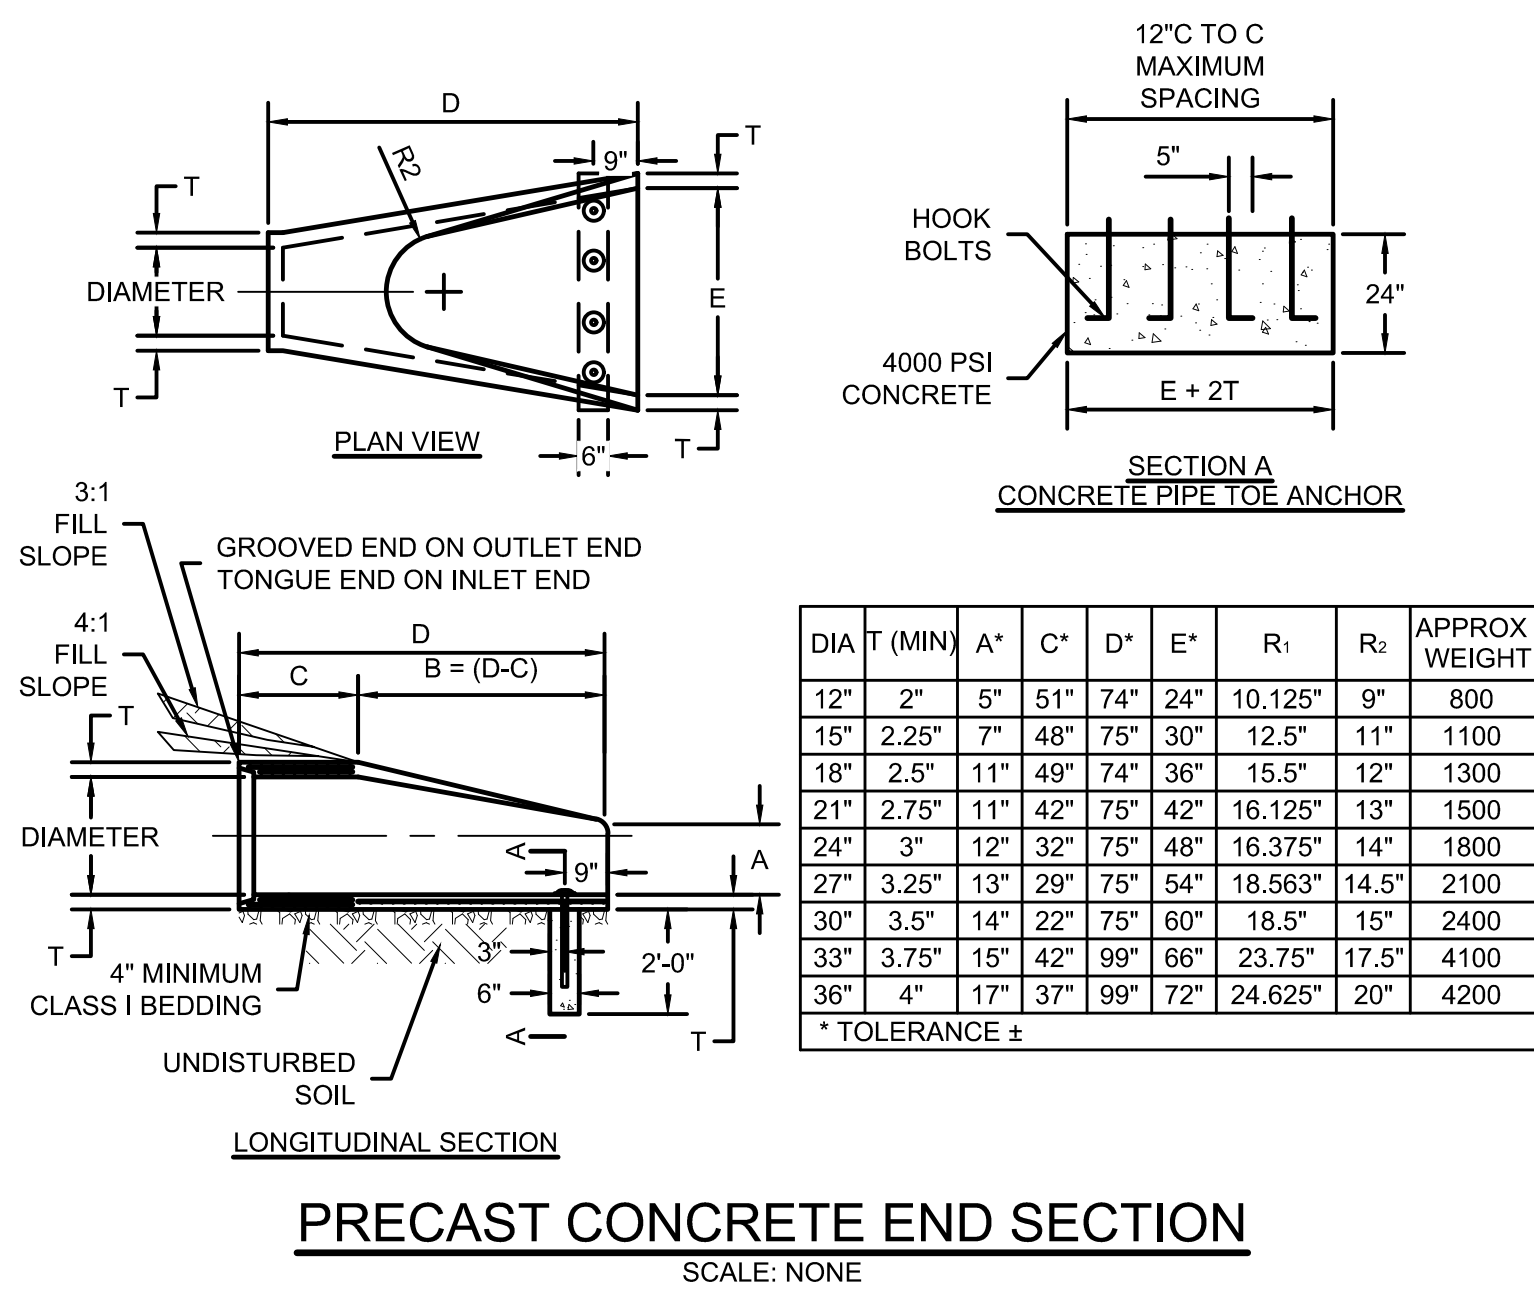


SCALE VERIFICATION	DRAWN BY	MRE	NO.	DATE	INITIALS	REVISION DESCRIPTIONS
BAR IS ONE INCH LONG ON ORIGINAL DRAWING	CHECKED BY	KMZ				
	APPROVED BY	GLR				
	ISSUE DATE					
	SEPTEMBER 2025					
	PROJECT NUMBER					
		231120-04-002				




WESTSIDE REGIONAL INTERCEPTOR & LIFT STATION - PHASE 2
CITY OF FRANKLIN, INDIANA
MISCELLANEOUS DETAILS

SHEET NO.
65
TOTAL SHEETS
70

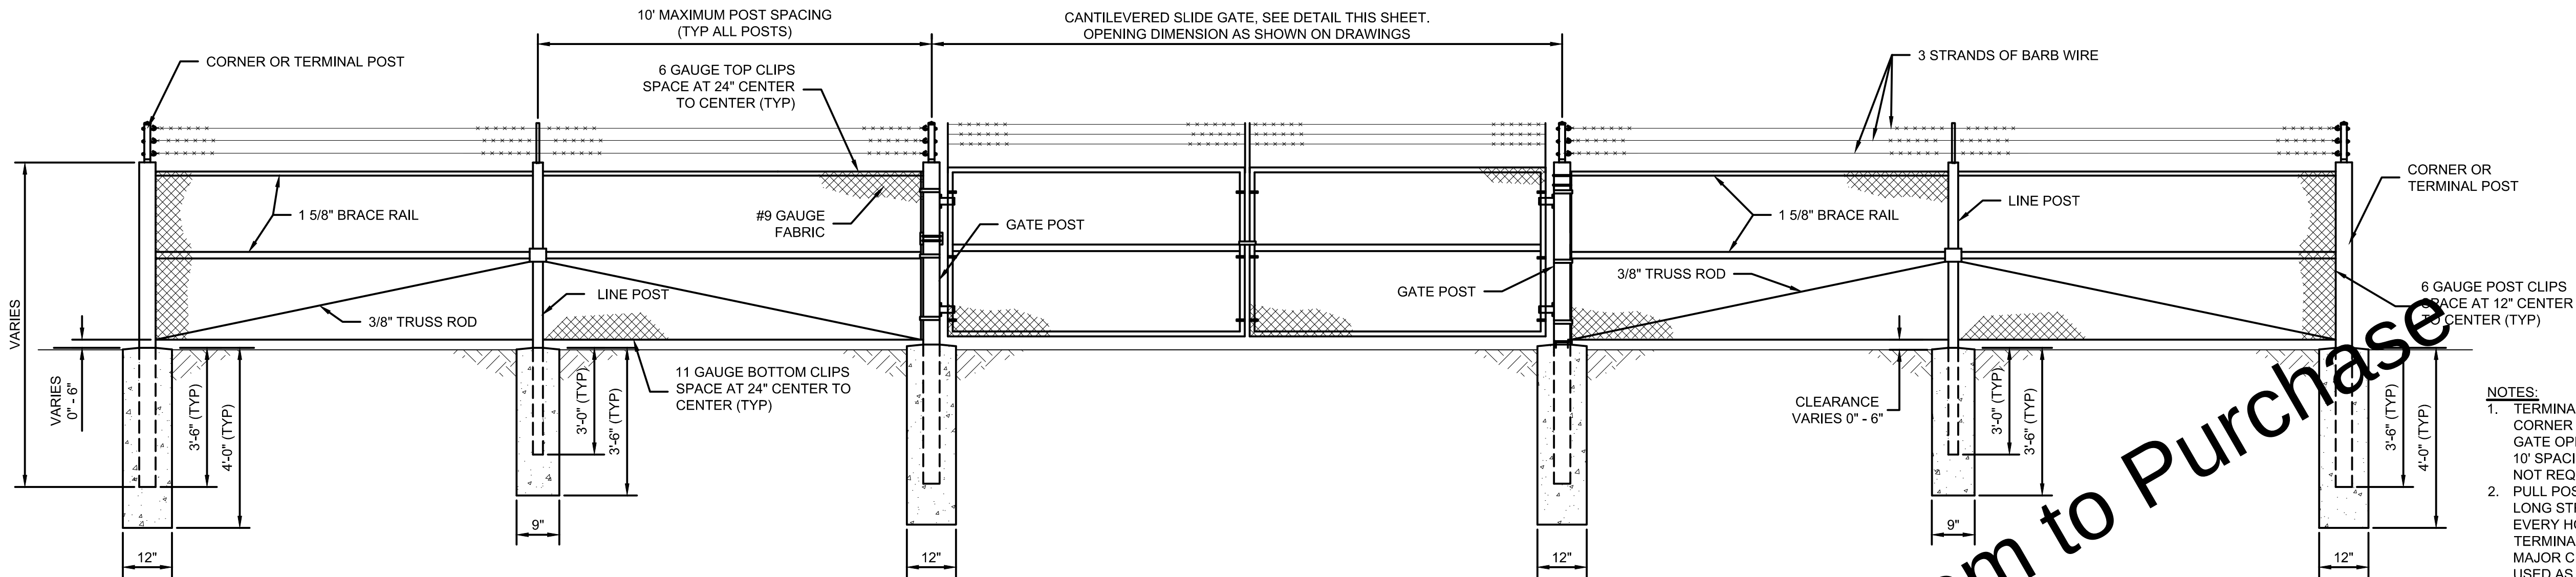


CHAIN LINK FENCE INSTALLATION
SCALE: NONE

- NOTES:
1. TERMINAL POSTS SHALL BE USED AT EACH FENCE CORNER OR END. GATE POSTS SHALL BE USED AT EACH GATE OPENING. LINE POSTS SHALL BE USED AT MAXIMUM 10' SPACING WHERE TERMINAL, GATE OR PULL POSTS ARE NOT REQUIRED.
 2. PULL POSTS SHALL BE SPACED AT A MAXIMUM OF 500' ON LONG STRAIGHT RUNS ALONG CONSISTENT GRADES. AT EVERY HORIZONTAL BEND GREATER THAN 10° WHERE TERMINAL POSTS ARE NOT REQUIRED, AND AT EVERY MAJOR CHANGE OF GRADE, PULL POSTS SHALL NOT BE USED AS GATE OR TERMINAL POSTS.
 3. ALL CONCRETE IN POST ANCHORS SHALL CONFORM TO THE SPECIFICATIONS.

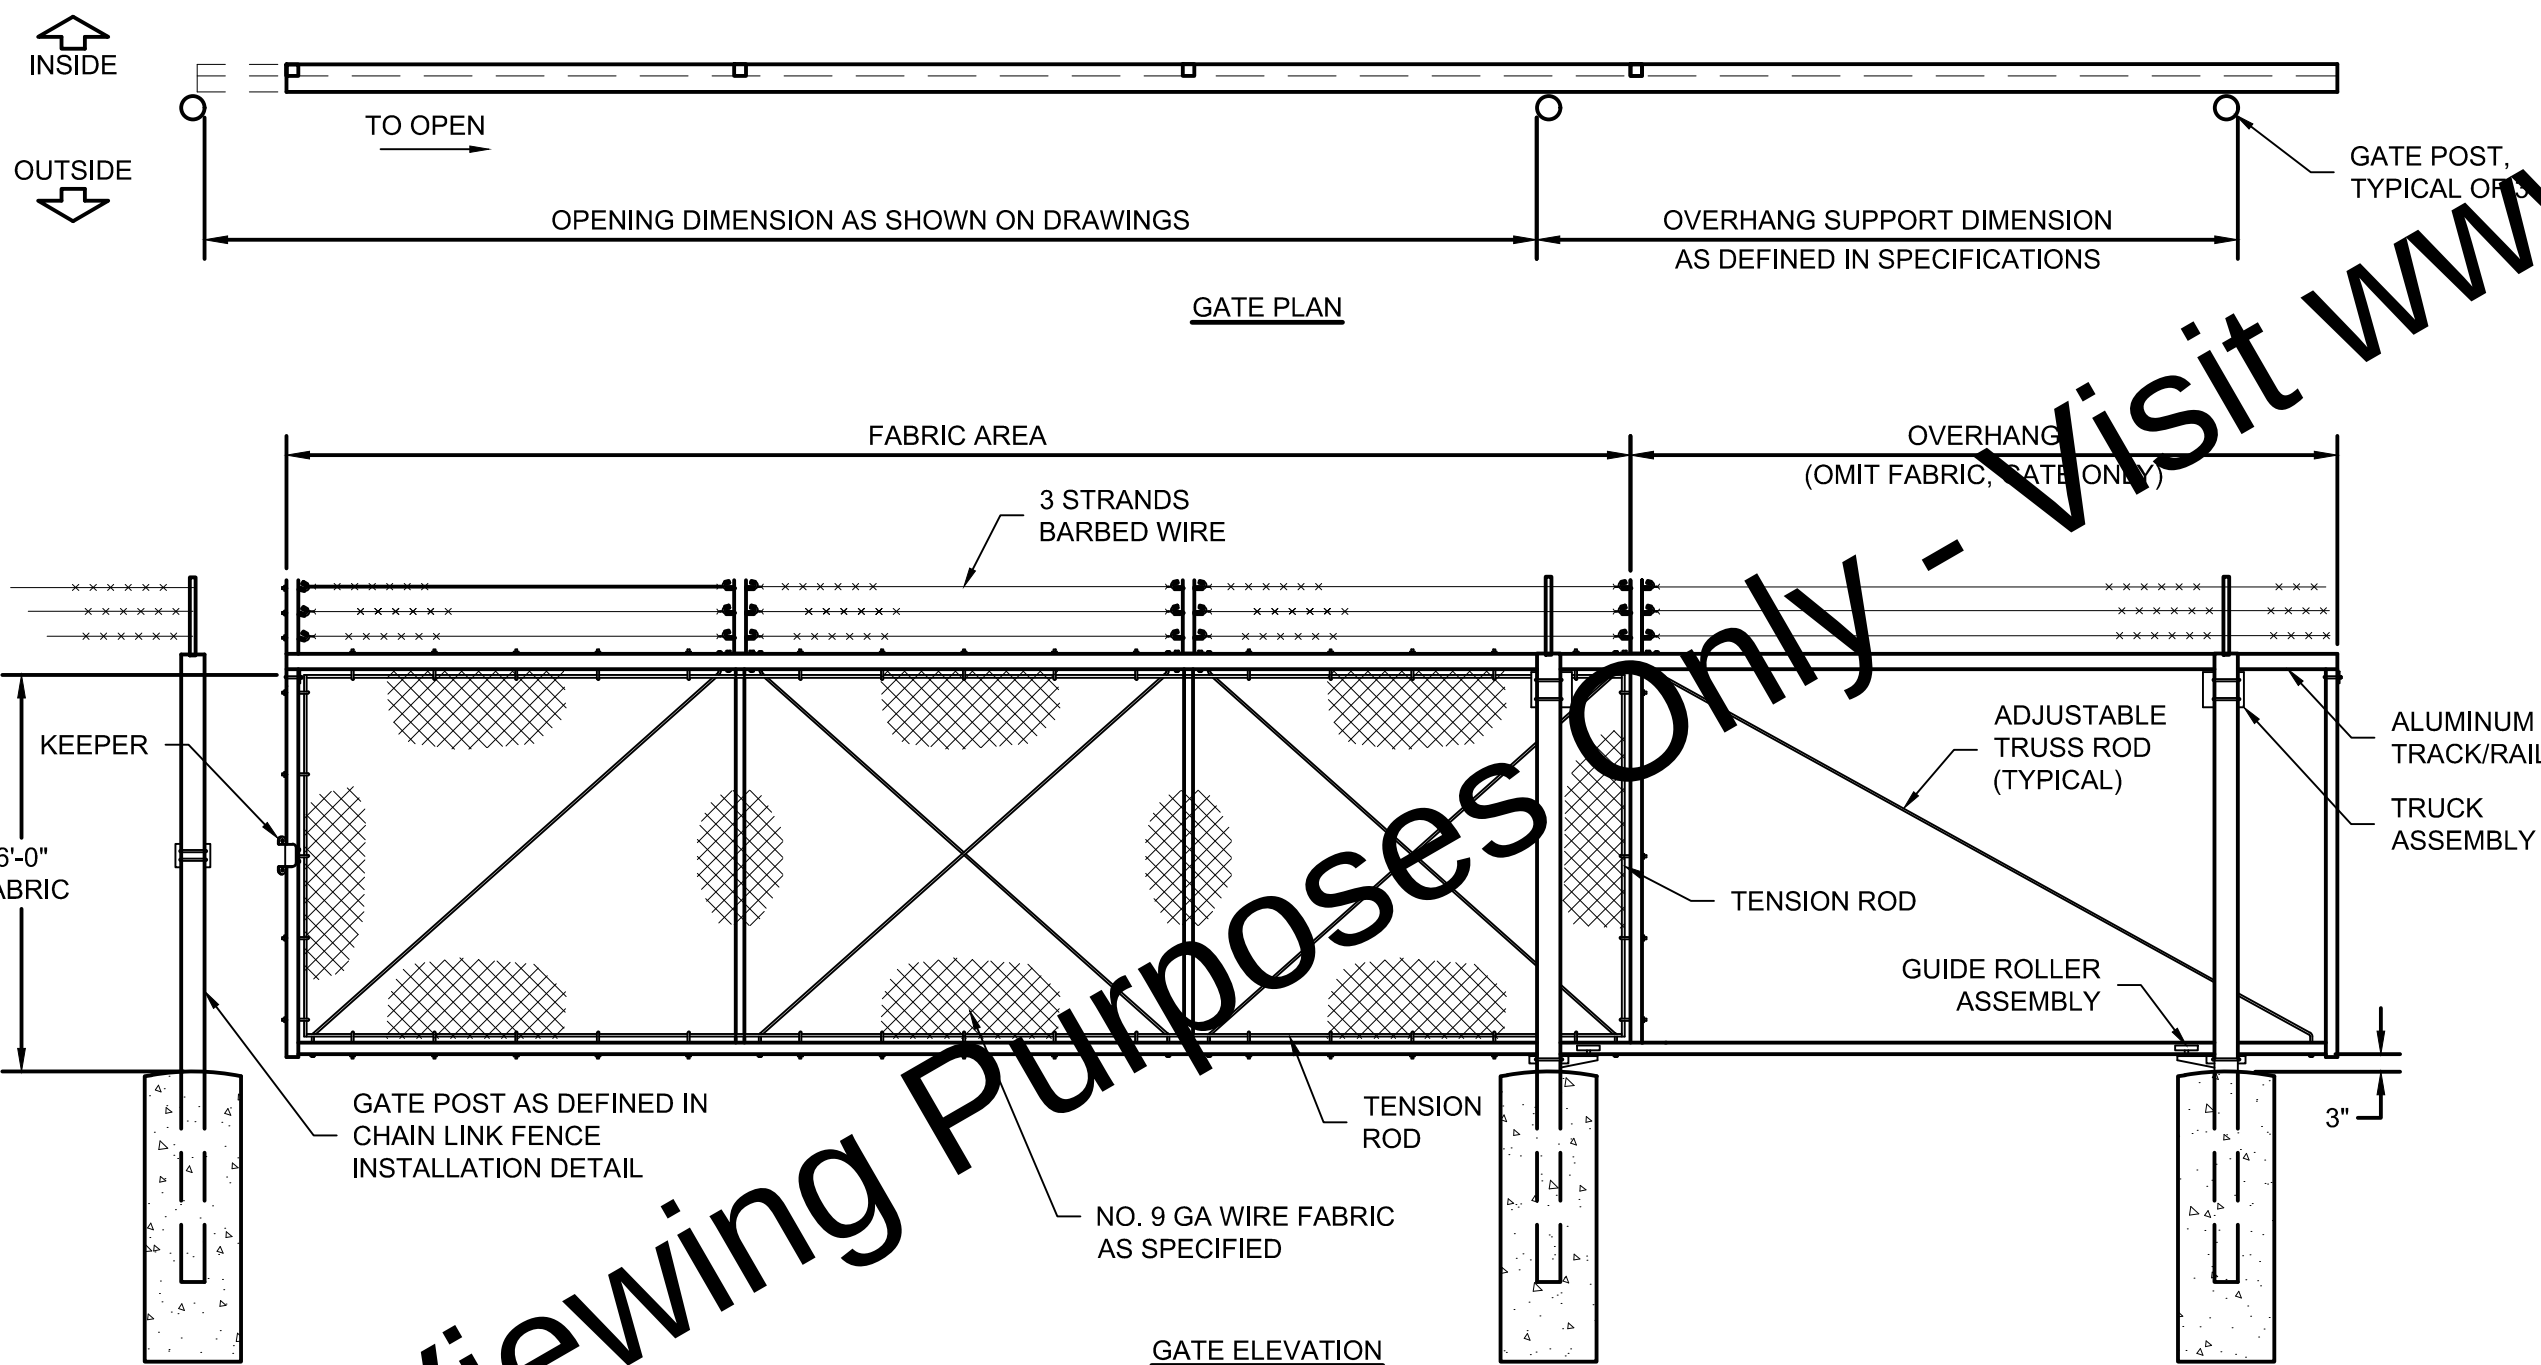

- NOTES:
1. DETAIL REPRESENTS ONE OF TWO SLIDE GATES SHOWN. THE OTHER GATE IS A MIRROR IMAGE OF THE DETAIL.

CANTILEVERED SLIDE GATE
SCALE: NONE

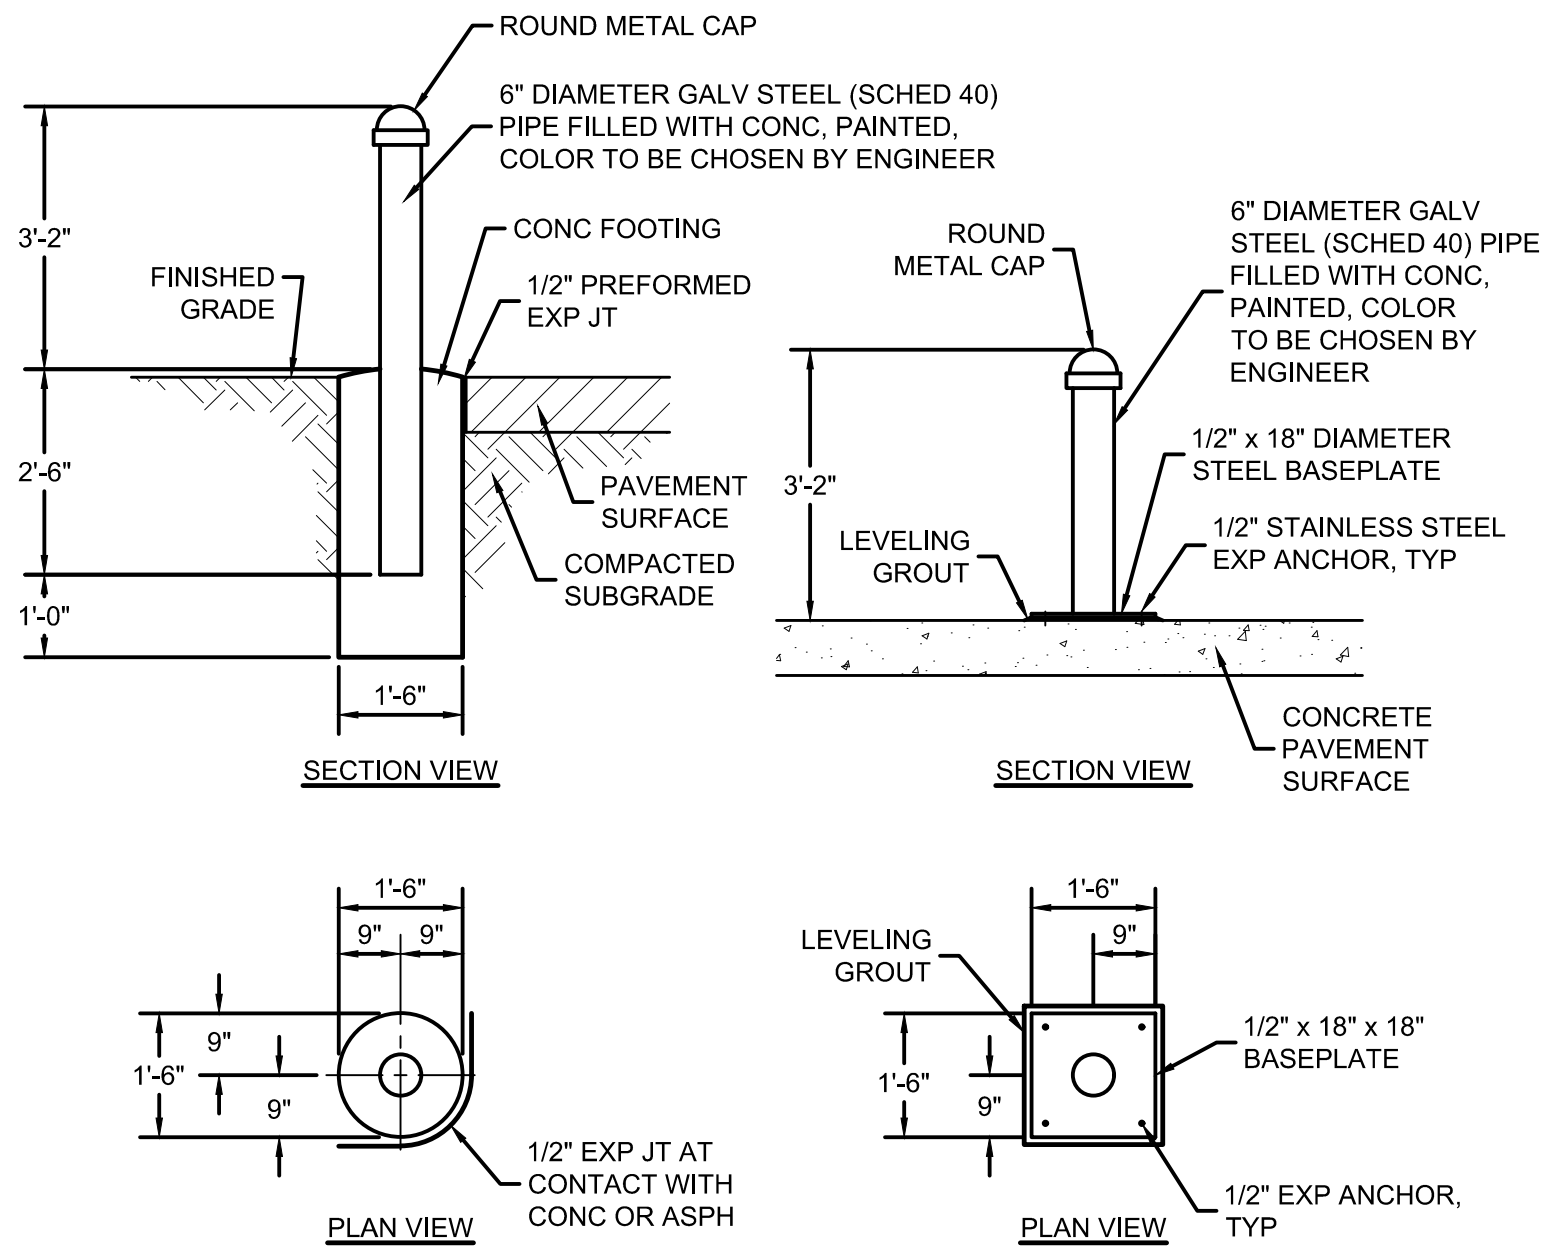

TYPES 1 AND 2 BOLLARDS

TYPE 3 BOLLARD





- NOTES:
1. TYPE 1 BOLLARD SHALL BE AS SHOWN.
 2. TYPE 2 BOLLARD SHALL BE SIMILAR TO TYPE 1, WITH 8" DIAMETER 6" TALL PIPE, WITH 42" BURY, AND WITH 24" CONCRETE FOOTING.
 3. TYPE OF BOLLARD INSTALLED SHALL BE AS IDENTIFIED ON THE DRAWINGS OR AS DIRECTED BY THE ENGINEER.

BOLLARDS
SCALE: NONE

Drawing: J:\Franklin\Projects\231120-Franklin Westside Interceptor\CADD\DWG\Sheets\231120-MS.dwg | Layout: 03 | Plotted: 08/18/25 @ 12:49:36 | Last Saved By: Michelle E

Drawing: J:\Franklin\Projects\231120-Franklin Westside Interceptor\CAD\DWG\Sheets\231120-MS.dwg | Layout: 04 | Plotted: 08/18/25 @ 12:49:43 | Last Saved By: Michelle E

For Viewing Purposes Only - Visit www.wesslerengineering.com

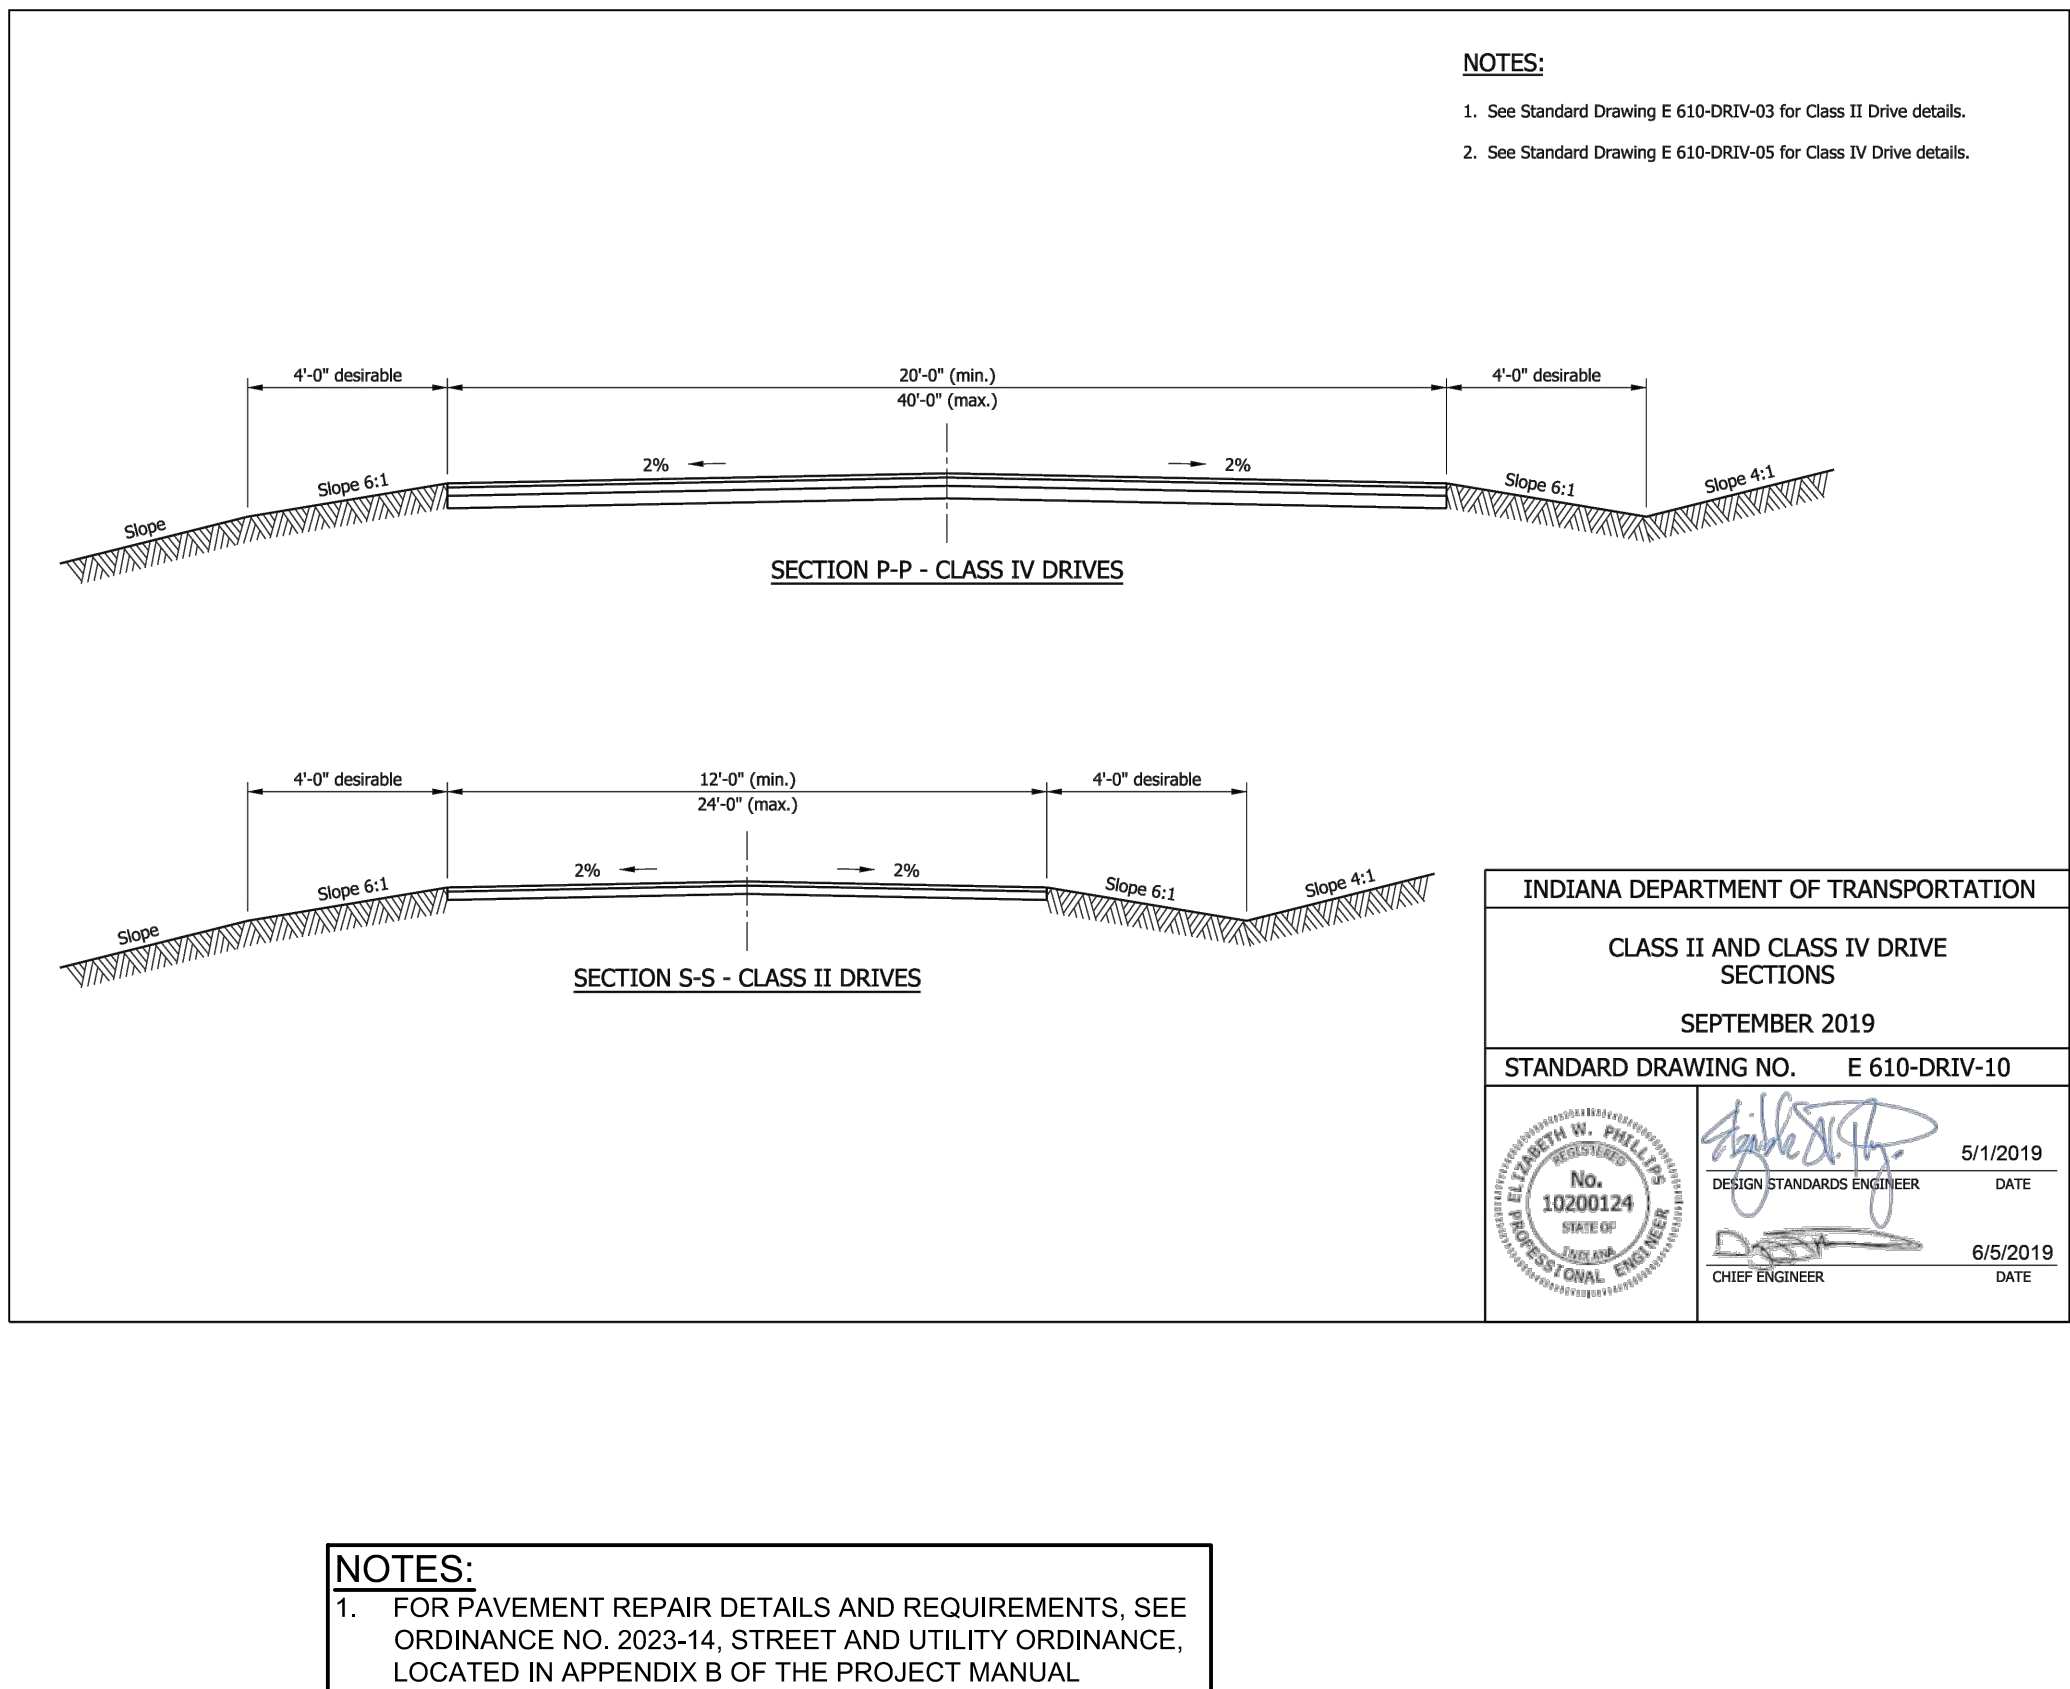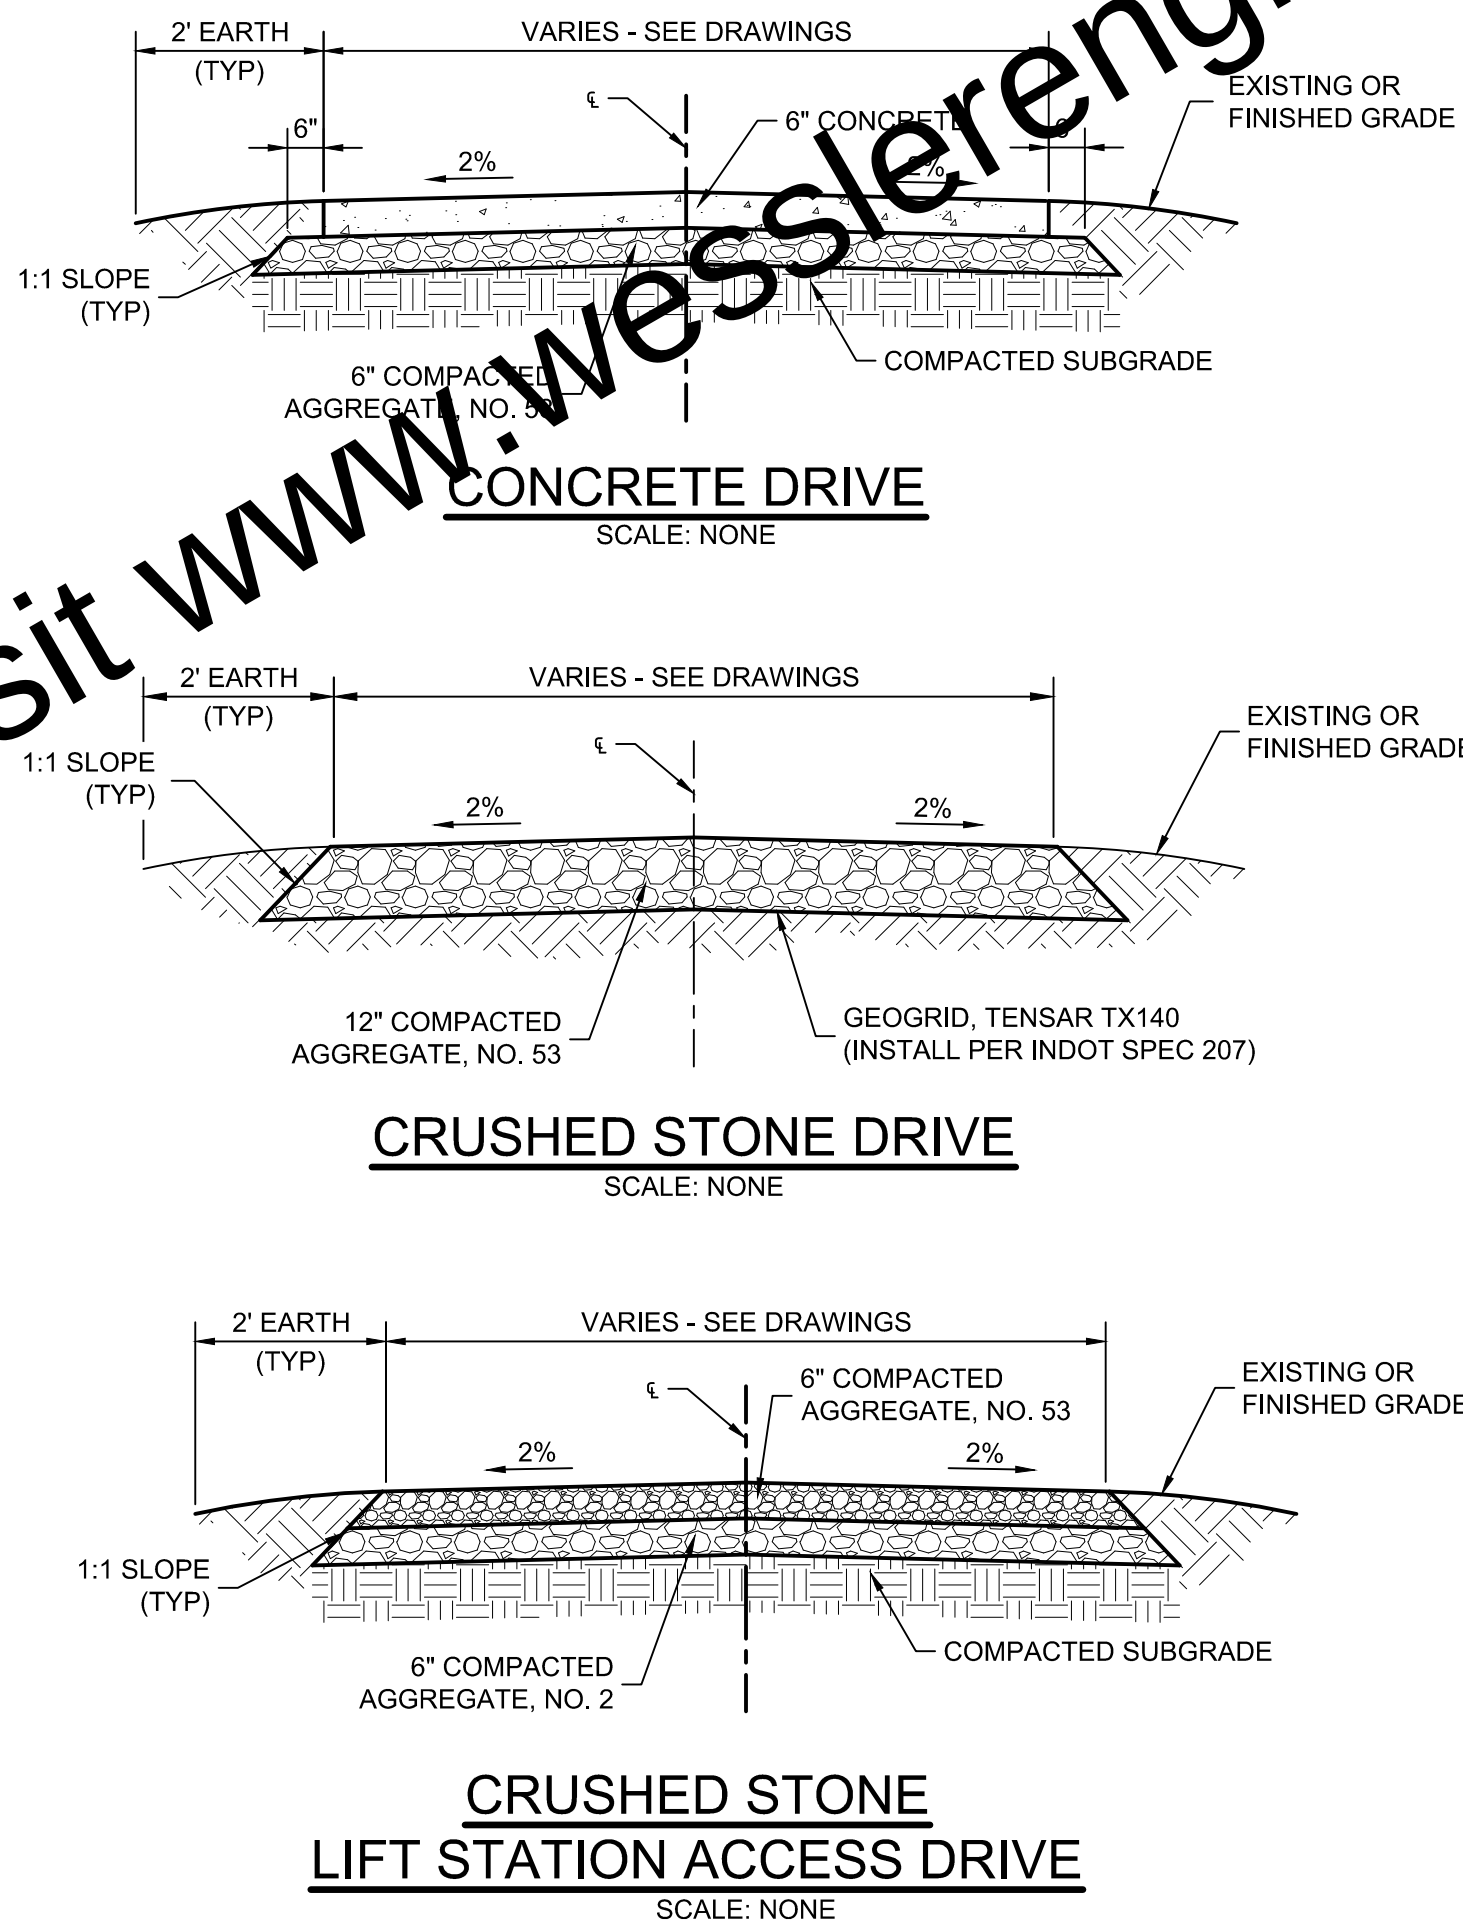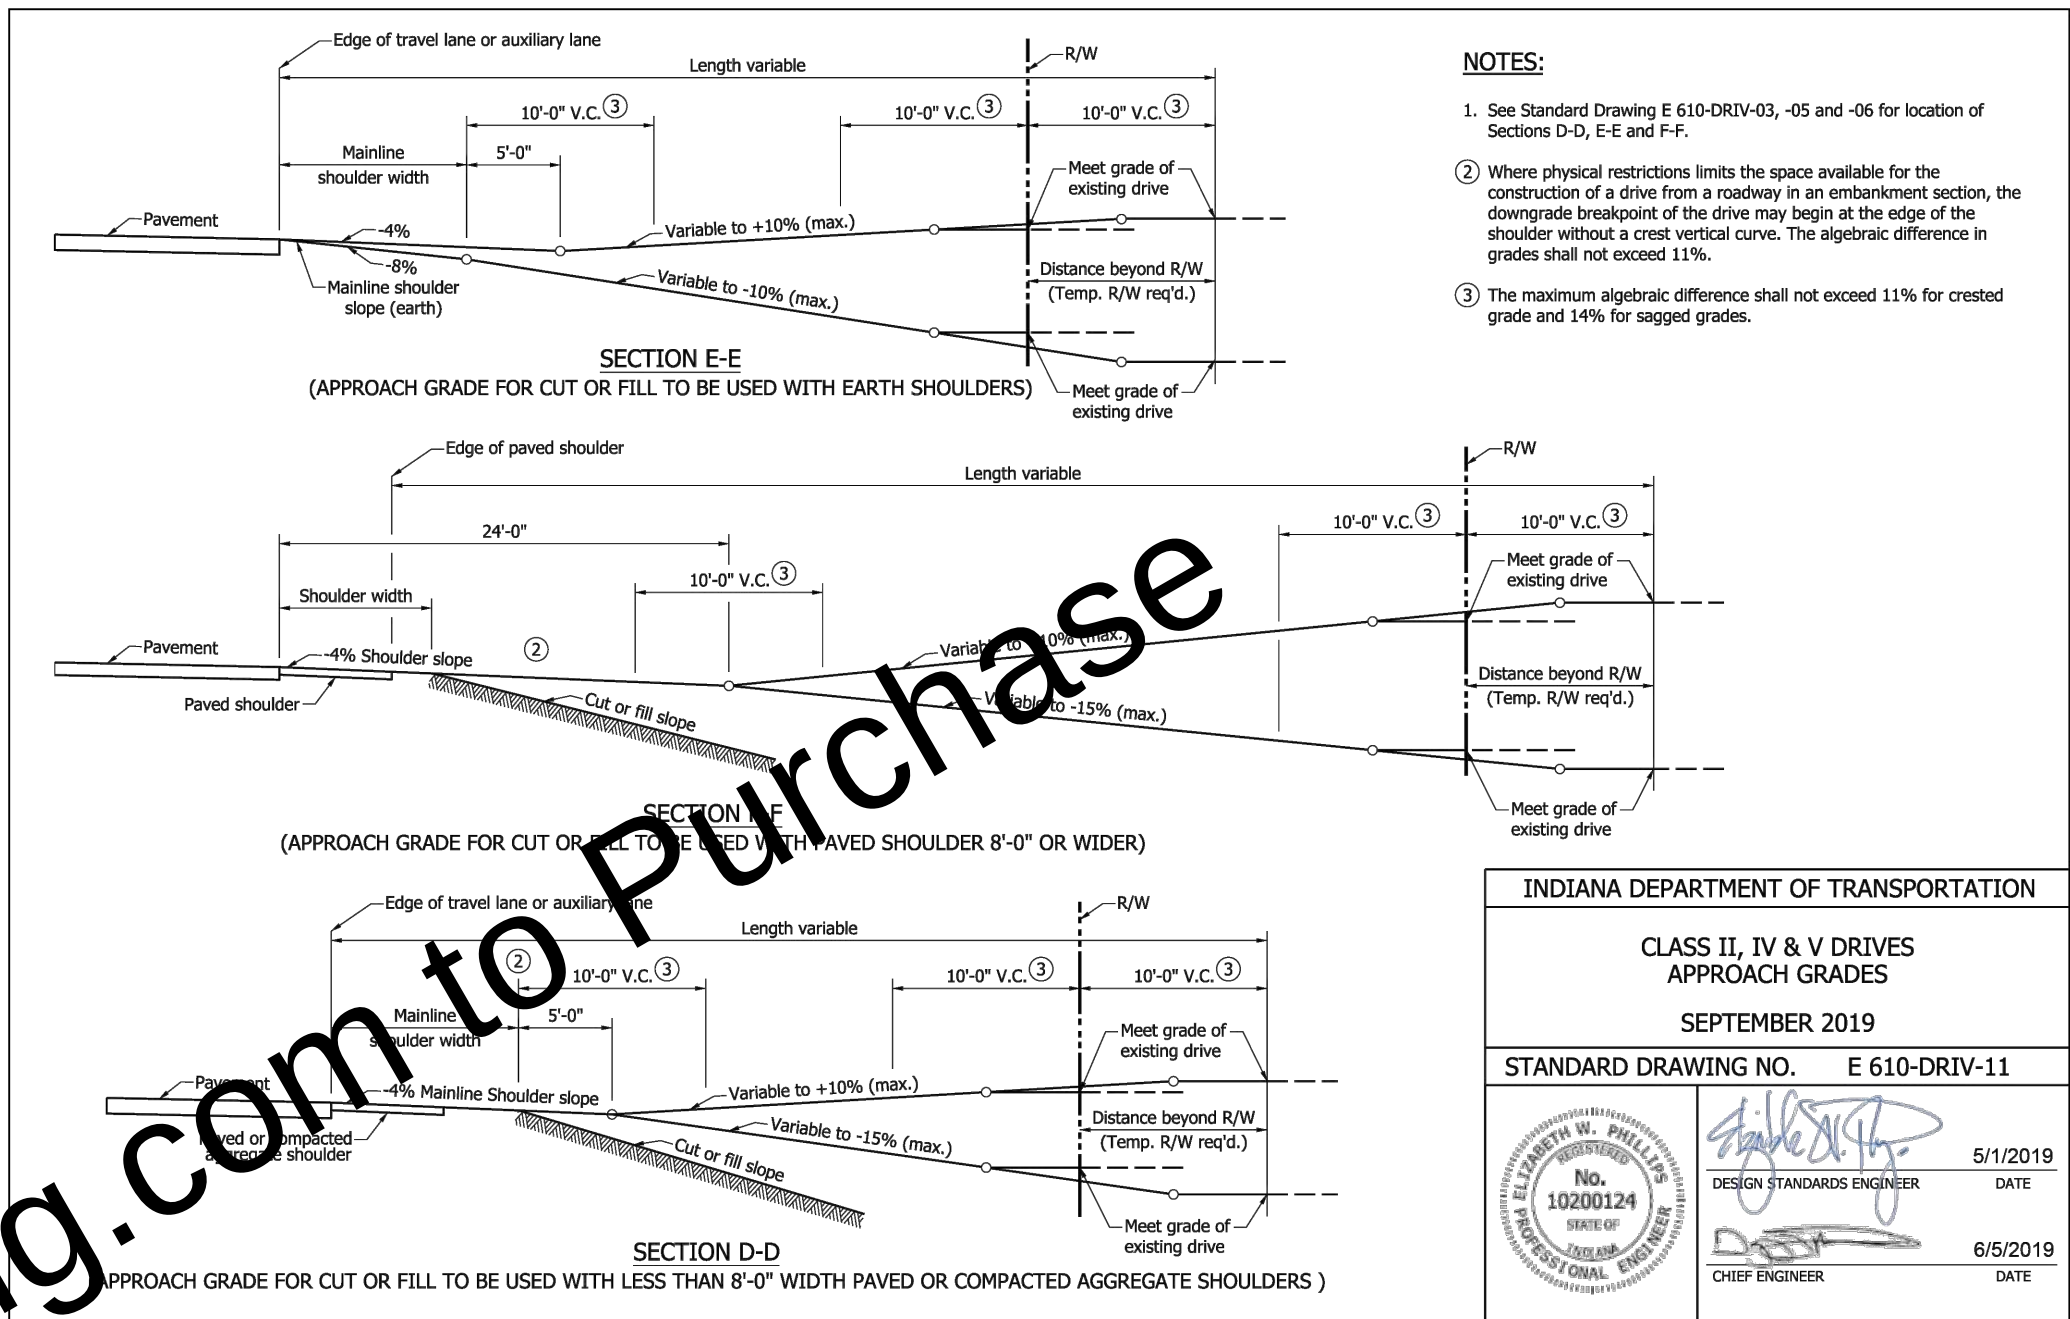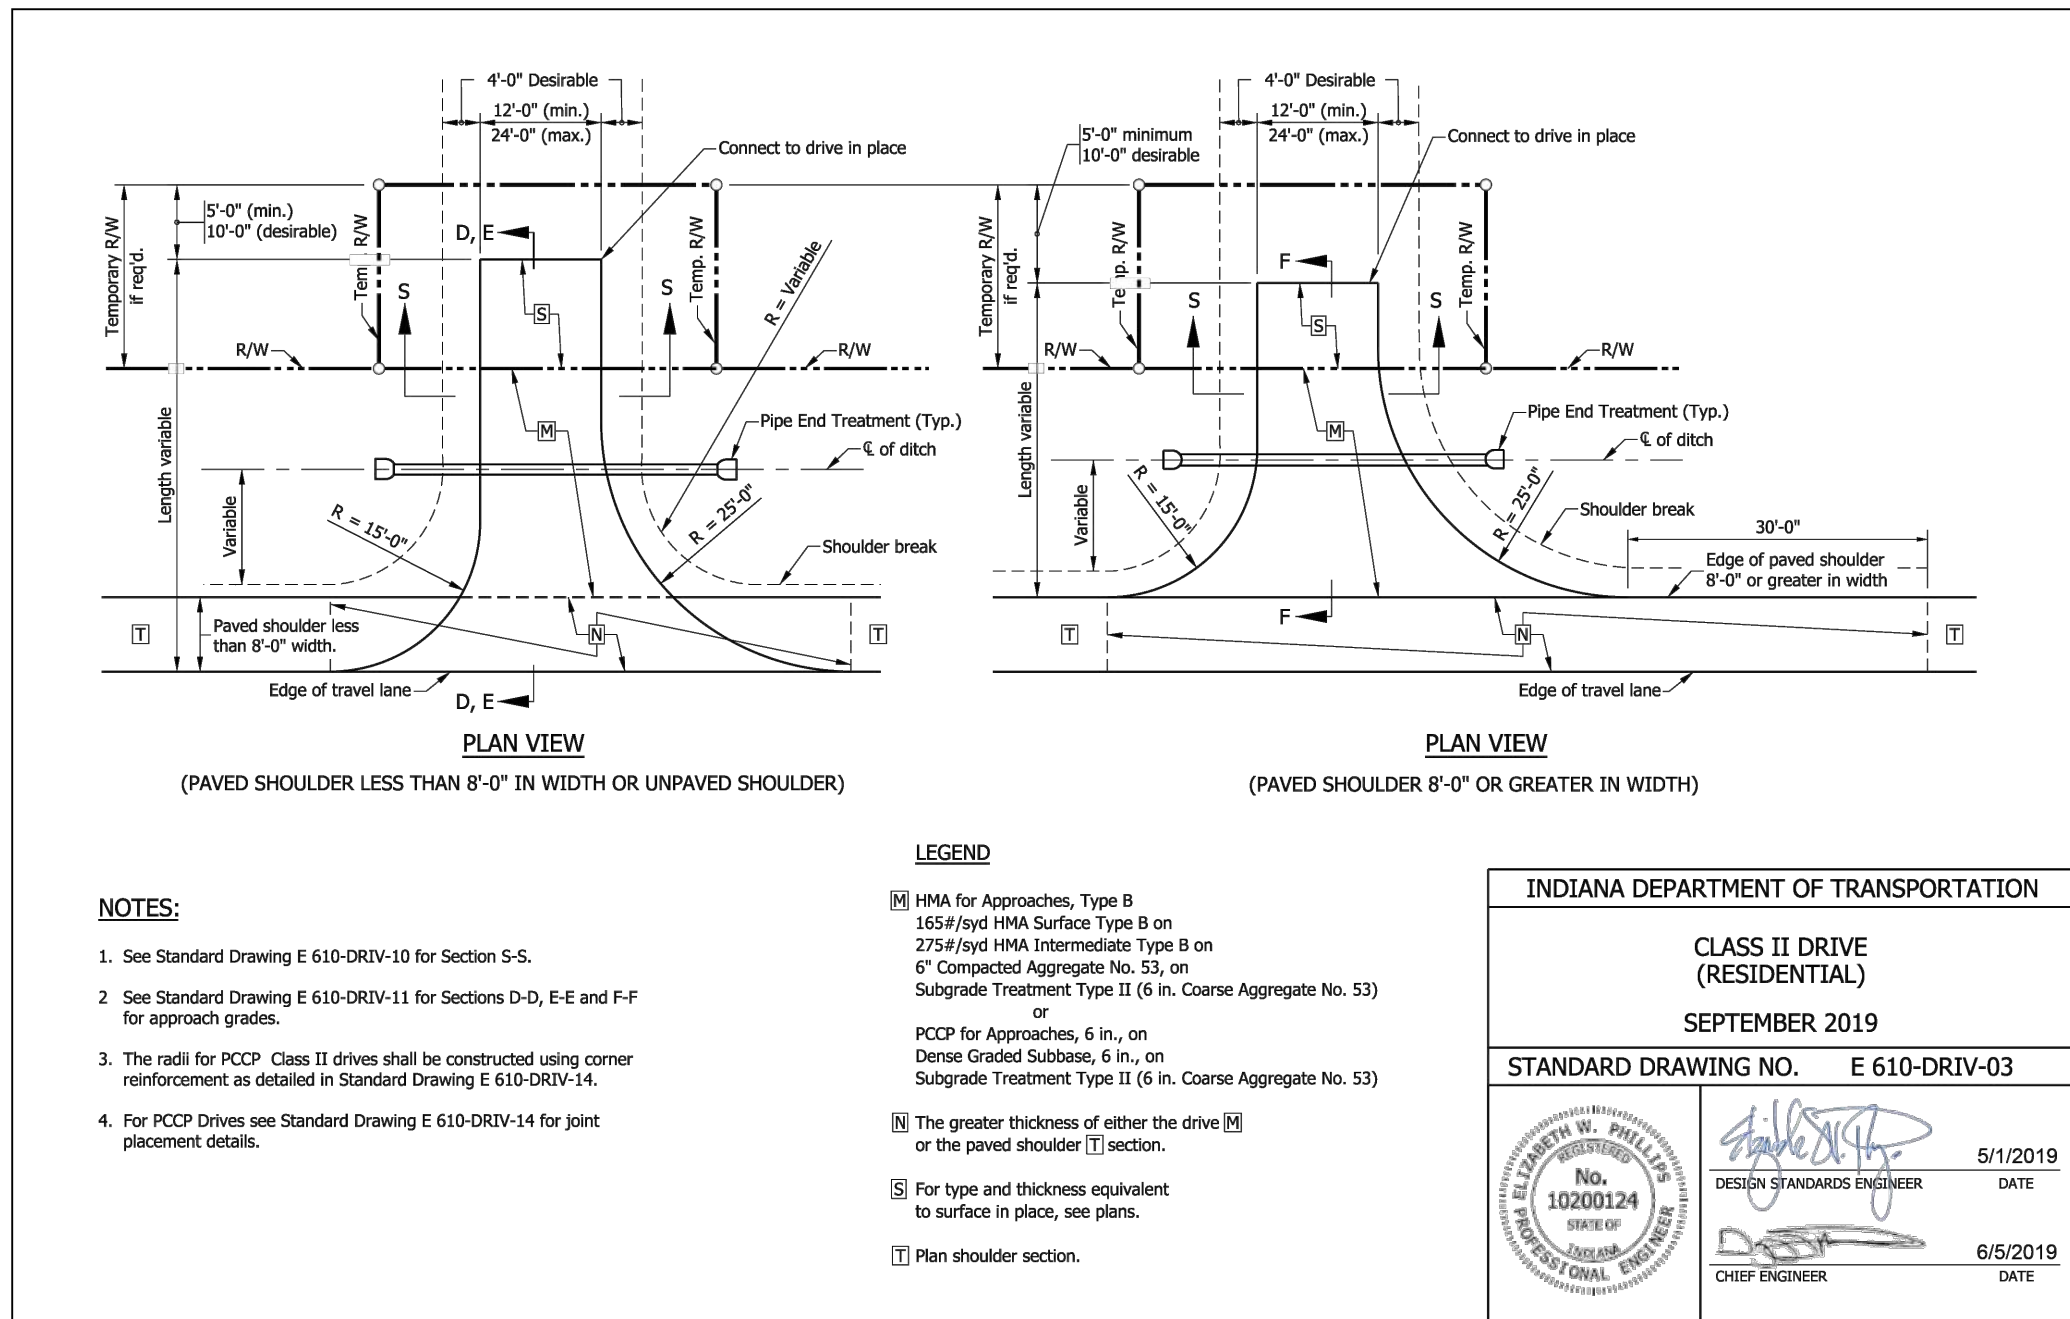

SCALE VERIFICATION	DRAWN BY	MRE	NO.	DATE	INITIALS	REVISION DESCRIPTIONS
BAR IS ONE INCH LONG ON ORIGINAL DRAWING	CHECKED BY	KMZ				
	APPROVED BY	GLR				
	ISSUE DATE					
	SEPTEMBER 2025					
	PROJECT NUMBER					
		231120-04-002				

WESTSIDE REGIONAL INTERCEPTOR & LIFT STATION - PHASE 2

CITY OF FRANKLIN, INDIANA

MISCELLANEOUS DETAILS


SHEET NO.

67

TOTAL SHEETS


70

Drawing: J:\Franklin\Project\231120-Franklin Westside Interceptor\CAD\DWG\Sheets\231120-CD.dwg | Layout: 01 | Plotted: 08/18/25 @ 12:50:38 | LasSaverBy: MichelleE

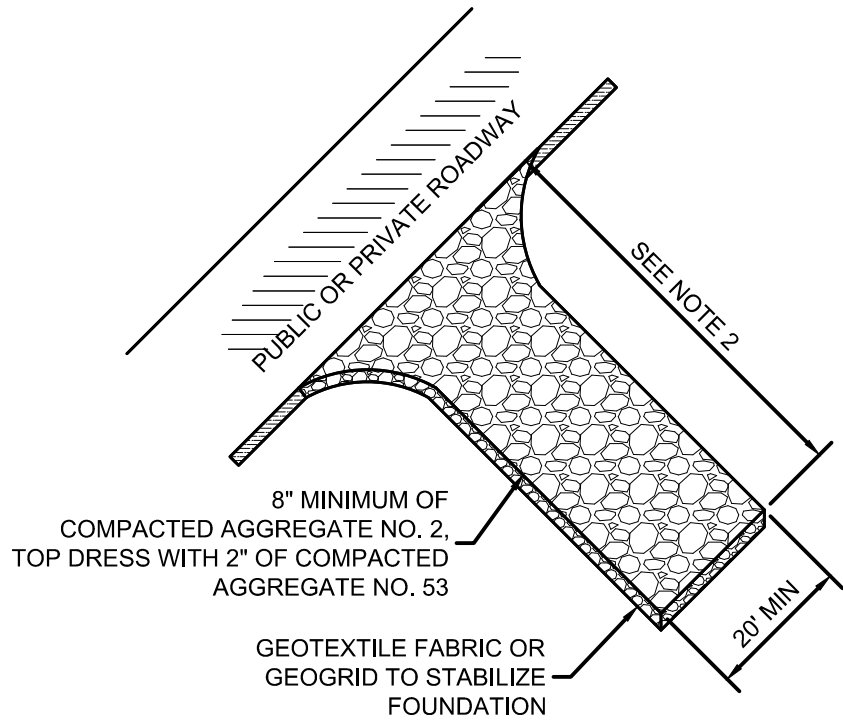


- NOTES:**
1. PLACE CONSTRUCTION ENTRANCE AS SHOWN ON THE PLANS AND AT ALL TEMPORARY CONSTRUCTION DRIVES THAT ARE INSTALLED.
 2. FOR LARGE SITES (2 ACRES OR LARGER) THE MINIMUM LENGTH IS 150'. FOR SMALLER SITES (LESS THAN 2 ACRES) THE MINIMUM LENGTH IS 50'.
 3. PROVIDE CULVERT OR OTHER METHODS AS NECESSARY TO MAINTAIN POSITIVE DRAINAGE.
- MAINTENANCE:**
1. INSPECT DAILY AND REPLACE DISPLACED STONE.
 2. IMMEDIATELY REMOVE MUD AND SEDIMENT TRACKED ONTO ADJACENT ROADWAY.
 3. RESHAPE PAD AS NEEDED FOR DRAINAGE AND RUNOFF CONTROL.
 4. AT COMPLETION OF PROJECT COMPLETELY REMOVE AND RESTORE SITE TO ORIGINAL CONDITIONS, OR AS APPLICABLE USE FOR BASE OF NEW PERMANENT DRIVE, MAINTAINING DESIGN ELEVATIONS AND SECTION.

CONSTRUCTION ENTRANCE
SCALE: NONE

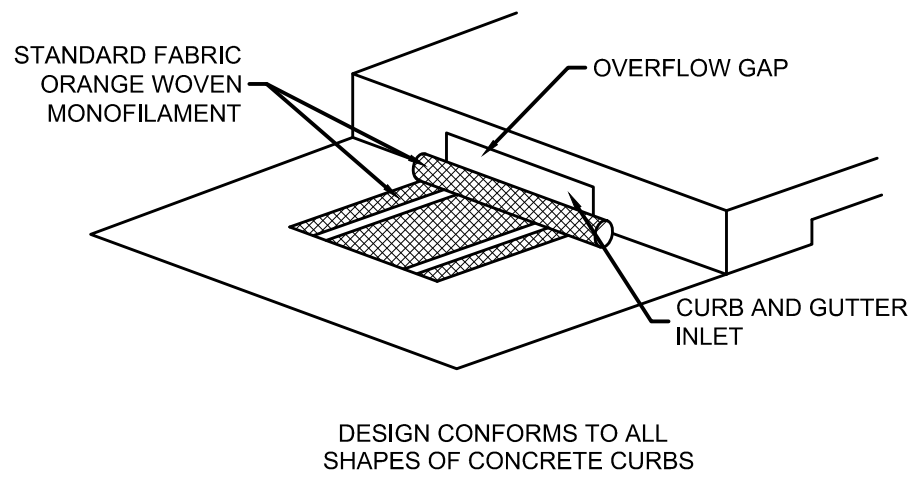

- PRODUCT:**
1. DANDY CURB SACK, OR APPROVED EQUAL.
- INSTALLATION:**
1. REMOVE THE GRATE FROM THE CATCH BASIN AND STAND ON END.
 2. CRADLE THE GRATE BETWEEN THE UPPER AND LOWER STRAPS.
 3. INSERT THE GRATE INTO THE INLET WITH THE LIFTING DEVICES. LOWER BACK EDGE WITH TUBE INTO PLACE. TUBE SHOULD PARTIALLY BLOCK THE CURB HOOD OPENING.
- MAINTENANCE:**
1. REMOVE ALL ACCUMULATED SEDIMENT AND DEBRIS FROM SURFACE AND VICINITY OF UNIT AFTER EACH STORM EVENT.
 2. REMOVE THE SEDIMENT THAT HAS ACCUMULATED WITHIN THE FABRIC AS NEEDED.
 3. INSPECT WITHIN 24 HOURS OF A RAIN EVENT AND AT LEAST ONCE EVERY 7 CALENDAR DAYS.

CURB AND GUTTER INLET PROTECTION
SCALE: NONE

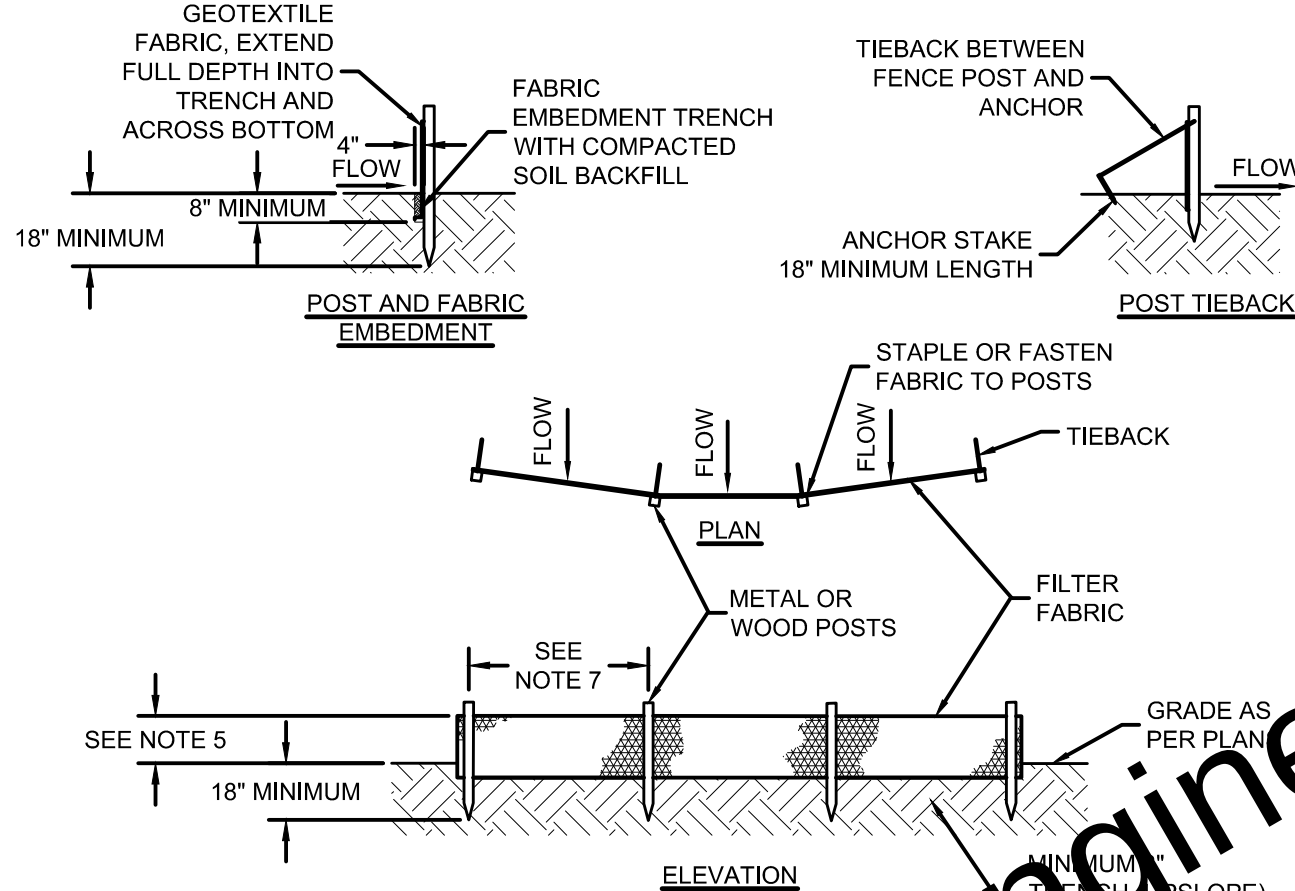

- NOTES:**
1. SYNTHETIC FILTER FABRIC SHALL BE A PERVIOUS SILT FENCE, WOVEN OR NON-WOVEN GEOTEXTILE FABRIC AND SHALL BE CERTIFIED BY THE MANUFACTURER OR SUPPLIER AS CONFORMING TO THE FOLLOWING REQUIREMENTS:
 - a. TEXTILE STRENGTH AT 20% (MAXIMUM) DEFORMATION, PER ASTM D4632.
 - b. WOVEN EXTRA STRENGTH - 50 LB/INCH (MINIMUM), NON-WOVEN EXTRA STRENGTH - 70 LB/INCH (MINIMUM).
 - c. WOVEN STANDARD STRENGTH - 30 LB/INCH (MINIMUM), NON-WOVEN STANDARD STRENGTH - 50 LB/INCH (MINIMUM).
 - d. APPARENT OPENING (ASTM D 153) (U.S. SIEVE) - NO. 30 PARTICLE SIZE OF 0.6 mm (MAXIMUM), ASTM D 153.
 - e. PERMITTIVITY - 0.05 in (MAXIMUM), ASTM D4491.
 2. POSTS SHALL BE SPACED 6' APART AT THE BARRIER LOCATION AND DRIVEN SECURELY INTO THE GROUND (MINIMUM OF 18"). WHEN STANDARD STRENGTH FABRIC IS USED WITH THE WIRE SUPPORT FENCE, POST SPACING SHALL NOT EXCEED 6'.
 3. THE SPACING OF TIEBACKS SHALL EQUAL THE SPACING OF THE POSTS. ADDITIONAL POST DEPTH OR TIEBACKS MAY BE REQUIRED IN UNSTABLE SOILS.
 4. A TRENCH SHALL BE EXCAVATED APPROXIMATELY 4" WIDE AND A MINIMUM OF 8" DEEP ALONG THE LINE OF POSTS AND UPSLOPE FROM THE BARRIER.
 5. WHEN STANDARD STRENGTH FILTER FABRIC IS USED WITH A WIRE MESH SUPPORT FENCE IT SHALL BE FASTENED SECURELY TO THE UPSLOPE SIDE OF THE POSTS USING HEAVY DUTY 1" WIRE STAPLES, TIE WIRES OR HOG RINGS. THE WIRE SHALL EXTEND INTO THE TRENCH A MINIMUM OF 2" AND SHALL NOT EXTEND MORE THAN 36" ABOVE THE ORIGINAL GROUND SURFACE.
 6. THE STANDARD STRENGTH FILTER FABRIC, WITHOUT A WIRE MESH SUPPORT FENCE, SHALL BE STAPLED OR WIRED TO THE FENCE, AND A MINIMUM 8" OF THE FABRIC SHALL BE EXTENDED INTO THE TRENCH. THE FABRIC SHALL NOT EXTEND MORE THAN 36" ABOVE THE ORIGINAL GROUND SURFACE. DO NOT STAPLE FILTER FABRIC TO EXISTING TREES.
 7. WHEN EXTRA STRENGTH FILTER FABRIC OR BURLAP AND POST SPACING IS LESS THAN THE MAXIMUM SPECIFIED SPACING OF 6', THE WIRE MESH SUPPORT FENCE MAY BE ELIMINATED.
 8. BACKFILL THE TRENCH AND COMPACT THE SOIL OVER THE FILTER FABRIC.
 9. REMOVE SILT FENCES WHEN THEY HAVE SERVED THEIR USEFUL PURPOSE, BUT NOT BEFORE THE UPSLOPE AREA HAS BEEN PERMANENTLY STABILIZED.
 10. SILT FENCE SHALL NOT BE USED AS A DIVERSION AND SHALL NOT BE INSTALLED ACROSS A STREAM, CHANNEL, DITCH, SWALE, ETC.
 11. MAINTENANCE:
 1. INSPECT AFTER EACH RAINFALL AND DAILY DURING PROLONGED RAINFALL. INSPECT AT LEAST ONCE EVERY 7 CALENDAR DAYS.
 2. REPLACE OR REPAIR FABRIC IMMEDIATELY IF IT DECOMPOSES OR IS INEFFECTIVE.
 3. SEDIMENT DEPOSITS SHOULD BE REMOVED AFTER EACH STORM EVENT. THEY MUST BE REMOVED WHEN DEPOSITS REACH APPROXIMATELY HALF THE HEIGHT OF THE BARRIER. SPREAD ANY SEDIMENT DEPOSITS REMAINING IN PLACE AFTER THE SILT FENCE IS NO LONGER REQUIRED AND DRESS TO CONFORM WITH THE FINISHED GRADING.

SILT FENCE
SCALE: NONE

TREE DIAMETER (DBH)	TREE PROTECTION ZONE (RADIUS FROM TRUNK)
1"	2'
2"	2'
3"	3'
4"	3'
5"	4'
6"	5'
7"	6'
8"	7'
9"	8'
10"	8'
11"	9'
12"	10'
13"	11'
14"	12'
15"	13'
16"	13'
17"	14'
18"	15'
19"	16'
20"	17'
21"	18'
22"	18'
23"	19'
24"	20'
25"	21'

TREE DIAMETER (DBH)	TREE PROTECTION ZONE (RADIUS FROM TRUNK)
26"	22'
27"	23'
28"	23'
29"	24'
30"	25'
31"	26'
32"	27'
33"	28'
34"	28'
35"	29'
36"	30'
37"	31'
38"	32'
39"	33'
40"	33'
45"	38'
50"	42'
55"	46'
60"	50'
65"	54'
70"	58'
75"	63'
80"	67'
85"	71'
90"	75'

MINIMUM PROTECTION ZONE SIZES SHOWN BELOW ARE BASED ON MEASUREMENT OF TREE STEM DIAMETER AT 4.5 FEET ABOVE THE GROUND (DIAMETER AT BREAST HEIGHT - DBH). FOR TREES WITH MULTIPLE STEMS (TRUNKS) AT THE MEASURING HEIGHT, THE DBH MEASUREMENTS ARE ADDED TOGETHER TO CREATE AN OVERALL SUM DBH FOR THAT TREE.


TREE PROTECTION ZONE
SCALE: NONE

EROSION CONTROL SCHEDULE

CONSTRUCTION ACTIVITY	SCHEDULE CONSIDERATION
NOTIFY IDEM RULE 5 COORDINATOR (317-233-1864) AND THE STORMWATER AUTHORITY WITHIN 48 HOURS PRIOR TO STARTING CONSTRUCTION. POST THE CONTACT INFORMATION AT THE CONSTRUCTION ENTRANCE. INCLUDE A COPY OF THE NOTICE OF INTENT (NOI) AND THE ONSITE PERSON WHO IS RESPONSIBLE FOR IMPLEMENTING THE STORM WATER POLLUTION PREVENTION PLAN (SWPPP). THE SWPPP SHOULD BE ONSITE AND WEEKLY SITE INSPECTION REPORTS MUST BE AVAILABLE WITHIN 48 HOURS OF REQUEST.	WITHIN 48 HOURS PRIOR TO STARTING CONSTRUCTION.
CONSTRUCTION ACCESS - ENTRANCE TO SITE, CONSTRUCTION ROUTES, AREAS DESIGNATED FOR EQUIPMENT PARKING OR MATERIAL STAGING.	THIS IS THE FIRST LAND-DISTURBING ACTIVITY. AS SOON AS CONSTRUCTION BEGINS, STABILIZE ANY BARE AREAS WITH AGGREGATE AND TEMPORARY VEGETATION.
SEDIMENT TRAPS AND BARRIERS - PERIMETER TRAPS, SILT FENCE.	AFTER CONSTRUCTION IS ACCESSED, BASINS SHALL BE INSTALLED, WITH THE ADDITION OF MORE TRAPS AND BARRIERS AS NEEDED DURING GRADING.
RUNOFF CONTROL - DIVERSIONS, PERIMETER PROTECTION, CHECK DAMS, OUTLET PROTECTION.	RUNOFF CONTROL PRACTICES SHALL BE INSTALLED AFTER THE INSTALLATION OF SEDIMENT TRAPS AND BEFORE LAND GRADING. ADDITIONAL RUNOFF CONTROL MEASURES MAY BE INSTALLED DURING GRADING.
RUNOFF CONVEYANCE SYSTEM - STABILIZE STREAM BANKS, STORM DRAINS, CHANNELS, INLET AND OUTLET PROTECTION, SLOPE DRAINS.	AS NECESSARY, STABILIZE STREAM BANKS AND SIDE SLOPES OF RUNOFF SYSTEMS AS SOON AS POSSIBLE. USE EROSION CONTROL BLANKETS OR SLOPE DRAINS TO PREVENT EROSION. INSTALL INLET PROTECTION TO PREVENT SEDIMENTS FROM ENTERING STORM DRAINAGE SYSTEMS. PROTECT STORM OUTLETS TO PREVENT EROSION.
LAND CLEARING AND GRADING - SITE PREPARATION (CUTTING, FILLING, AND GRADING, SEDIMENT TRAPS, BARRIERS, DIVERSIONS, DRAINS, SURFACE ROUGHENING).	IMPLEMENT CLEARING AND GRADING AFTER INSTALLATION OF SEDIMENT TRAPS AND RUNOFF CONTROL MEASURES. AND INSTALL ADDITIONAL CONTROL MEASURES AS GRADING CONTINUES. CLEAR BORROW AND DISPOSAL AREAS AS NEEDED, AND MARK TREES AND BUFFER AREAS FOR PRESERVATION.
SURFACE STABILIZATION - TEMPORARY AND PERMANENT SEEDING, MULCHING, SODDING, RIPRAP, EROSION CONTROL BLANKET.	APPLY TEMPORARY OR PERMANENT STABILIZING MEASURES IMMEDIATELY TO ANY DISTURBED AREAS WHERE WORK HAS BEEN EITHER COMPLETED OR DELAYED.
CONSTRUCTION - STRUCTURES, UTILITIES, PAVING.	DURING CONSTRUCTION, INSTALL ANY EROSION AND SEDIMENTATION CONTROL MEASURES THAT ARE NEEDED.
LANDSCAPING AND FINAL STABILIZATION - TOPSOILING, TREES AND SHRUBS, PERMANENT SEEDING, MULCHING, SODDING, RIPRAP.	THIS IS THE LAST CONSTRUCTION PHASE. STABILIZE ALL DISTURBED AREAS, INCLUDING BORROW AND SPOIL AREAS, AND REMOVE ALL TEMPORARY CONTROL MEASURES. A UNIFORM DENSITY OF 70% VEGETATED COVER IS REQUIRED.

EROSION CONTROL SCHEDULE
SCALE: NONE

SEASONAL SOIL PROTECTION CHART

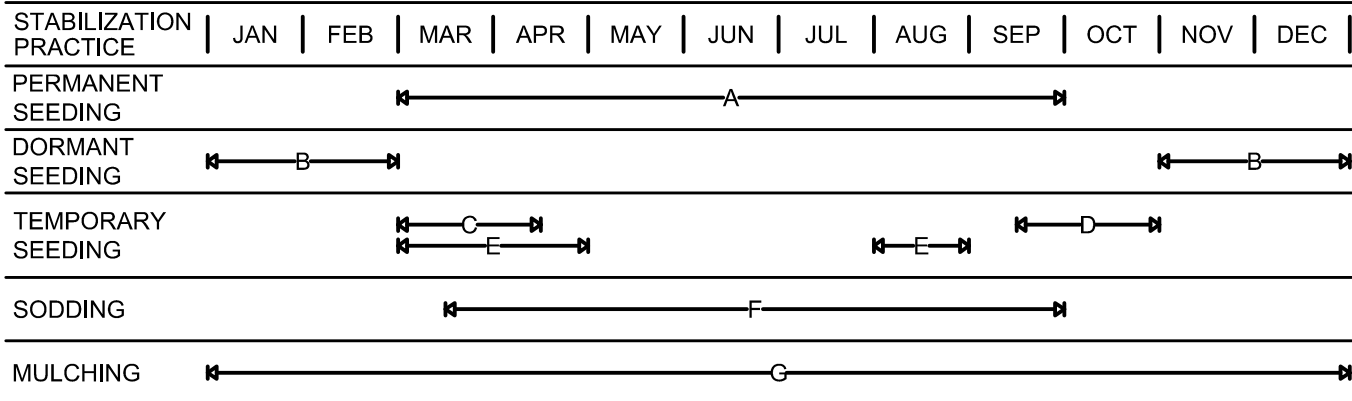

- A. = KENTUCKY BLUEGRASS 40 LB/ACRE
B. = KENTUCKY BLUEGRASS 210 LB/ACRE
C. = SPRING OATS 100 LB/ACRE (1" PLANTING DEPTH)
D. = WHEAT OR RYE 150 LB/ACRE (1" - 1.5" PLANTING DEPTH)
E. = ANNUAL RYEGRASS 40 LB/ACRE (1/4" PLANTING DEPTH)
F. = SOD
G. = ANCHORED STRAW/HAY (2 TONS/ACRE) OR WOOD FIBER/CELLULOSE (1 TON/ACRE)

- NOTES:**
1. IRRIGATION NEEDED DURING MAY THROUGH SEPTEMBER.
 2. IRRIGATION NEEDED FOR 2 TO 3 WEEKS AFTER APPLYING SOD.
 3. ANCHORED MULCH IS REQUIRED FOR PERMANENT, DORMANT AND TEMPORARY SEEDING.
 4. OPTIMUM SEEDING DATES PROVIDED. DATES MAY BE EXTENDED OR SHORTENED BASED ON PROJECT LOCATION.
 5. SEED MIXTURES PROVIDED FOR LAWNS AND HIGH MAINTENANCE AREAS.
 6. INSPECT WITHIN 24 HOURS OF EACH RAIN EVENT AND AT LEAST ONCE EVERY 7 CALENDAR DAYS.
 7. CHECK FOR EROSION AND MOVEMENT OF MULCH AND REPAIR IMMEDIATELY.
 8. MONITOR FOR EROSION DAMAGE AND ADEQUATE COVER (70% DENSITY).
 9. RESEED, FERTILIZE OR APPLY MULCH WHERE NECESSARY.

CONCRETE WASHOUT
SCALE: NONE

EROSION CONTROL BLANKET
SCALE: NONE

SCALE VERIFICATION	DRAWN BY	MRE	NO.	DATE	INITIALS	REVISION DESCRIPTIONS
BAR IS ONE INCH LONG ON ORIGINAL DRAWING	CHECKED BY	KMZ				
	APPROVED BY	GLR				
	ISSUE DATE					
	SEPTEMBER 2025					
	PROJECT NUMBER					
		231120-04-002				



WESTSIDE REGIONAL INTERCEPTOR & LIFT STATION - PHASE 2

CITY OF FRANKLIN, INDIANA


EROSION CONTROL DETAILS

SHEET NO.

68

TOTAL SHEETS

70

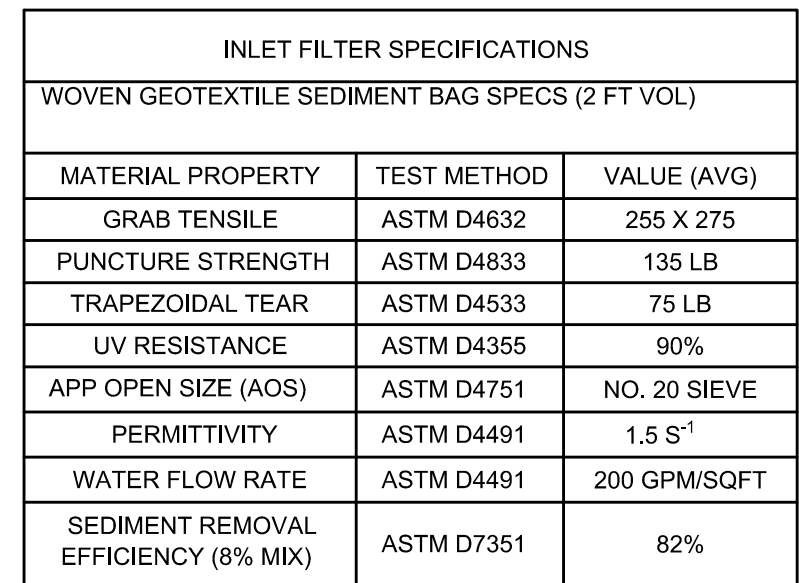

INSTALLATION:

1. REMOVE THE GRATE FROM THE DRAINAGE STRUCTURE.
2. CLEAN THE LEDGE DRAINAGE STRUCTURE TO ENSURE IT IS FREE OF STONE AND DIRT.
3. DROP IN THE INLET FILTER THROUGH THE CLEAR OPENING AND BE SURE THE SUSPENSION HANGERS REST FIRMLY ON THE INSIDE LEDGE.
4. REPLACE THE GRATE.
5. FOR CURB BOX INLET FILTERS: INSERT INLET FILTER AS DESCRIBED ABOVE IN COMBINATION WITH THE CURB BOX FLAP IN ACCORDANCE WITH THE MANUFACTURER'S RECOMMENDATIONS.

The diagram illustrates the dewatering system in two views:


- SIDE VIEW:** Shows a cross-section of the ground with a dewatering bag placed inside. A pump discharge hose is connected to the bag, and a water pump is shown on the surface. A tie down strap is used to secure the bag. The ground is labeled "REGRETE OR STRAW OVERLAY (FOR ADDED FLOW)".
- PLAN:** Shows a top-down view of the dewatering bag. A tie down strap is used to secure the bag. A water pump is connected to the bag. The bag is labeled "DEWATERING BAG". The water being pumped out is labeled "FILTERED WATER".

MECHANICAL PROPERTIES	TEST METHOD	UNITS	INDUSTRY STANDARD
GRAB TENSILE STRENGTH	ASTM D4632	kN (LB)	0.9 (205) X 0.9 (205)
GRAB TENSILE ELONGATION	ASTM D4632	%	50 X 50
PUNCTURE STRENGTH	ASTM D4833	kN (LB)	0.58 (130)
MULLEN BURST STRENGTH	ASTM D3786	kPa (PSI)	2618 (380)
TRAPEZOID TEAR STRENGTH	ASTM D4533	kN (LB)	0.36 (80) X 0.36 (80)
UV RESISTANCE	ASTM D4355	%	70
APPARENT OPENING SIZE	ASTM D4751	Mm (US STD SIEVE)	0.180 (80)
FLOW RATE	ASTM D4491	1/MIN/M ² (GAL/MIN/FT ²)	3866 (95)
PERMITTIVITY	ASTM D4491	S ⁻¹	1.2


1. DURING THE ACTIVE DEWATERING PROCESS, INSPECTION OF THE PUMPING BAG SHOULD BE REVIEWED FREQUENTLY. SPECIAL ATTENTION SHOULD BE PAID TO THE BUFFER AREA FOR THE SIGN OF EROSION AND CONCENTRATION OF FLOW. OBSERVE WHERE POSSIBLE THE QUALITY OF THE EFFLUENT AND DETERMINE IF ADDITIONAL TREATMENT CAN BE PROVIDED.
2. DISPOSE OF ACCUMULATED SEDIMENT REMOVED DURING PUMPING OPERATIONS IN CONFORMANCE WITH THE SPECIFICATIONS.
3. REPLACE THE BAG OR DISPOSE OF SILT WHEN HALF FULL OF SEDIMENT OR WHEN SEDIMENT HAS REDUCED THE FLOW RATE TO AN IMPRACTICAL RATE.

PUMPING BAG


SCALE: NONE

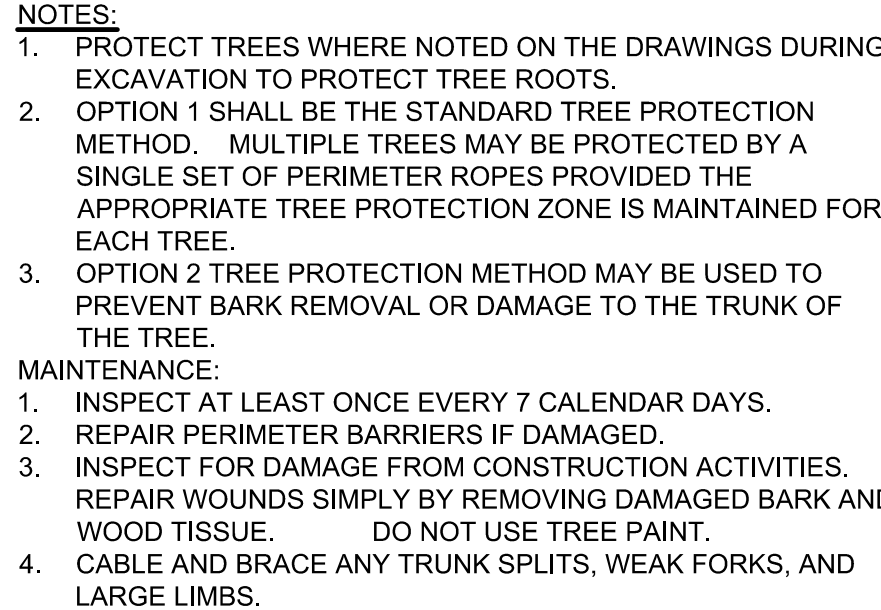


SCALE: NONE

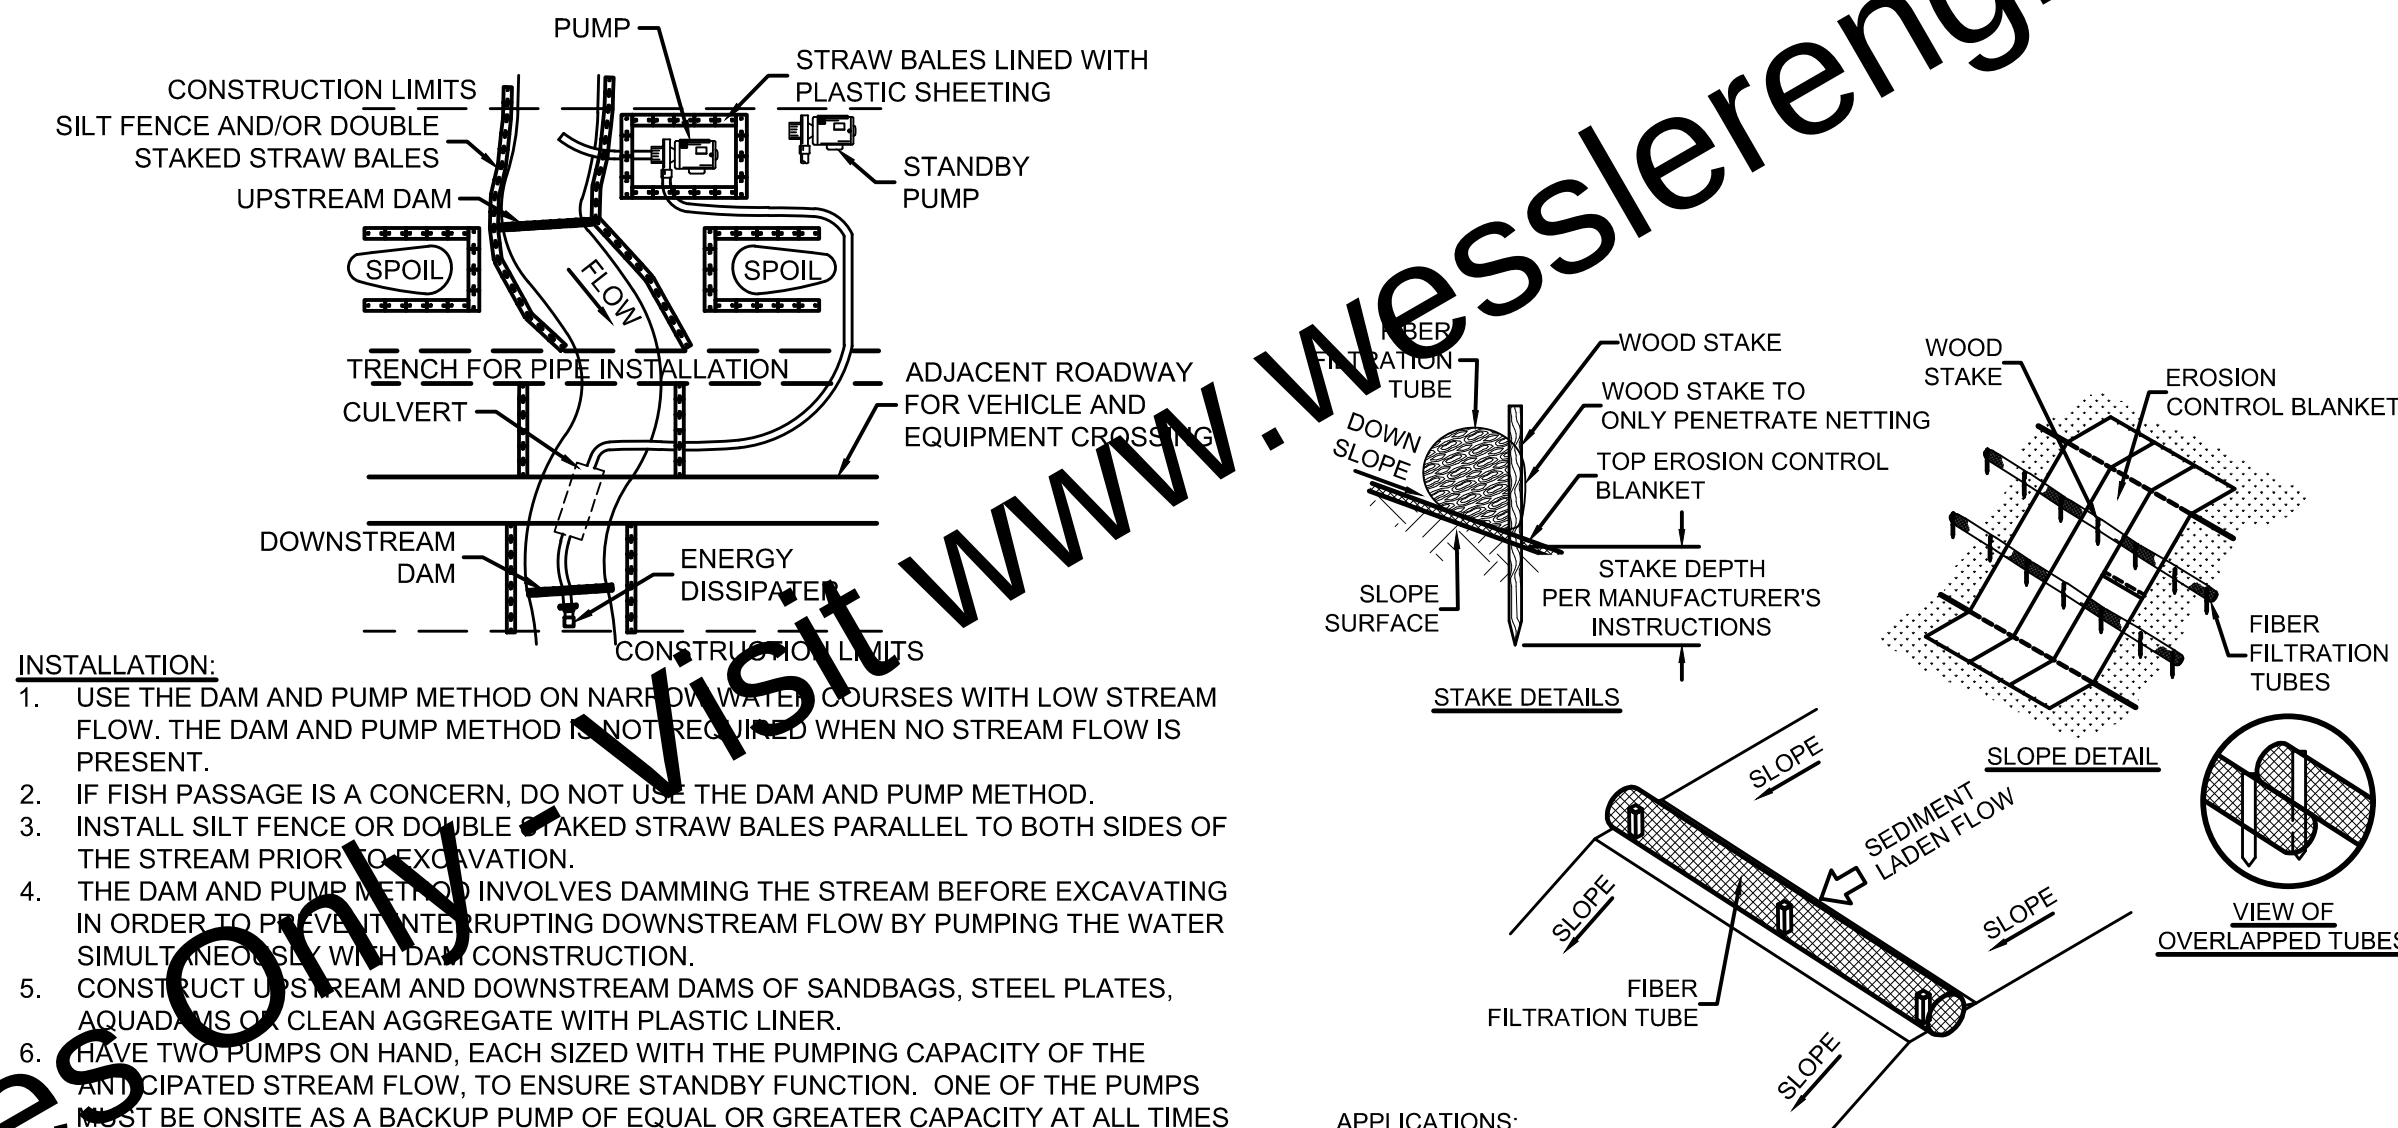


SCALE: NONE

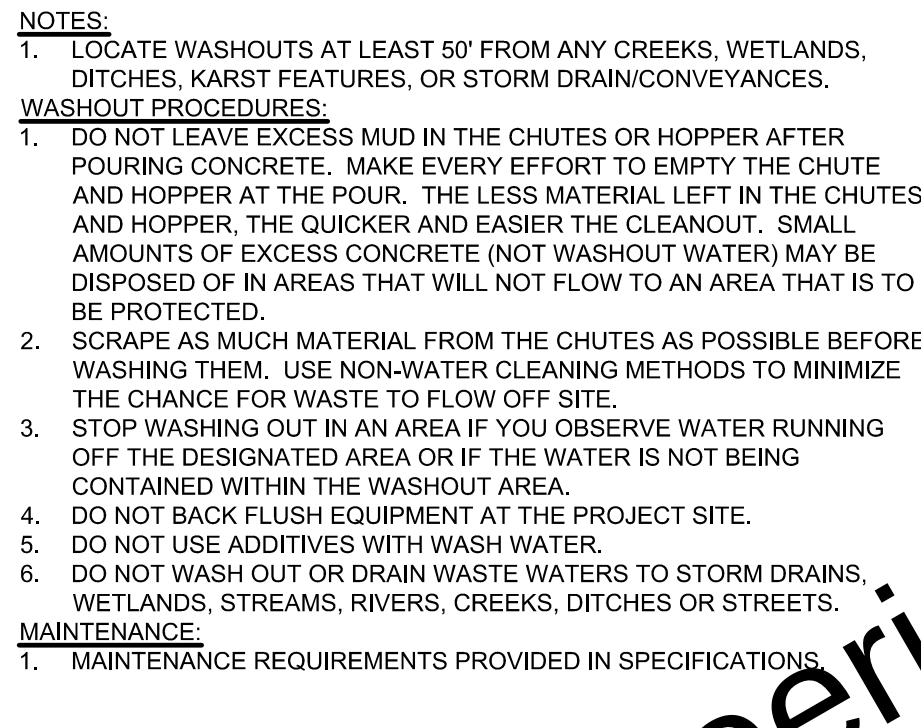


SCALE: NON

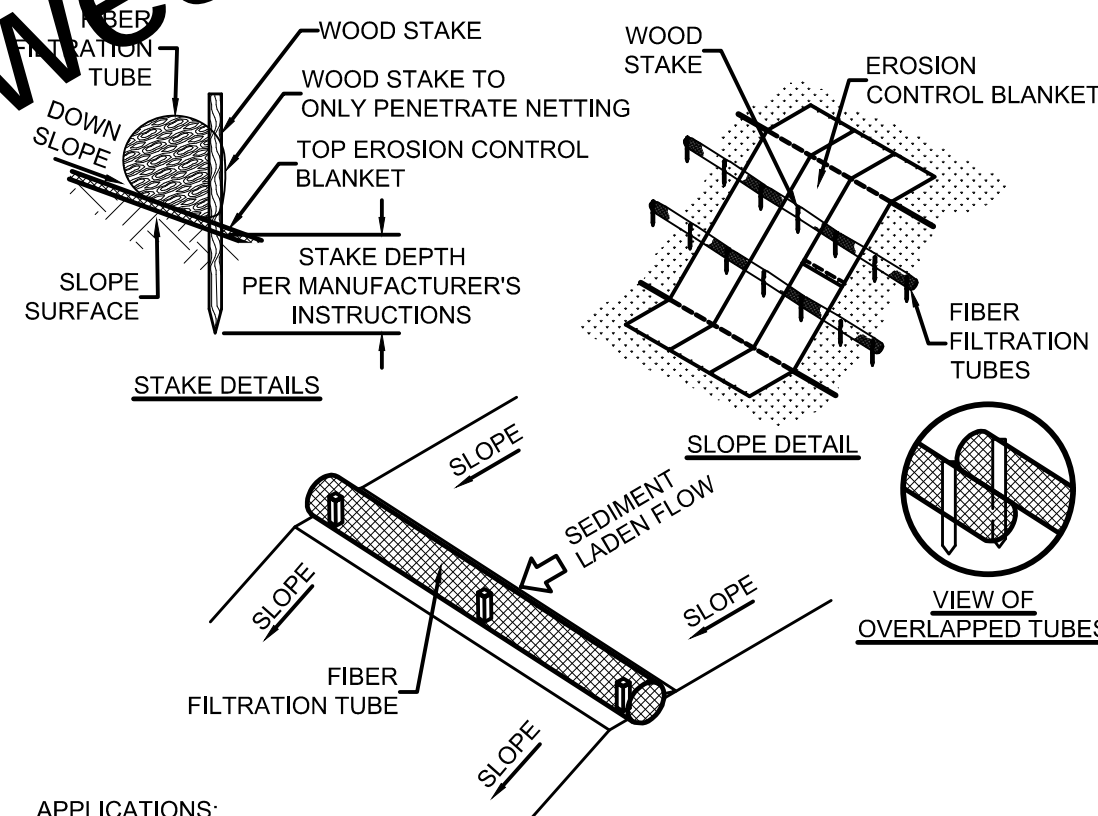


SCALE: NONE

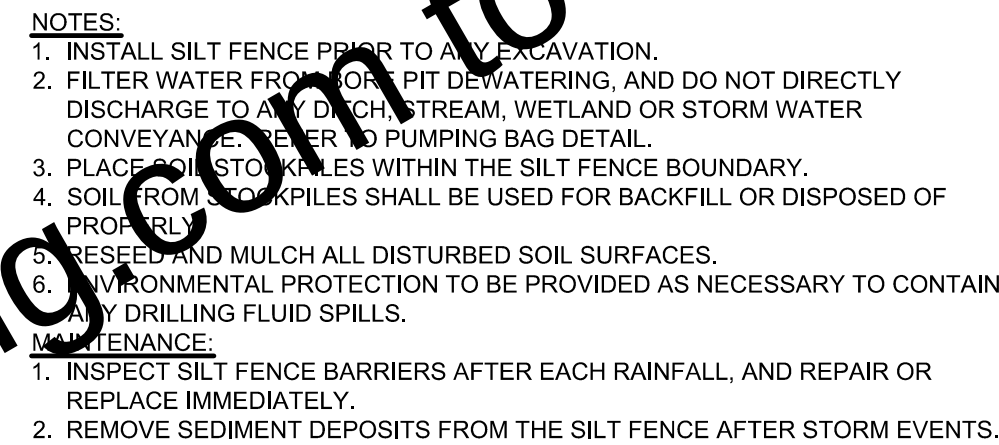


SCALE: NONE

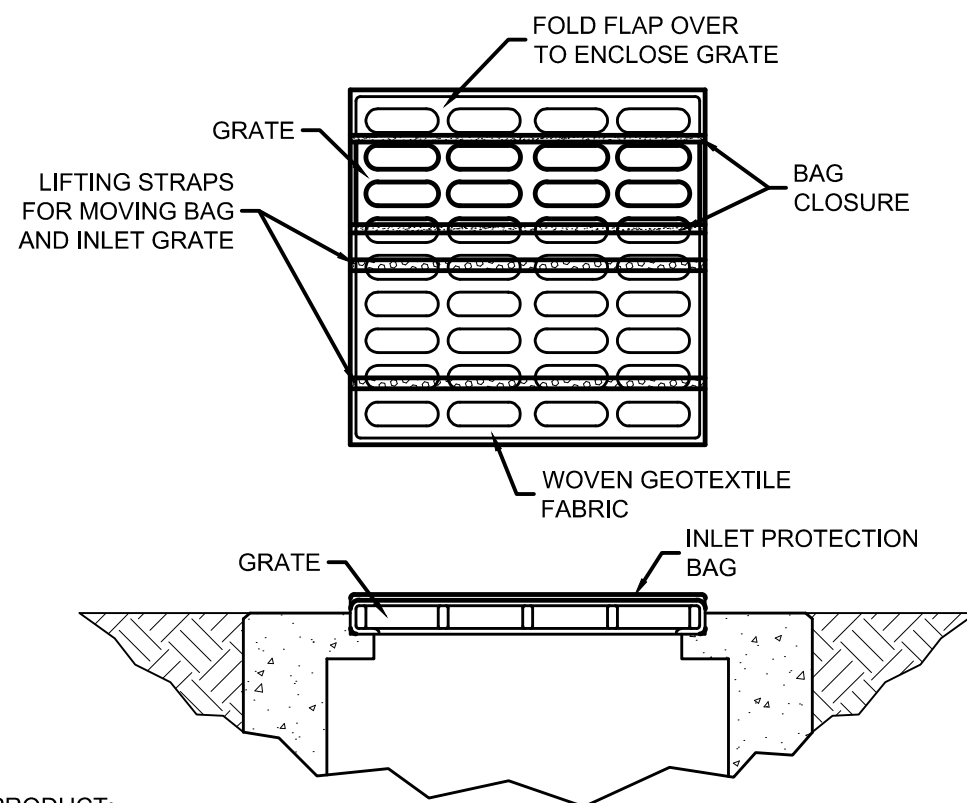

SCALE: NONE

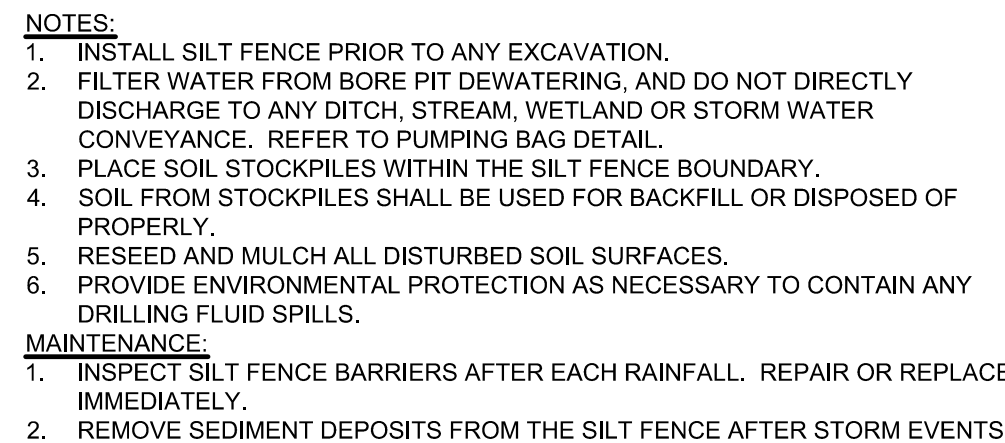

SCALE: NONE

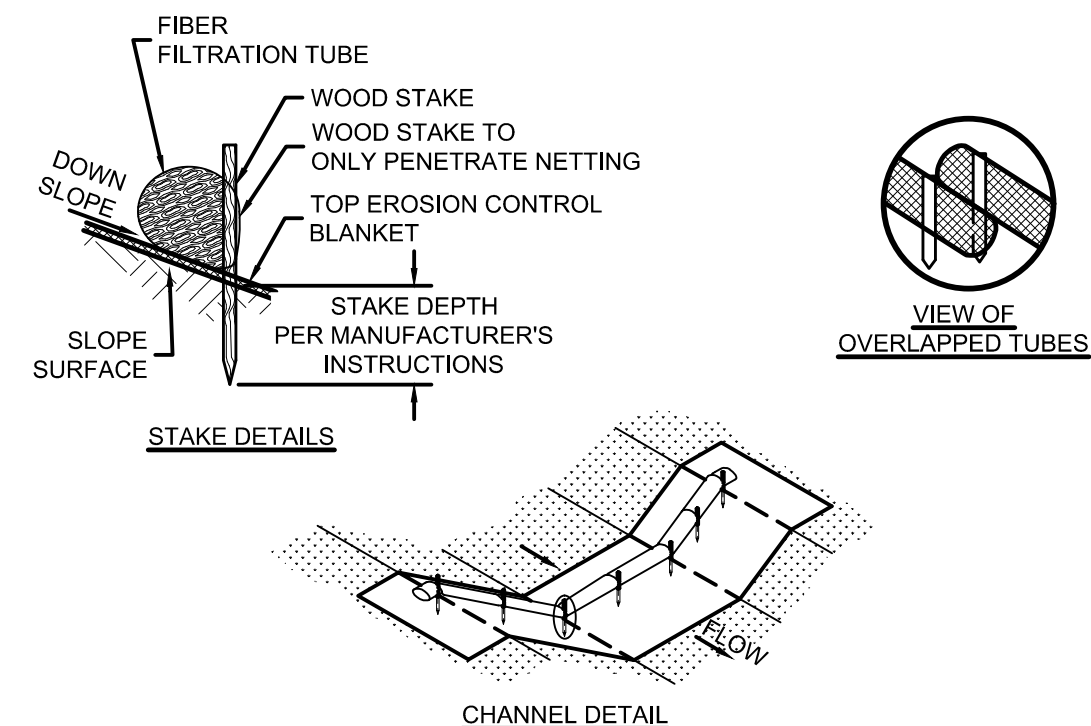

SCALE: NONE

SCALE VERIFICATION BAR IS ONE INCH LONG ON ORIGINAL DRAWING 	DRAWN BY	MRE	NO.	DATE	INITIALS	REVISION DESCRIPTIONS
	CHECKED BY	KMZ				
	APPROVED BY	GLR				
	ISSUE DATE					
	SEPTEMBER 2025					
	PROJECT NUMBER					
	231120-04-002					



CITY OF FRANKLIN, INDIANA

EROSION CONTROL DETAILS

SHEET NO

69

TOTAL SHEETS

70

Table 6H-2. Meaning of Symbols on Typical Application Diagrams			
	Arrow board		Shadow vehicle
	Arrow board support or trailer (shown facing down)		Sign (shown facing left)
	Changeable message sign or support trailer		Surveyor
	Channelizing device		Temporary barrier
	Crash cushion		Temporary barrier with warning light
	Direction of temporary traffic detour		Traffic or pedestrian signal
	Direction of traffic		Truck-mounted attenuator
	Flagger		Type 3 barricade
	High-level warning device (Flag tree)		Warning light
	Longitudinal channelizing device		Work space
	Luminaire		Work vehicle
	Pavement markings that should be removed for a long-term project		

Table 6H-3. Meaning of Letter Codes on Typical Application Diagrams

Road Type	Distance Between Signs**		
	A	B	C
Urban (low speed)*	100 feet	100 feet	100 feet
Urban (high speed)*	350 feet	350 feet	350 feet
Rural	500 feet	500 feet	500 feet
Expressway / Freeway	1,000 feet	1,500 feet	2,640 feet


* Speed category to be determined by highway agency
** The column headings A, B, and C are the dimensions shown in Figures 6H-1 through 6H-4b. The A dimension is the distance from the transition or point of restriction to the first sign. The B dimension is the distance between the first and second signs. The C dimension is the distance between the second and third signs. (The "first sign" is the sign in a three-sign series that is closest to the TTC zone. The "third sign" is the sign that is furthest upstream from the TTC zone.)

Table 6H-4. Formulas for Determining Taper Length

Speed (S)	Taper Length (L) in feet
40 mph or less	$L = \frac{WS^2}{60}$
45 mph or more	$L = WS$

Where: L = taper length in feet
W = width of offset in feet
S = posted speed limit, or off-peak 85th-percentile speed prior to work starting, or the anticipated operating speed in mph

Figure 6H-33. Stationary Lane Closure on a Divided Highway (TA-33)

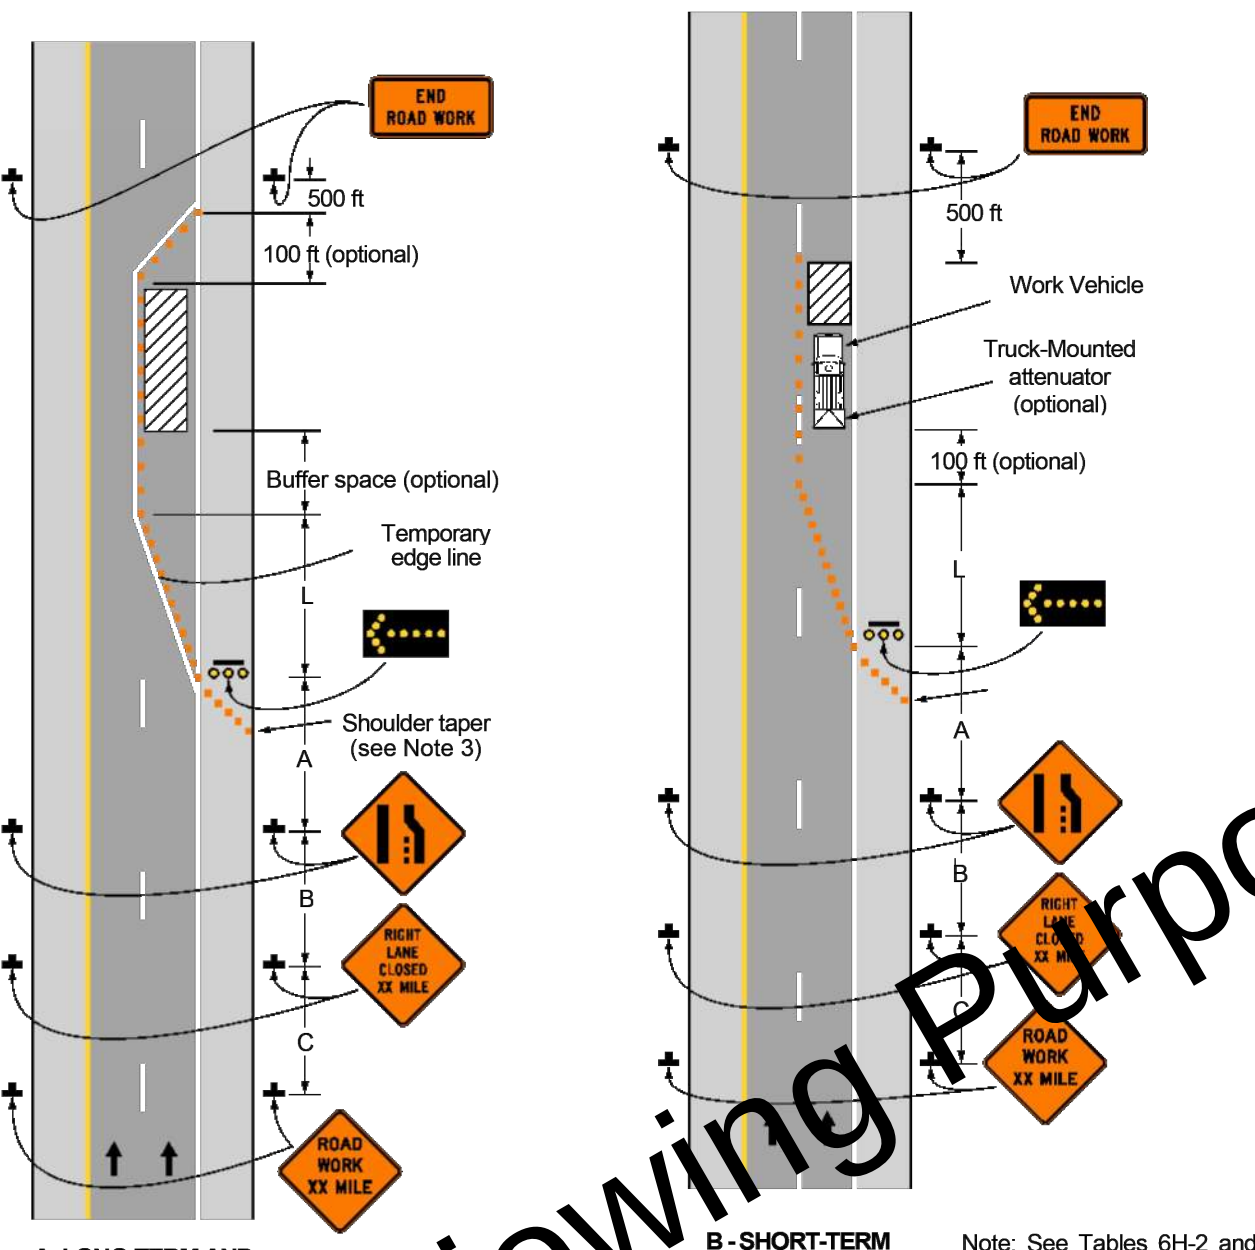


Note: See Tables 6H-2 and 6H-3 for the meaning of the symbols and/or letter codes used in this figure.

Typical Application 33

FOR US 31 ACCESS ROAD CONSTRUCTION

SCALE: NONE

Figure 6F-7. Channelizing Devices

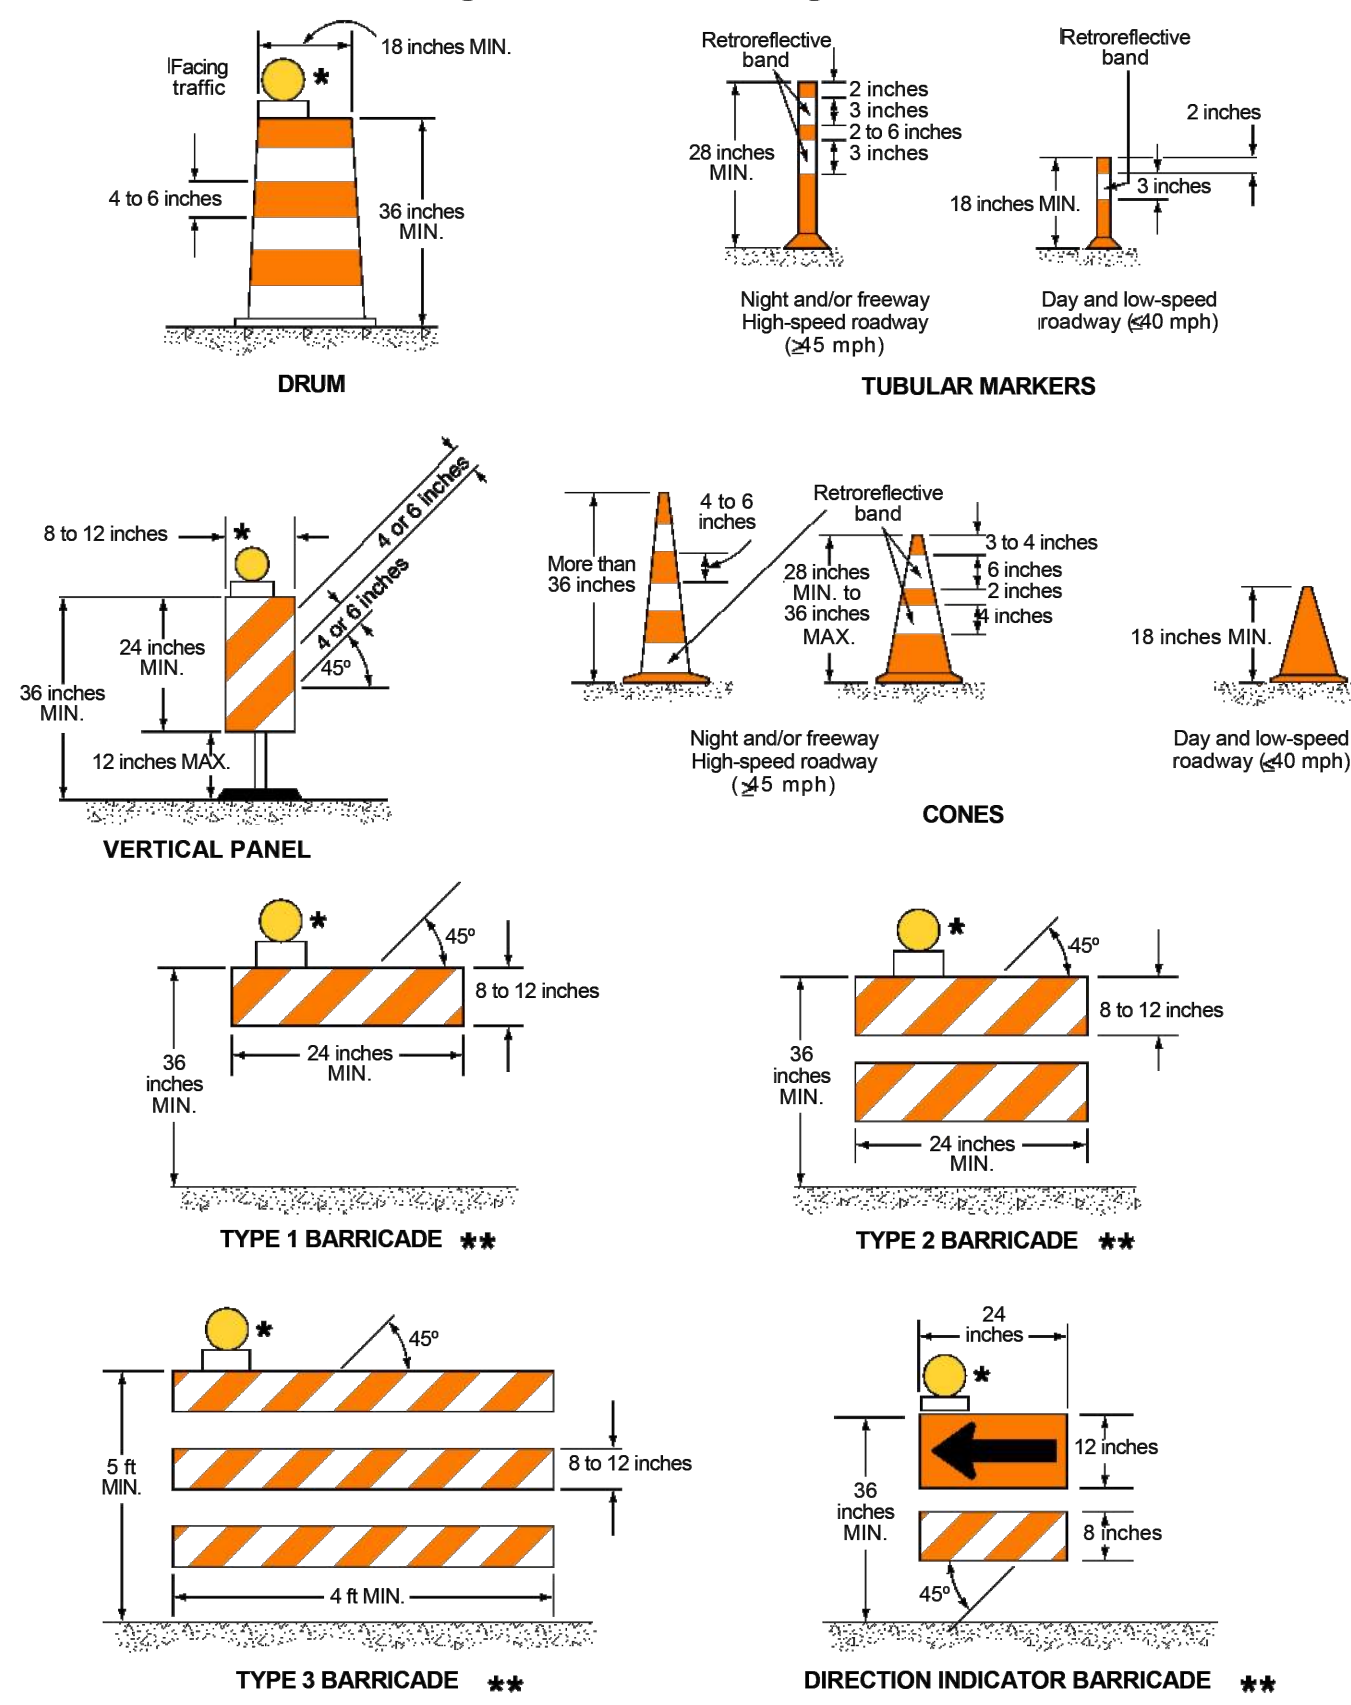

* Warning lights (optional)
** Rail stripe widths shall be 6 inches, except that 4-inch wide stripes may be used if rail lengths are less than 36 inches. The sides of barricades facing traffic shall have retroreflective rail faces.

Notes for Figure 6H-33—Typical Application 33
Stationary Lane Closure on a Divided Highway

- Standard:
- This information also shall be used when work is being performed in the lane adjacent to the median on a divided highway. In this case, the LEFT LANE CLOSED signs and the corresponding Lane Ends signs shall be substituted.
 - When a side road intersects the highway within the TTC zone, additional TTC devices shall be placed as needed.
- Guidance:
- When paved shoulders having a width of 8 feet or more are closed, channelizing devices should be used to close the shoulder in advance of the merging taper to direct vehicular traffic to remain within the traveled way.
 - A truck-mounted attenuator may be used on the work vehicle and/or shadow vehicle.
- Support:
- Where conditions permit, restricting all vehicles, equipment, workers, and their activities to one side of the roadway might be advantageous.
- Standard:
- An arrow board shall be used when a freeway lane is closed. When more than one freeway lane is closed, a separate arrow board shall be used for each closed lane.

SPEED (MPH)	DISTANCE (FEET)				
	A	B	C	D	E
20 OR LESS	120	100	100	100	100
25	160	100	100	100	100
30	200	100	100	100	100
35	280	100	350	350	350
40	320	100	350	350	350
45	360	100	500	500	500
50	440	100	500	500	500
55	520	100	500	500	500
60	600	100	1,000	1,000	2,640
65	680	100	1,000	1,600	2,640
70	760	100	1,000	1,600	2,640

- NOTES:
- DISTANCES SHOWN ARE APPROXIMATE. ADJUST SIGN FOR CURVES, HILLS, INTERSECTIONS, DRIVEWAYS, ETC TO IMPROVE SIGN VISIBILITY.
 - THE SPACING OF CHANNELIZING DEVICES SHOULD BE A DISTANCE IN FEET EQUAL TO THE SPEED LIMIT IN MPH WHEN USED FOR TAPER CHANNELIZATION, AND A DISTANCE IN FEET EQUAL TO 2.0 TIMES THE SPEED LIMIT IN MPH USED FOR TANGENT CHANNELIZATION.

ADVANCE WARNING SIGN AND FLAGGER OPERATION SPACING


SCALE: NONE

- WORK AREA(S)
TYPE A CONSTRUCTION WARNING LIGHT
WORKSITE ADDED PENALTY (G20-7) ONLY FOR INDOT ROADS
"ROAD WORK AHEAD" (W20-1) OR "UTILITY WORK AHEAD" (W21-7)
"ROAD WORK - XXX FT" (W20-1)
"ONE LANE ROAD AHEAD" (W20-4)
FLAGGER SIGN (W20-7)
"END ROAD WORK" (G20-2)
TRAFFIC FLOW DRUM
TRAFFIC FLOW DIRECTION
FLAGGER
SIGN, FACING LEFT
SIGN, FACING RIGHT

TRAFFIC CONTROL LEGEND


SCALE: NONE

- TRAFFIC CONTROL NOTES:
- PROVIDE SIGNS AND PLACEMENT OF SIGNS IN COMPLIANCE WITH THE MUTCD (LATEST EDITION) AND THE CURRENT INDOT STANDARDS.
 - WHEN ADDITIONAL WORKING SPACE IS NEEDED, UTILIZE THE FLAGGER OPERATION TO MAINTAIN ONE TRAVEL LANE.
 - COVER SIGNS 3 AND 4 WHEN WORK IS NOT IN PROGRESS.
 - WHEN WORKING NEAR STATE AND US HIGHWAYS, UTILIZE THE SHOULDER WORK SIGNAGE DETAIL.
 - BACKFILL EXCAVATIONS IN THE PAVEMENT AREAS DAILY UNTIL PAVEMENT IS REPLACED.
 - DURING CONSTRUCTION MINIMIZE DAMAGE TO THE EXISTING PAVEMENT, DRIVES, AND CURBS.
 - IF A LOCAL ROAD CLOSURE IS NEEDED, SUBMIT A DETAILED DETOUR ROUTE PLAN AND TIMELINE FOR APPROVAL 2 WEEKS PRIOR TO AN CLOSURES.
 - PROTECTION OF AND ACCESS FOR PEDESTRIANS MUST BE MAINTAINED DURING CONSTRUCTION.
 - COORDINATE CLOSURES WITH ALL EMERGENCY AGENCIES AND SCHOOL DISTRICTS.

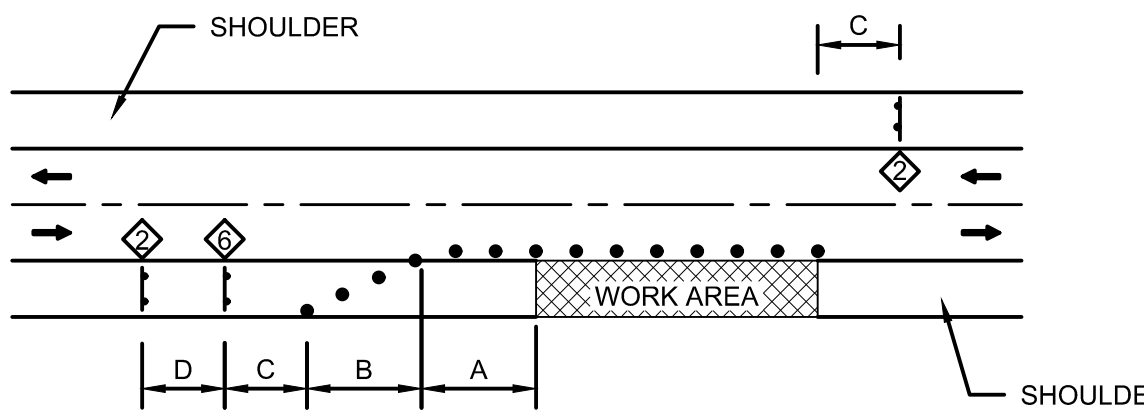


SHOULDER WORK SIGNAGE

SCALE: NONE

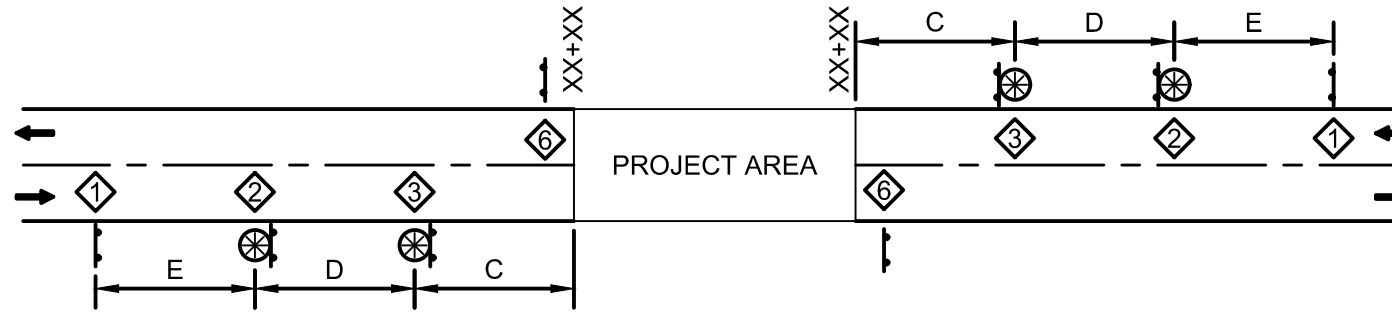

CONSTRUCTION SIGN PLACEMENT

SCALE: NONE

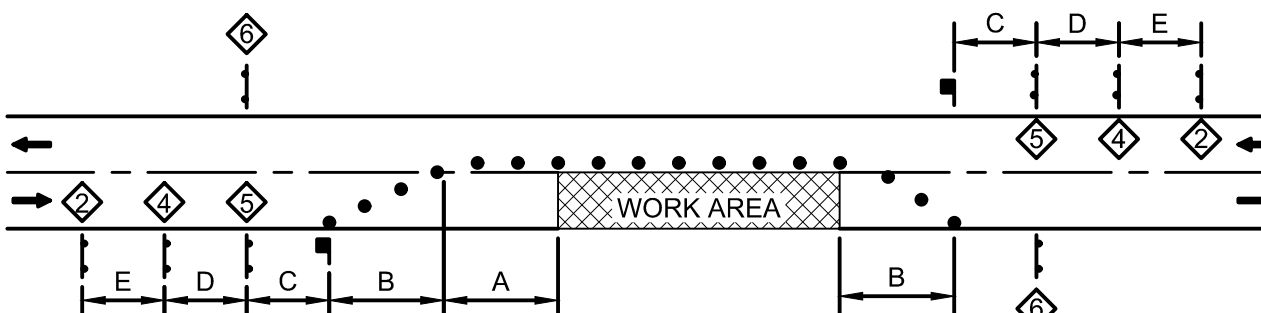

TEMPORARY FLAGGER OPERATION

SCALE: NONE

For Viewing Purposes Only Visit www.wesslerengineering.com to Purchase

SCALE VERIFICATION	DRAWN BY	MRE	NO.	DATE	INITIALS	REVISION DESCRIPTIONS
BAR IS ONE INCH LONG ON ORIGINAL DRAWING	CHECKED BY	KMZ				
	APPROVED BY	GLR				
	ISSUE DATE					
	SEPTEMBER 2025					
	PROJECT NUMBER					
	231120-04-002					



WESTSIDE REGIONAL INTERCEPTOR & LIFT STATION - PHASE 2	
CITY OF FRANKLIN, INDIANA	
MAINTENANCE OF TRAFFIC NOTES AND DETAILS	

SHEET NO.
70
TOTAL SHEETS
70